


DEVELOPMENT KEY

- Development Boundary
- 3.0m High Anticlimb Fence
PPC Green to NBS:
Pr_25_57_56_95 Welded Metal
Mesh Fence
- Existing Timber Fence

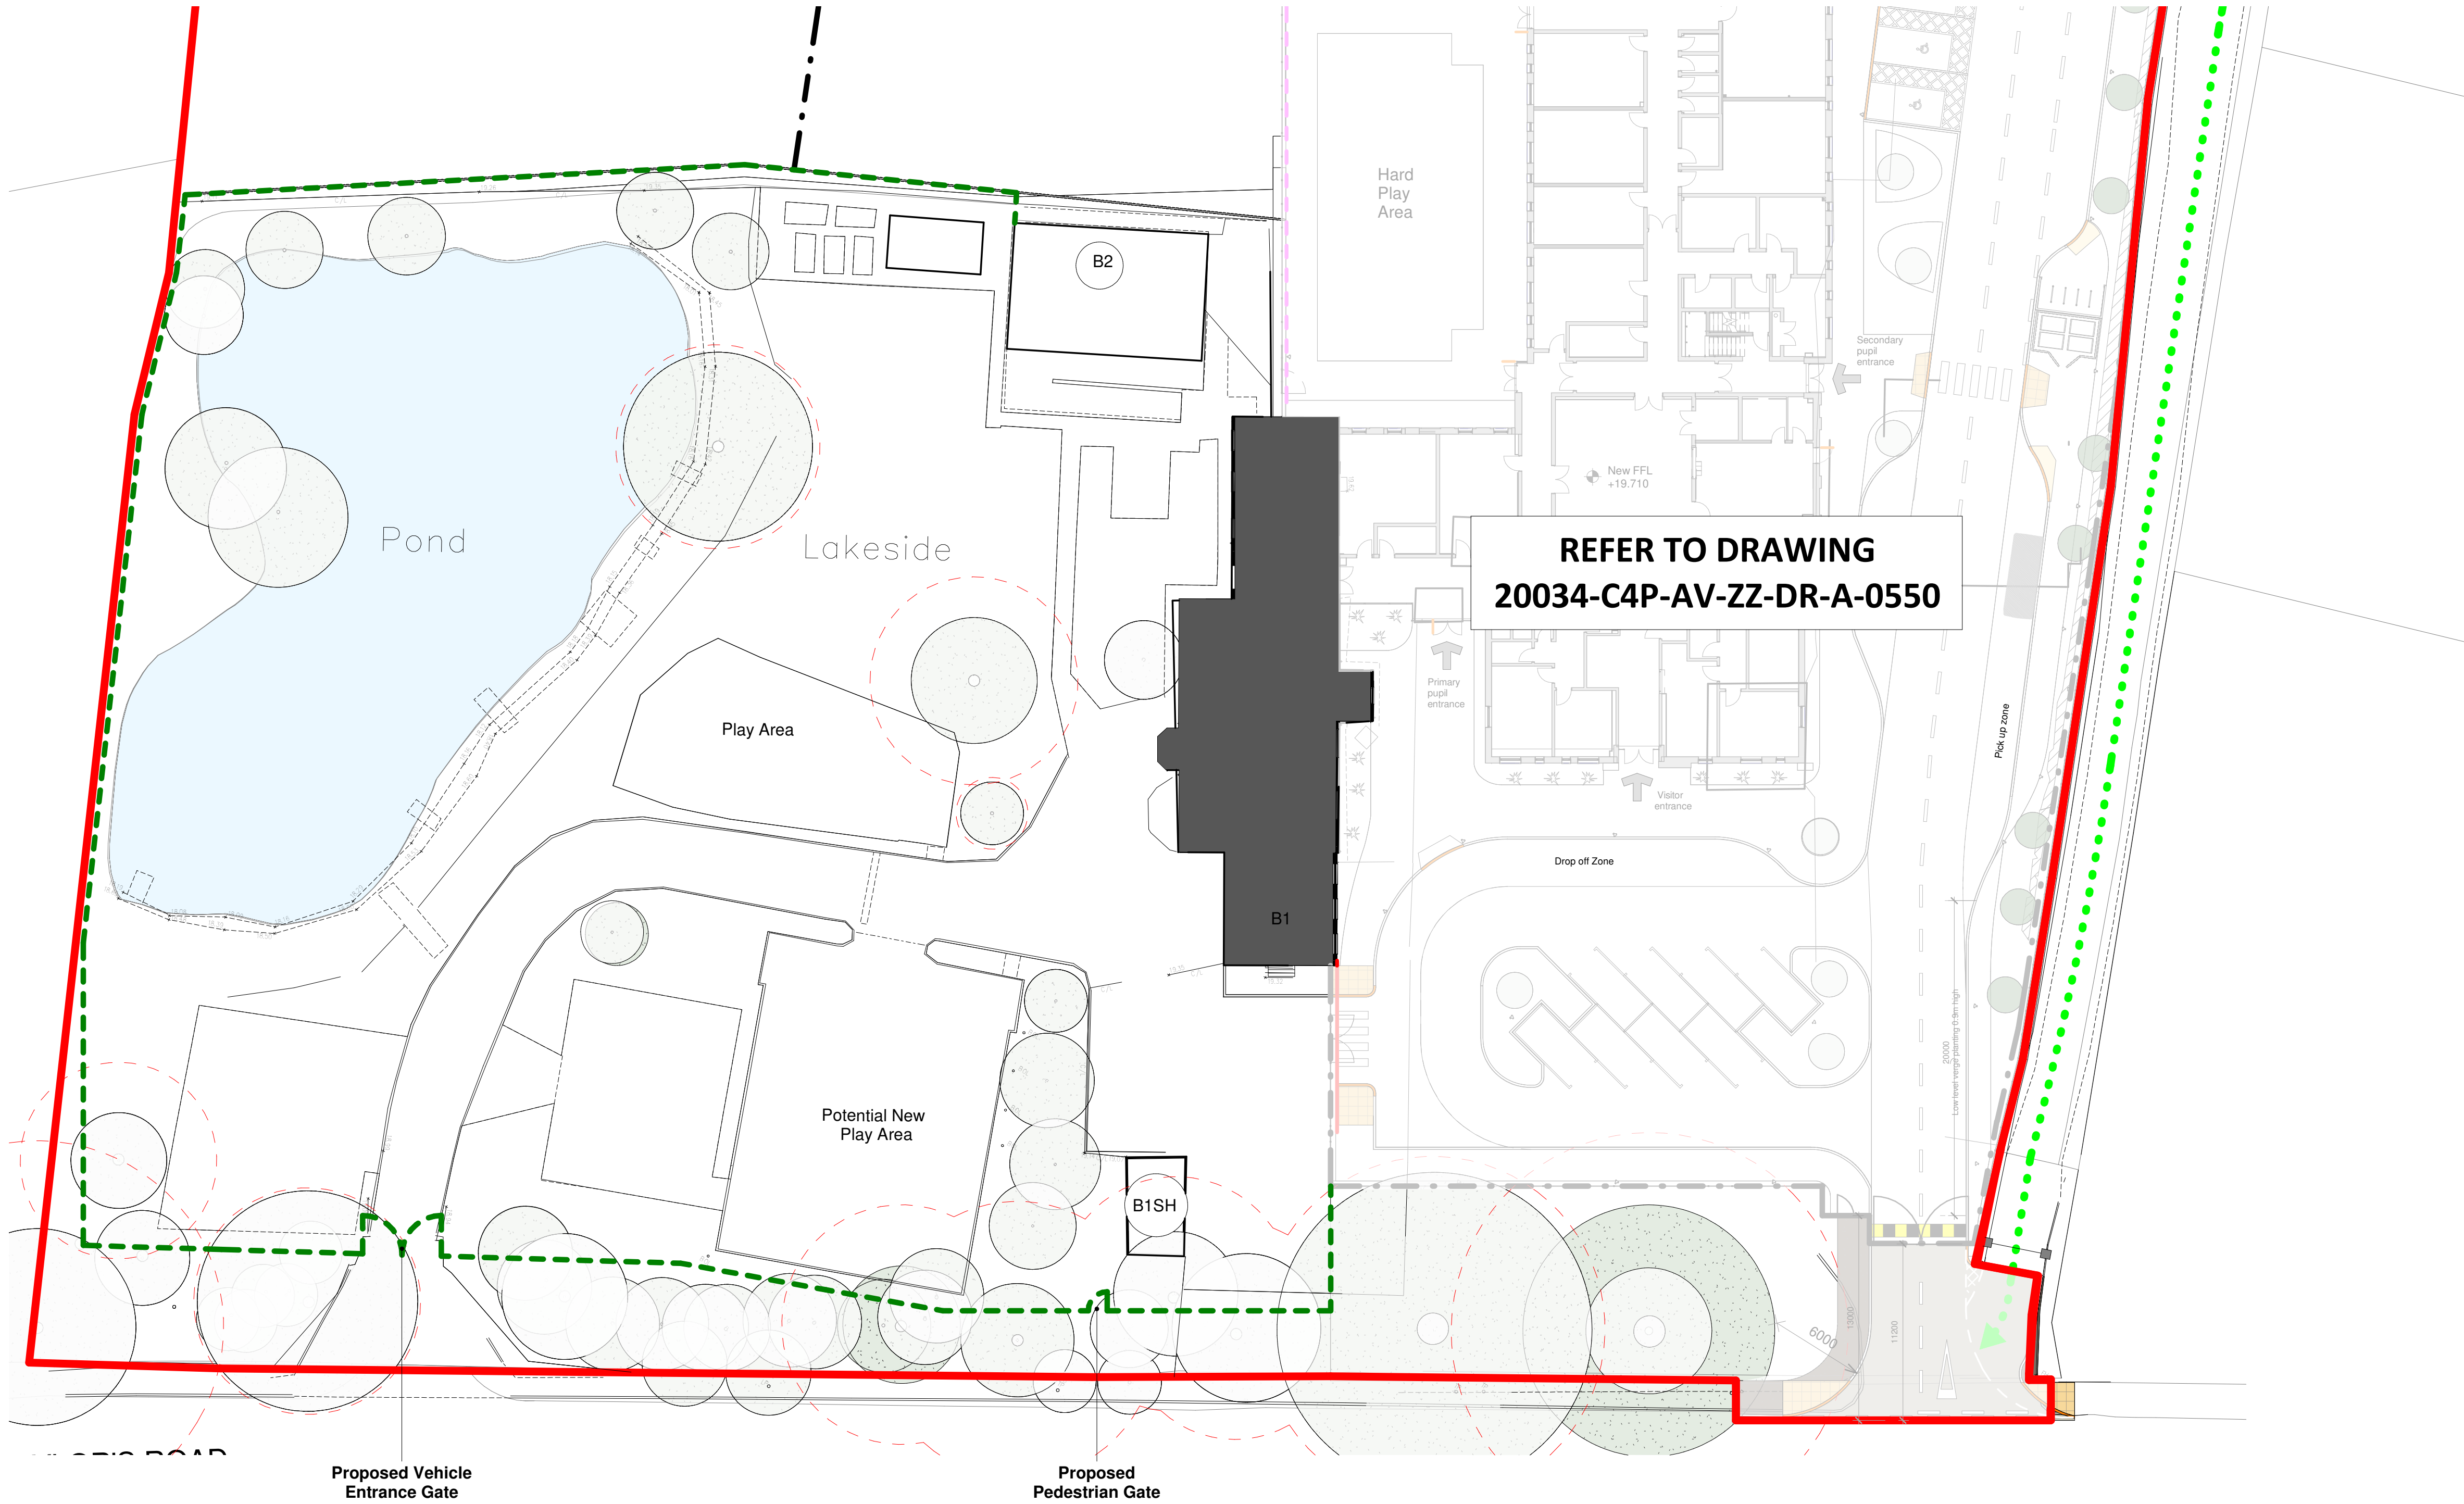

P2 Drawing Update	TO	05.07.23	AL
P1 First Issue	TO	04.07.23	AL
Rev	Revision Details	Drawn	Date

C4 Projects

340 Firecrest Court
Warrington
WA1 1RS
t: 01925 751 852
e: info@c4projects.co.uk
www.c4projects.co.uk

Project Management • Architecture • Building Surveying • Cost Consultancy



Project
Lakeside School
Liverpool

Drawing Title
Proposed Fencing

Status Purpose of Issue
S2 SUITABLE FOR INFORMATION

Drawn by	TO	Created	03.07.23
C4 Job no.	20-034	Scale	As indicated @ A1
Drg no.	20034-C4P-AV-ZZ-DR-A-0558	Rev	P2