
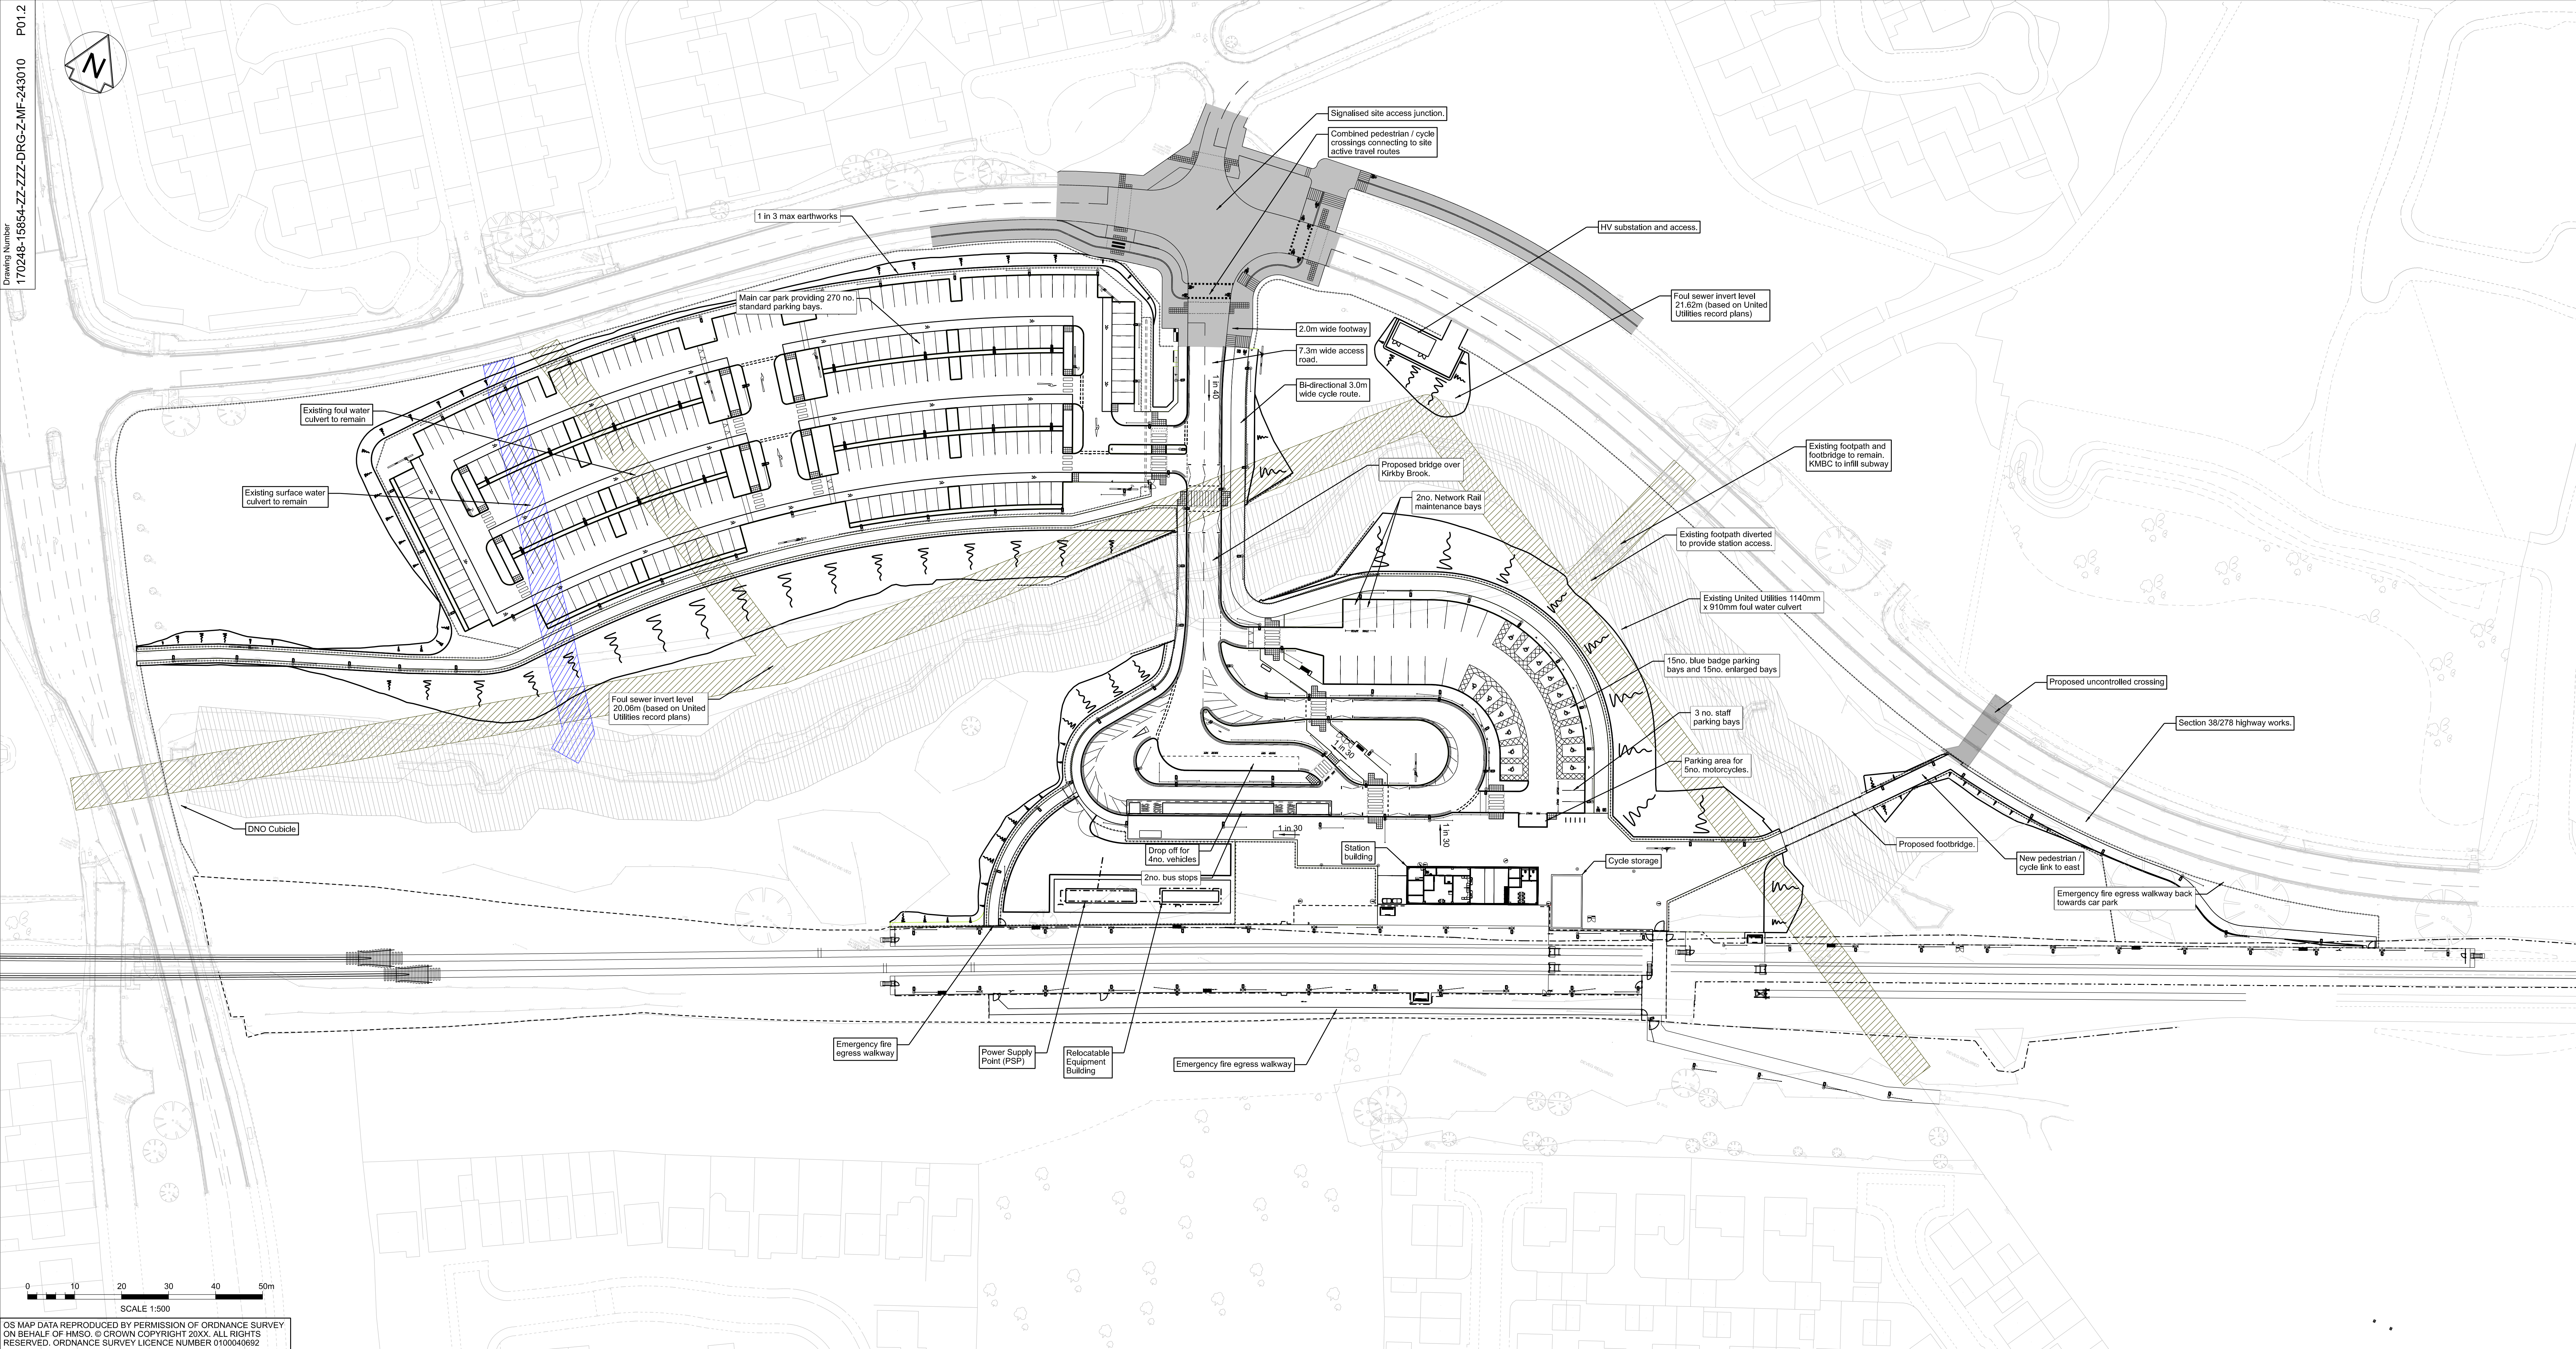


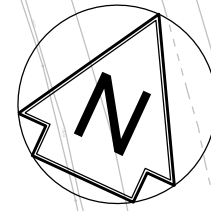

OS MAP DATA REPRODUCED BY PERMISSION OF ORDNANCE SURVEY
ON BEHALF OF HMSO. © CROWN COPYRIGHT 20XX. ALL RIGHTS
RESERVED. ORDNANCE SURVEY LICENCE NUMBER 0100040692

Legend/Notes:

1. Do not scale from this drawing.
2. All dimensions are in millimetres unless shown otherwise.

Key:

-  Existing Network Rail Boundary
-  Proposed Network Rail boundary alterations
-  Works subject to Section 278 Agreement
-  Seating
-  CCTV Column
-  Lighting Column

Key (Utilities):

- | | |
|---------|------------------------------|
| BT | Existing BT Network |
| SEWER | Existing Surface Water Sewer |
| SEWER | Existing Foul Sewer |
| POTABLE | Existing Potable Water |
| LV | Existing LV Electric |
| HV | Existing HV Electric |
| MEDIA | Existing Virgin Media |
| LP GAS | Existing Low Pressure Gas |

P01.2	03/03/22	Second Revision				--	--	--
Rev	Date	Description of Revisions				Drawn	Chkd	Appr
Issued for Planning								Suitability S0



Authorised	---	Signed	Date
Contractor(s)			

Ove Arup & Partners

Location/Level No Specific Location		
Type CAD Drawing	Sub-type Plan	
Role General (non-disciplinary)	Discipline Multi-Functional	
Volume/System No Specific Volume or System		
Phasing Proposed	Grip Stage 4	

Headbolt Lane

Contract No.
170248

Contract Title
Headbolt Lane

Drawing Title

Planning Application Drawing
Highway Layout

Designed		Signed	Date
Drawn	---	Signed	Date
Checked	---	Signed	Date
Approved	---	Signed	Date

Scale(s)	ELR & Mileage WKL2 28.1232 to 29.0913
----------	--

Alternative Reference	Sheet
Drawing Number	Revision
170248-15854-ZZ-ZZZ-DRG-Z-MF-243010	P01.2