


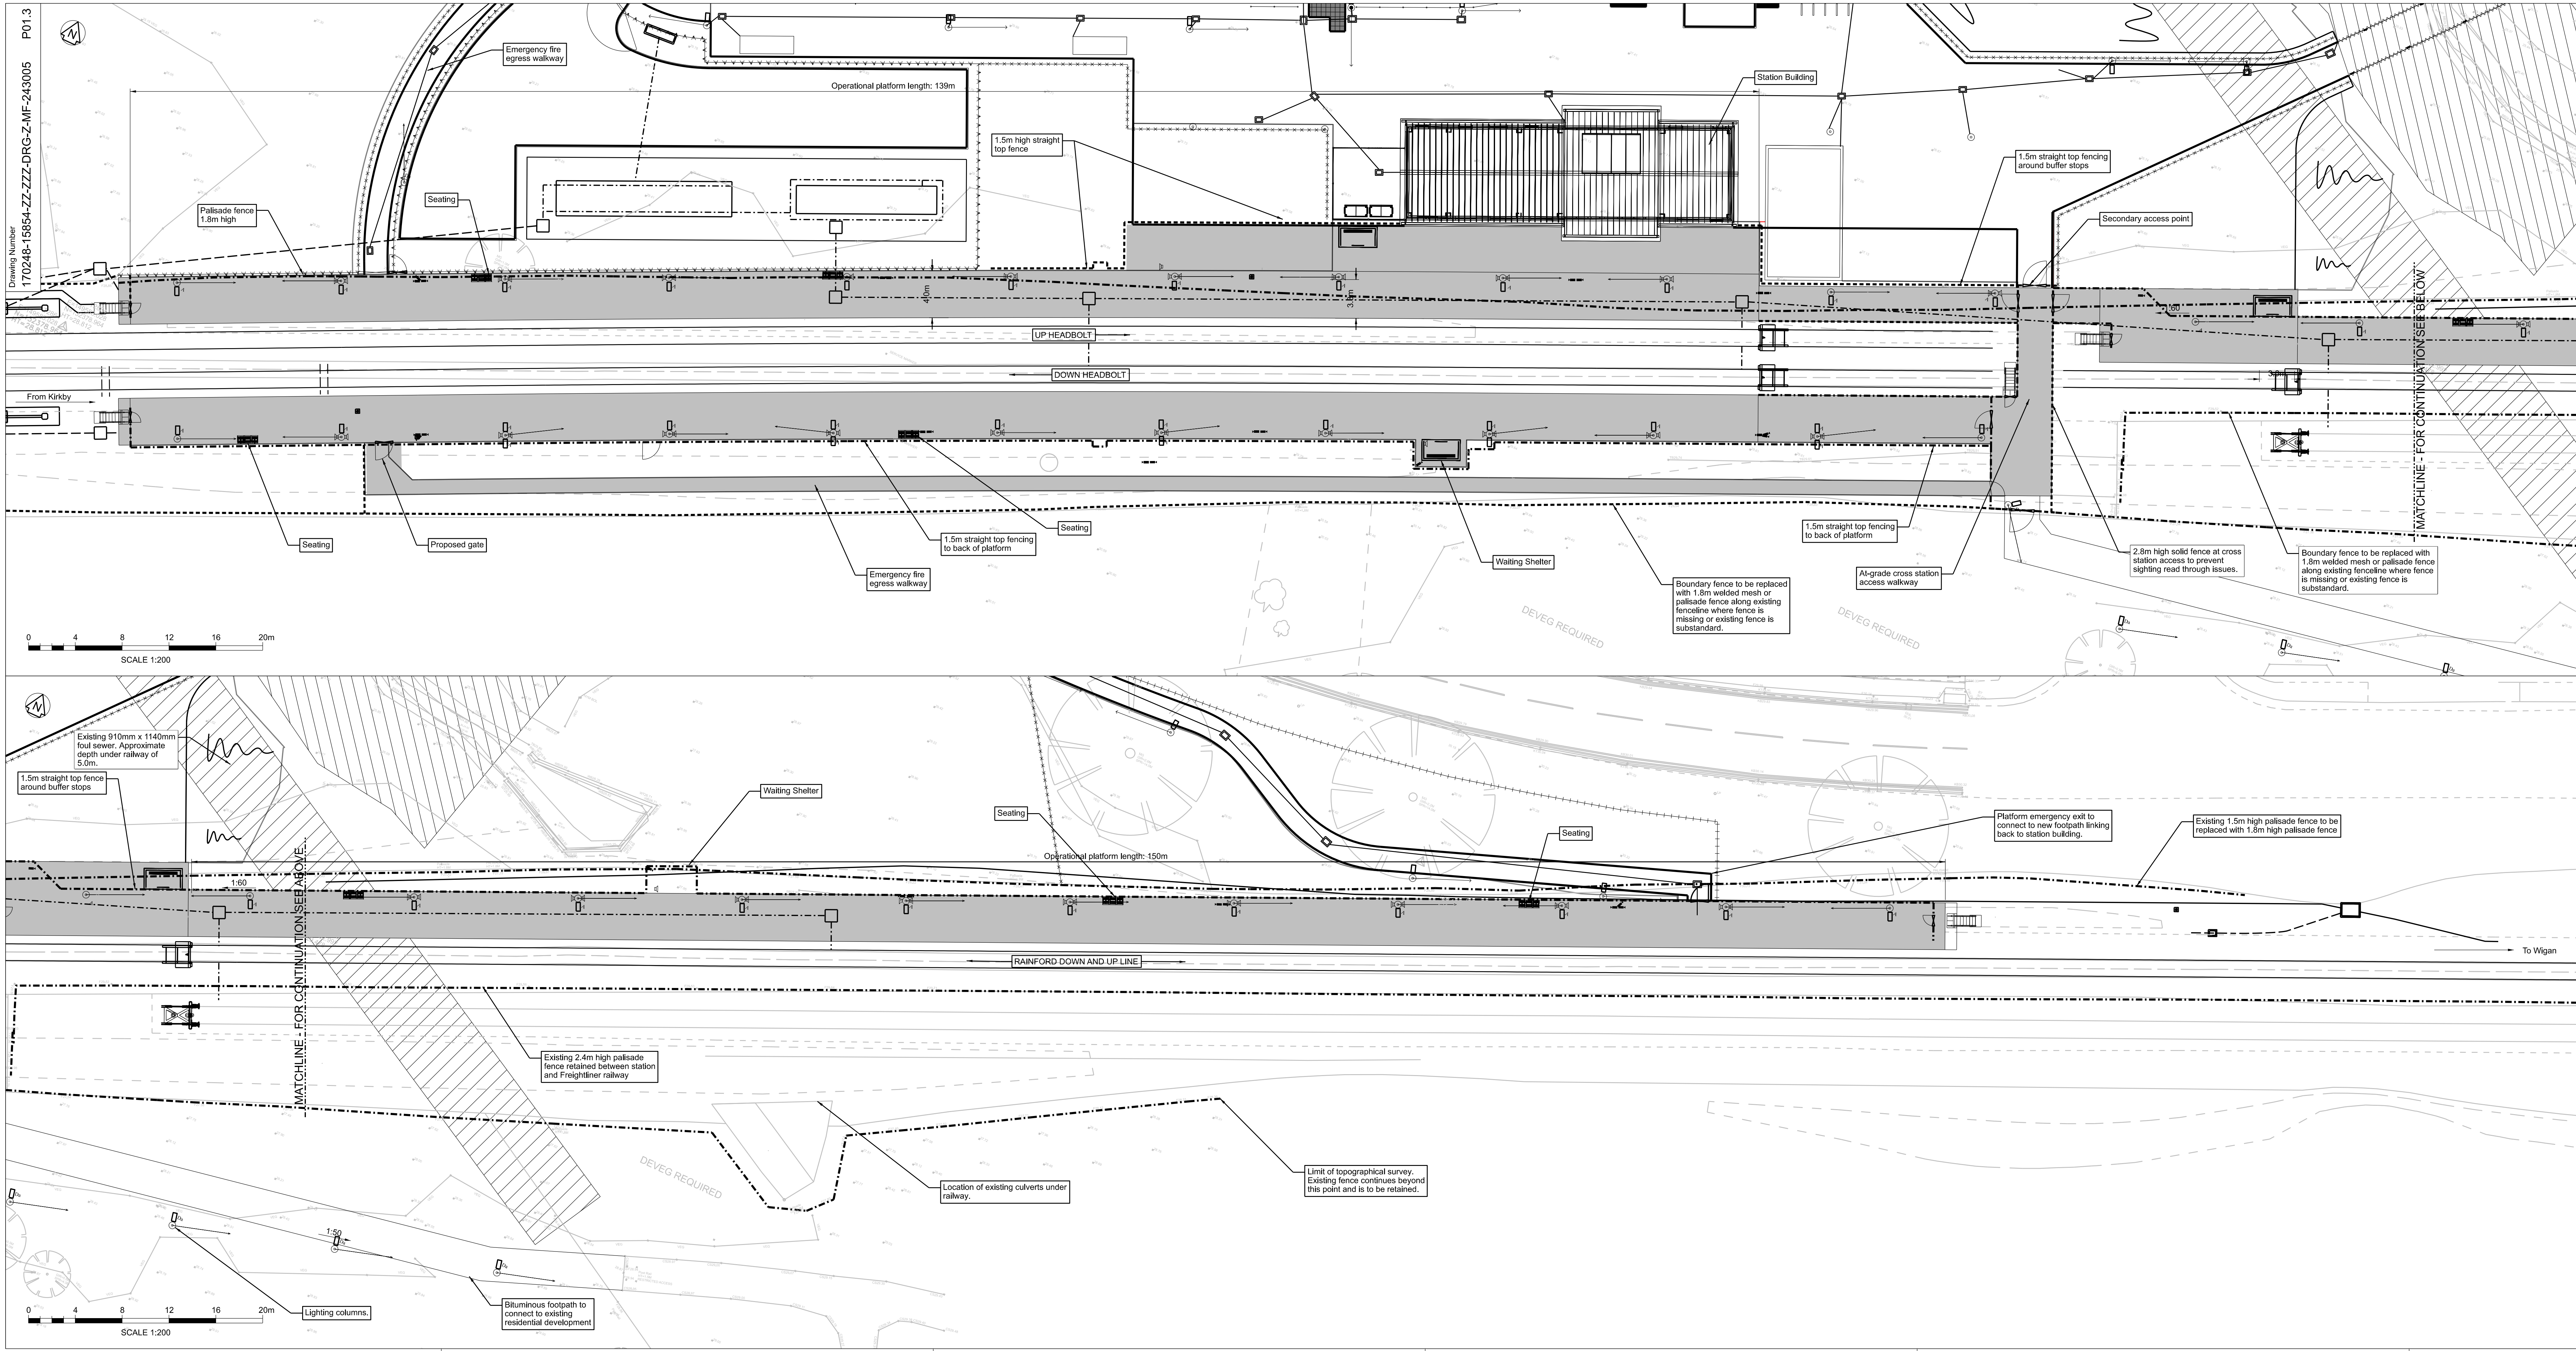

Legend/Notes

1. Do not scale from this drawing.
2. All dimensions are in metres unless stated otherwise.
3. All levels are in metres above Ordnance Datum.

Key:

- Proposed Platform Extents
- Proposed Pallisade Fencing (Height as noted)
- Proposed 1.5m Straight Top Fencing
- Proposed Lighting Column and Fall Direction (5m)
- Proposed CCTV Mast and fall direction (4.5m)
- Proposed timber post and rail fence

Rev	Date	Description of Revisions	Drawn	Chkd	Appr	Suitability
P01.3	03/03/22	Second Revision	---	---	---	---

Issued for Planning

SO

Authorised

Contractor(s)

Location/Level

Type

Role

Volume/System

Phasing

Project

Contract No.

Contract Title

Drawing Title

Designed	Signed	Date
Drawn	Signed	Date
Checked	Signed	Date
Approved	Signed	Date

Scales(s)

Alternative Reference

Drawing Number

NetworkRail

Headbolt Lane

Planning Application Drawing

Platform Layout

ELR & Mileage

Sheet

of

Revision