


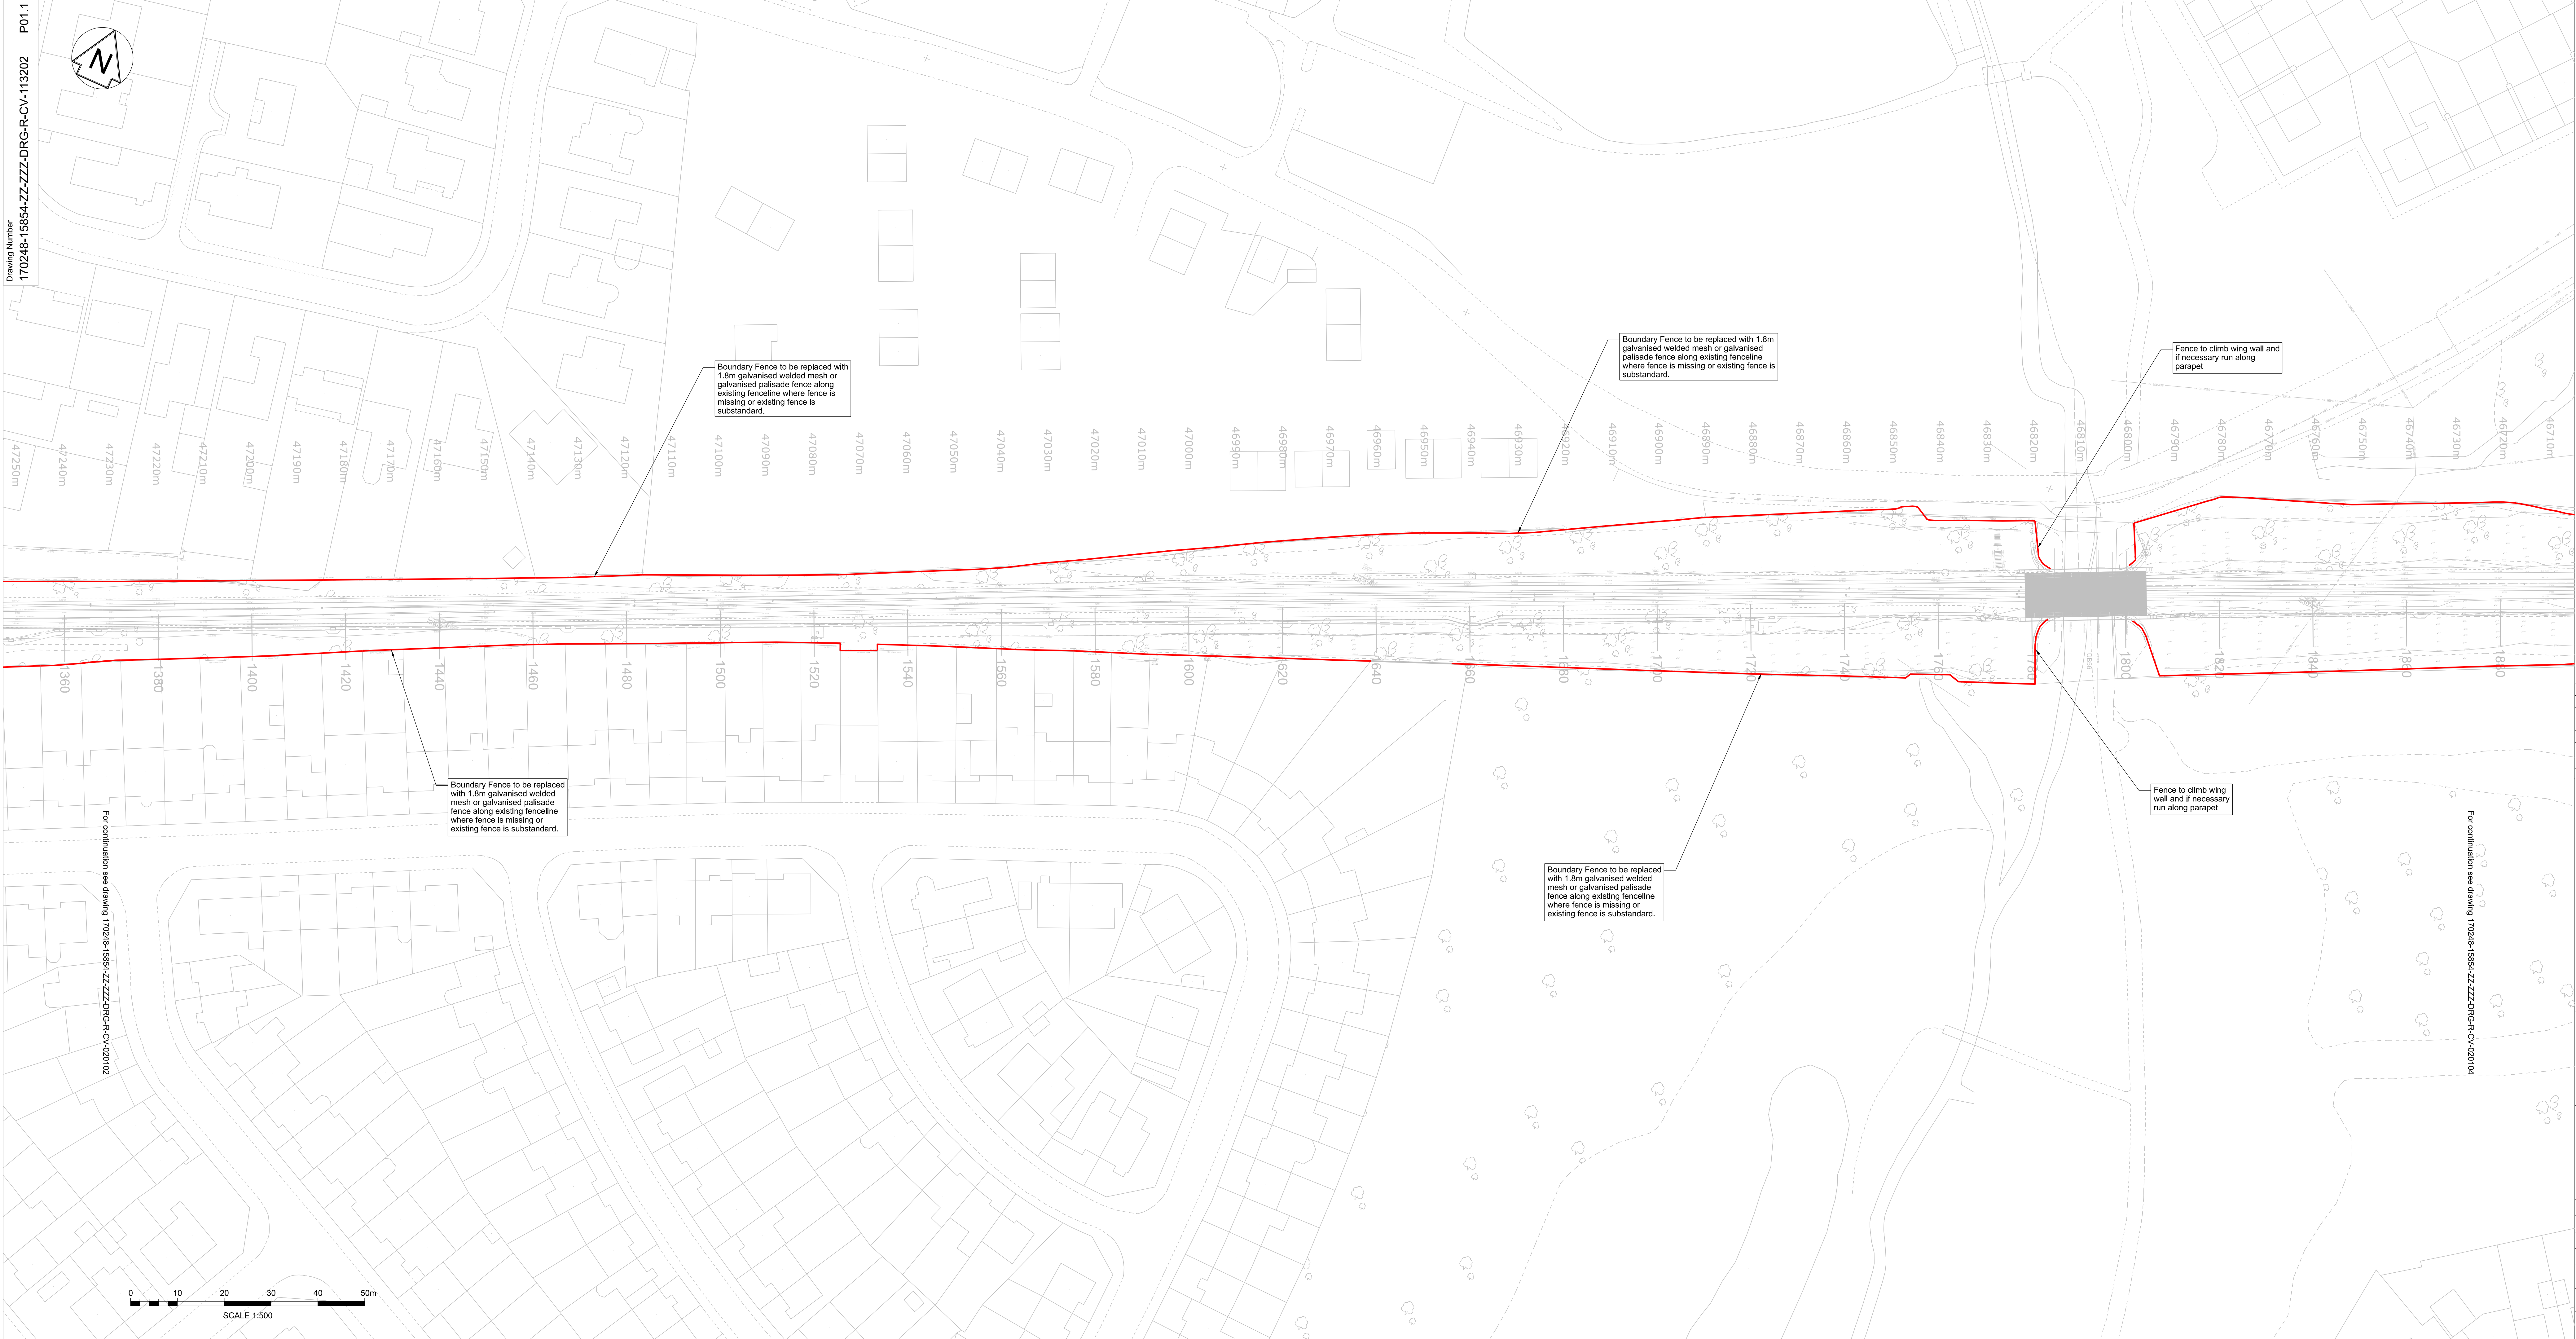

Legend/Notes

1.

Drawing is for planning purposes only and indicates fencing proposals only

2.

Utilities and buried services not shown.

P3	19-08-21	JK	EB	EC
----	----------	----	----	----

Issue	Date	By	Chkd	Appd
-------	------	----	------	------

ARUP

3 Piccadilly Place
Manchester M1 3BN
Tel +44 161 228 2331
www.arup.com

Applicant
Network Rail

Job Title

170248 Headbolt Lane New Station
GRIP 4



Figure 2.5c: Railway Corridor
General Arrangement 2 of 4

Scale at A3

As Shown

Job No 276736-00	Drawing Status Issue
---------------------	-------------------------

Drawing No 276736/2.5c	Issue P3
---------------------------	-------------

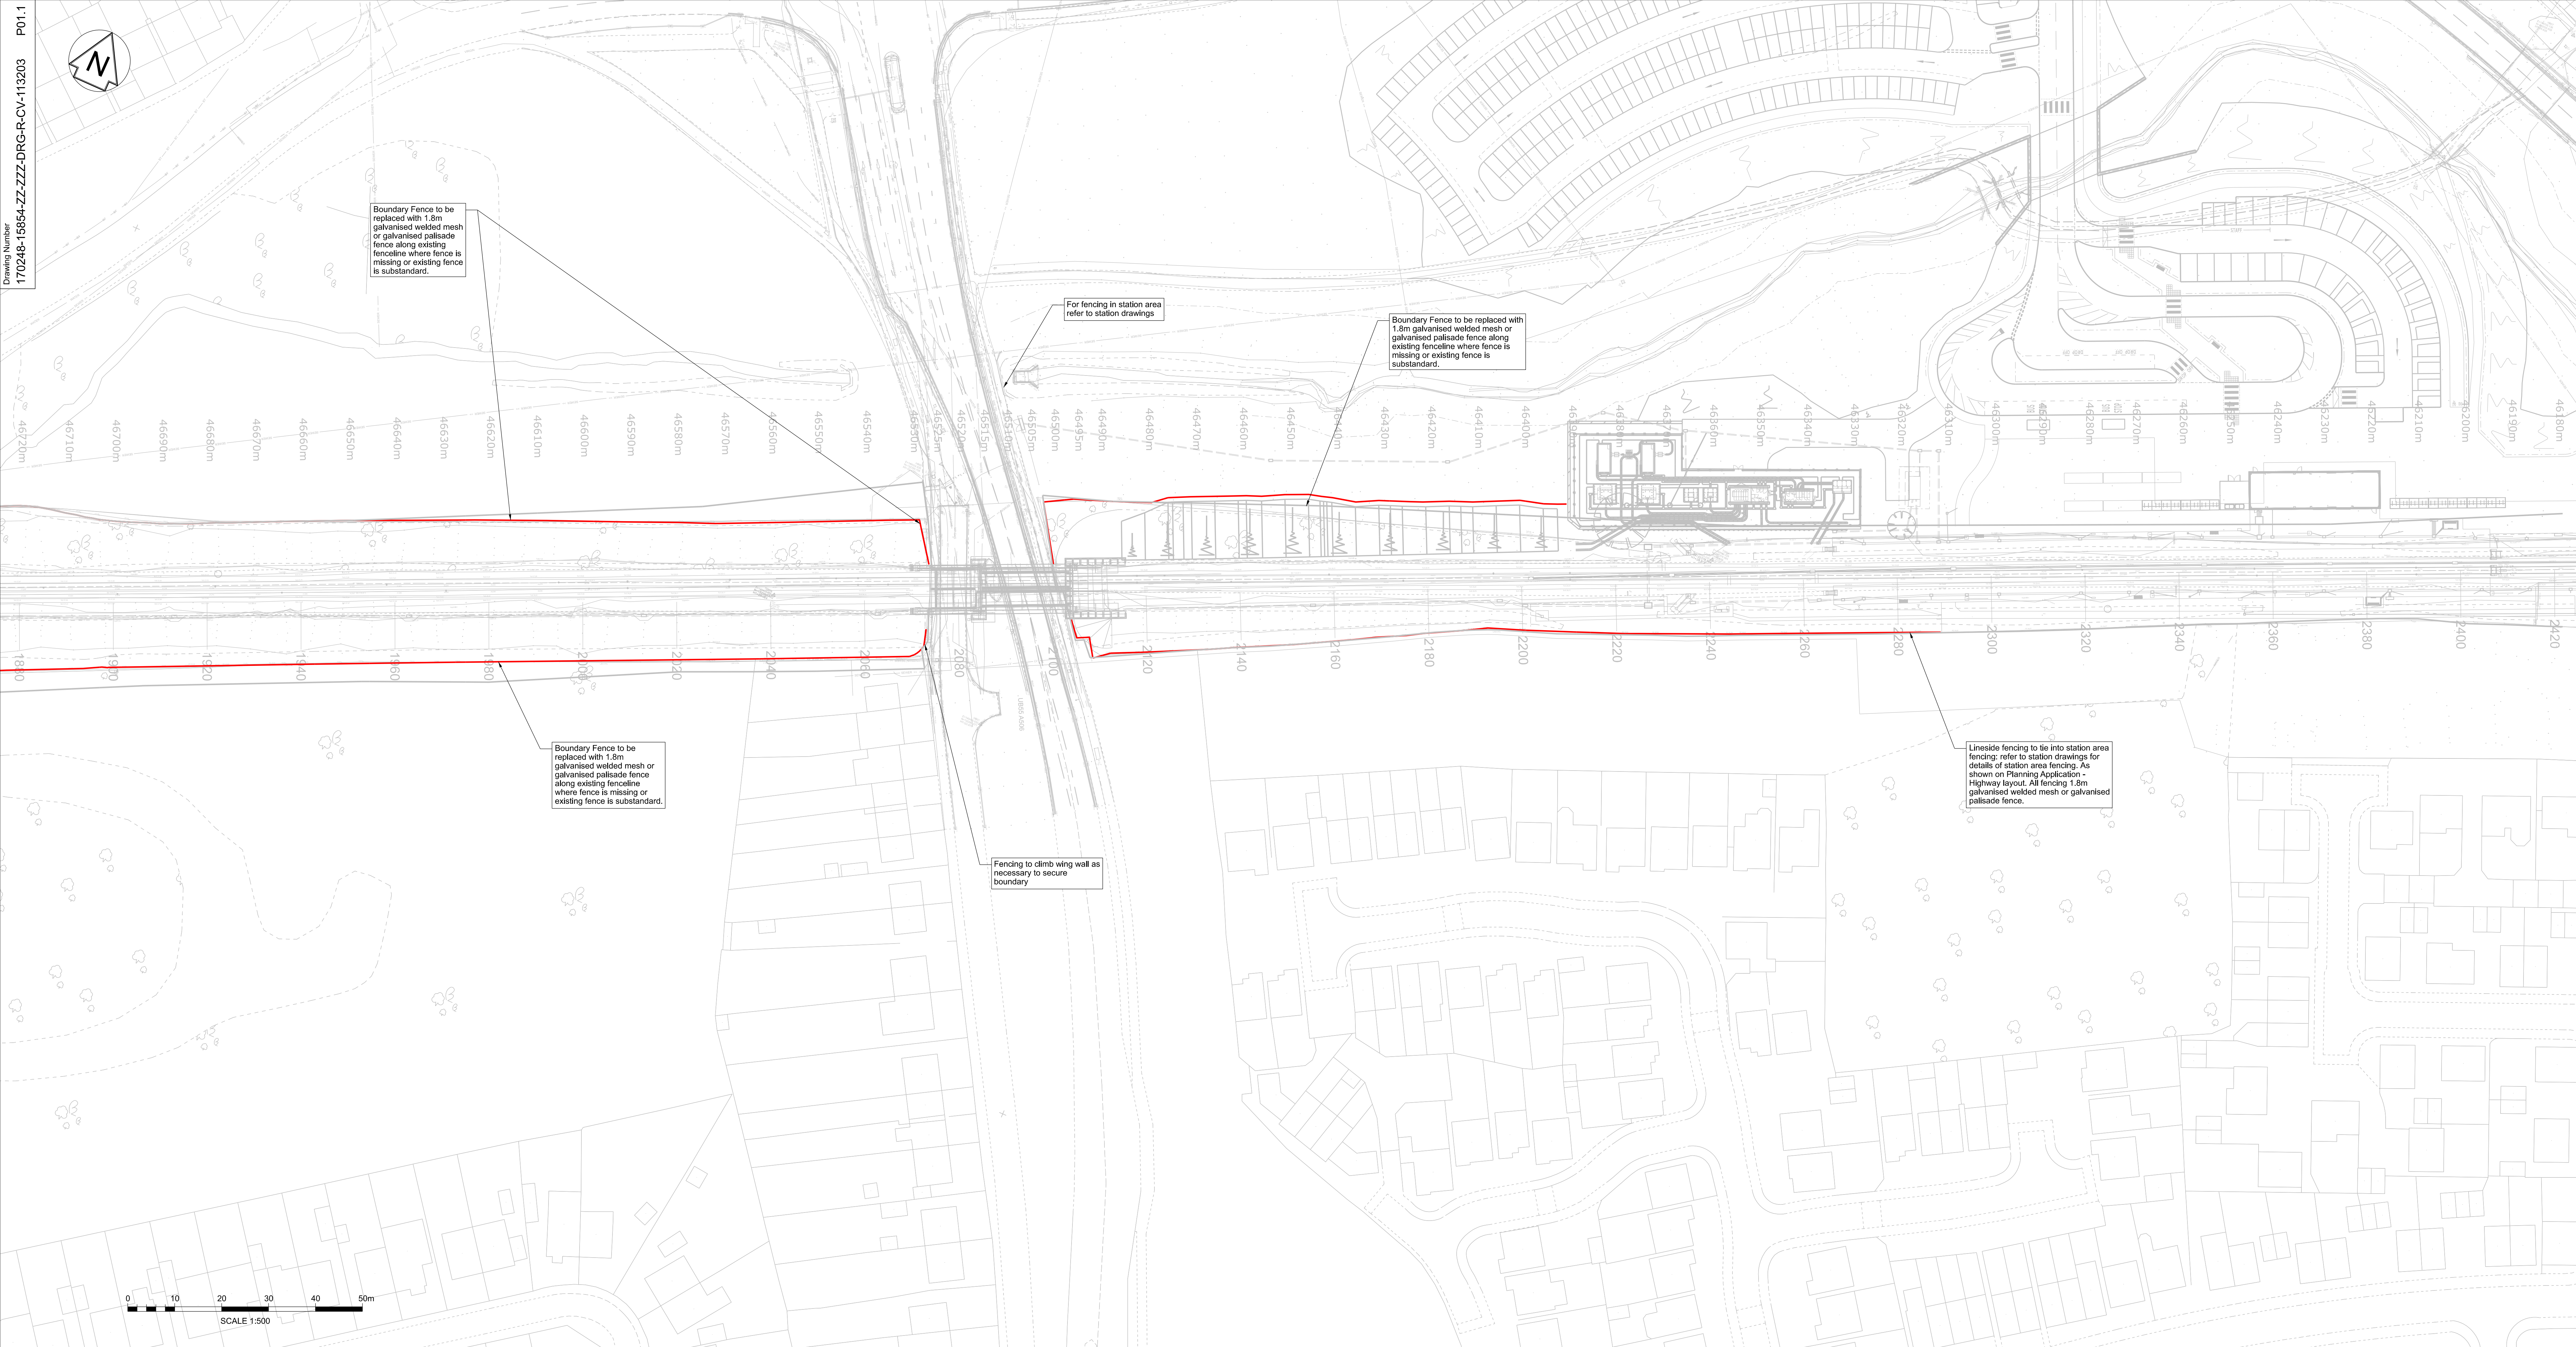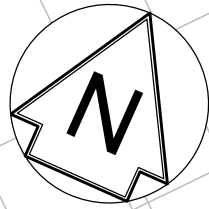

Legend/Notes

- Drawing is for planning purposes only and indicates fencing proposals only
- Utilities and buried services not shown.

P3	19-08-21	JK	EB	EC
Issue	Date	By	Chkd	Appd

ARUP

3 Piccadilly Place
Manchester M1 3BN
Tel +44 161 228 2331
www.arup.com

Applicant

Network Rail

Job Title

170248 Headbolt Lane New Station
GRIP 4

Figure 2.5d: Railway Corridor
General Arrangement 4 of 4

Scale at A3

As Shown

Job No 276736-00	Drawing Status Issue
Drawing No 276736/2.5d	Issue P3