
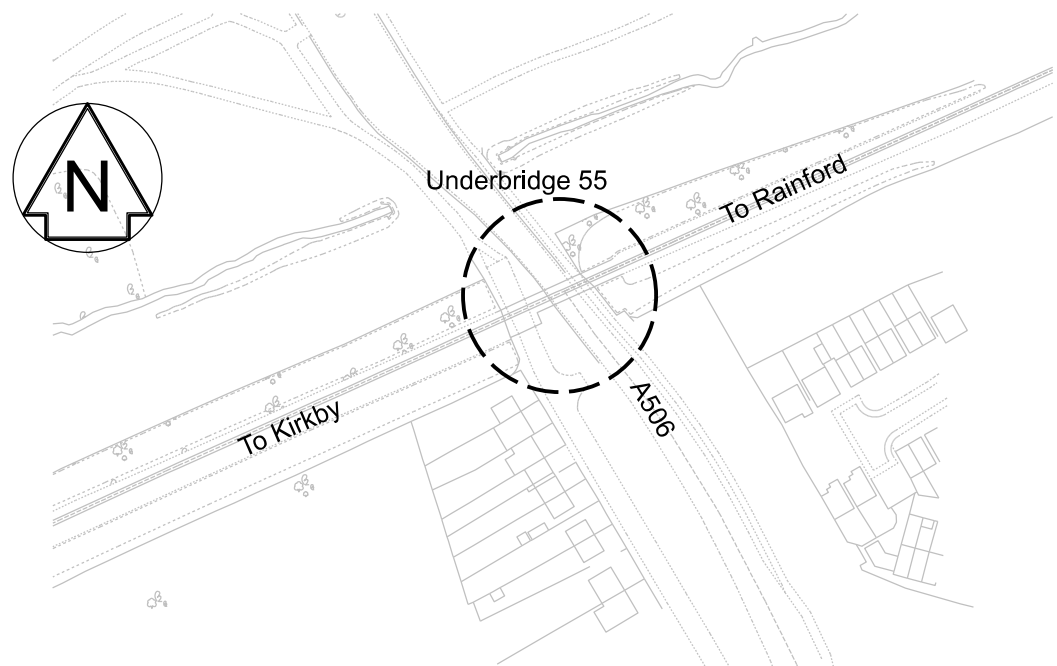
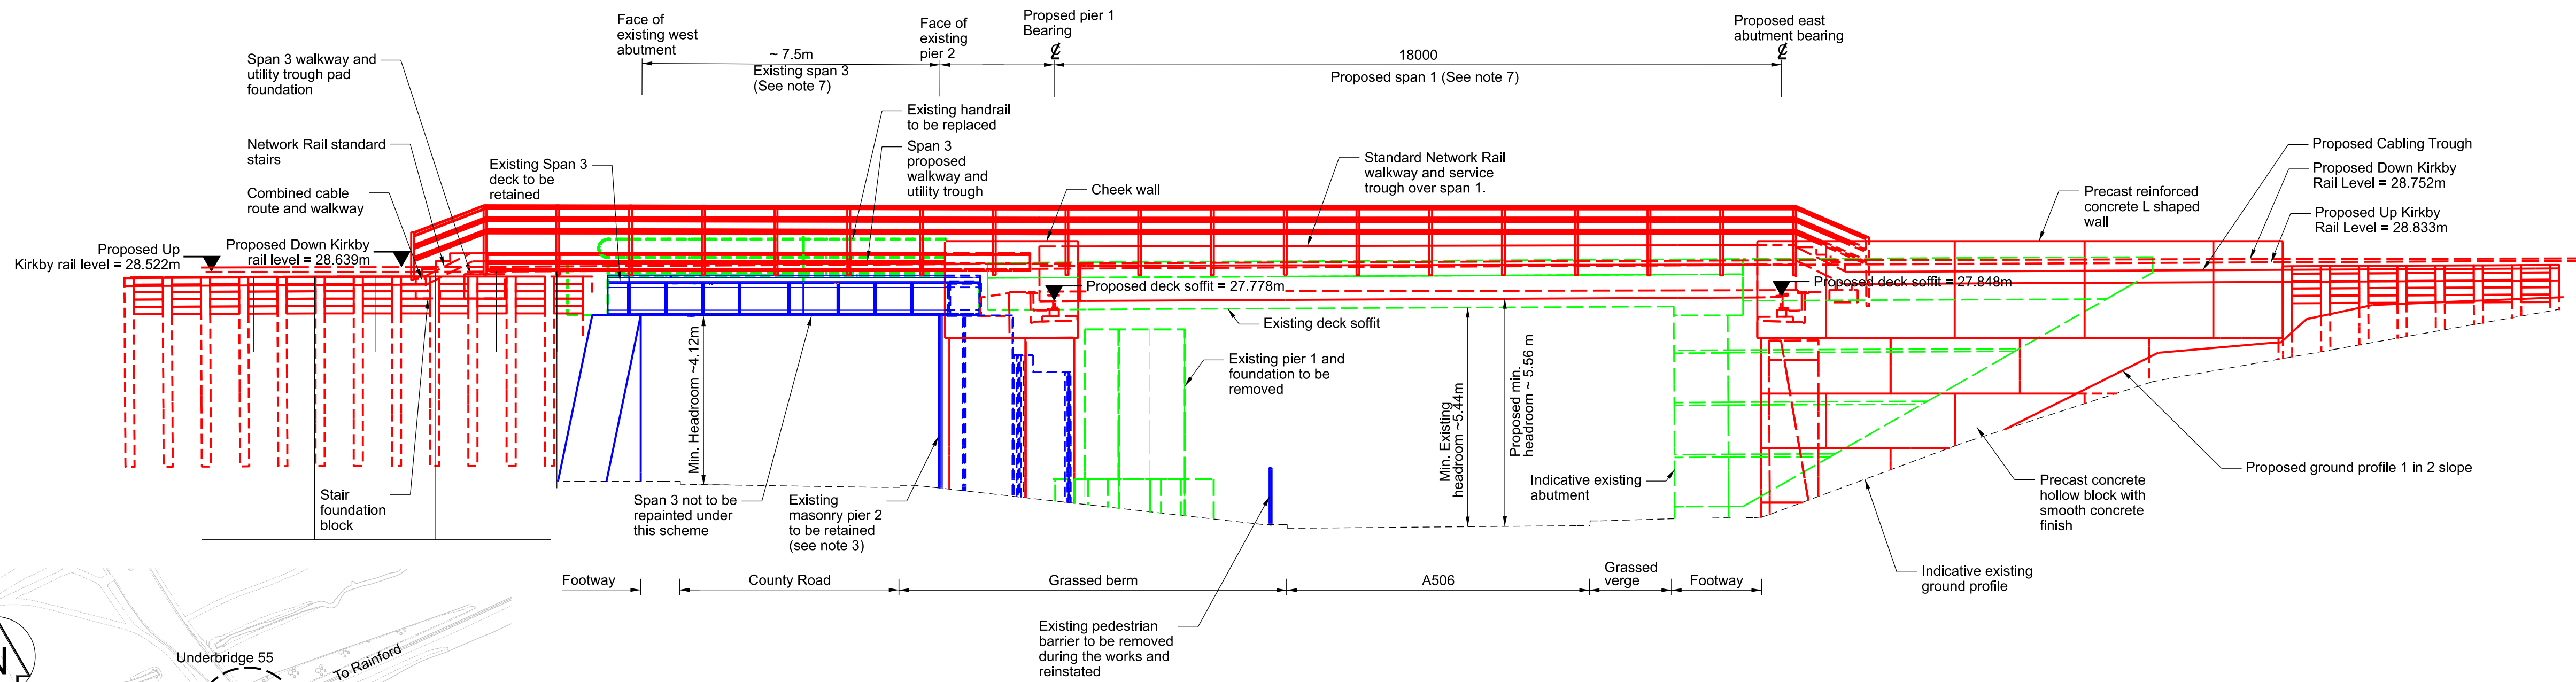


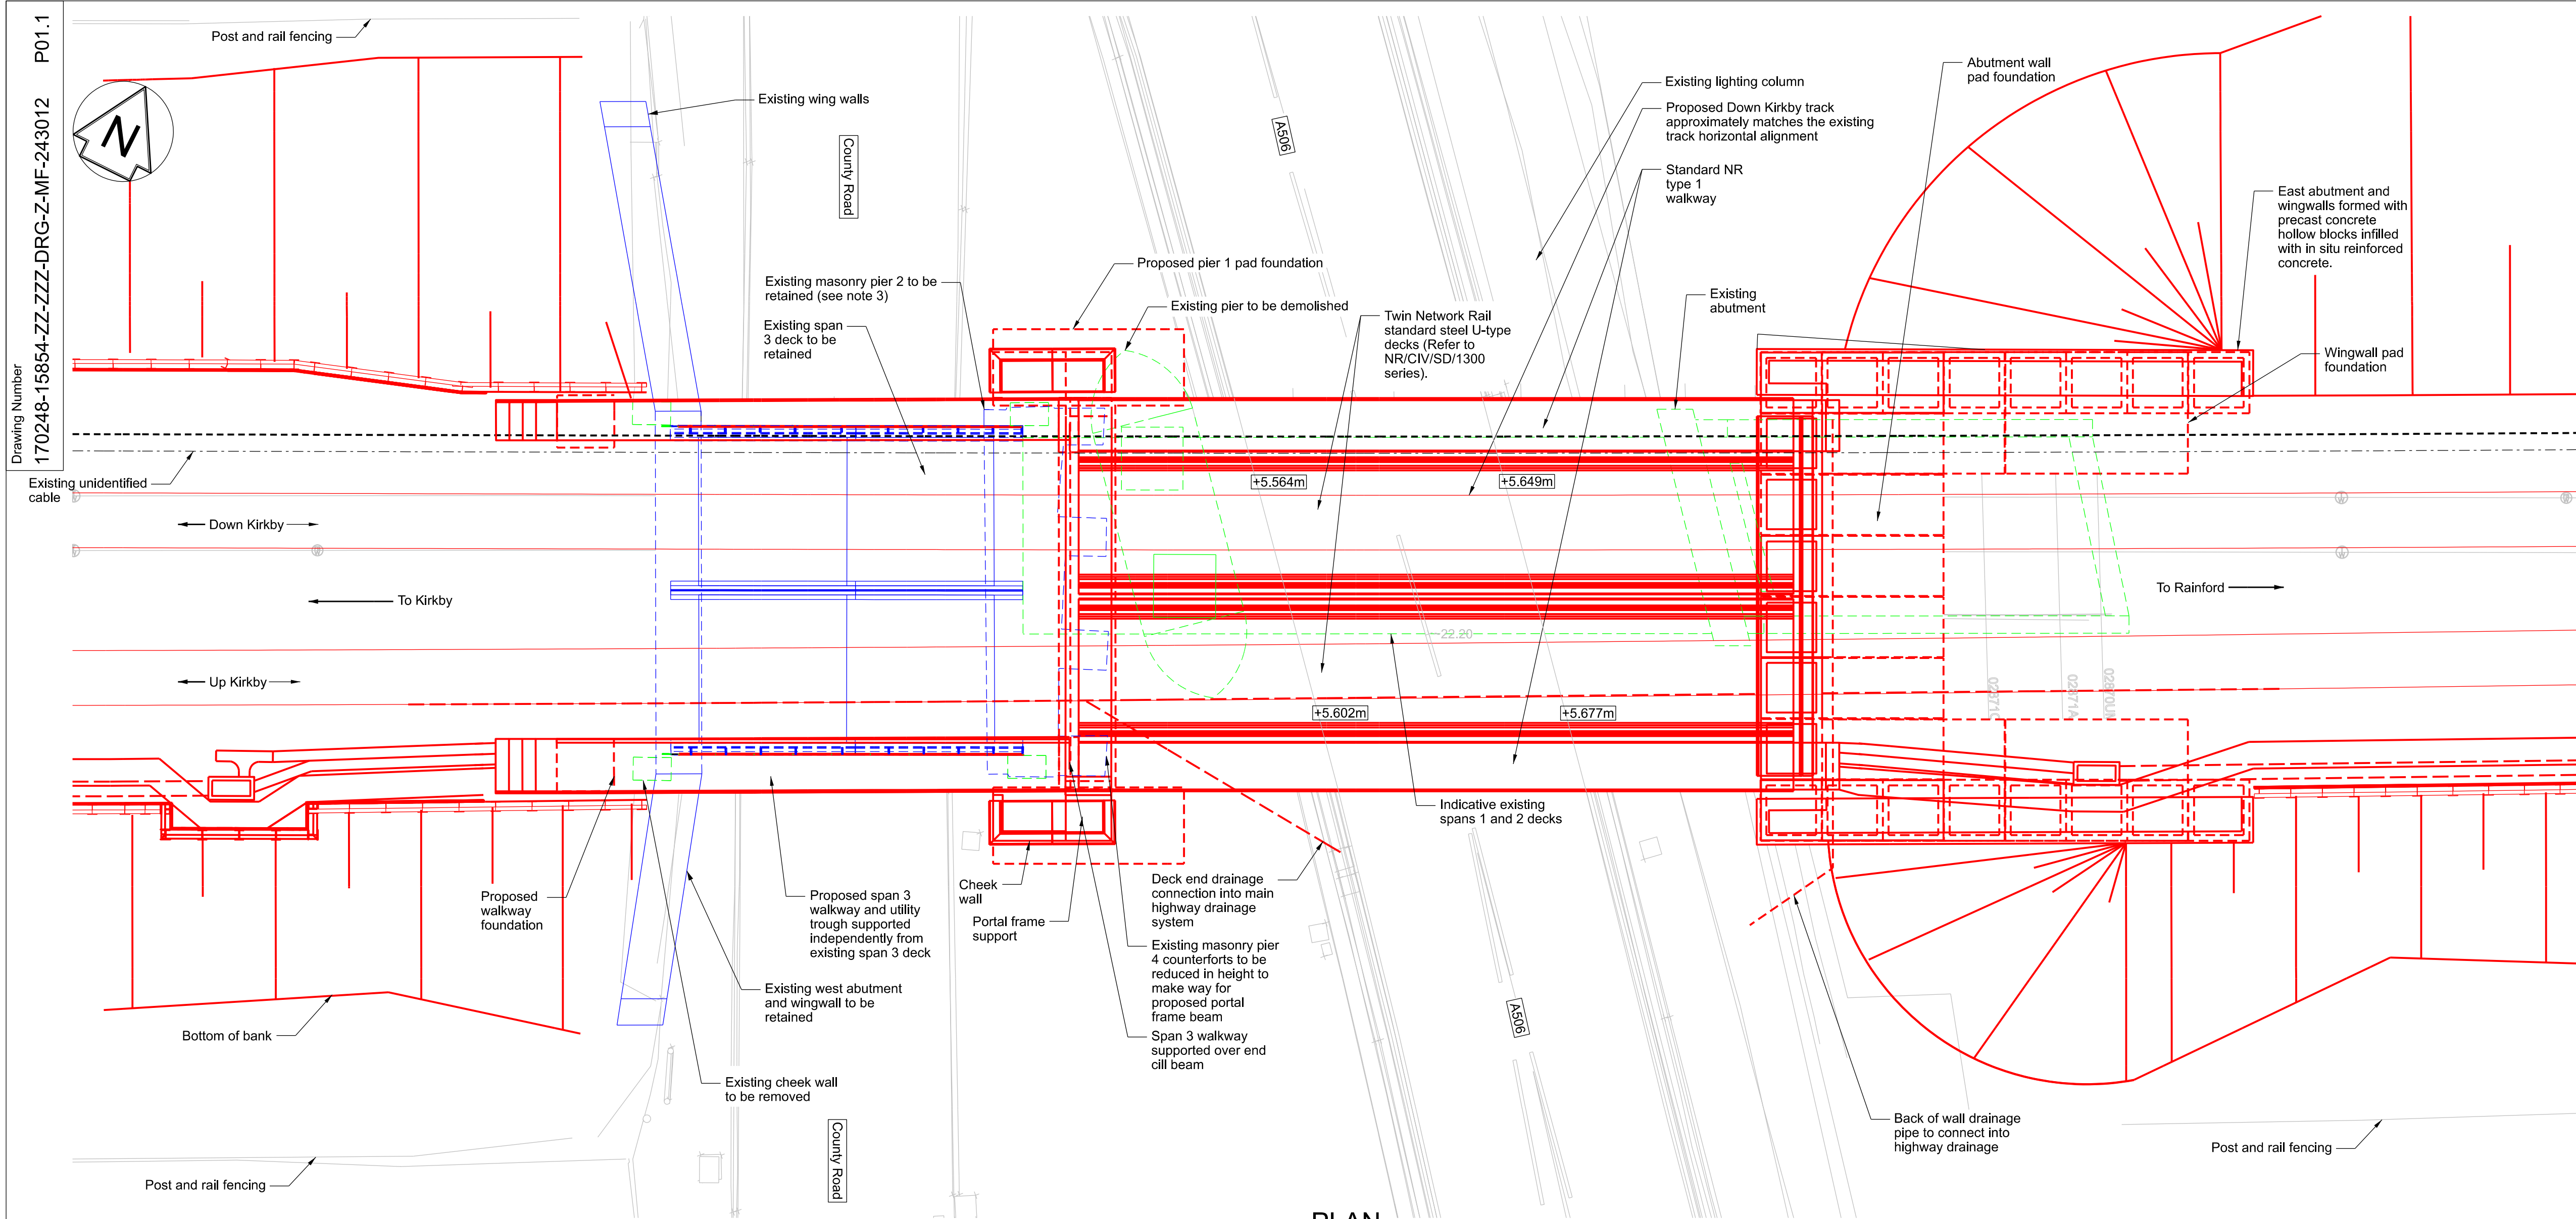

- Legend/Notes
- Notes:
- All dimensions are in millimetres unless noted otherwise. Dimensions should not be scaled from the drawing.
 - All levels are in metres AOD.
 - The proposed underbridge 55 layout comprises two spans. Span 1 replaces existing spans 1 and 2. Existing span 3 is to be retained.
 - Walkway pedestrian parapets and walkway steel brackets to be galvanised steel (grey).
 - New bridge span 1 steel deck painted to match the existing span 3 colour (green).
 - All exposed concrete surfaces to have a smooth concrete finish.
- Legend:
- +5.564m Proposed headroom clearance
- Precast Concrete
 - In-situ Concrete
 - Modified or to be moved
 - New, proposed or additional
 - Existing or unchanged
 - Redundant or to be removed
 - OS/Survey data

P3	19-/08-21	JK	EB	EC
Issue	Date	By	Chkd	Appd

ARUP

3 Piccadilly Place
Manchester M1 3NB
Tel +44 161 228 2331
www.arup.com

Applicant

Network Rail

Job Title

170248 Headbolt Lane New Station
Grip 4

Figure 2.6a: Underbridge 55 General
Arrangement Sheet 1 of 2

Scale at A3





1:200

Job No
276736-00

Drawing Status
Issue

Drawing No
276736-6a

Issue
P3

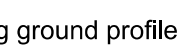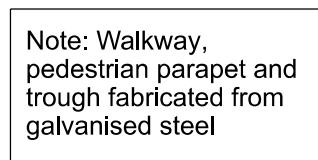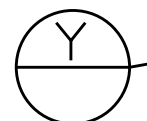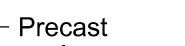

Notes:

1. All dimensions are in millimetres unless noted otherwise. Dimensions should not be scaled from the drawing.
2. All levels are in metres AOD.
3. The details of the existing structure are subject to topographic survey and site investigation confirmation
4. Further investigation is required to determine the foundation level of the existing pier 2.

CONSTRUCTION
201. Undermining of existing pier 1 foundation.

OPERATIONS

MAINTENANCE

DISMANTLING/DEMOLITION (FUTURE)

THESE NOTES ARE BASED ON THE USE OF
EXPERIENCED AND COMPETENT CONTRACTORS
CARRYING OUT THE WORK USING AN APPROVED
SAFE METHOD OF WORKING.

P3	19/08-21	JK	EB	EC
Issue	Date	By	Chkd	Appd

3 Piccadilly Place
Manchester M1 3NB
Tel +44 161 228 2331
www.arup.com





Applicant

170248 Headbolt Lane New Station
GRIP 4

Scale at A3

As Shown

Job No 276736-00	Drawing Status Issue
Drawing No 276736/2.6b	Issue P3

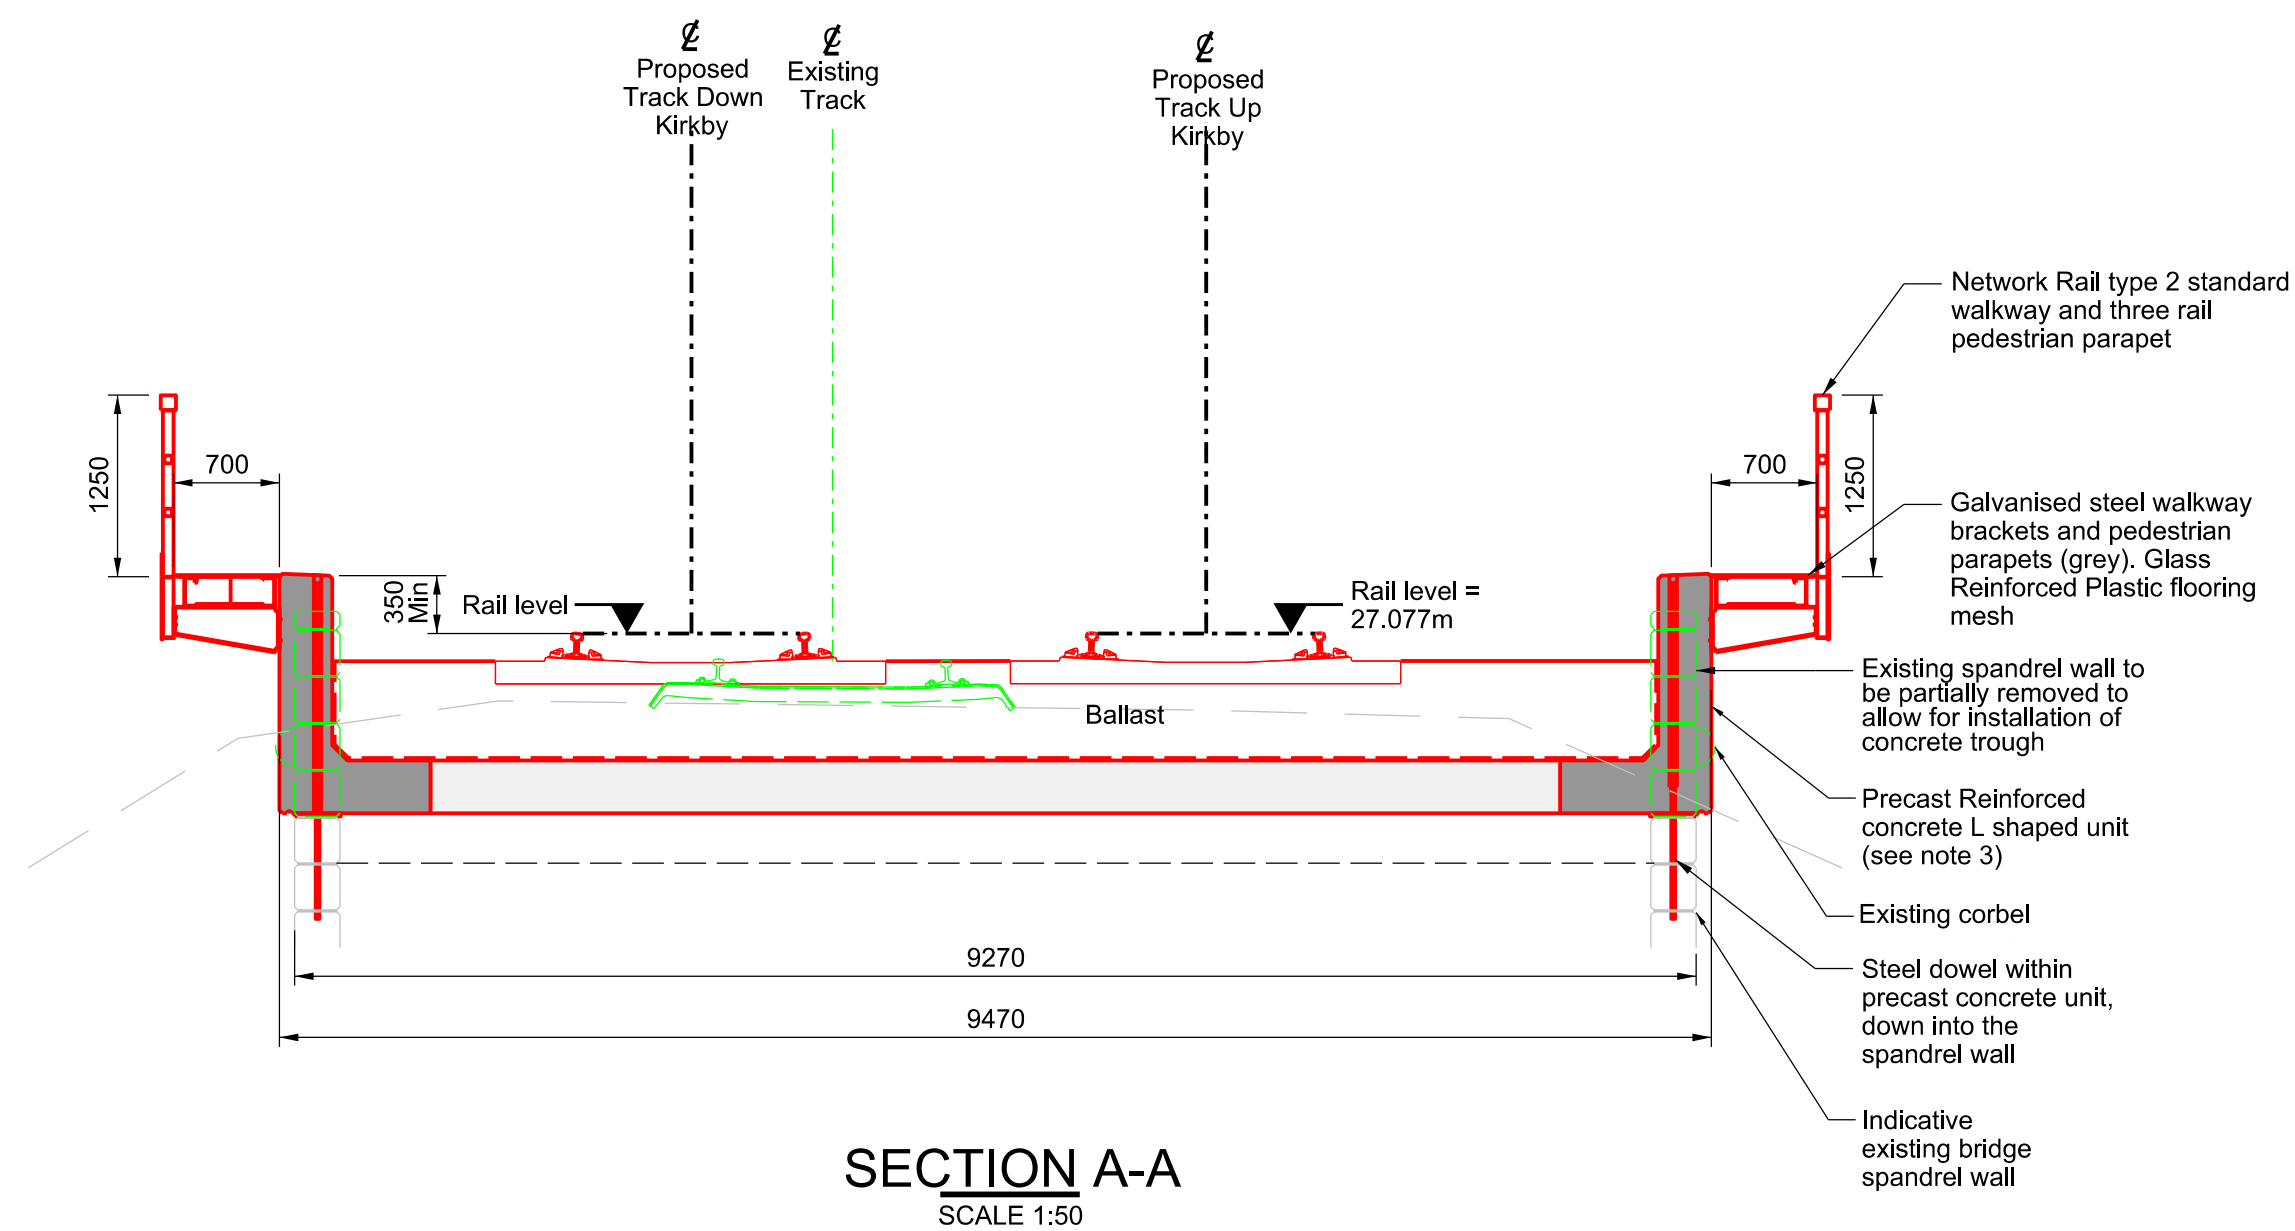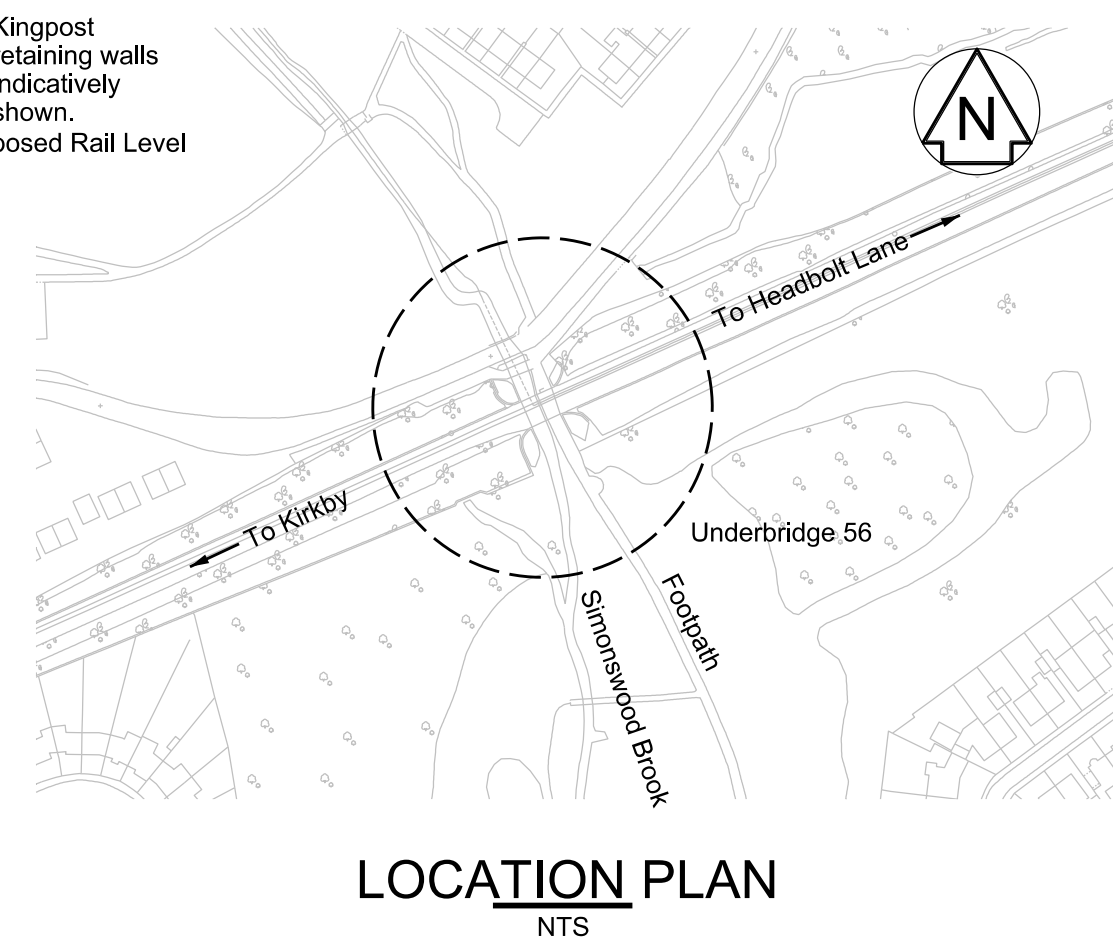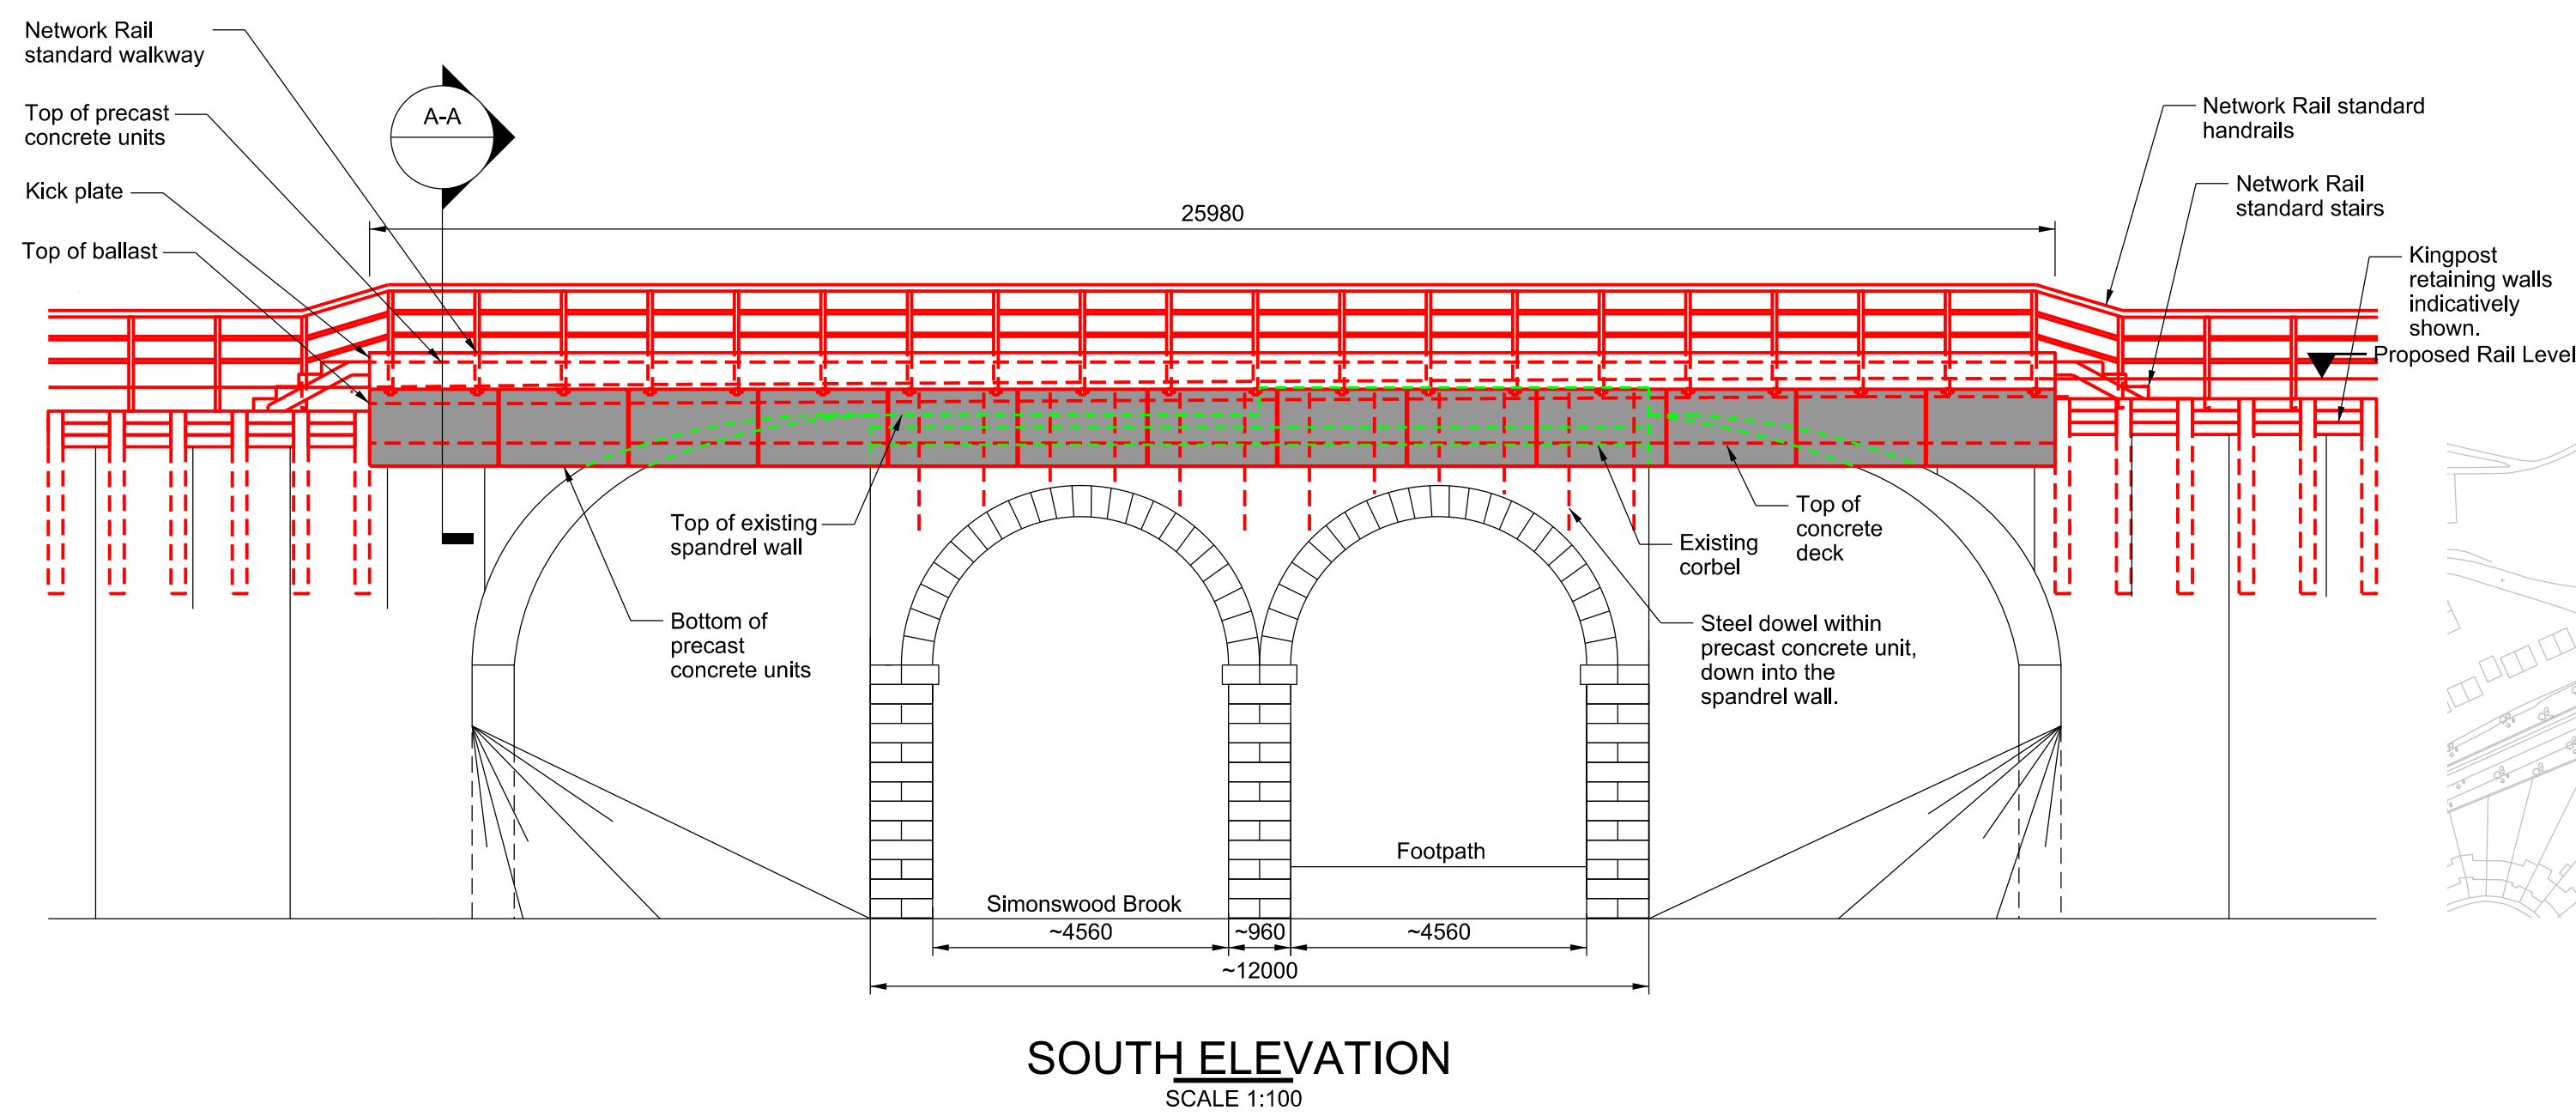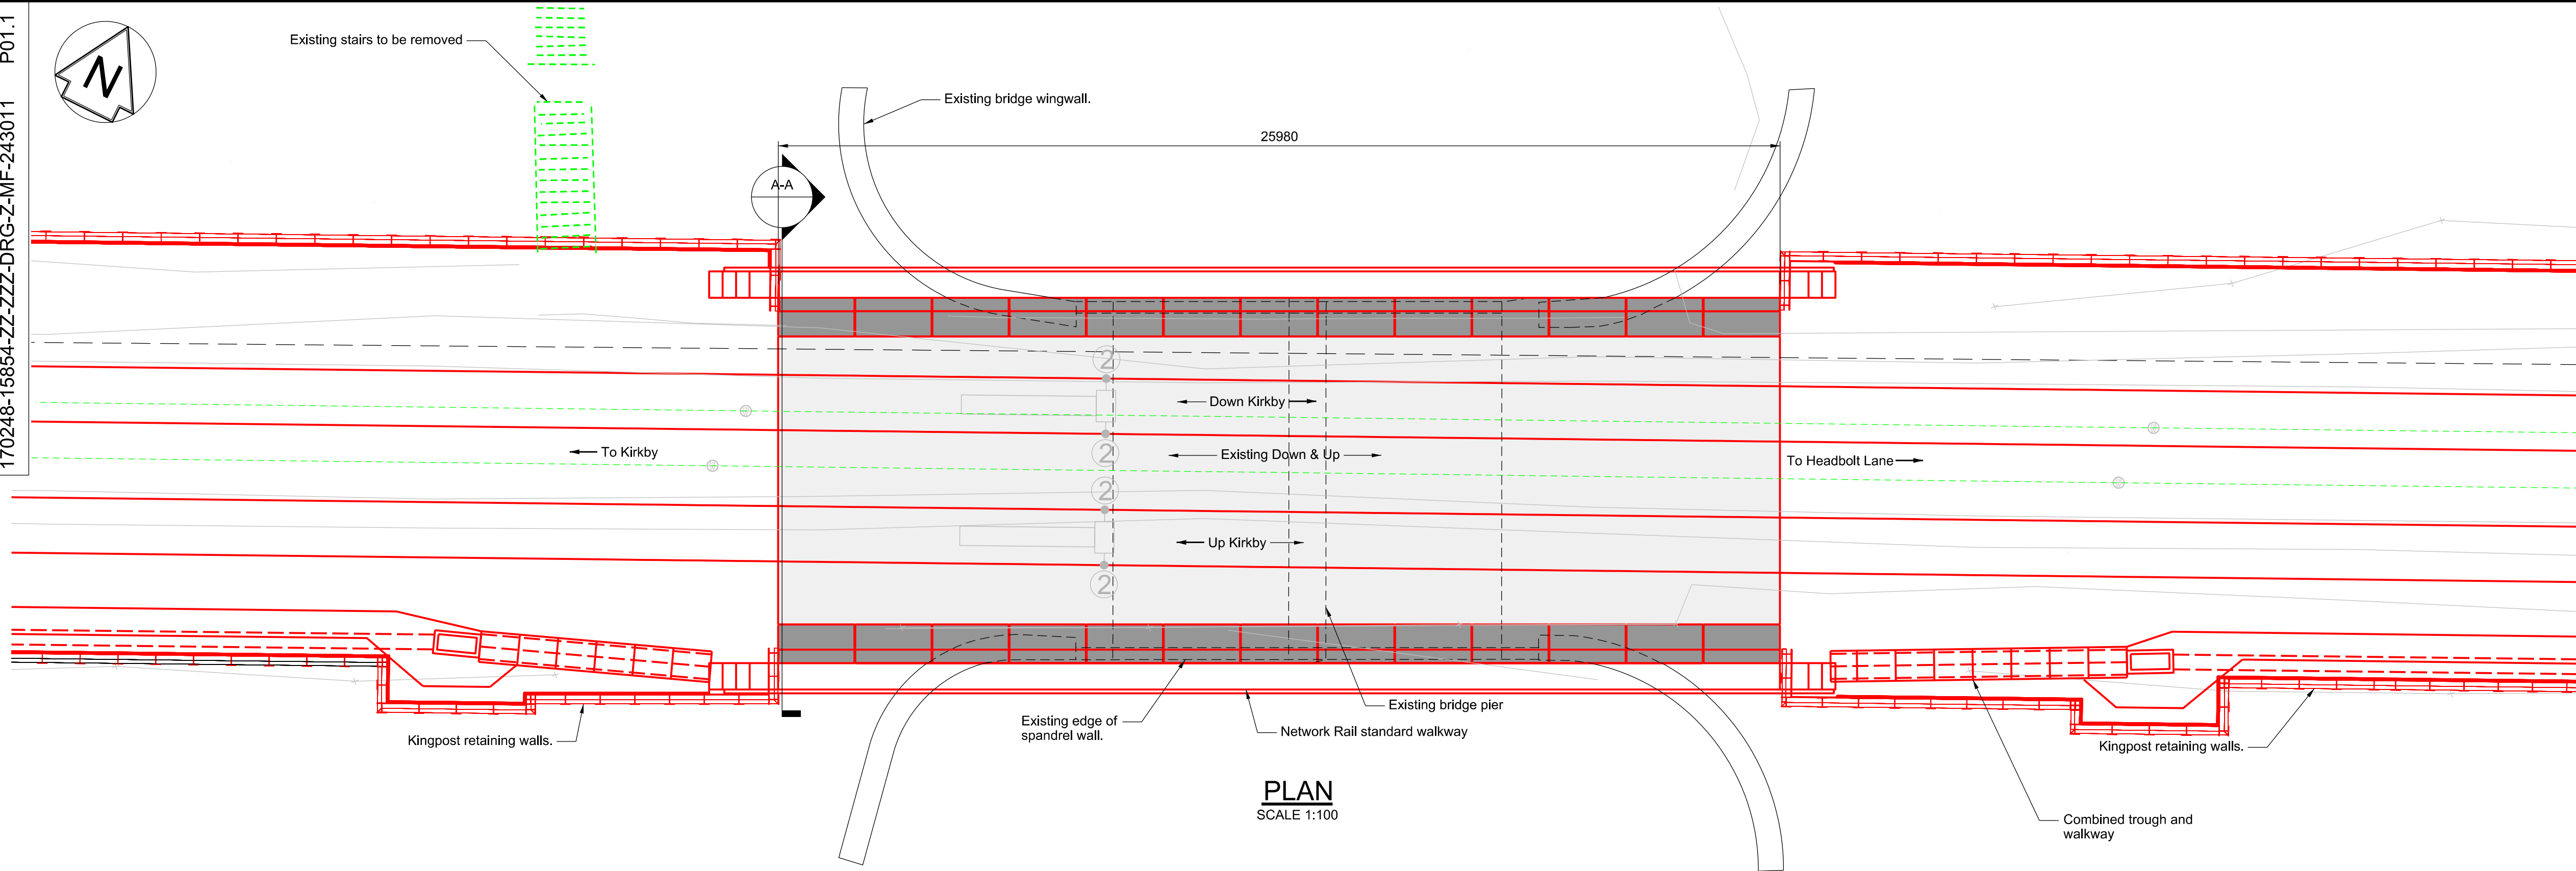

- Legend/Notes
- Notes:
- All dimensions are in millimetres unless noted otherwise. Dimensions should not be scaled from the drawing.
 - All levels are in metres AOD.
 - Externally visible precast concrete surfaces to have a smooth concrete finish.
- Legend:
- Precast Concrete
 - In-situ Concrete
 - Modified or to be moved
 - New, proposed or additional
 - Existing or unchanged
 - Redundant or to be removed
 - OS/Survey data

P3	19-/08-21	JK	EB	EC
----	-----------	----	----	----

Issue	Date	By	Chkd	Appd
-------	------	----	------	------

ARUP

3 Piccadilly Place
Manchester M1 3NB
Tel +44 161 228 2331
www.arup.com

Applicant

Network Rail

Job Title

170248 Headbolt Lane New Station
Grip 4

Figure 2.7a: Underbridge 56 General
Arrangement Sheet 1 of 2

Scale at A3

1:200

Job No
276736-00


Drawing Status
Issue

Drawing No

276736-7a

Issue

P3

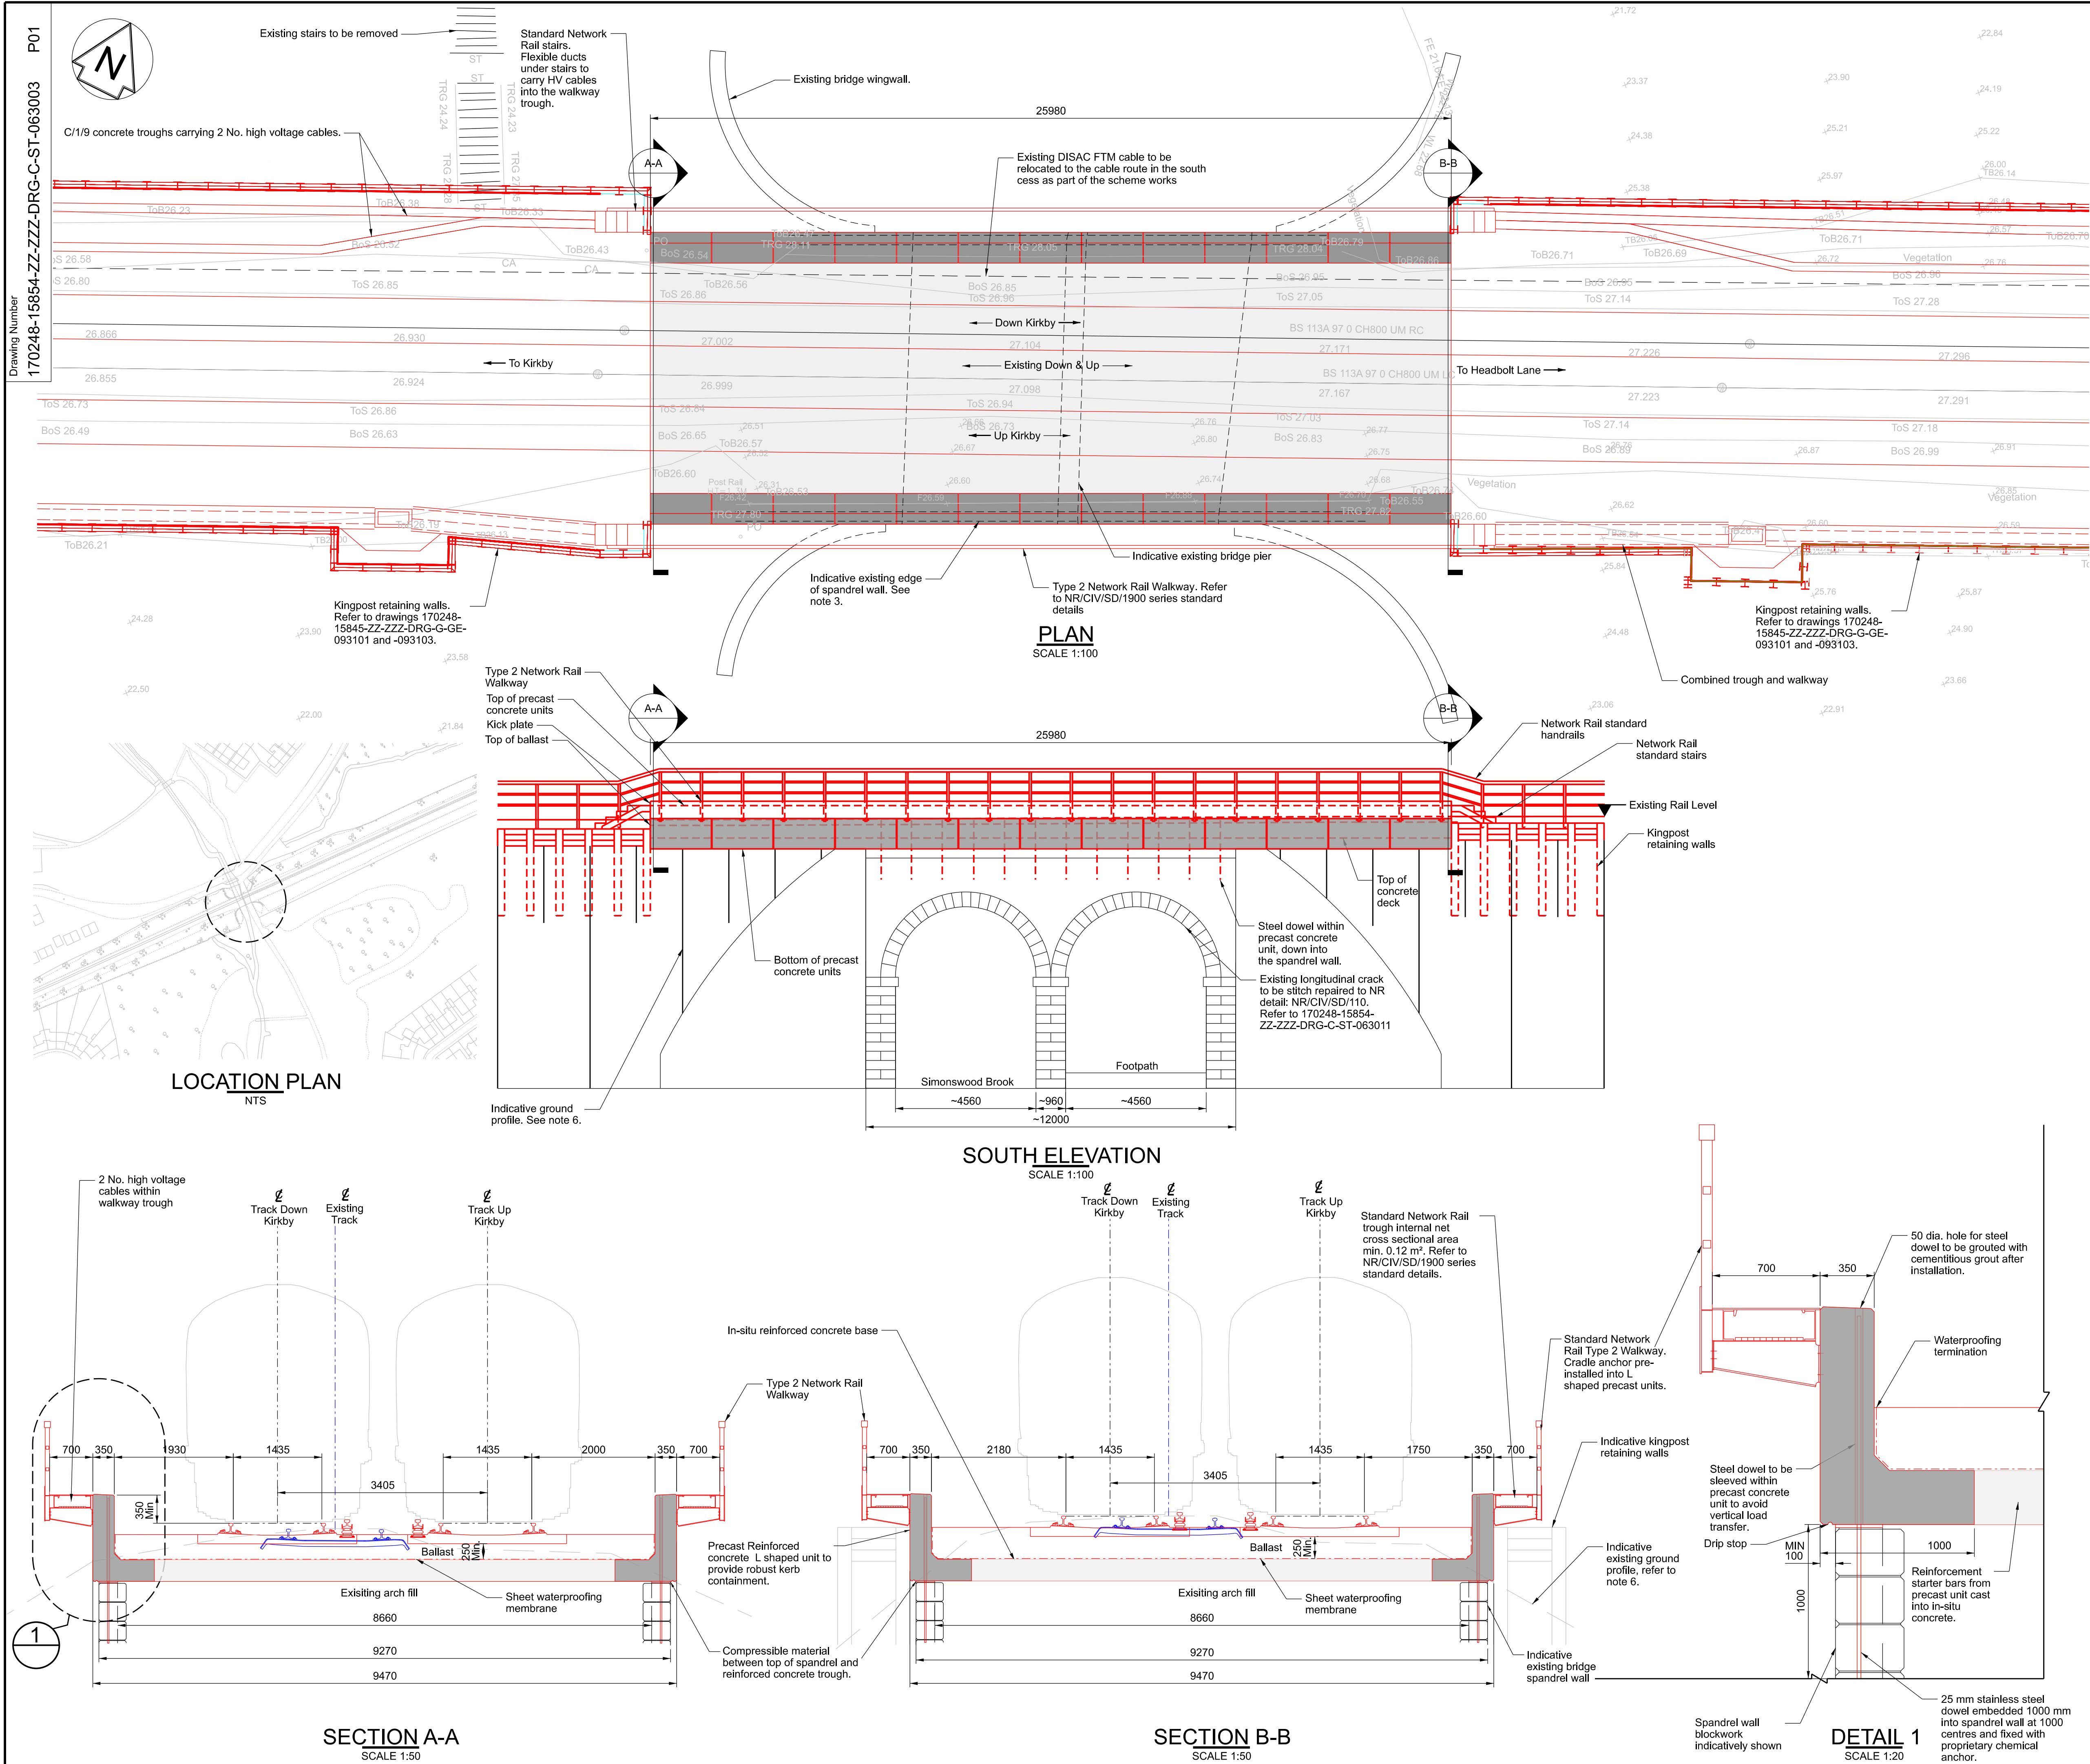

Legend/Notes

Notes:

- All dimensions are in millimetres unless noted otherwise. Dimensions should not be scaled from the drawing.
- All levels are in metres AOD.
- The details of the existing structure are subject to topographic survey and site investigation confirmation. Final geometry of the proposed structure is dependant upon the geometry of the existing structure.
- At risk notice for DISAC cable to be in place in accordance with NR/GN/TEL/30140
- For details of structure repair, refer to drawing NR/CIV/SD/110
- Confirmation of ground levels on the approaches to the bridge and close to wingwalls to be confirmed

Legend:

Precast Concrete

In-situ Concrete

P3	19-/08-21	JK	EB	EC
----	-----------	----	----	----

Issue	Date	By	Chkd	Appd
-------	------	----	------	------

ARUP

13 Fitzroy Street
London W1T 4BQ
Tel +44 20 7636 1531 Fax +44 20 7580
www.arup.com

Applicant

Network Rail

Job Title

170248 Headbolt Lane New Station Grip 4

Figure 2.7b: Underbridge 56 General Arrangement Sheet 2 of 2


Scale at A3

As Shown

Job No	Drawing Status
276736-00	Issue

Drawing No	Issue
276736/2.7b	P2

Sheet Size A1 594 x 841

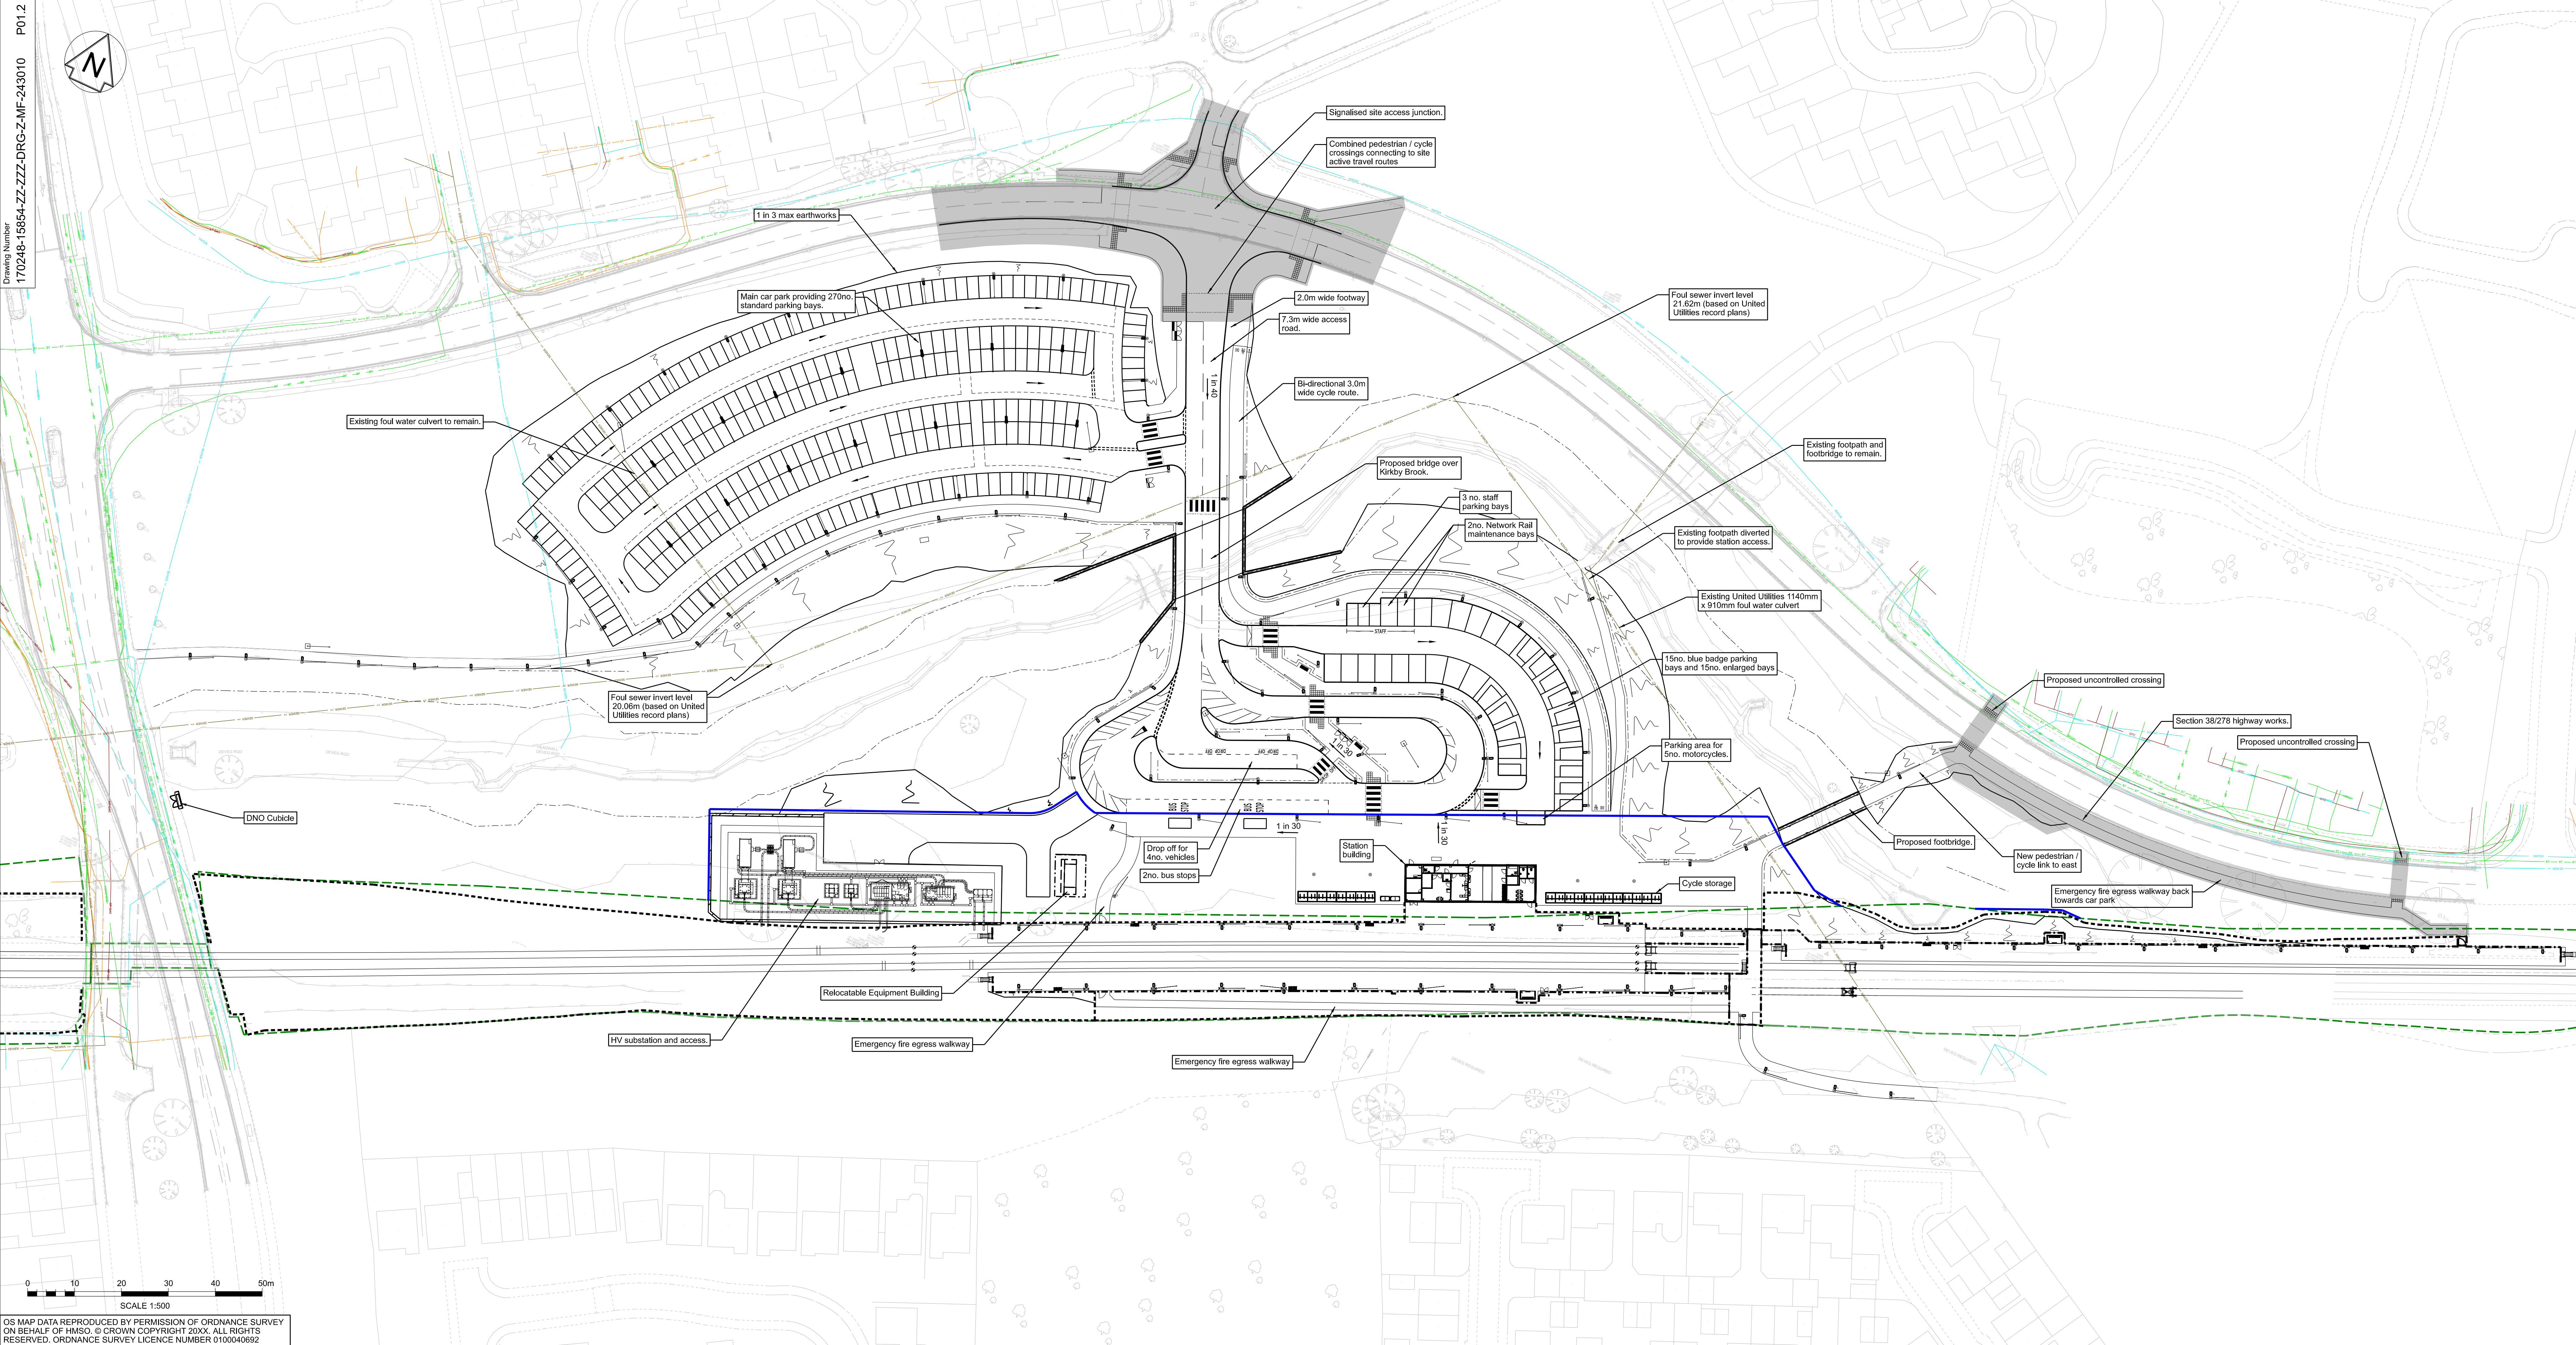

Legend/Notes

1. Do not scale from this drawing.
2. All dimensions are in millimetres unless shown otherwise.

Key:

- Existing Network Rail Boundary
- Proposed Network Rail boundary alterations
- Works subject to Section 278 Agreement
- Seating
- CCTV Column
- Lighting Column

Key (Utilities):

- Existing BT Network
- Existing Surface Water Sewer
- Existing Foul Sewer
- Existing Potable Water
- Existing LV Electric
- Existing HV Electric
- Existing Virgin Media
- Existing Low Pressure Gas

P3 19-08-21 JK EB EC

Issue Date By Chkd Appd

ARUP

3 Piccadilly Place
Manchester M1 3BN
Tel +44 161 228 2331
www.arup.com

Applicant

Network Rail

Job Title

170248 Headbolt Lane New Station
GRIP 4

Figure 2.8: Station Car Park and
Access Layout

Scale at A3

As Shown

Job No

276736-00

Drawing Status

Issue

Drawing No

276736/2.8

Issue

P3