


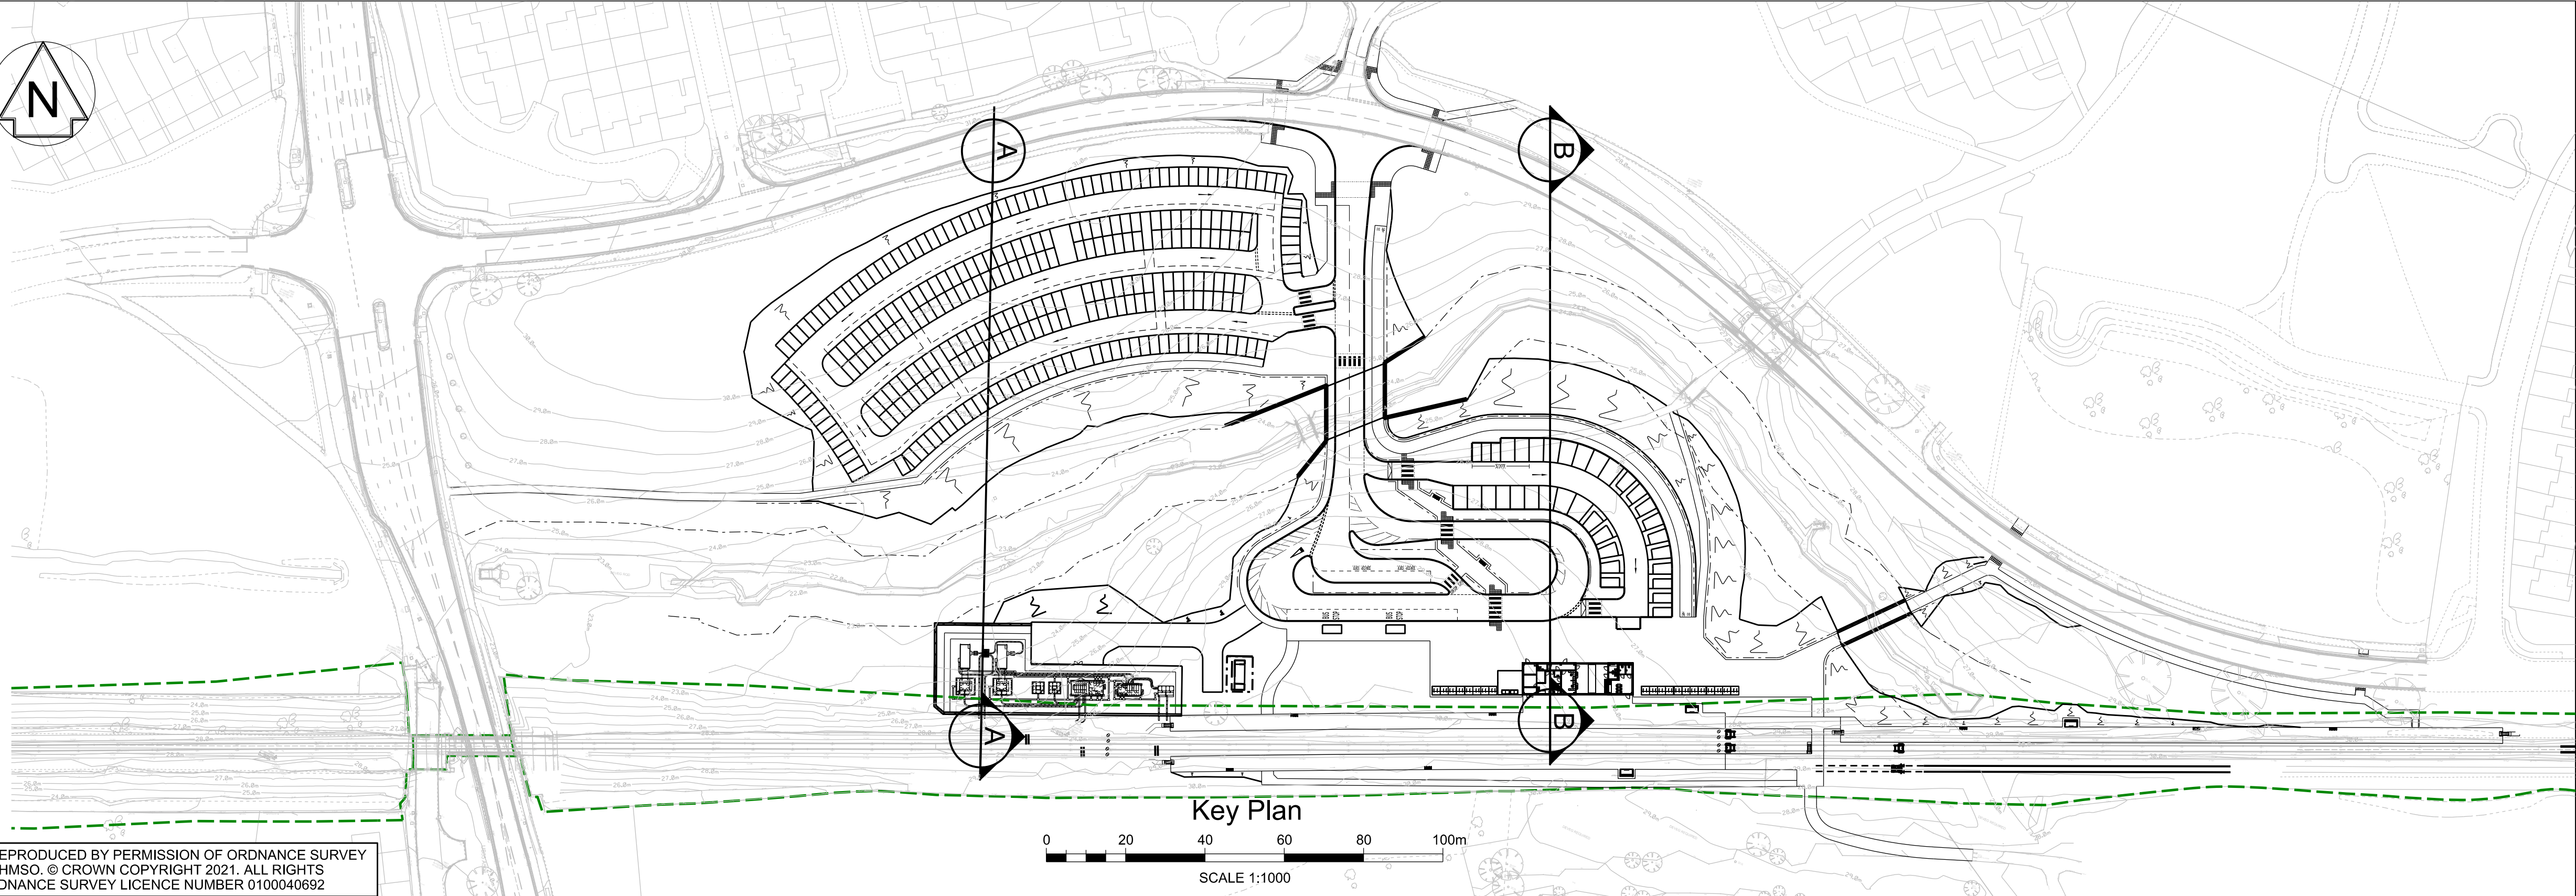



OS MAP DATA REPRODUCED BY PERMISSION OF ORDNANCE SURVEY ON BEHALF OF HMSO. © CROWN COPYRIGHT 2021. ALL RIGHTS RESERVED. ORDNANCE SURVEY LICENCE NUMBER 0100040692

Legend/Notes

1. Do not scale from this drawing.
2. All dimensions are in millimetres unless shown otherwise.
3. Existing ground levels based on InoRail Topographical Survey P-116-089-SUR-DM3-0001 A03.

Key:

- Proposed Works
- Network Rail Boundary

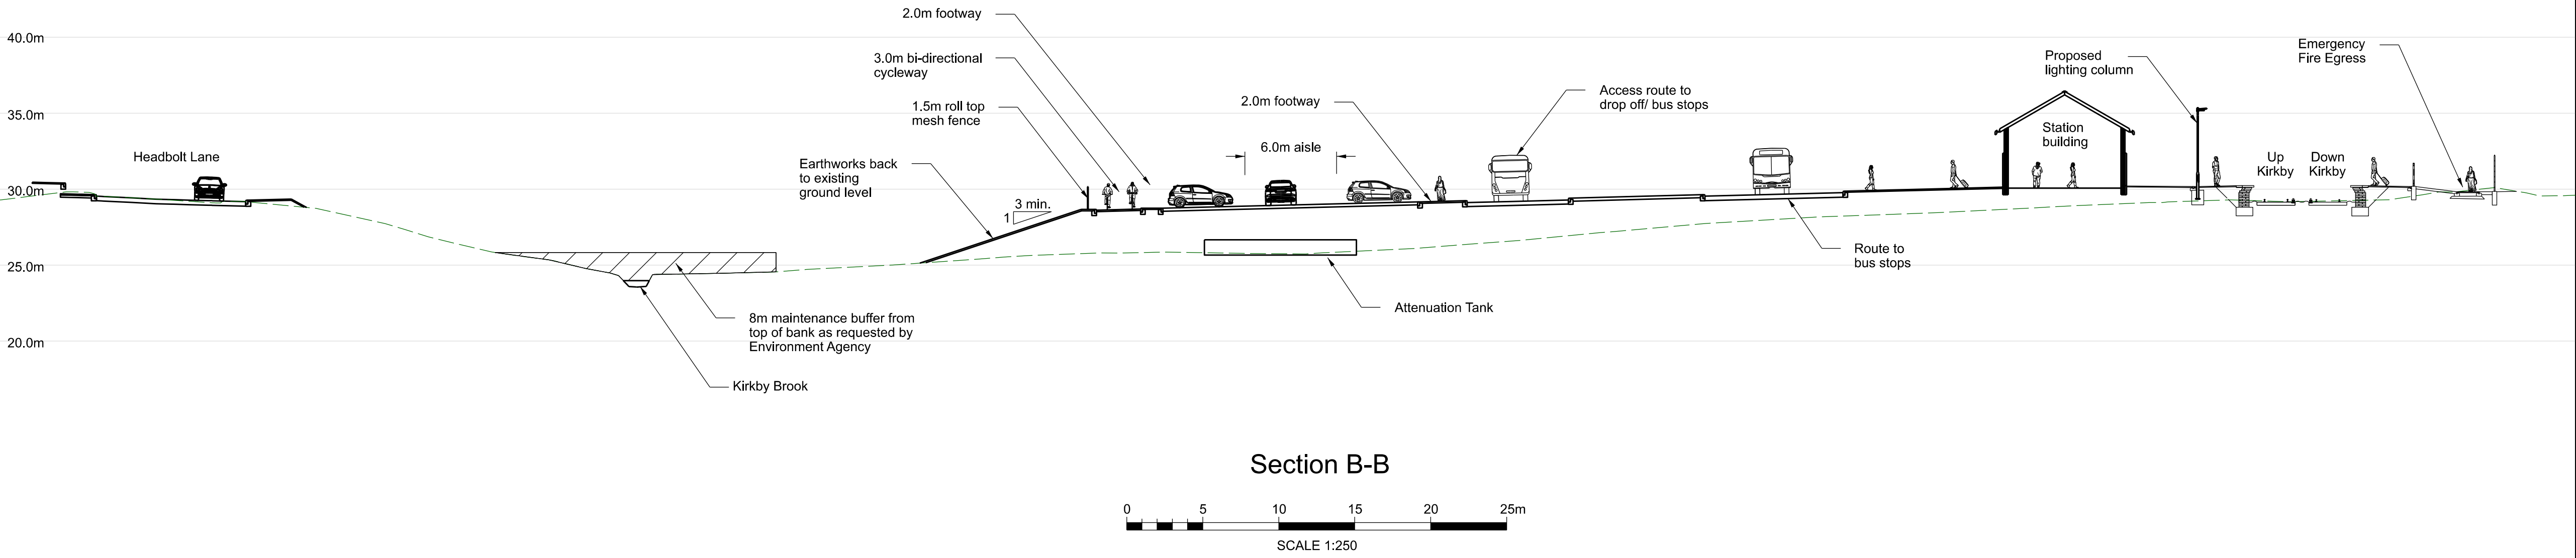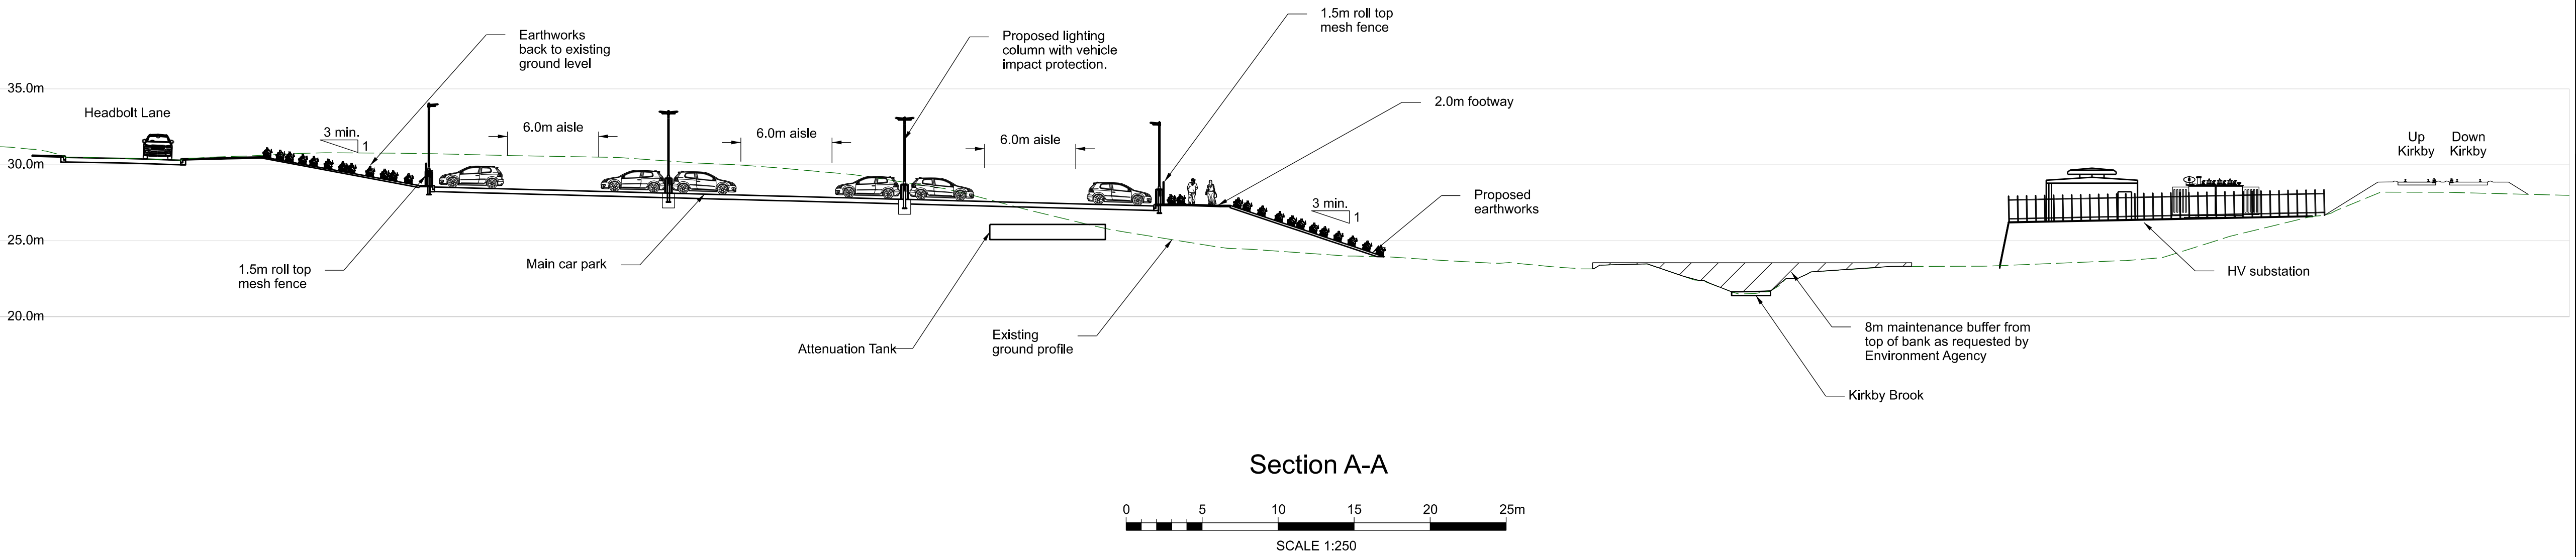

P3	19-/08-21	JK	EB	EC
----	-----------	----	----	----

Issue	Date	By	Chkd	Appd
-------	------	----	------	------

ARUP

3 Piccadilly Place
Manchester M1 3NB
Tel +44 161 228 2331
www.arup.com

Applicant

Network Rail

Job Title

170248 Headbolt Lane New Station
Grip 4

Figure 2.16: Car Park Cross Section

Scale at A3


1:200

Job No
276736-00

Drawing Status
Issue

Drawing No
276736-13

Issue
P3

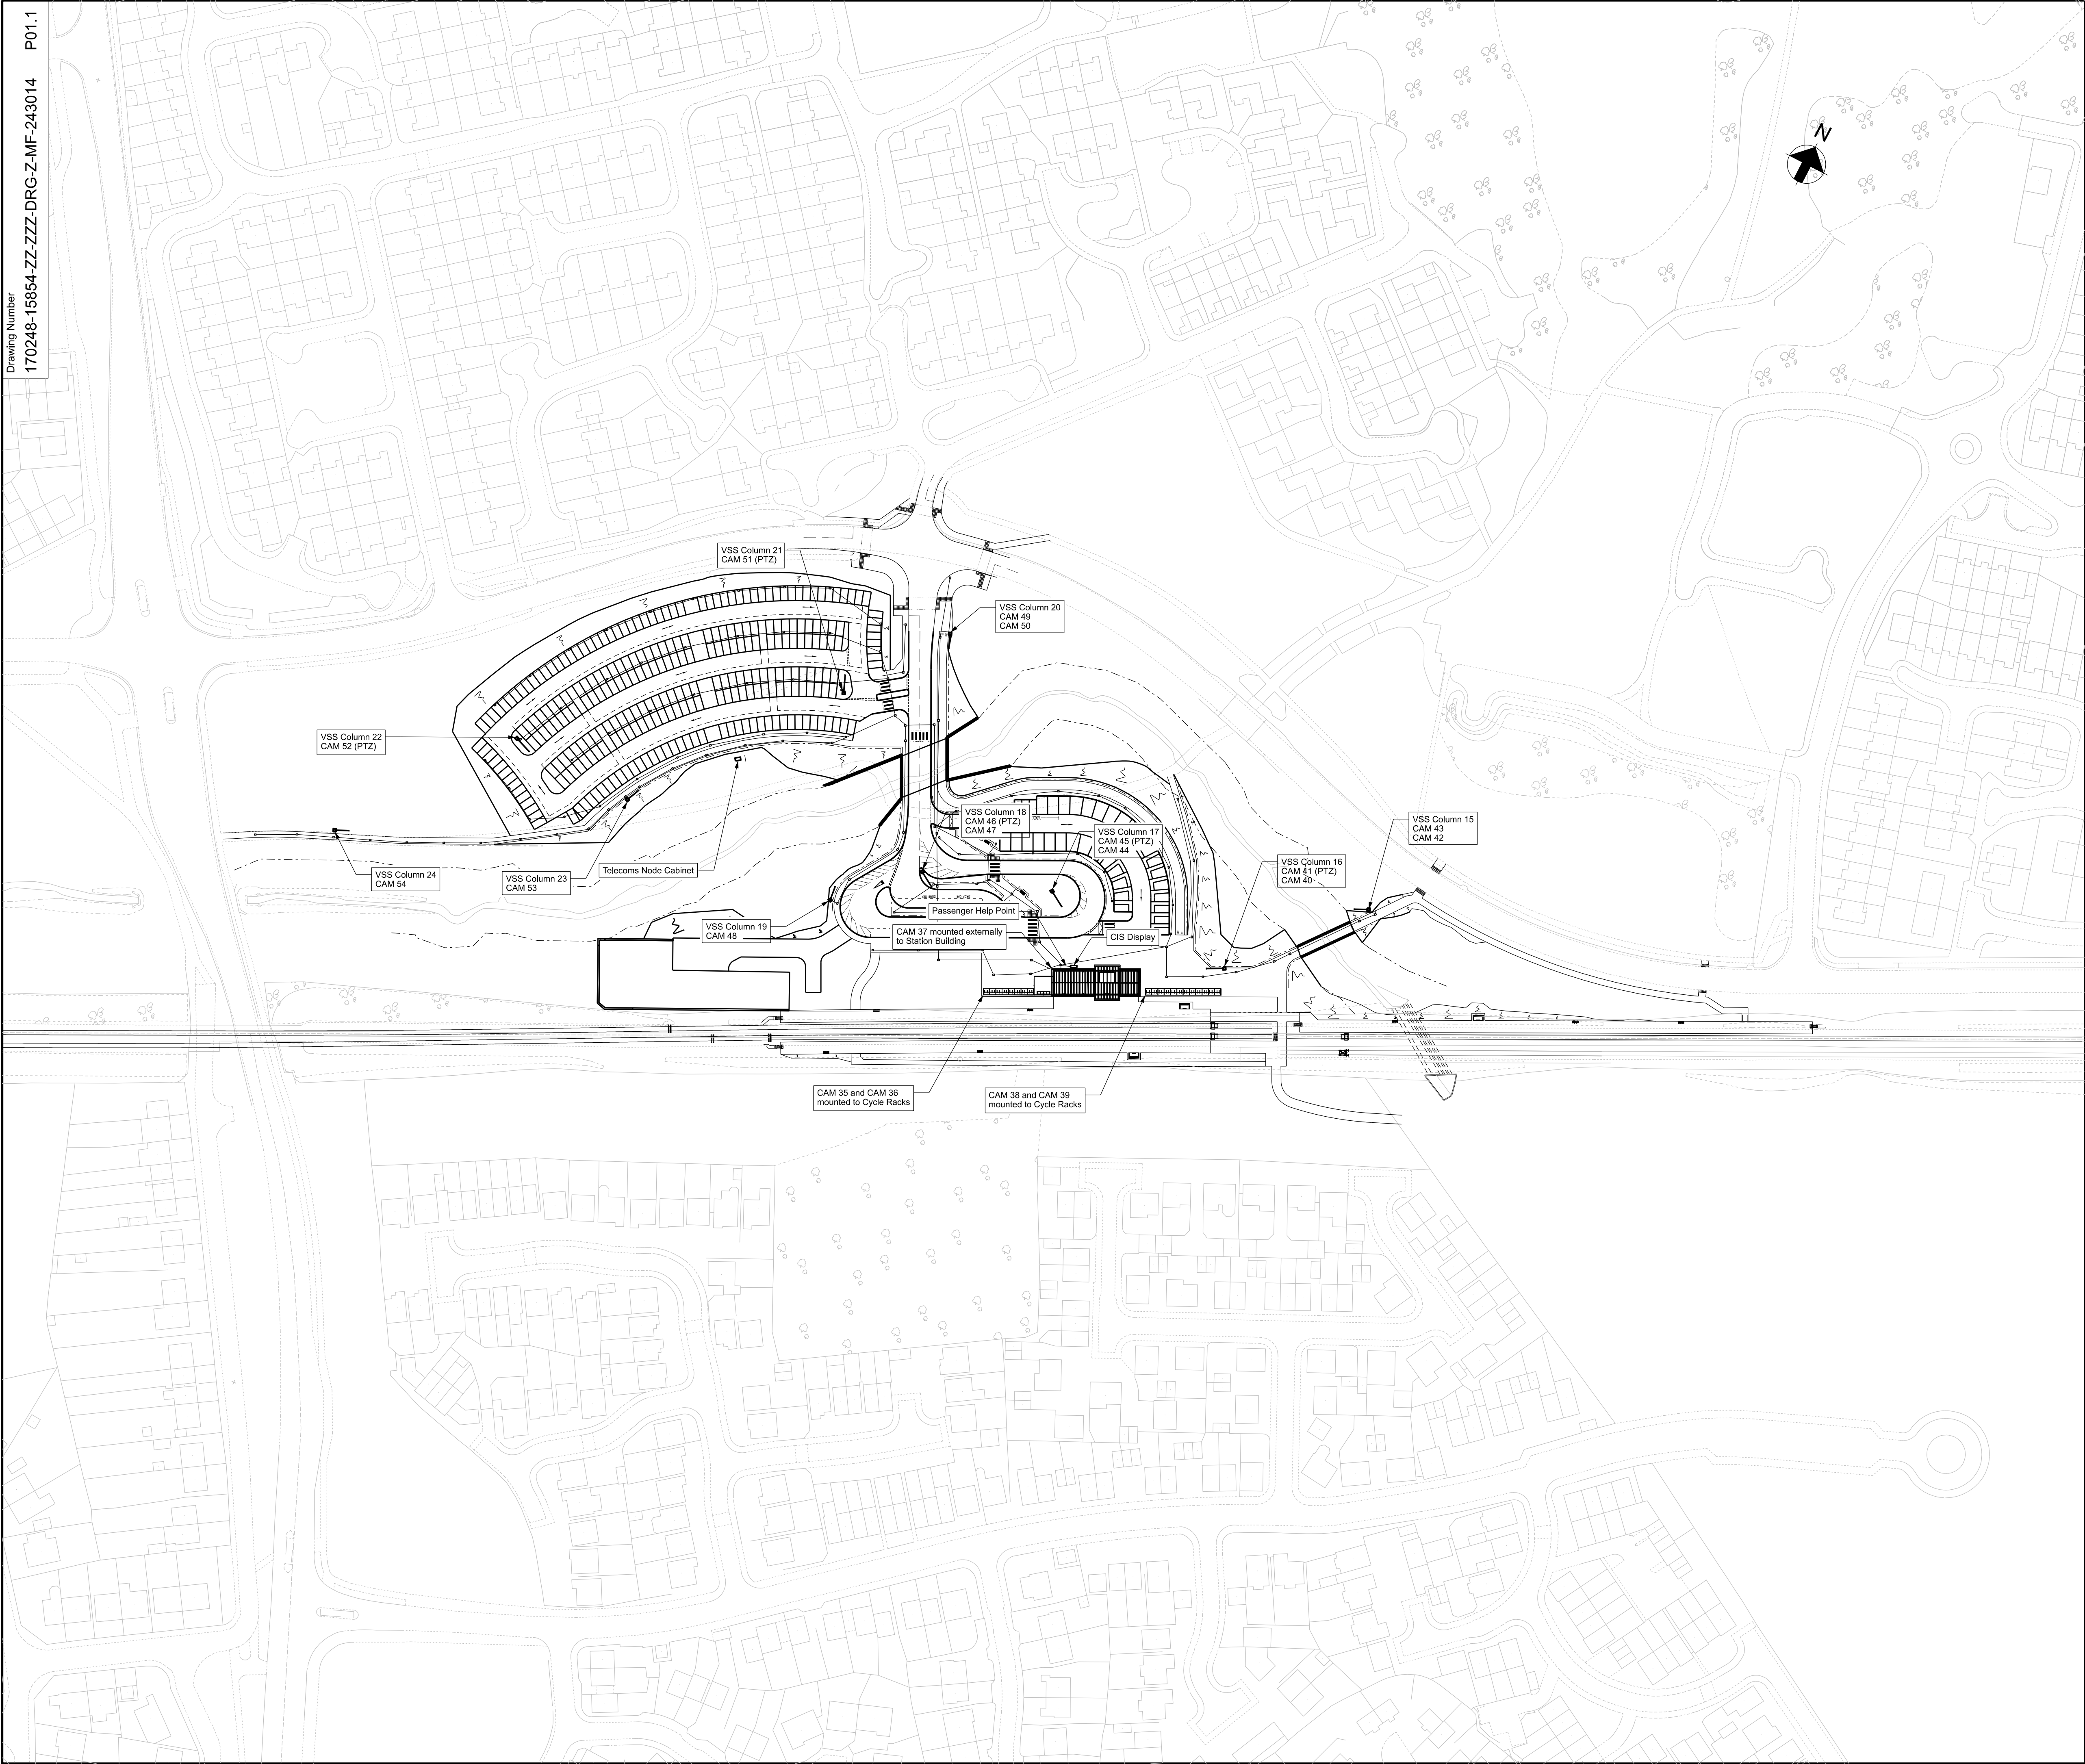

Legend/Notes

- VSS COLUMNS 16, 17, 18, 21 & 22 TO BE ALTRON ACC2 6m TILT OVER COLUMNS.
- VSS COLUMNS 15, 19, 20, 23 & 24 TO BE ALTRON ACC1 4.5m TILT OVER COLUMNS.
- ALL COLUMNS ARE GALVANISED (GREY).



VIDEO SURVEILLANCE COLUMN

P3	19-/08-21	JK	EB	EC
----	-----------	----	----	----

Issue	Date	By	Chkd	Appd
-------	------	----	------	------

ARUP

3 Piccadilly Place
Manchester M1 3NB
Tel +44 161 228 2331
www.arup.com

Applicant
Network Rail


Job Title
**170248 Headbolt Lane New Station
Grip 4**

**Figure 2.17a Station Car Park Tannoy
and Telecommunications GA**

Scale at A3
1:200

Job No 276736-00	Drawing Status Issue
----------------------------	--------------------------------

Drawing No 276736-17a	Issue P3
---------------------------------	--------------------

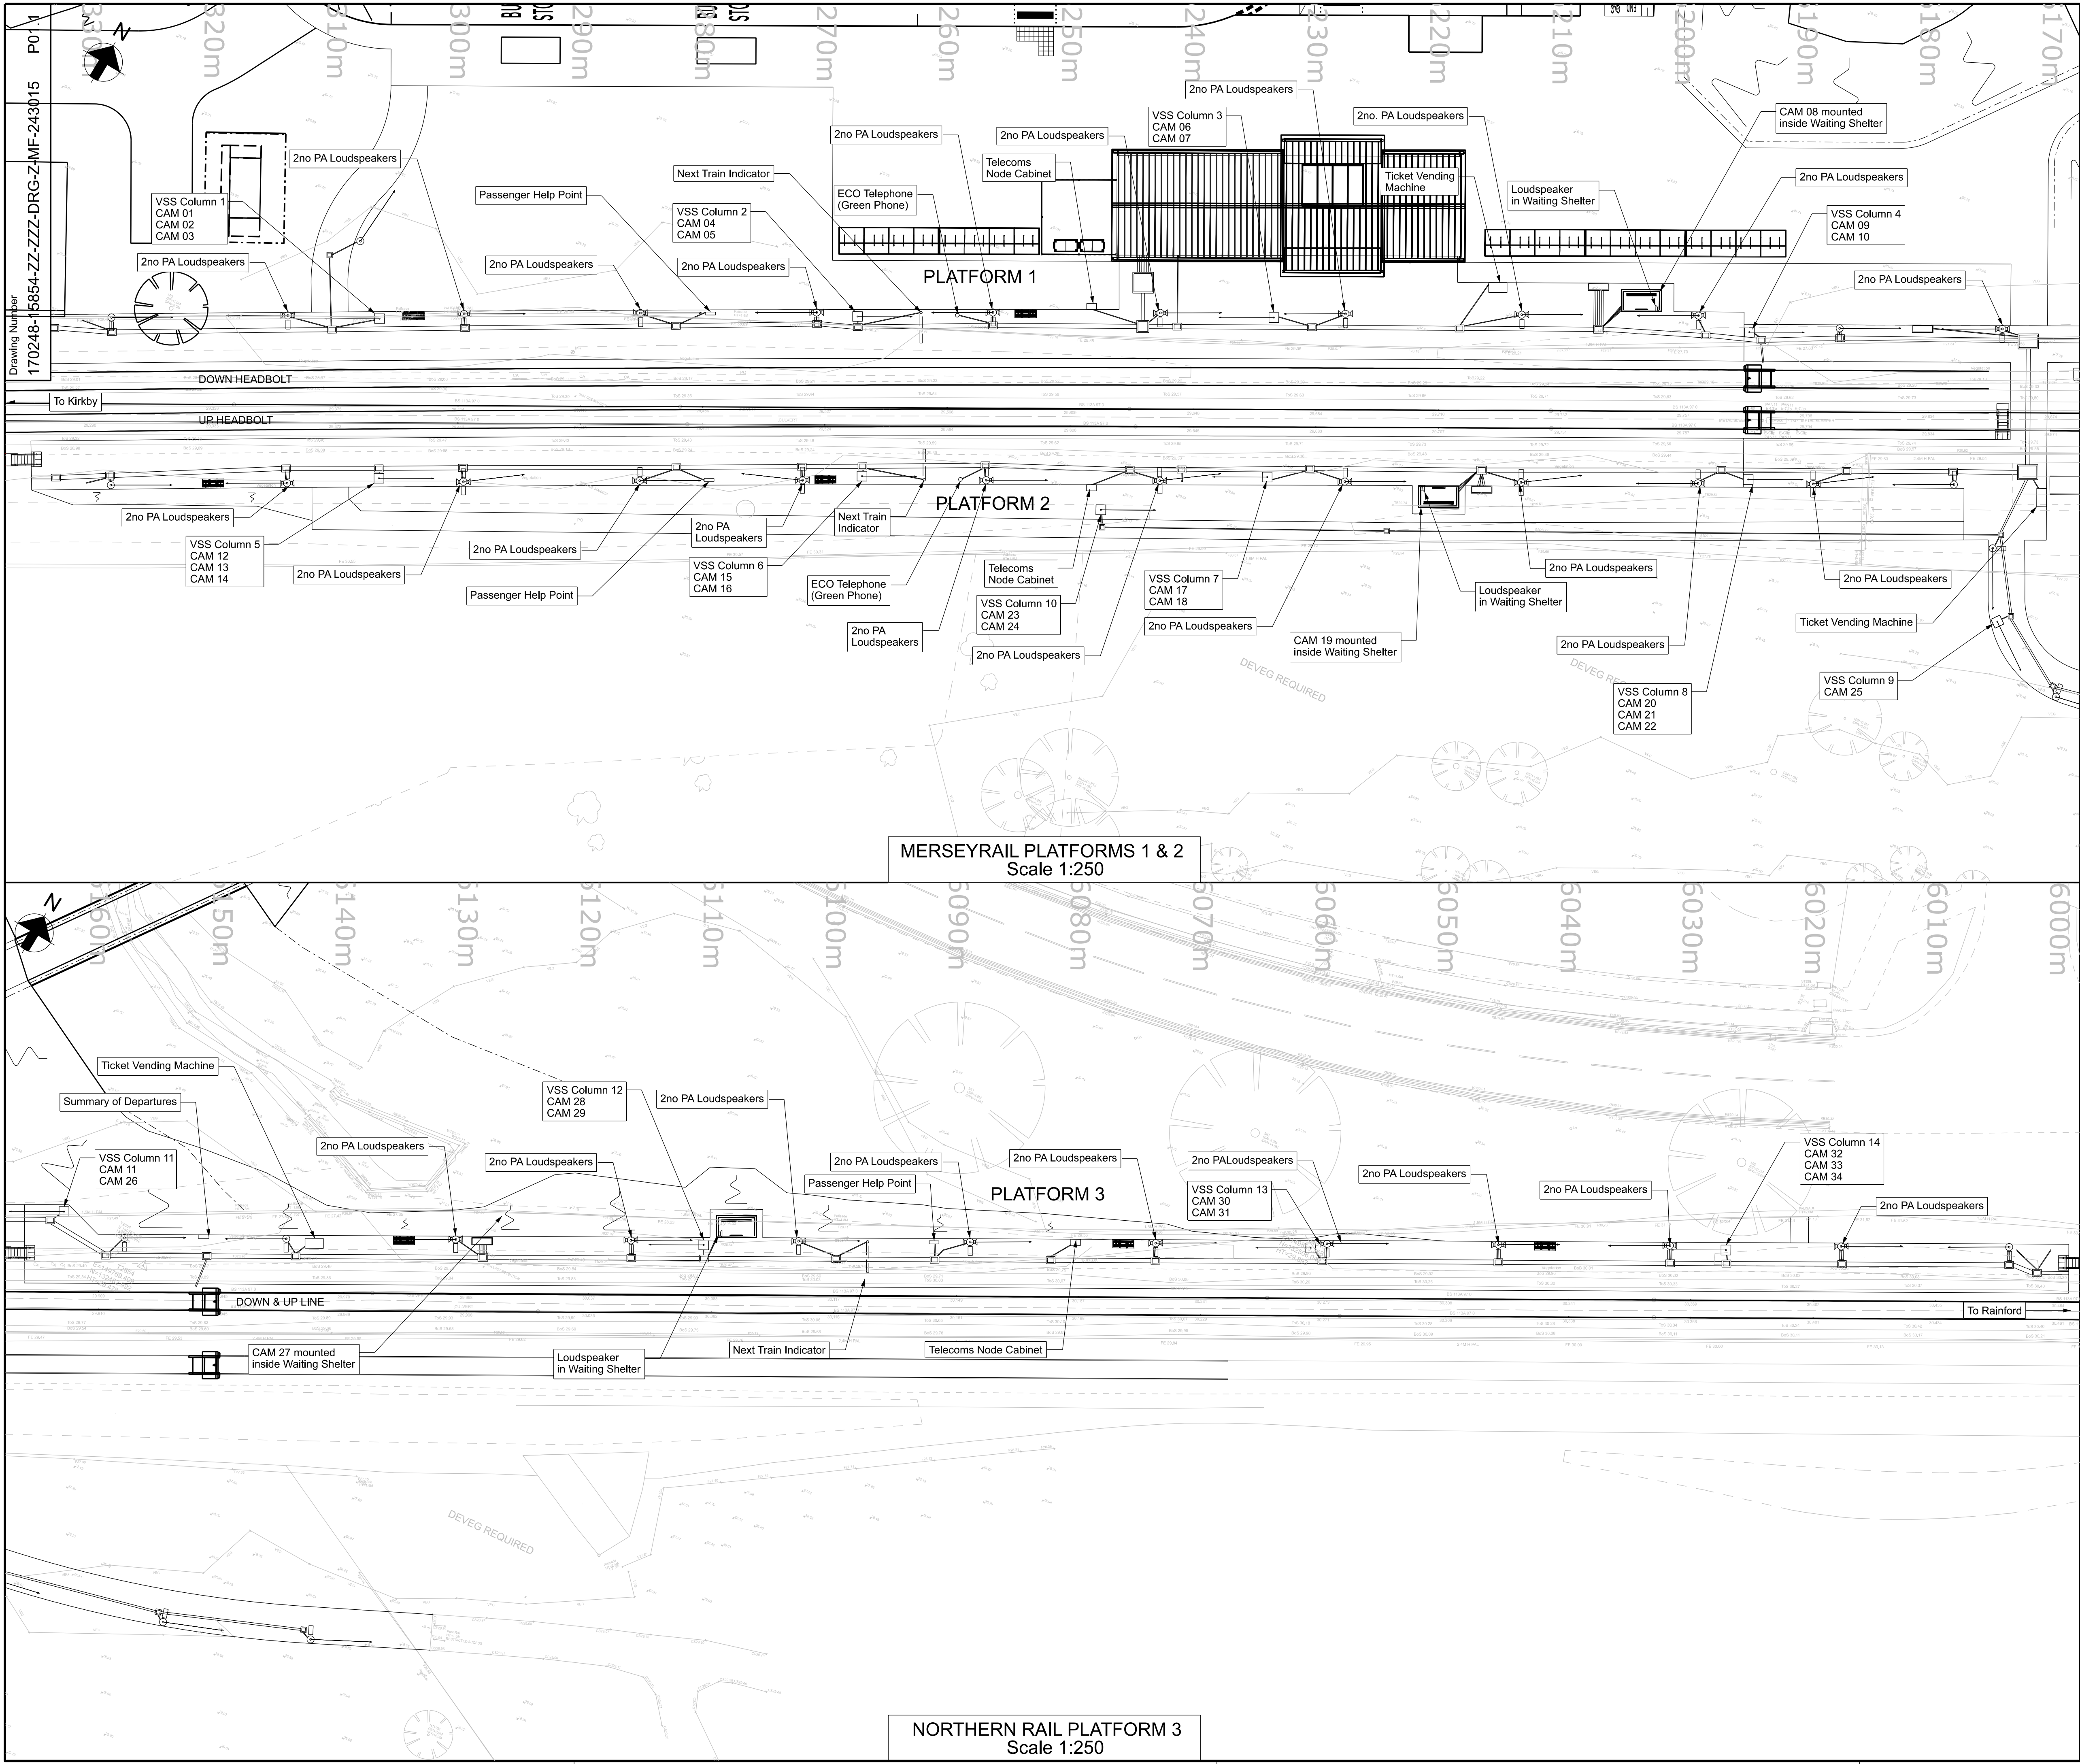

- Legend/Notes
1. VSS COLUMNS TO BE ALTRON ACC 4.5m TILT OVER COLUMNS.
 2. PA LOUDSPEAKERS TO BE MOUNTED TO LIGHTING COLUMNS.
 3. PASSENGER HELP POINTS TO BE FIXED TO FLOOR MOUNTED COLUMNS.
 4. NEXT TRAIN INDICATORS TO BE DOUBLE SIDED AND FIXED TO FLOOR MOUNTED GALLOWS.
 5. ALL COLUMNS ARE GALVANISED (GREY).

VIDEO SURVEILLANCE COLUMN

P3	19-/08-21	JK	EB	EC
----	-----------	----	----	----

Issue	Date	By	Chkd	Appd
-------	------	----	------	------

ARUP

3 Piccadilly Place
Manchester M1 3NB
Tel +44 161 228 2331
www.arup.com

Applicant
Network Rail


Job Title
**170248 Headbolt Lane New Station
Grip 4**

**Figure 2.17b: Station Platform
Tannoy and Telecommunications GA**

Scale at A3
1:200

Job No 276736-00	Drawing Status Issue
----------------------------	--------------------------------

Drawing No 276736-17b	Issue P3
---------------------------------	--------------------

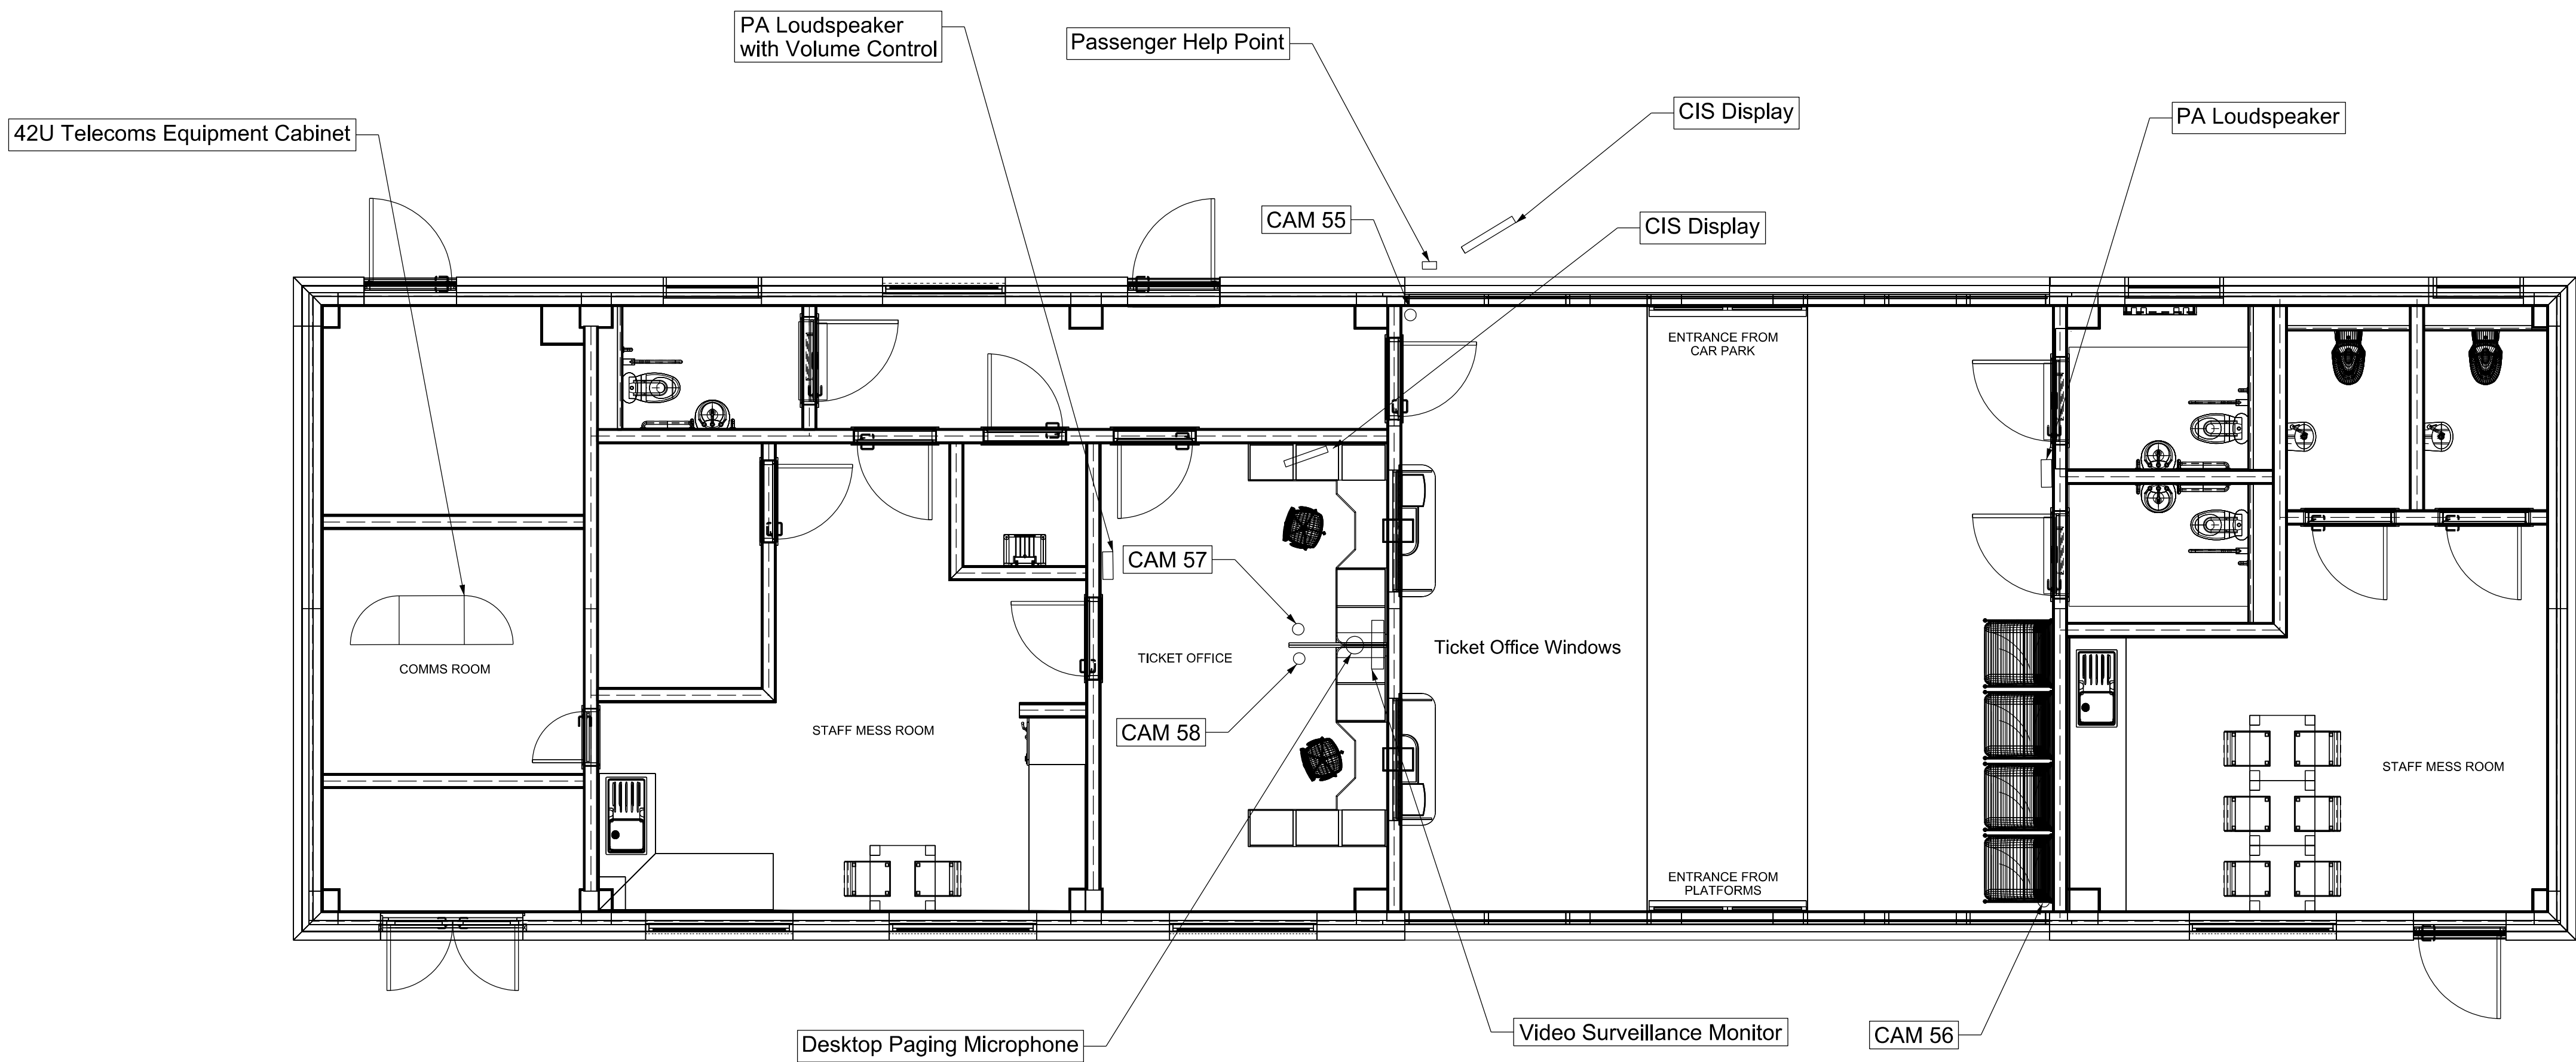

- Legend/Notes
1. SONIC COUNTER INTERCOM SYSTEM TO BE PROVIDED AT EACH TICKET OFFICE WINDOW.
 2. CIS DISPLAY AT STATION ENTRANCE TO BE GALLOWS MOUNTED.
 3. CIS DISPLAY IN THE TICKET OFFICE TO BE WALL MOUNTED.
 4. PA LOUDSPEAKERS TO BE SURFACE MOUNTED ON THE WALLS.
 5. A VOLUME CONTROL SHALL BE PROVIDED FOR THE TICKET OFFICE LOUDSPEAKER.
 6. TELECOMS EQUIPMENT CABINET TO BE AN ABACUS PRO (42U H X 600mm W X 800mm D) WHICH REQUIRES FRONT AND REAR ACCESS.
 7. VSS CAMERAS ARE CEILING MOUNTED DOME CAMERAS.

P3	19-/08-21	JK	EB	EC
----	-----------	----	----	----

Issue	Date	By	Chkd	Appd
-------	------	----	------	------

ARUP

3 Piccadilly Place
Manchester M1 3NB
Tel +44 161 228 2331
www.arup.com

Applicant
Network Rail

Job Title
**170248 Headbolt Lane New Station
Grip 4**

**Figure 2.17c: Station Building
Tannoy and Telecommunications GA**

Scale at A3
1:200

Job No 276736-00	Drawing Status Issue
----------------------------	--------------------------------

Drawing No 276736-17c	Issue P3
---------------------------------	--------------------