

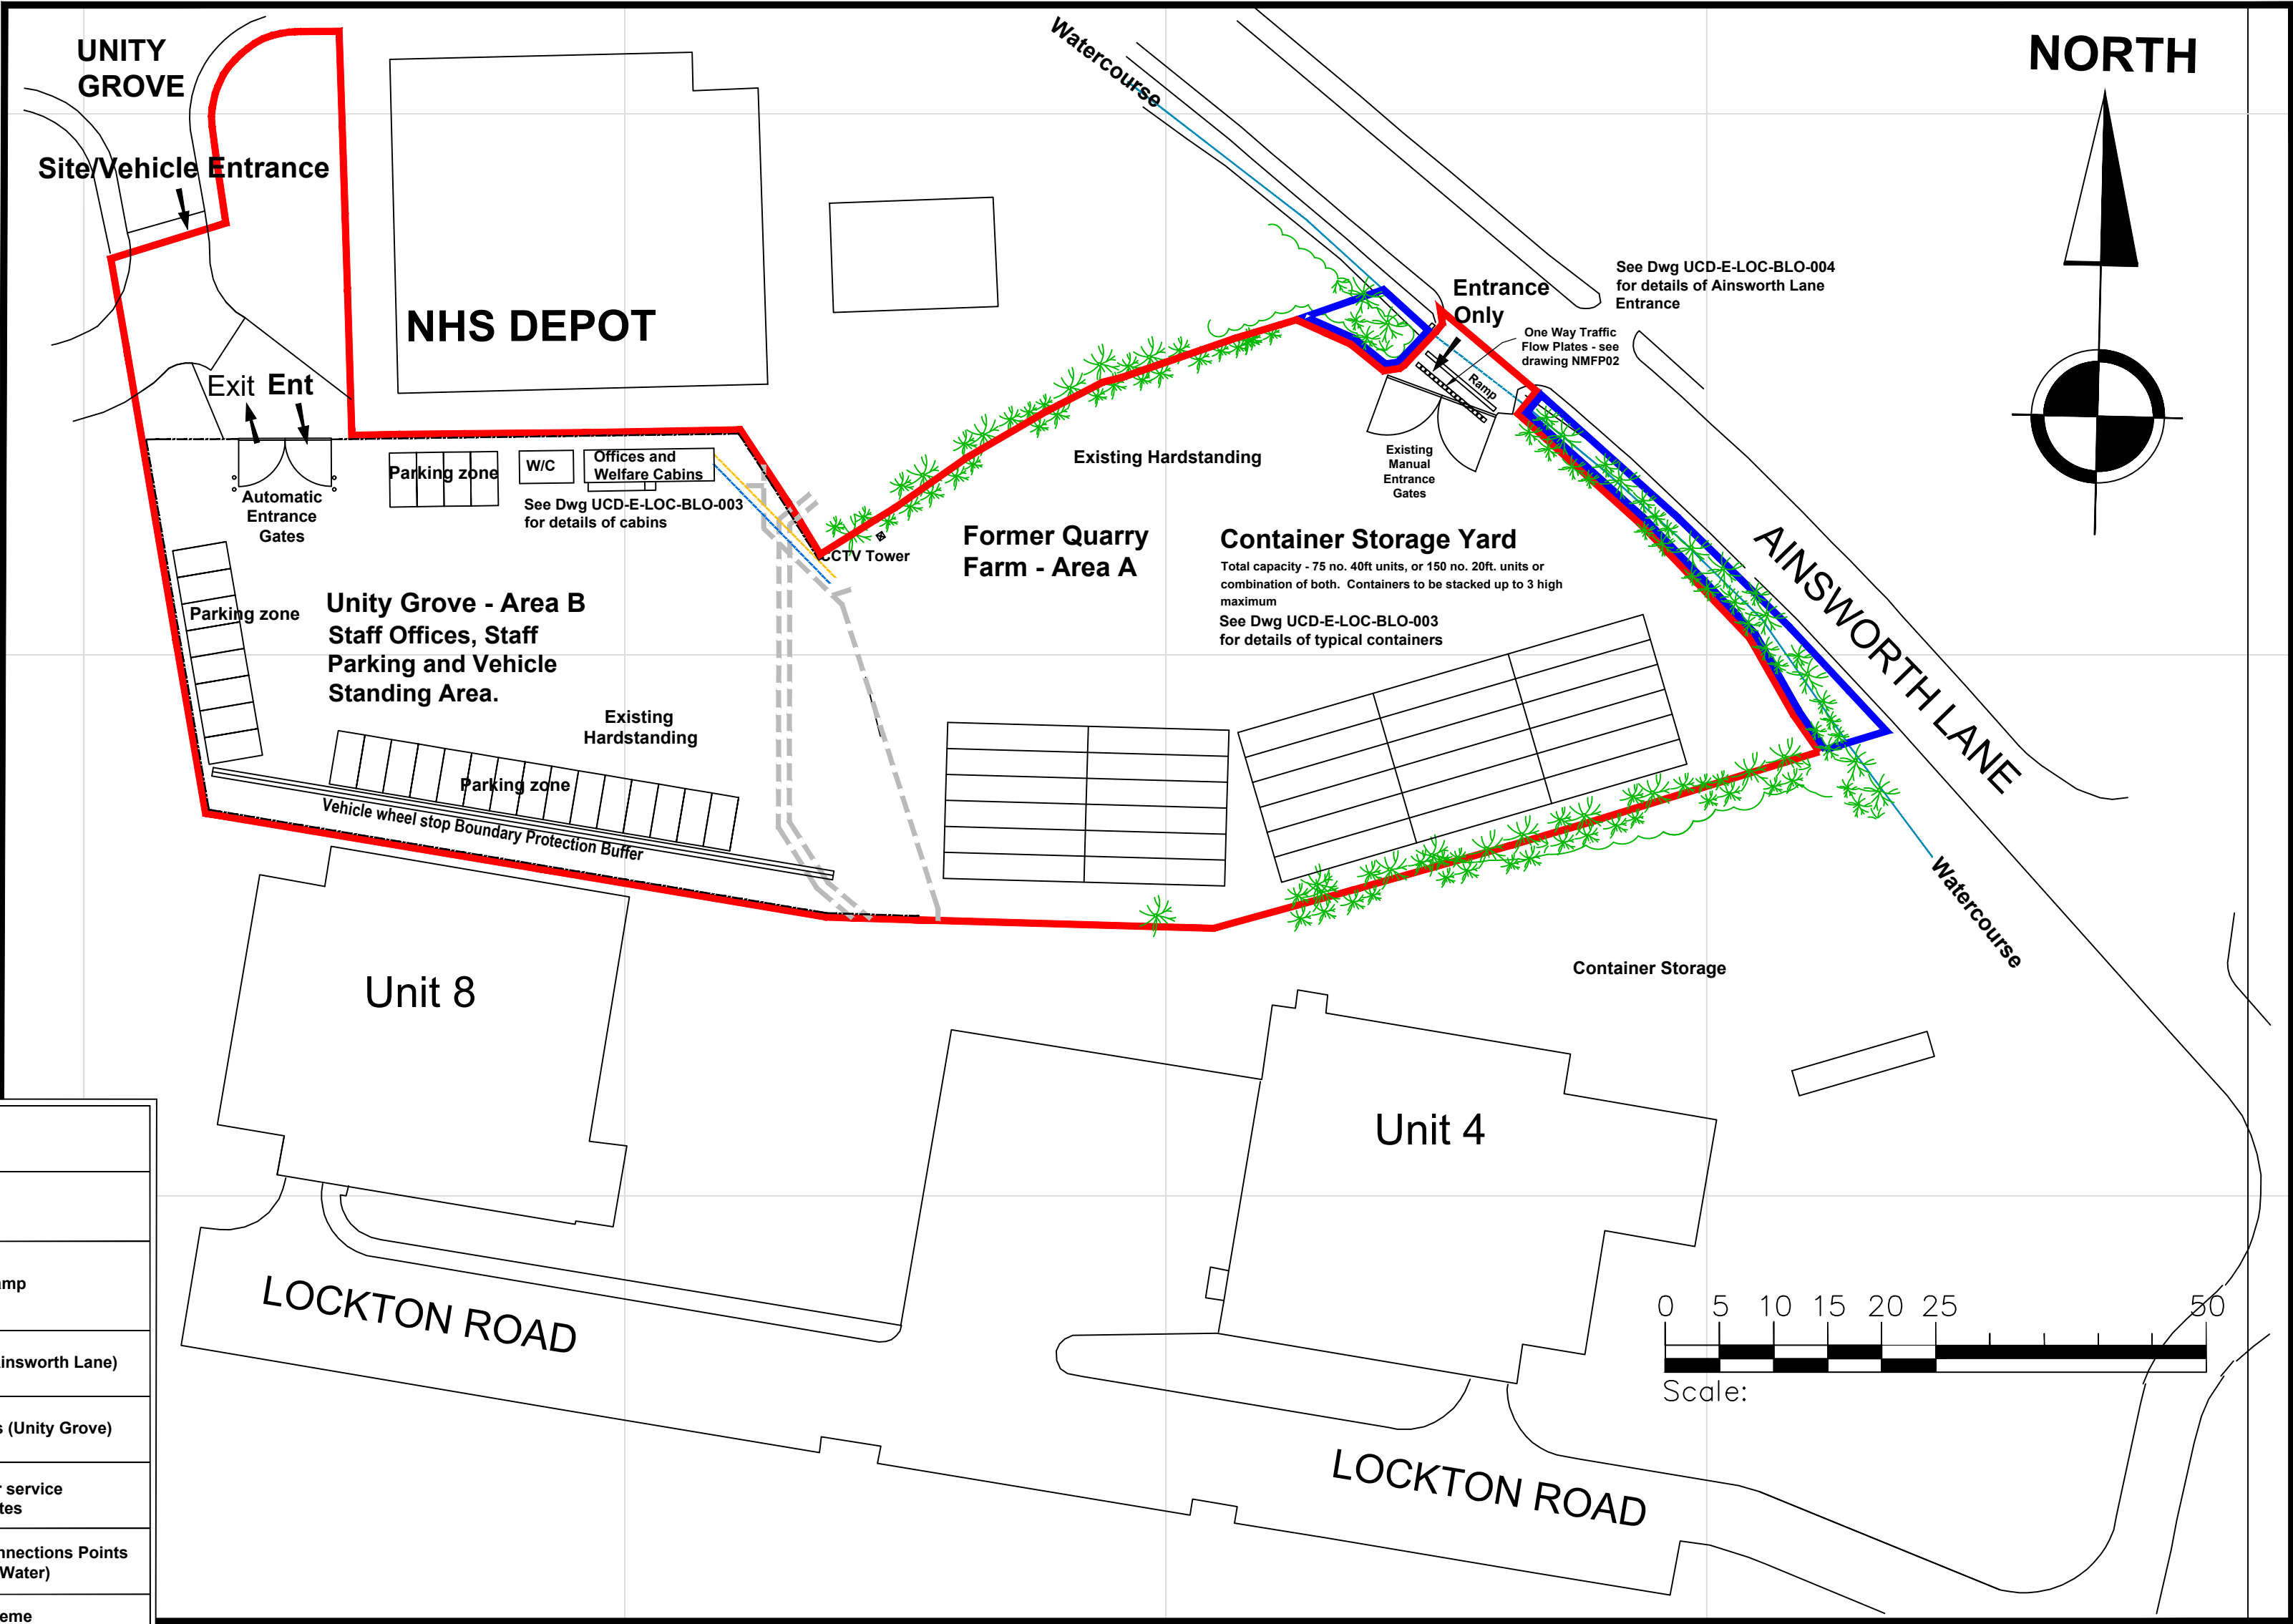


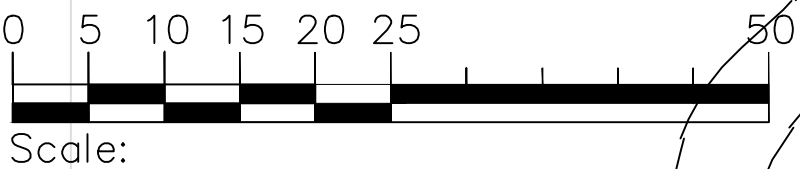

NORTH

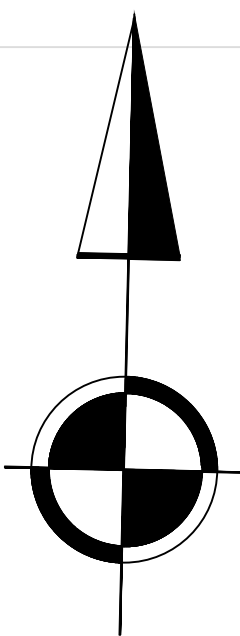

Key	Description
	CCTV Security Tower
	Staff Pedestrian access ramp
	Manual Entrance Gates (Ainsworth Lane)
	Automatic Entrance Gates (Unity Grove)
	Electricity and Water service connection routes
	Existing Site Services Connections Points (Electricity and Water)
	Existing Tree planted Scheme to remain as existing
	Existing Shrubs planted Scheme to remain as existing
	Existing Watercourse
	Existing 2.4M Boundary Perimeter Fencing to remain as existing
Proposed General Legend	

REVISION B

PLAN REVISED FOLLOWING
KMBC COMMENTS DATED
24TH MARCH 2023

REVISION C

INCORPORATION OF ONE
WAY FLOW PLATES AT
AINSWORTH LANE ACCESS

Key	Description
	Other land owned by applicant
	Planning Application Boundary

LOCATION: Quarry Farm Ainsworth Lane Knowsley Business Park L34 9EU	STATUS: Proposed 'Change of Use', to a Heavy Goods Container storage area and Heavy goods vehicle hard standing and yard areas.	CLIENT: Mr.J. Groves Unity Commercial Developments Ltd Unit 4A, Heysham Point, Heysham Road, Liverpool L30 6UR			PLOT SIZE: Quarry Farm Plot A and Plot B	
		DRAWN: GF	DATE: 30/03/2023	CHECKED:	APPROVED:	DATE:
Easting: 342694 Northing: 396451		REV: C	DRAWING No: UCD-E-LOC-BLO-001		SCALE: 1:500 at A2	
Ref Plans: Land Registry Plan MS591671	Drawing Title: Site Layout and Block Plan					