



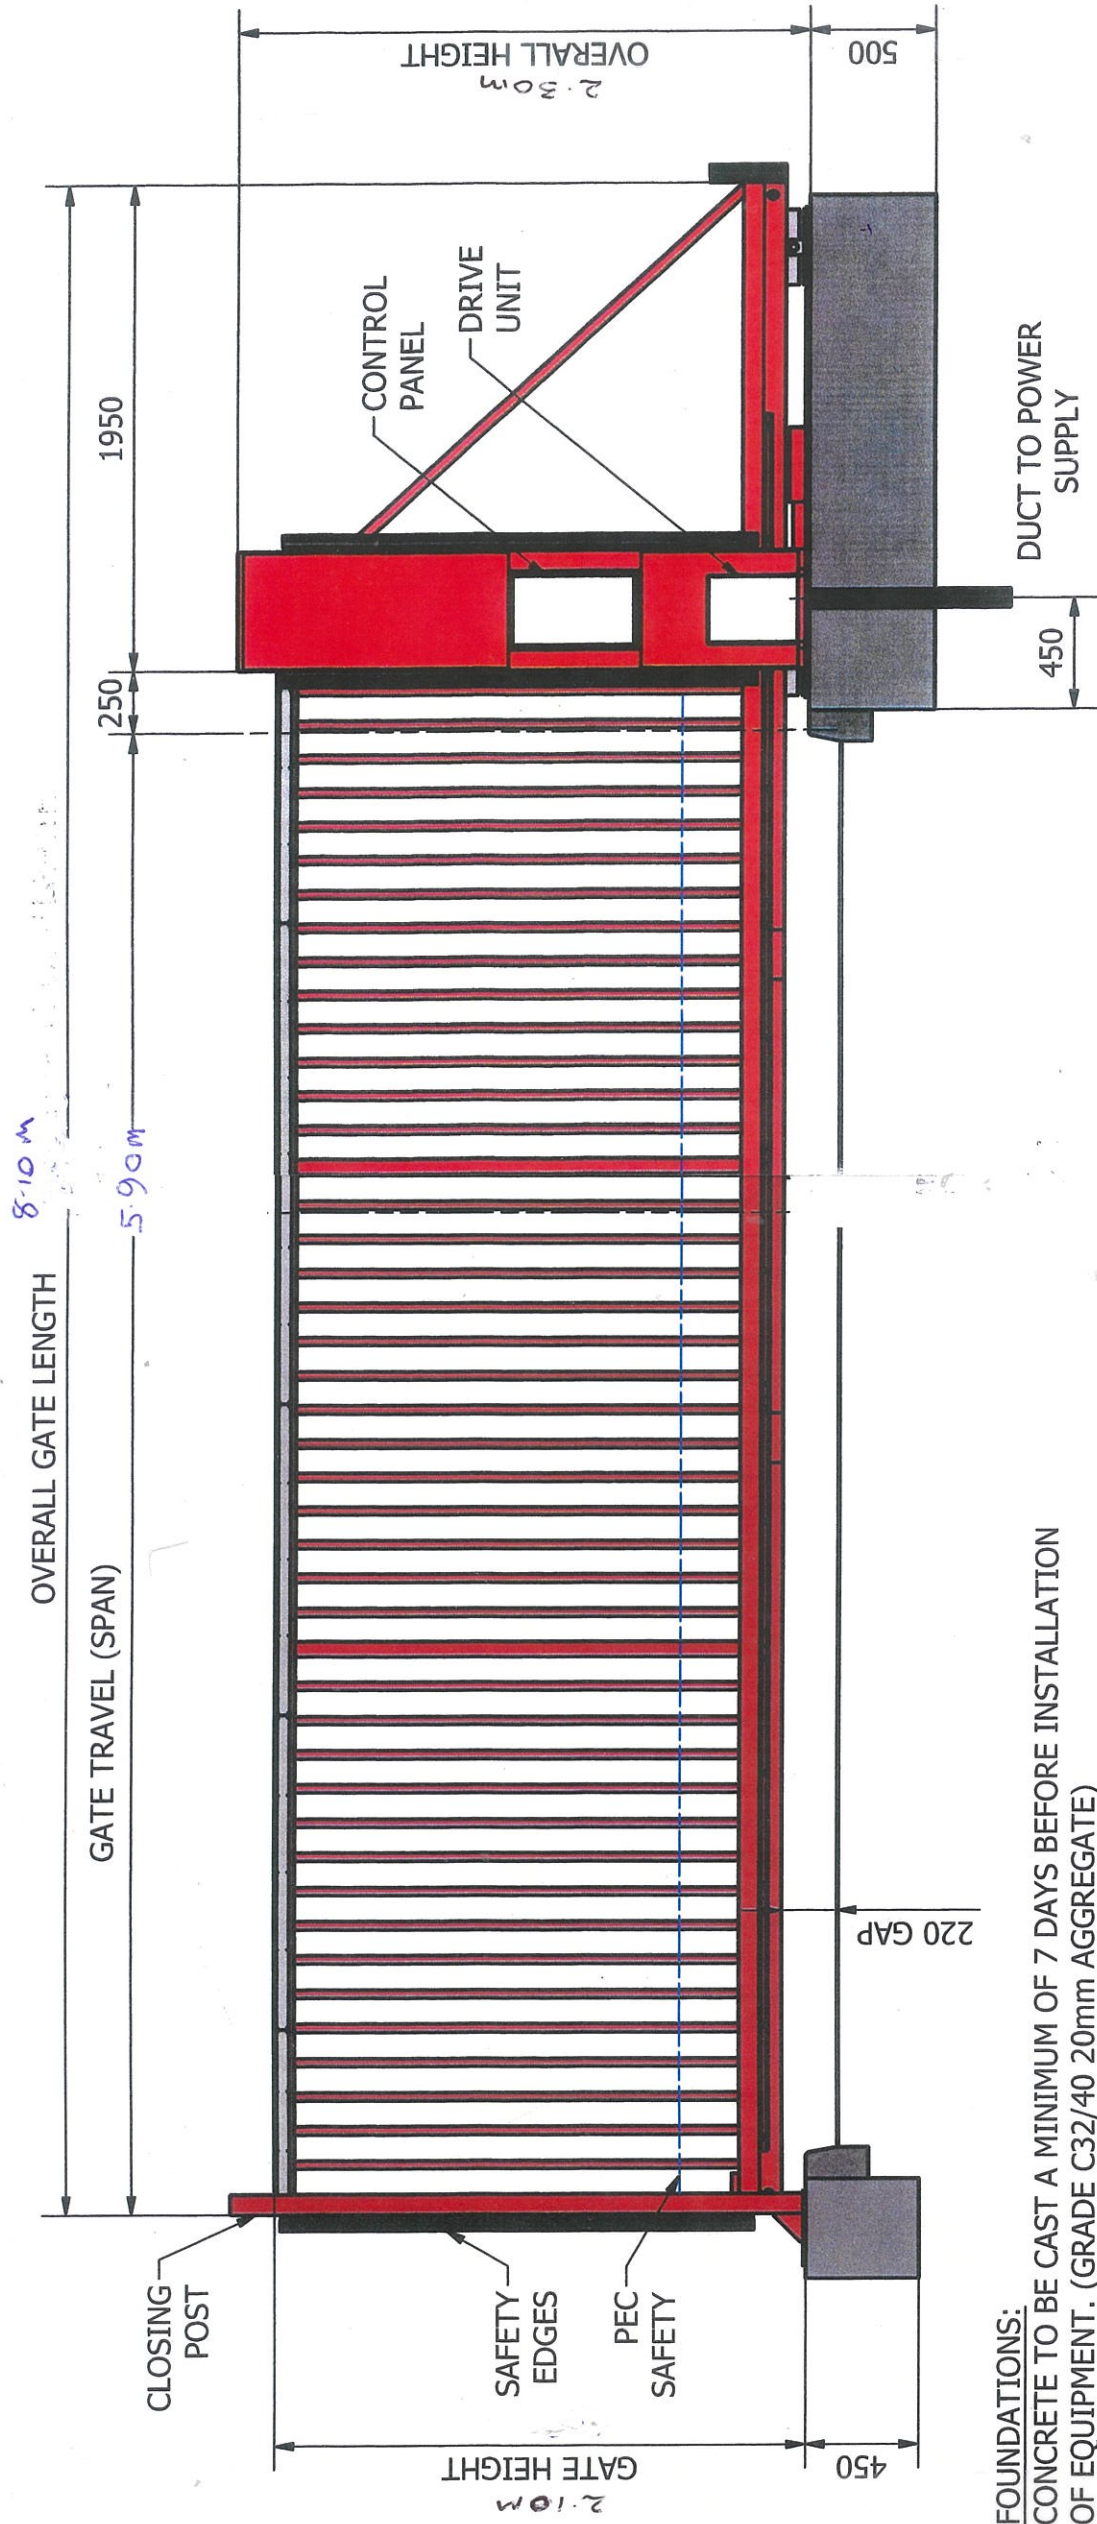

FOUNDATIONS:
 CONCRETE TO BE CAST A MINIMUM OF 7 DAYS BEFORE INSTALLATION OF EQUIPMENT. (GRADE C32/40 20mm AGGREGATE)
 BOTH FOUNDATIONS SHOULD BE SMOOTH, FLAT AND LEVEL WITH EACH OTHER.

GATE SUPPLIED
 IN GALVANISED FINISH
 (NOT PAINTED)
 SCALE 1:30

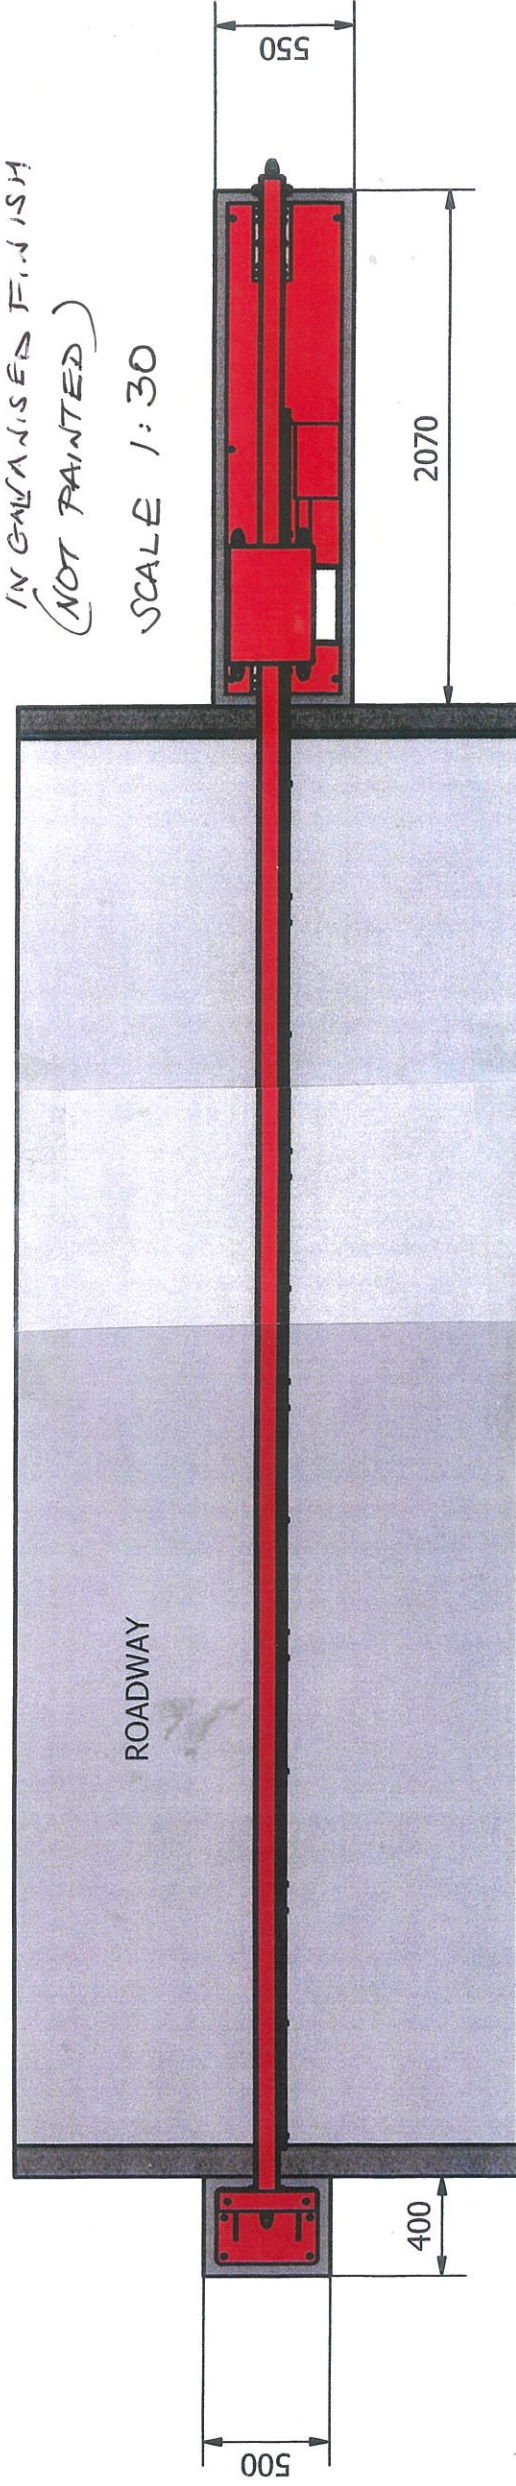

DRIVE UNIT	Motor Gearbox
OPERATING SUPPLY	230V 1Ph + Neutral + Earth 50Hz - 6Amps
OPTIONAL ACCESSORIES	Safety Edges, Photocells, HSE Signage, manual override control
OPERATING SPEED	Lights, Sounders, Manual Operation etc
	150 mm/s

DWG No: NETHERLEY ROAD ACCESS 7