




Scale 1:12
Front view

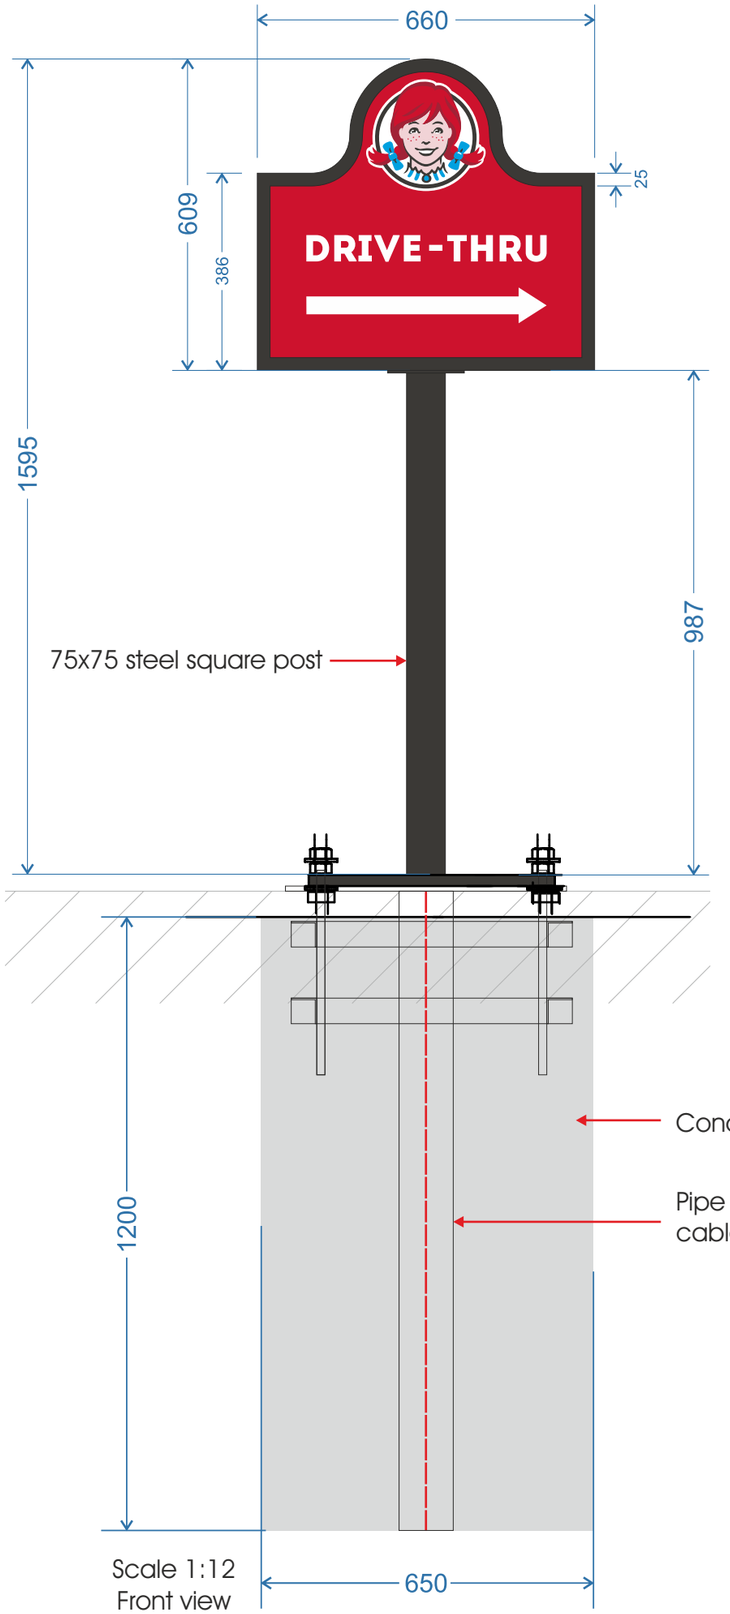

Scale 1:12
Rear view

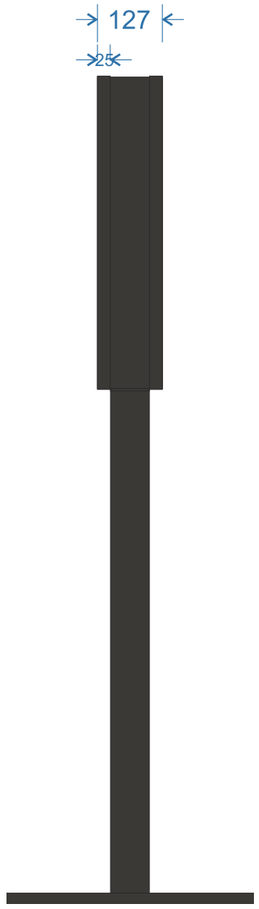



Scale 1:12
Side view

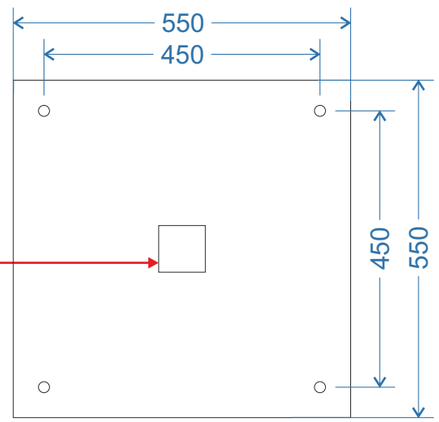

Seam welded
top & bottom
c/w square cut out
to accommodate
cable hole

Baseplate - Scale 1:10

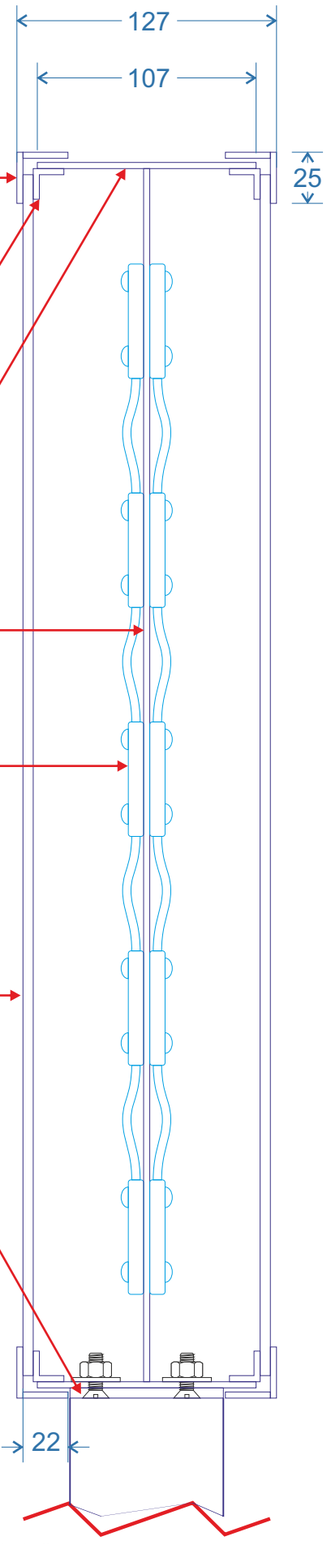

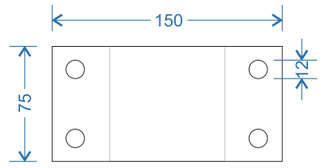

Scale 1:4
5mm steel fixing plate welded
to top of steel post

Pantone 186c

RAL 7024
Graphite Grey

All measurements in millimetres unless stated otherwise.

CLIENT:	Wendy's
PROJECT:	Liverpool Knowsley
DESCRIPTION:	Illuminated directional sign

DRAWING NUMBER:	JOB NO:	DRAWN BY:
DJ-0324-082	9676	D.Jewkes
DATE:	ITEM REF:	SCALE:
13.03.24	n/a	a/s @A3

REV	DATE	BY	DESCRIPTION
A	25.03.23	DM	section changed
B	00.00.23	XX	XXXXXX
C	00.00.23	XX	XXXXXX
D	00.00.23	XX	XXXXXX
E	00.00.23	XX	XXXXXX

GEETEE
Geeteesigns.com

© This drawing is the property of Geetee Signs, and should not be reproduced, altered or used in any way without express permission. Colours shown are for illustration and may not be an exact match unless references are supplied.