
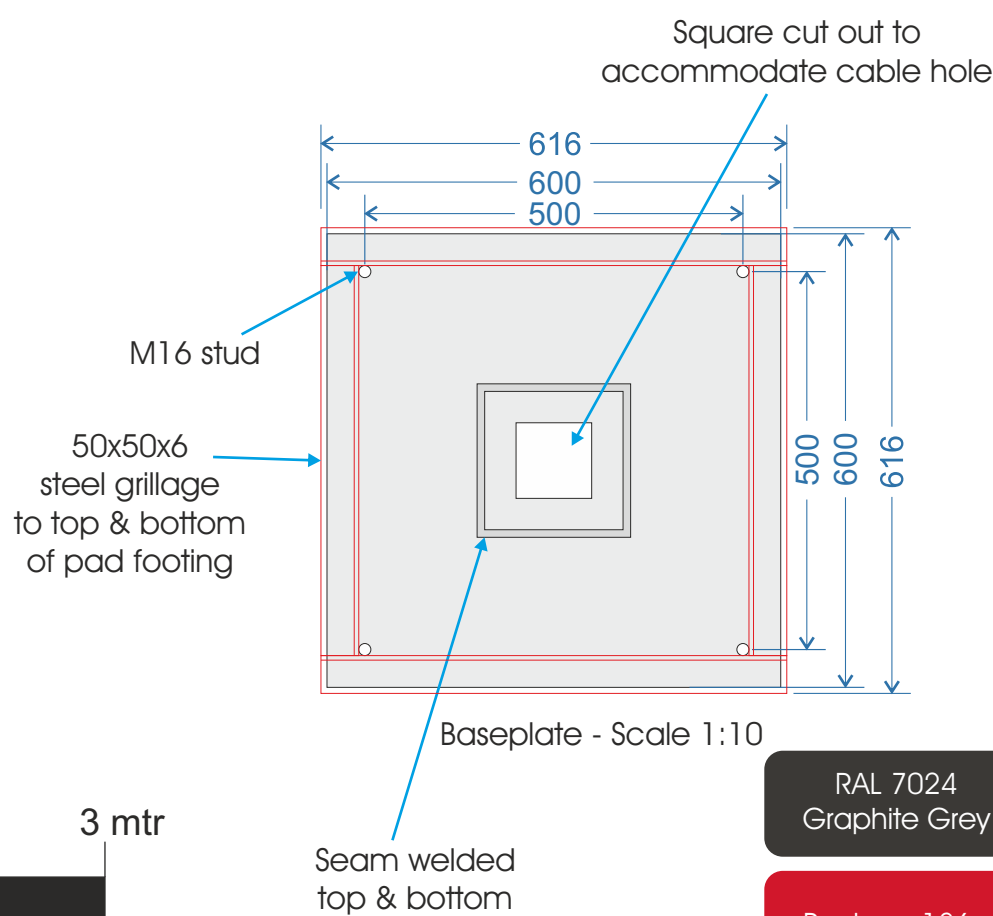
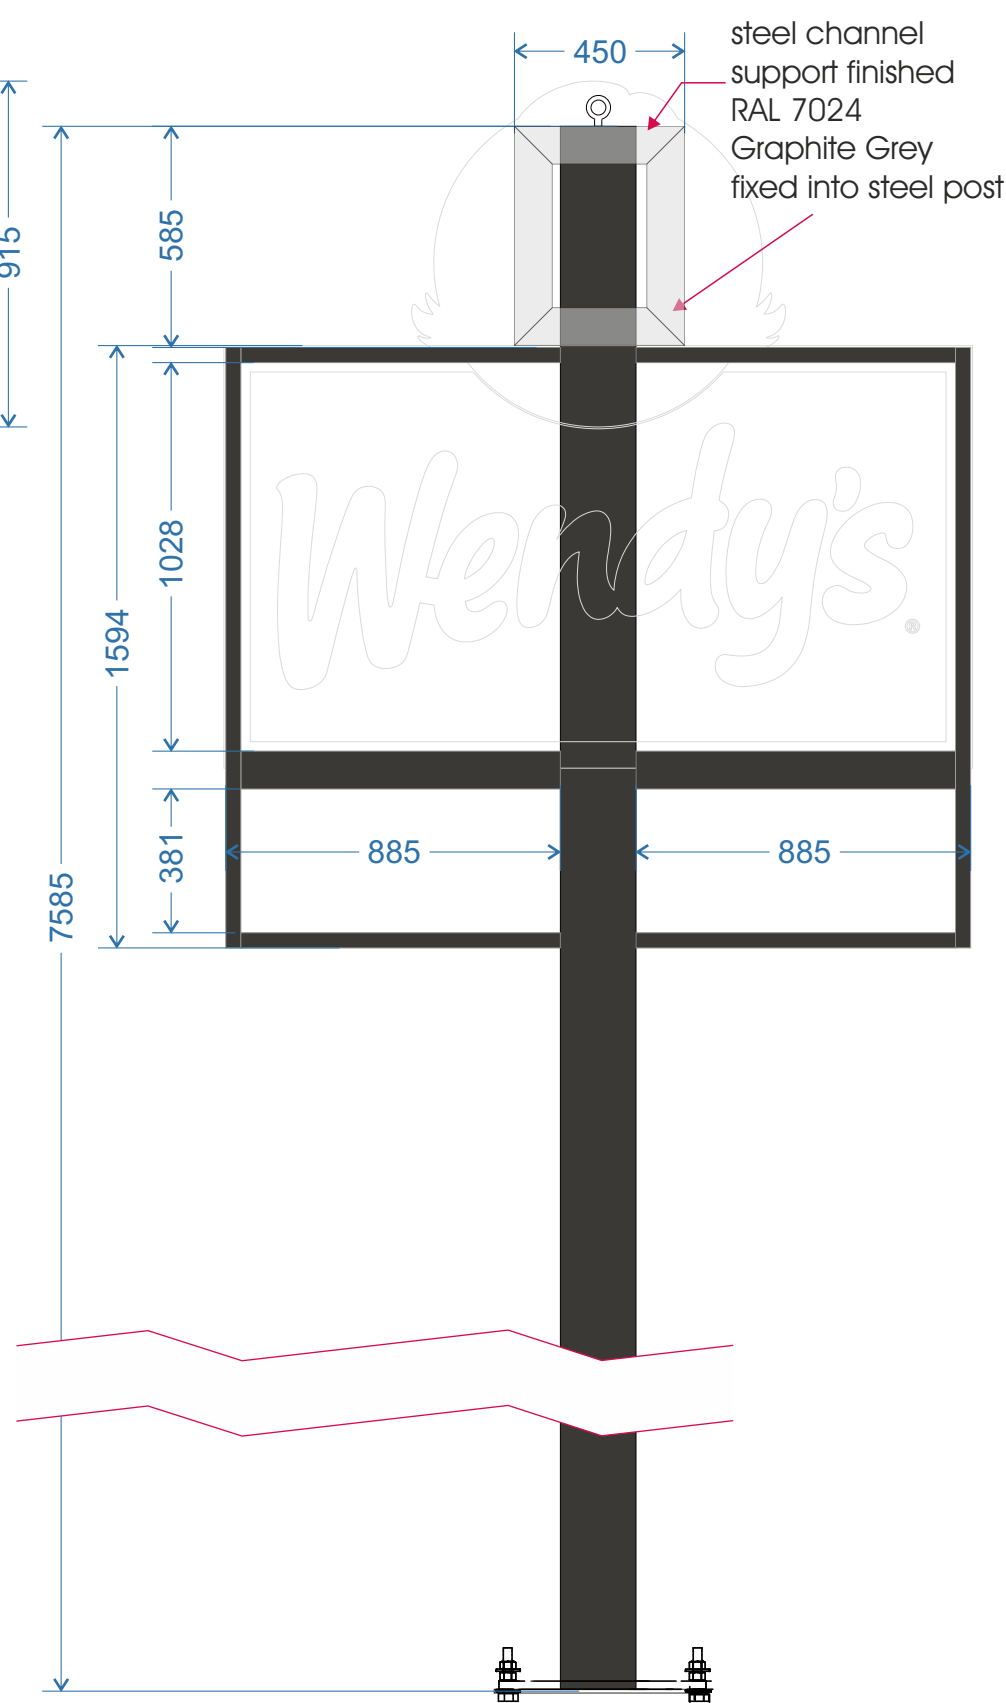


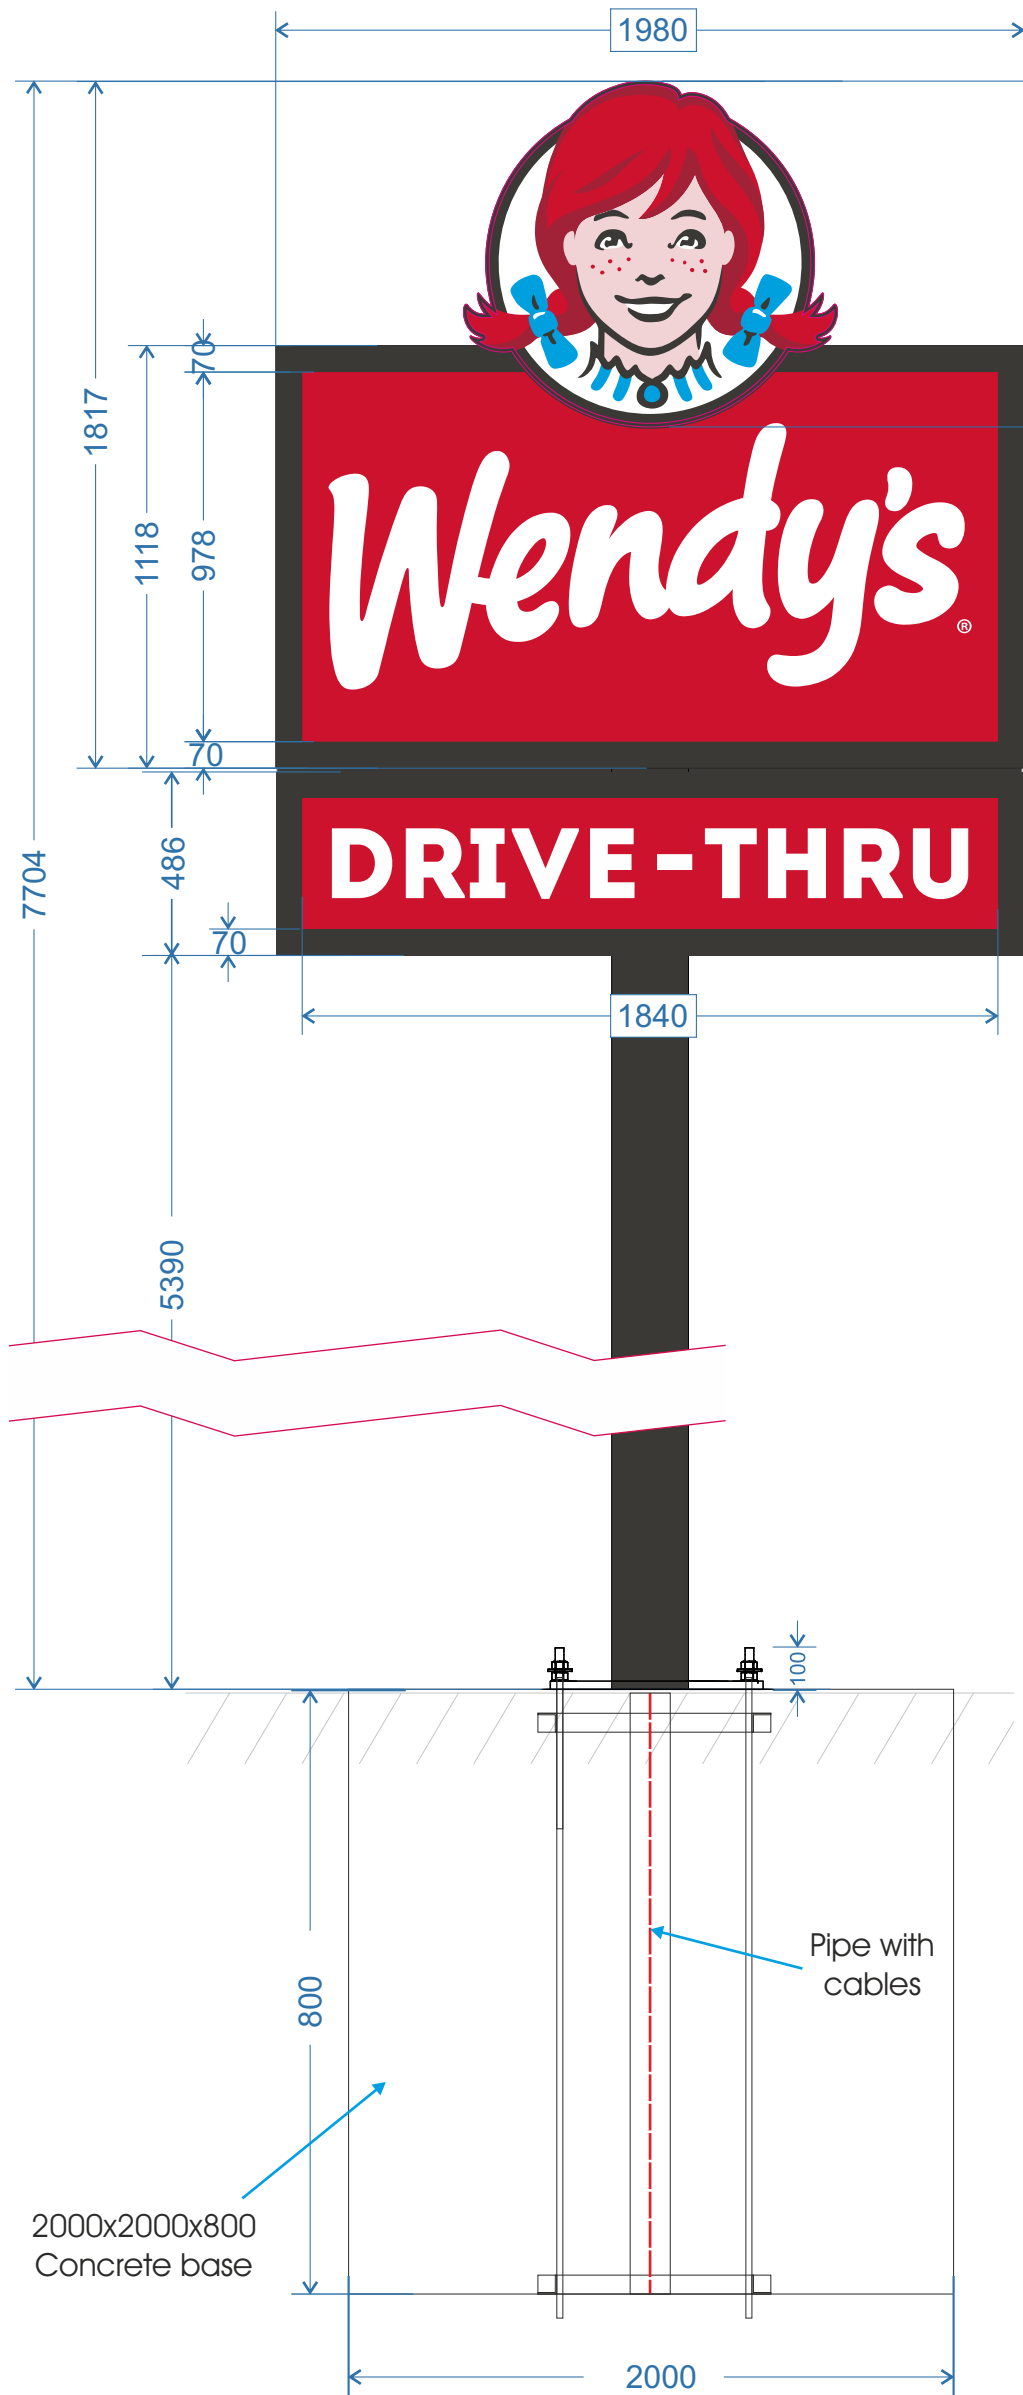

RAL 7024
Graphite Grey

Pantone 186c

GEETEE

Geeteesigns.com

SCALE BAR 0-3mtrs 1:20 @A3

All measurements in millimetres unless stated otherwise.

CLIENT:	Wendy's	DRAWING NUMBER:	DM-0623-291	JOB NO:	9676	DRAWN BY:	D.Murfin	REV	DATE	BY	DESCRIPTION
PROJECT:	Wendy's Liverpool Knowsley	DATE:	30.06.2023	ITEM REF:	n/a	SCALE:	a/s @A3	D	21.02.24	DM	Pole height changed
DESCRIPTION:	Pylon Sign							E	06.03.24	DJ	Pad amended
								F	25.03.24	DM	details amended
								G	10.04.24	DM	drive thru box added
								H	12.04.24	DM	construction changed

© This drawing is the property of Geetee Signs, and should not be reproduced, altered or used in any way without express permission. Colours shown are for illustration and may not be an exact match unless references are supplied.