



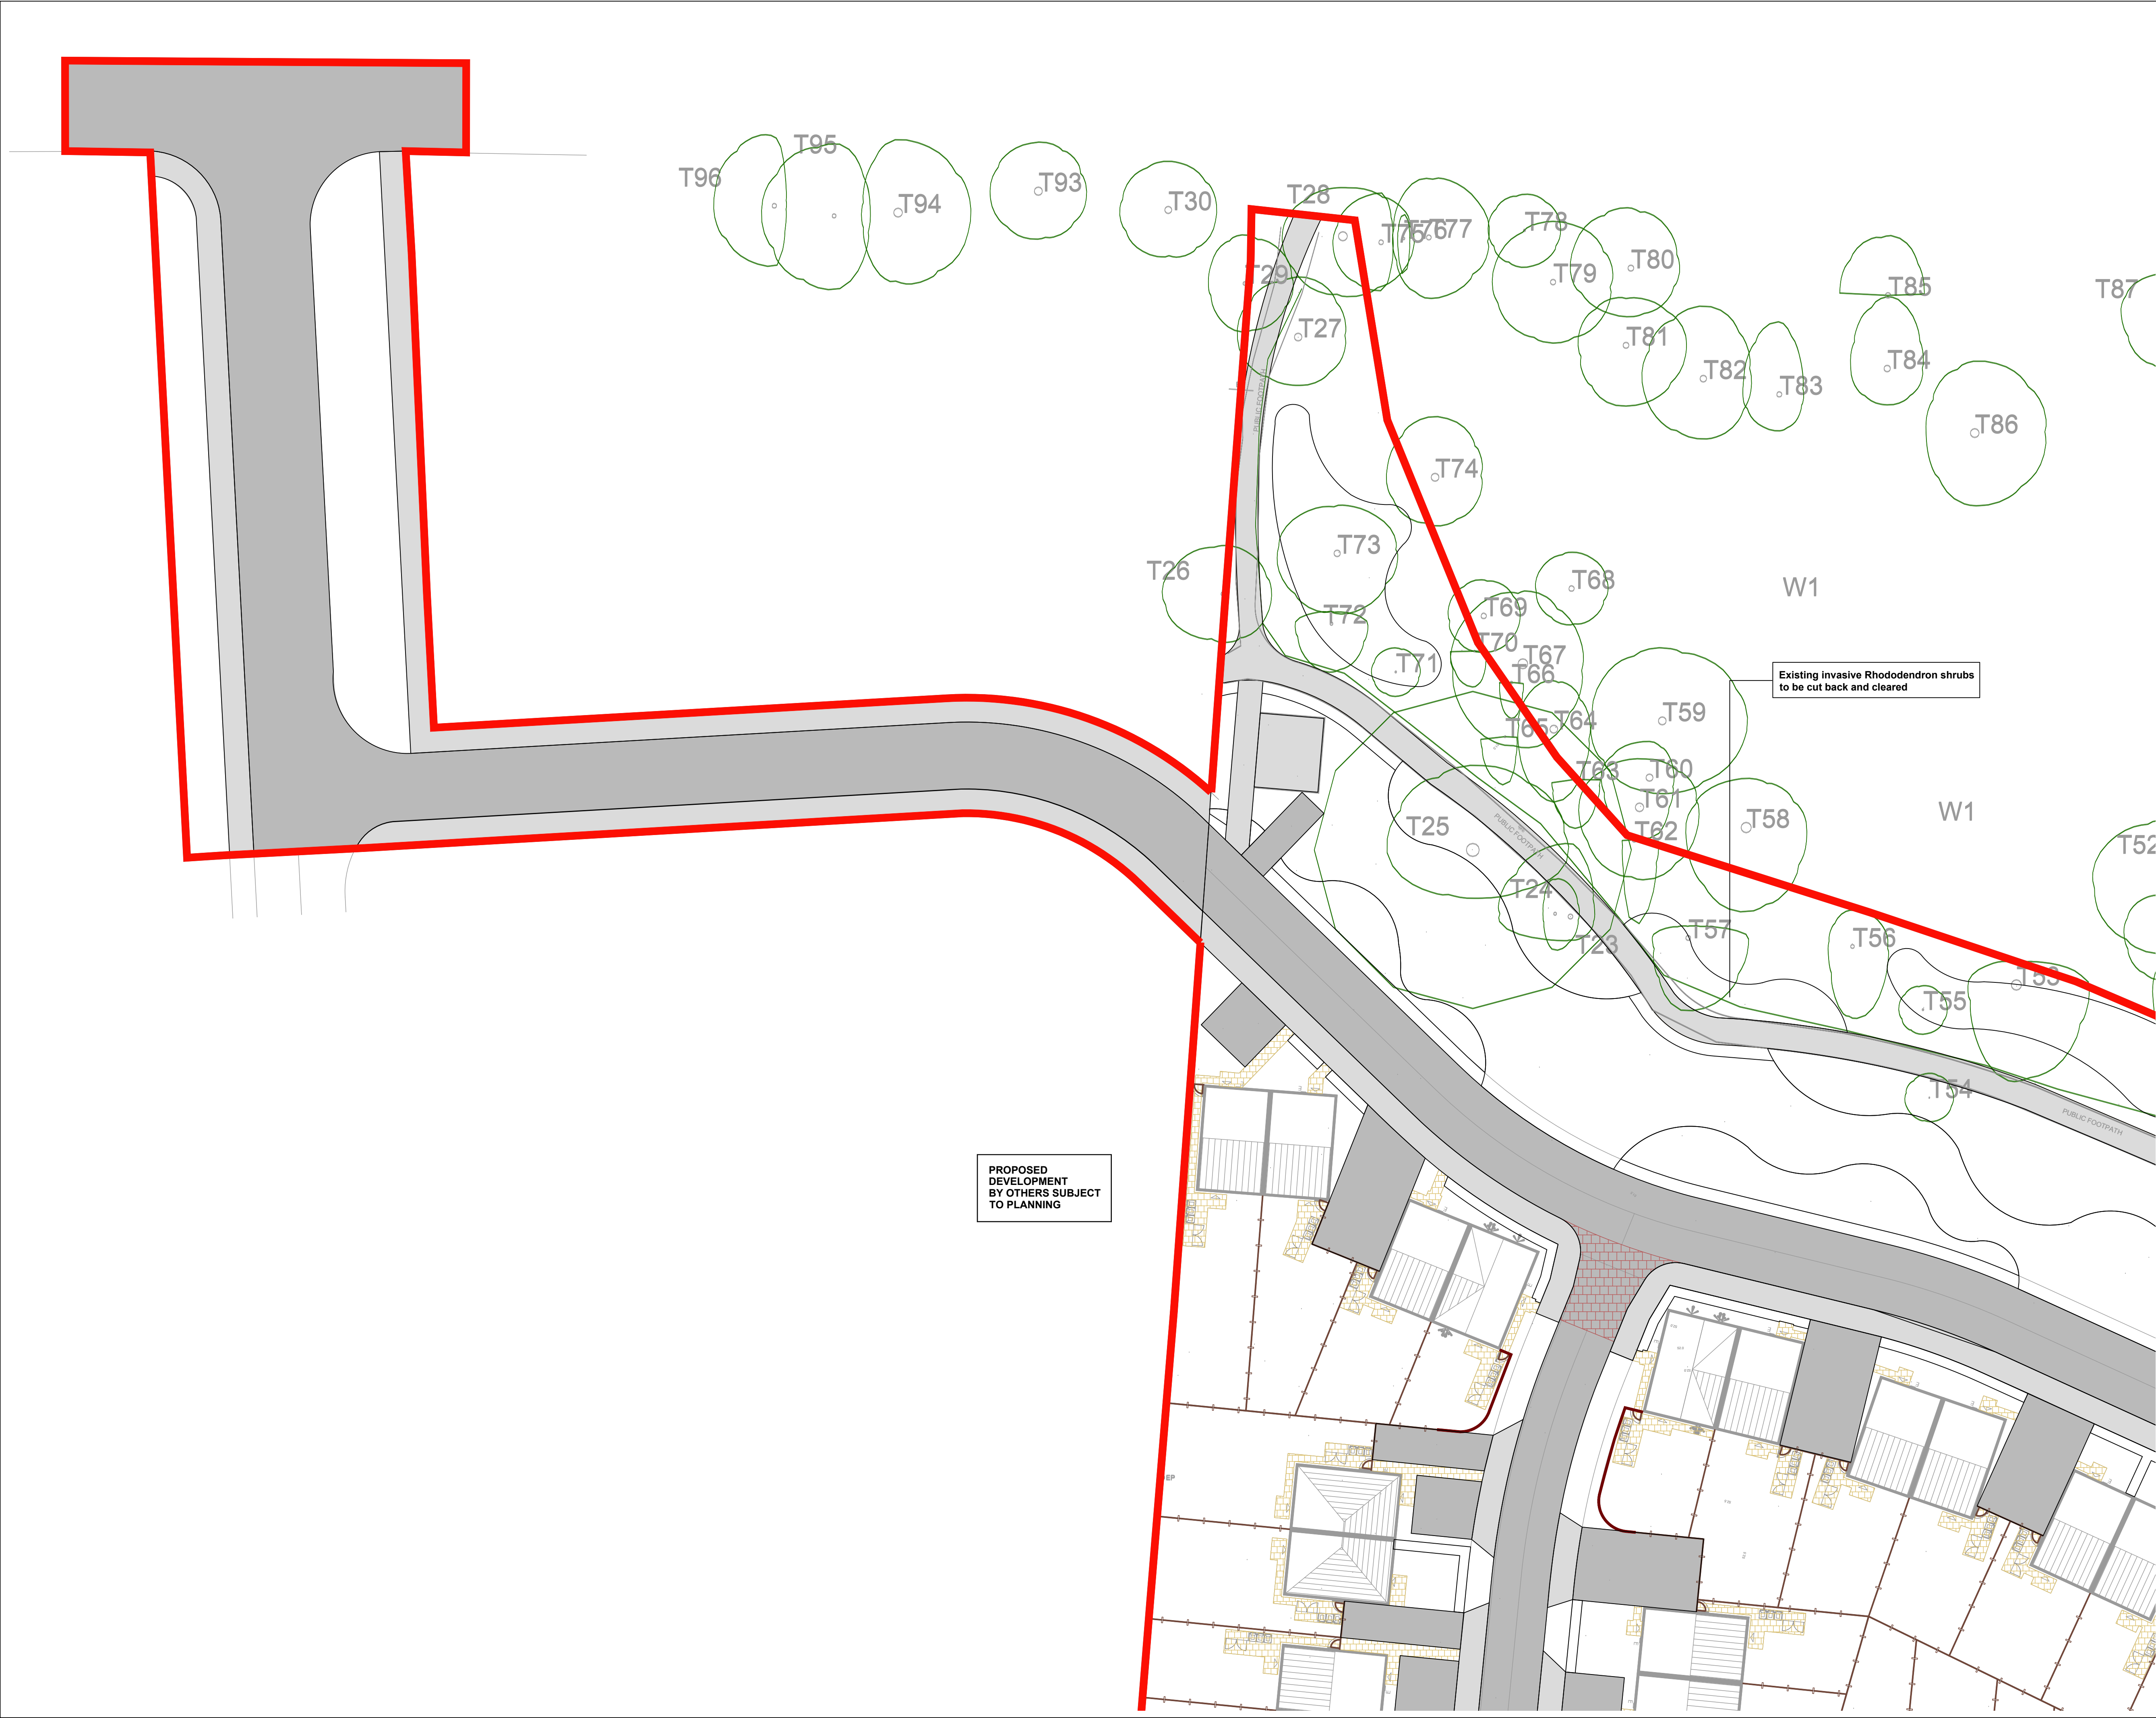

Do not scale this drawing (printed or electronic version).
Contractors must check all dimensions from site.
This drawing is copyright and is for use on this site only. This drawing should be read in conjunction with all relevant consultants drawings and specialist subcontractors / supply chain drawings and specifications.
All works to be carried out in accordance with the latest British Standards / Codes of Practice unless specifically directed otherwise in the specification.
Responsibility for the reproduction of this drawing in paper form, or issued in electronic format, lies with the recipient to check that all information has been replicated in full and is correct when compared to the original paper or electronic image.
Graphical representations of equipment on this drawing have been co-ordinated, but are approximations only. Please refer to the specifications and / or details for actual sizes and / or specific contractor construction information.

Notes:-

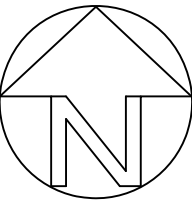

KEY

Hard Works

- Vehicular Asphalt Surface**
Black colour.
- Pedestrian Asphalt Surface**
Black colour.
- Precast Concrete Flag Paving**
to private paths and patios
Buff colour.
- Precast Concrete Sett Paving**
to rumble strips
Brickden colour.
- Self binding gravel**
Natural buff colour.
- Natural Play Equipment / Outdoor Gym Equipment**
TBC
- Play element**
Bark mulch, TBC
- Timber Closeboard Fence**
With matching gates.
- Brick Wall**
1800mm high, Brick to match architecture.
- Timber Bench**
Timber bench, 500 x 2000 x 500mm
- Timber Cube Seating**
Timber cube seating , 600 x 600 x 500mm
- Stepping logs**
Stepping timber logs, 300mm diameter
- Bird boxes**
No.10, locations TBC
- Bat boxes**
No.10, locations TBC

P06	25/10/22	Information updated	KT	SA
P05	08/09/22	Information updated	KT	SA
P04	08/09/22	Information updated	KT	SA
P03	07/09/22	UPDATED	KT	SA
P02	18/07/22	UPDATED	TH	SA
P01	15/07/22	FIRST ISSUE	TH	SA
REV.	DATE	DESCRIPTION	DRAWN	CHKD

U R B A N
G R E E N

A: Ground Floor, The Tower,
Deva City Office Park, Trinity Way,
Manchester M3 7BF

T: +44 (0) 161 312 3131

weareurbangreen.co.uk

Client:	Vistry Partnerships		
Project:	LICKER LANE, KNOWSELY		
Title:	HARD LANDSCAPE PLAN 1/3		
Issue:	PLANNING		
Drawn:	TH	Checked:	SA
Approved:	MT		
Project:	UG1599	Scale @ A1:	1:250
Date:	15/07/22		
Dwg No:	UG_1599_LAN_HL_DRW_05		Revision:
		P06	