

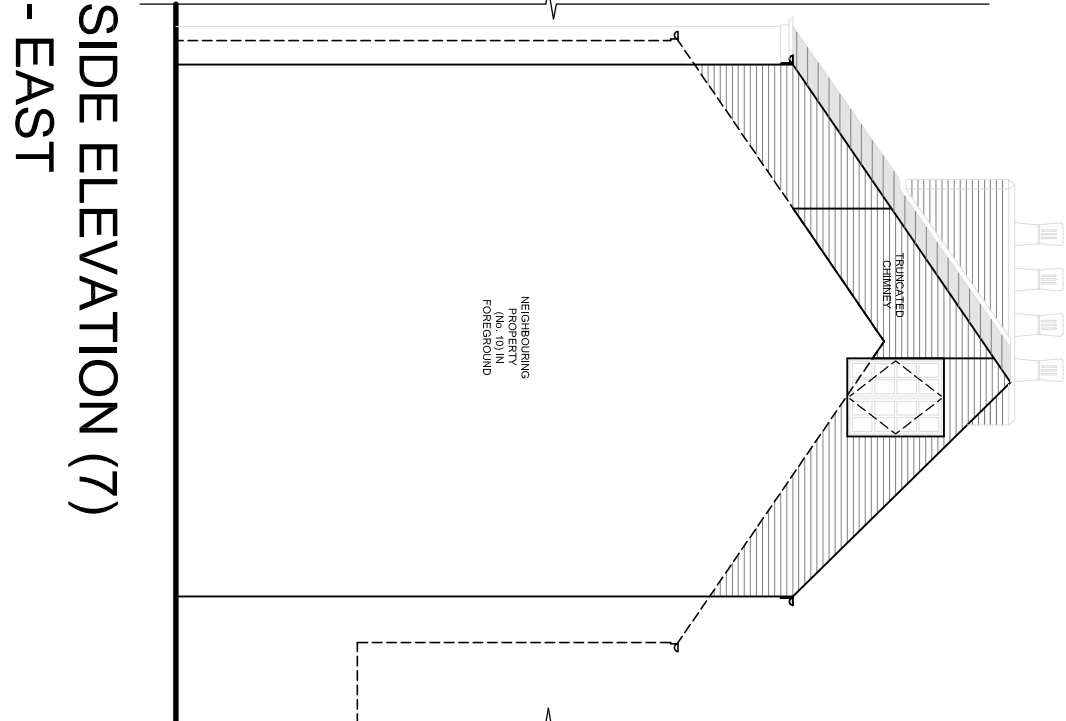
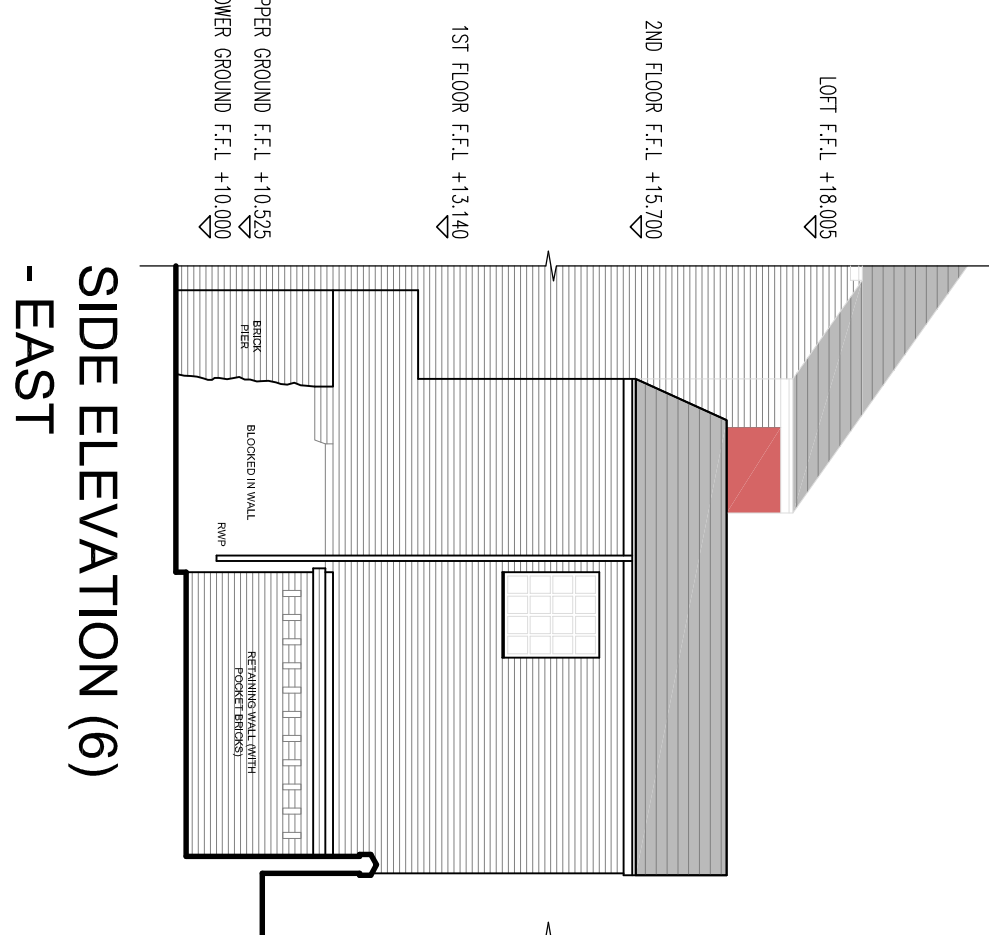
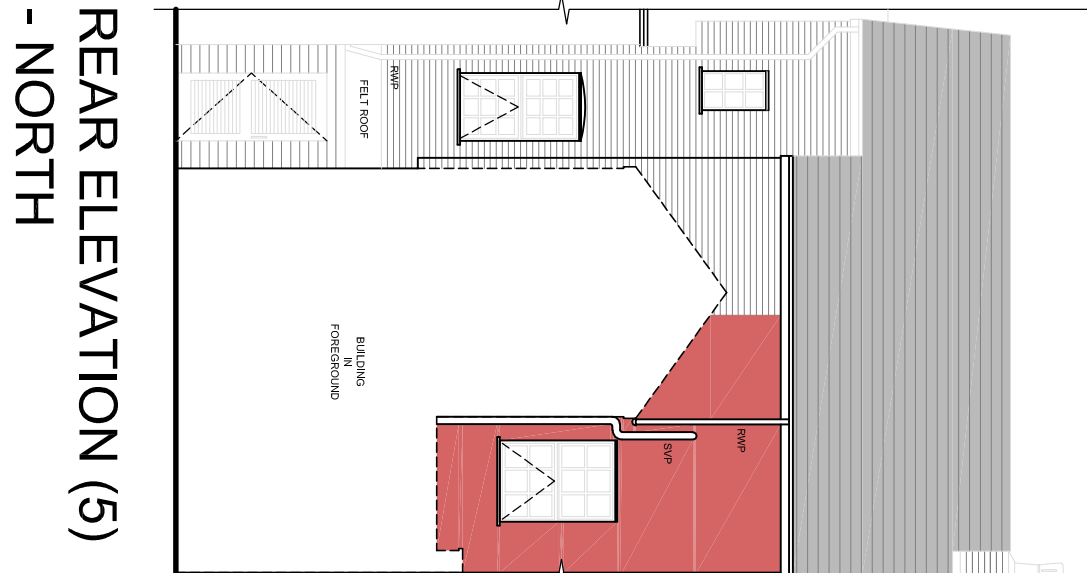
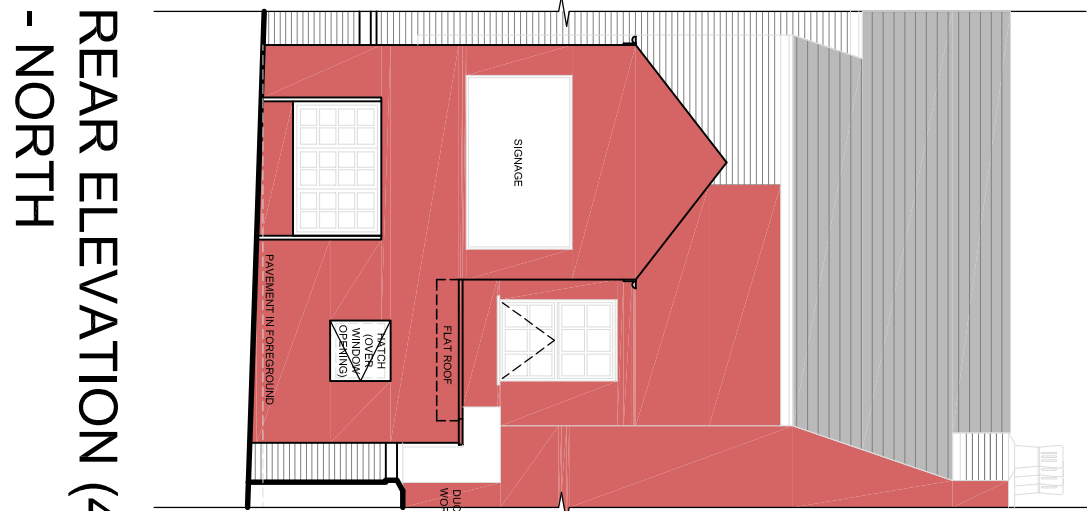
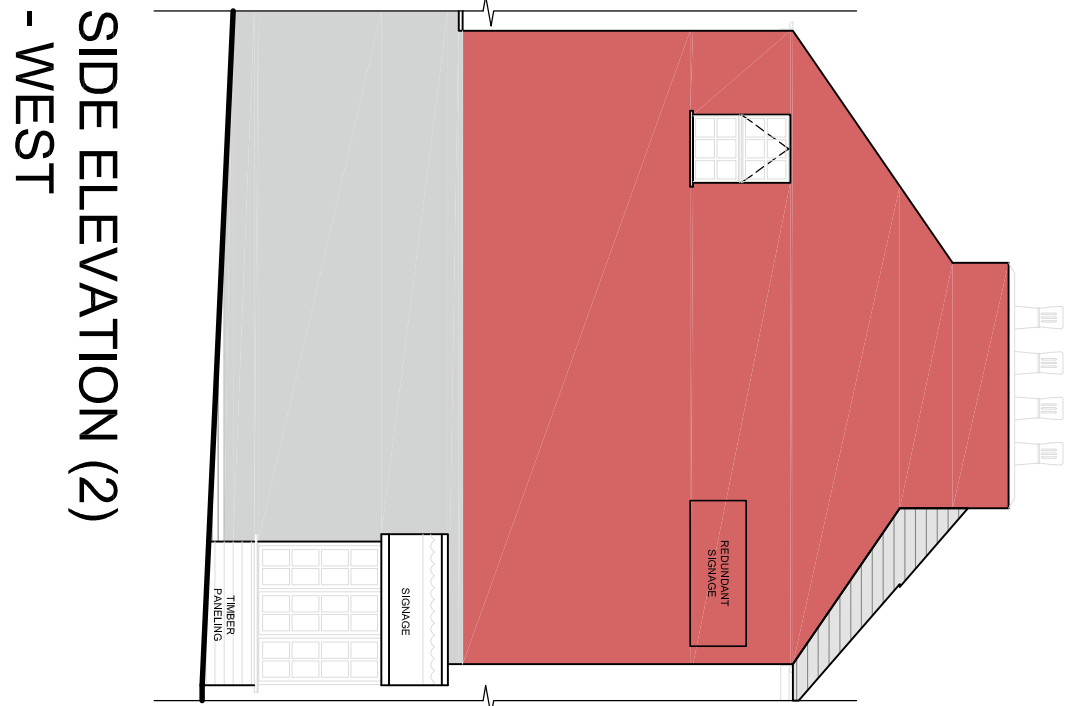
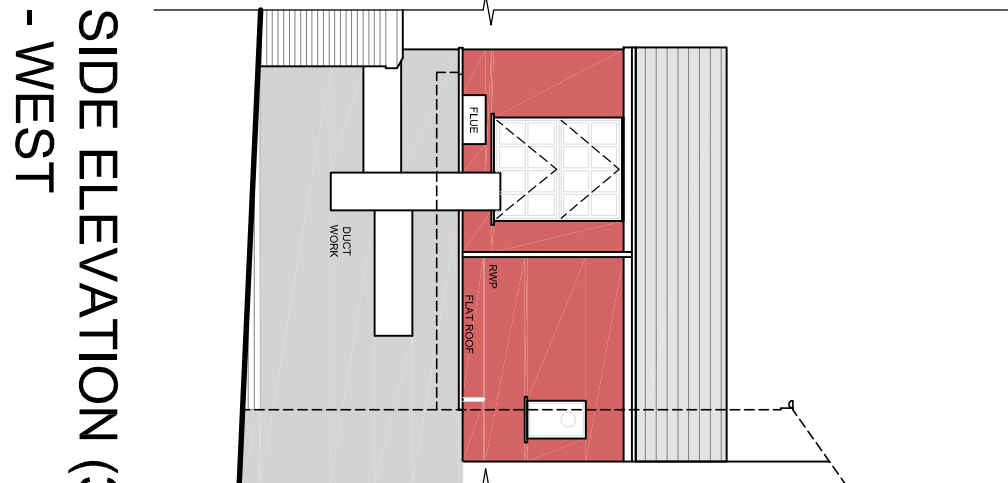
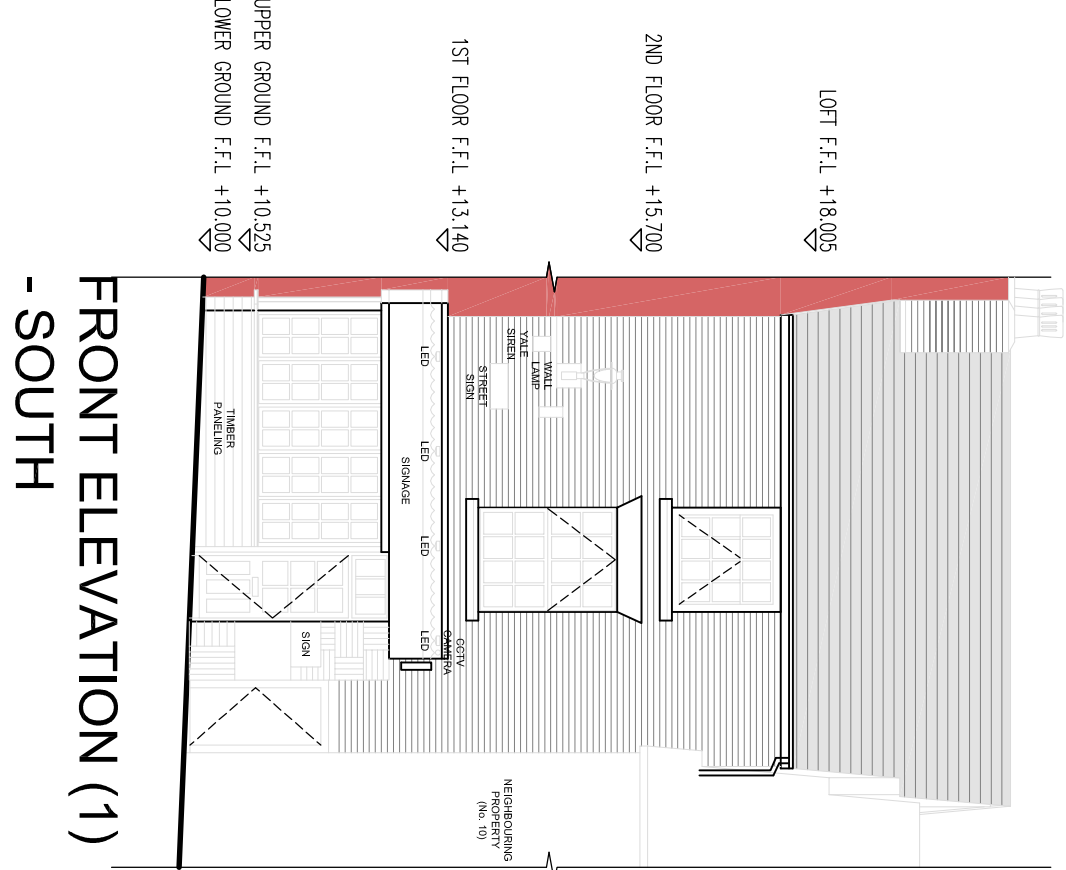
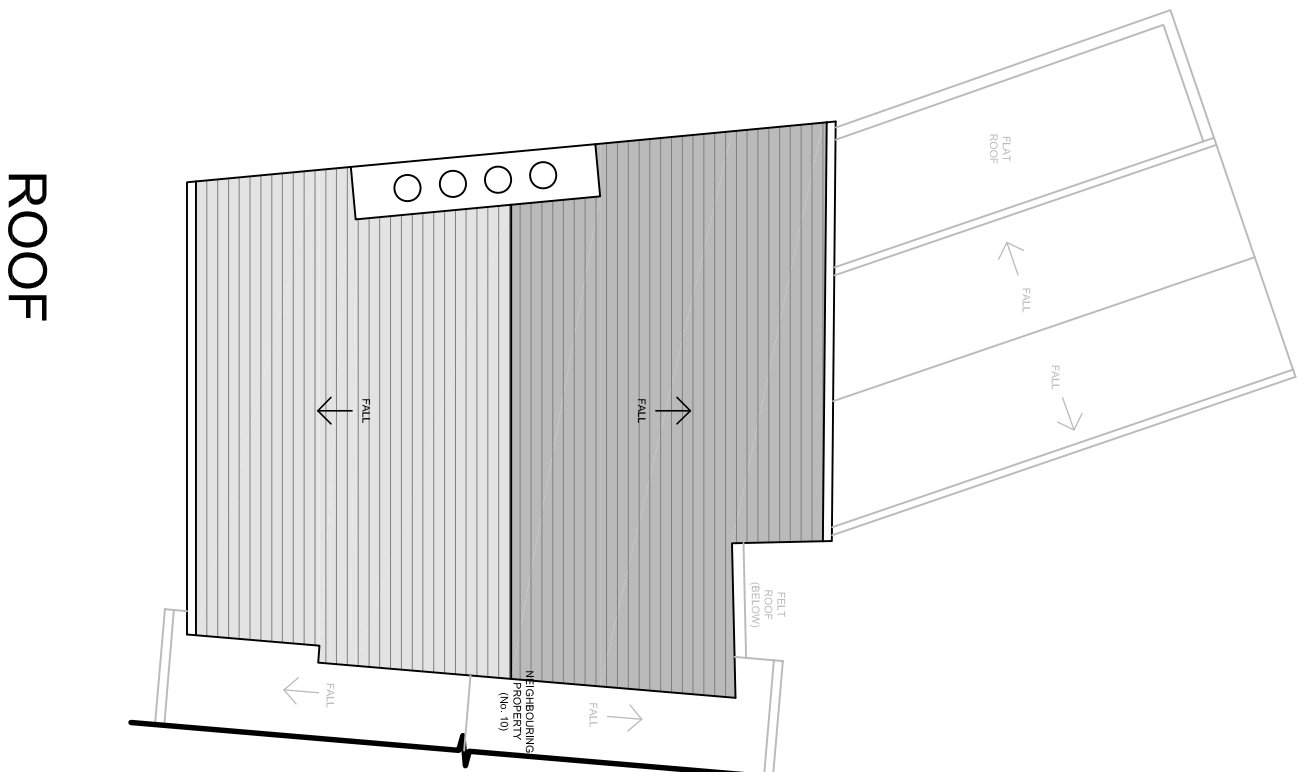
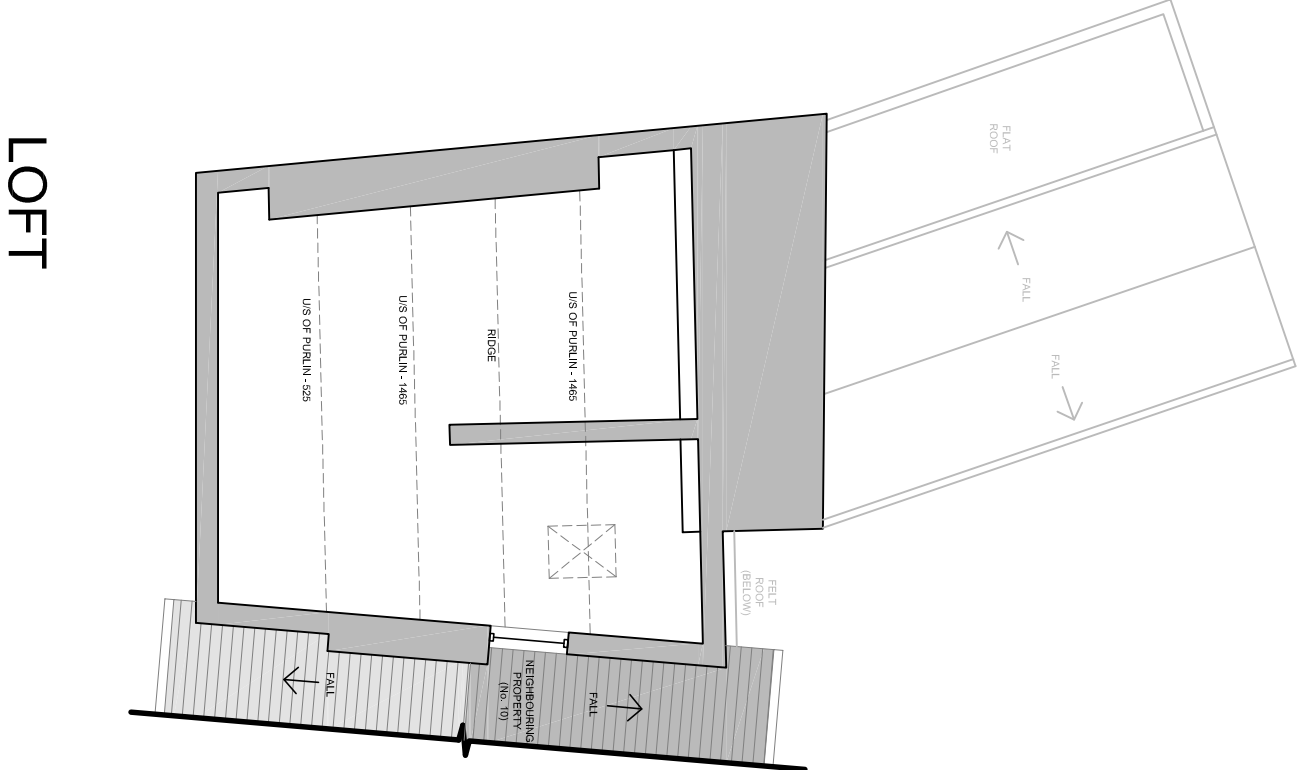
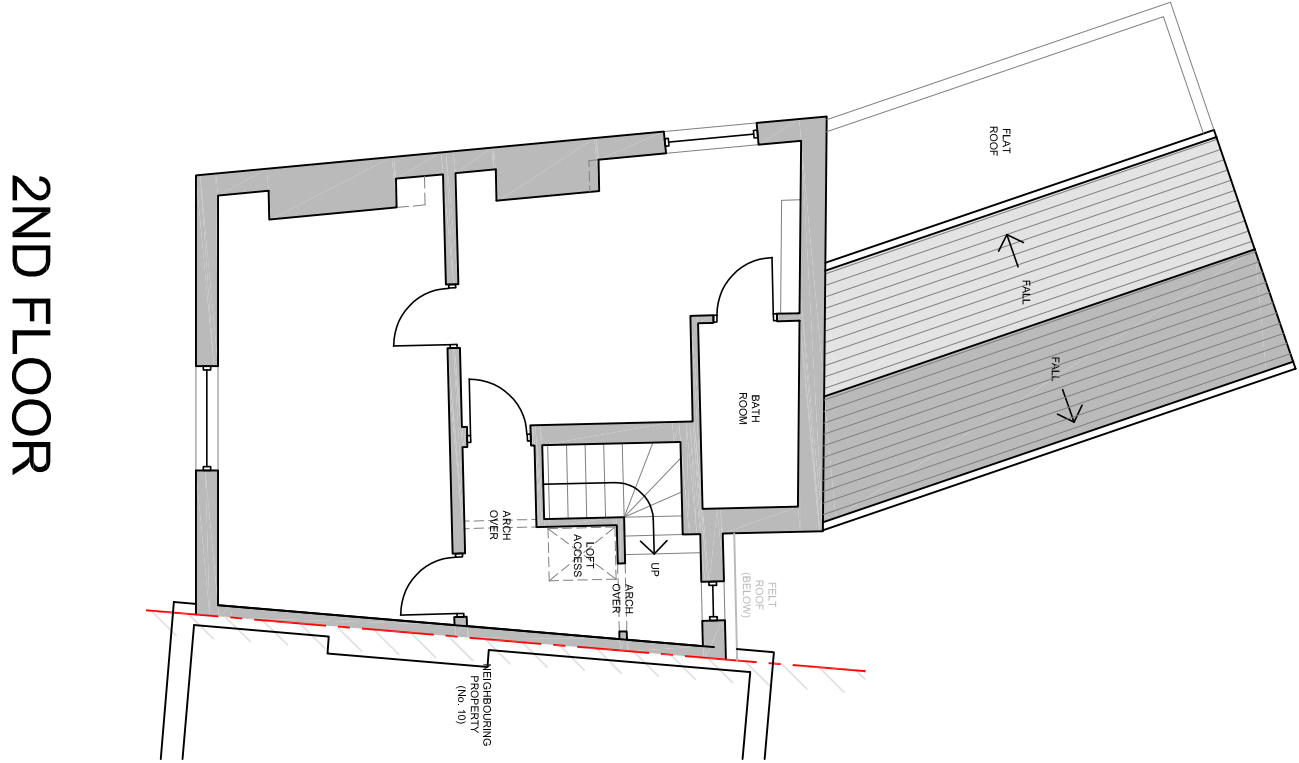
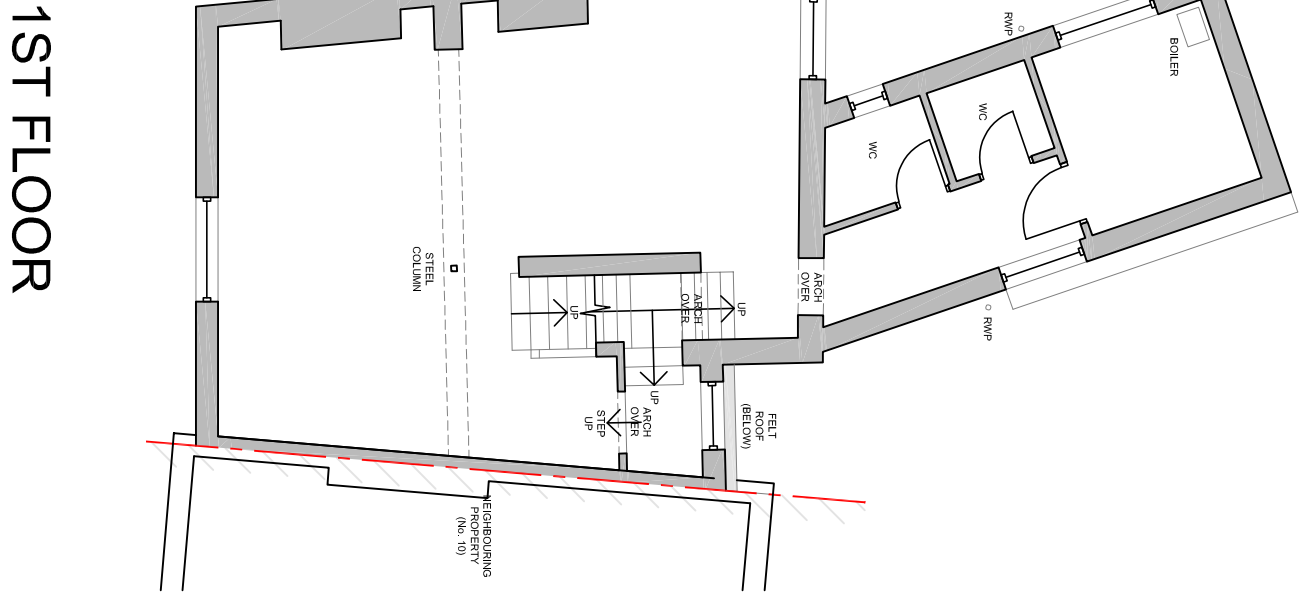


KEY
Existing structures

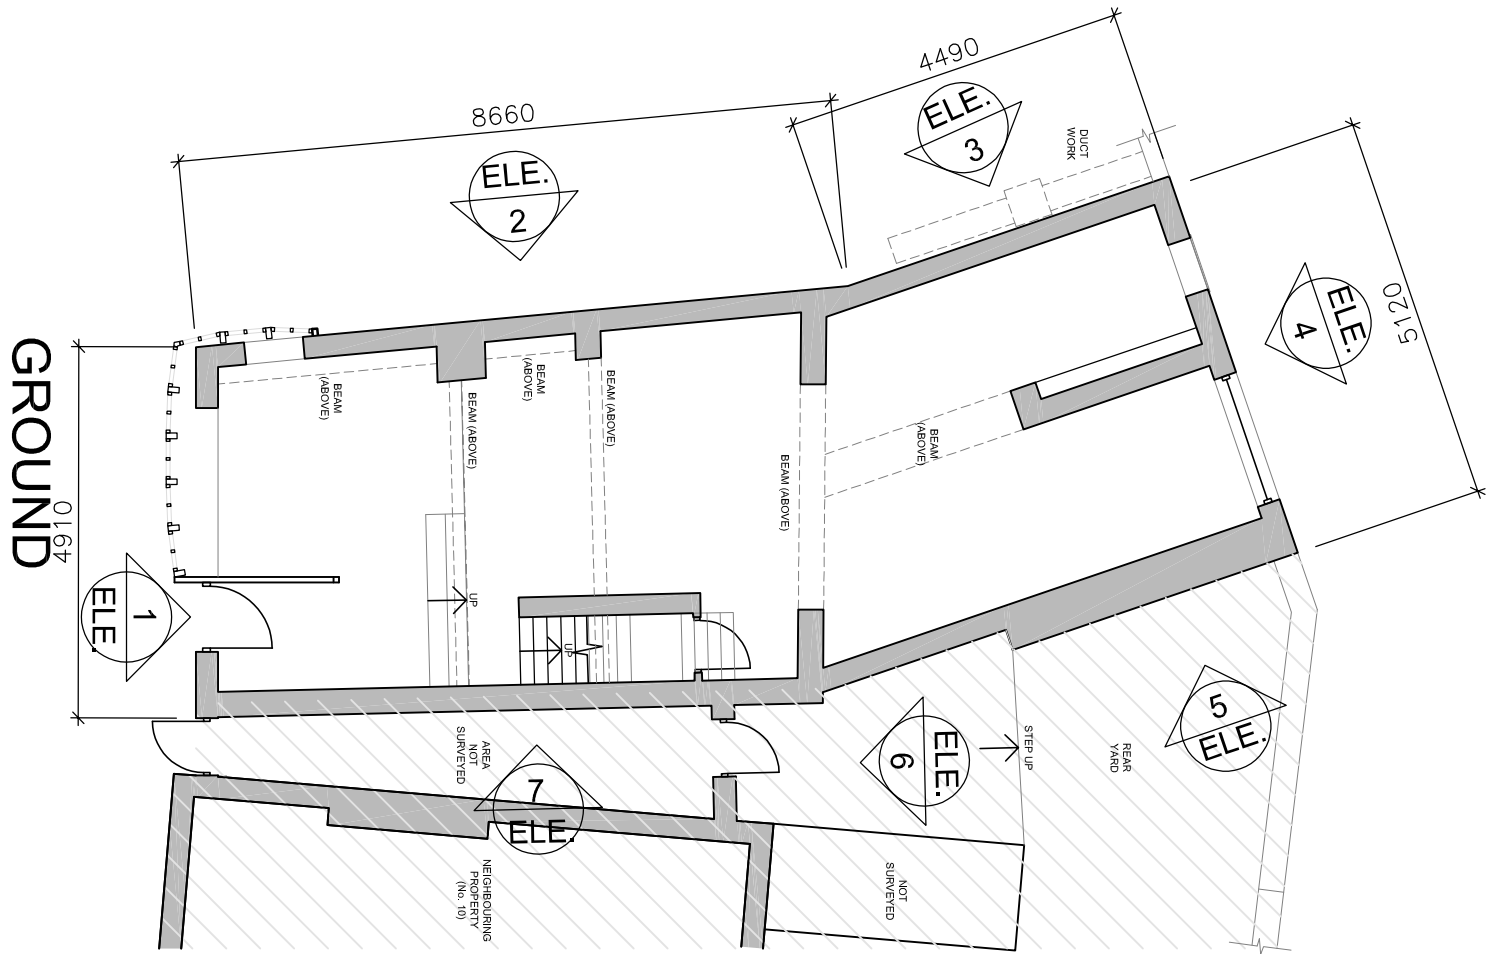

REVISIONS			
No.	Description	Date	By
A	Updated in line with Planning Department comments	28-02-22	TOC / AM

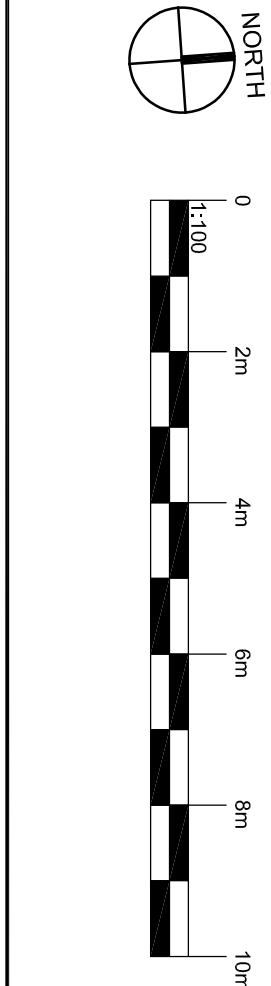

Cass Associates		1621-002 A	
client	KAIWEN TIAN & YIHAN GUO	scale @ A1 1:100	
project	12 CHURCH STREET, PRESSCOT, L34 3JA	date	11.02.2022
		dm	JT
		chkd	RR