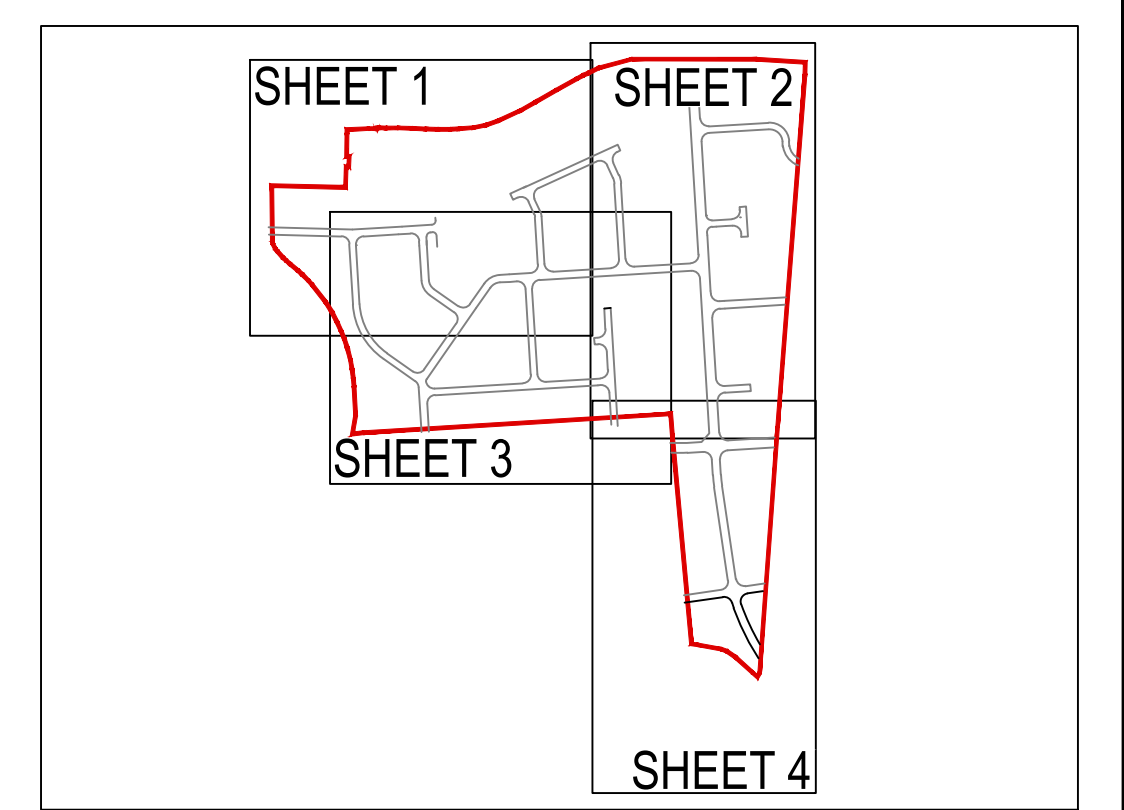


The diagram illustrates a cross-section of a multi-level access ramp. It features a sloped surface with several distinct layers and materials. A blue hatched area at the top left is labeled 'M' in a circle. Below it, a green hatched area is labeled 'STEP'. A solid green line is labeled '150mm UB'. Below that, a blue dashed line is labeled '450mm UB'. A red dashed line is labeled '150mm RW'. Below the red line, a green hatched area is labeled '150mm GB'. At the bottom, a blue hatched area is labeled '150mm GB'. To the right of the diagram, a list of components and their functions is provided:

- KEY**
- PART M-LEVEL ACCESS COMPLIANT**
- RELOCATED PATH TO PROVIDE FLUSH ACCESS**
- EXTERNAL STEPS FOR ACCESS (150mm RISE, 300mm GONG)**
- PROPOSED UNDER BUILD**
- PROPOSED GRAVEL BOARD**
- PROPOSED MASONRY RETAINING WALL**
- PROPOSED GABION BASKET RETAINING WALL**
- GROUND TO BE BATTERED TO MAXIMUM GRADIENT OF 1:3**

|   |             |                     |            |             |          |       |            |      |  |
|---|-------------|---------------------|------------|-------------|----------|-------|------------|------|--|
| DRAWING STATUS:   |             |                     |            |             |          |       |            |      |  |
| PRELIMINARY   |             |                     |            |             |          |       |            |      |  |
| CLIENT:   |             |                     |            |             |          |       |            |      |  |
| YOUR HOUSING GROUP   |             |                     |            |             |          |       |            |      |  |
| ARCHITECT:   |             |                     |            |             |          |       |            |      |  |
| BARTON WILLMORE   |             |                     |            |             |          |       |            |      |  |
| PROJECT:   |             |                     |            |             |          |       |            |      |  |
| HALSNEAD GARDEN VILLAGE<br>LICKERS LANE<br>WHISTON   |             |                     |            |             |          |       |            |      |  |
| TITLE:   |             |                     |            |             |          |       |            |      |  |
| FINISHED LEVELS AND RETAINING WALLS   |             |                     |            |             |          |       |            |      |  |
| SHEET 2   |             |                     |            |             |          |       |            |      |  |
| STATUS:   | PROJECT NO: | PROJECT             | ORIGINATOR | COLOR/LEVEL | TYPE     | SCALE | ORIGINATOR | REV: |  |
| S2   | 220-275     | HGV - AJP - XX - 00 | DR         | C - 1402    | P09      |       |            |      |  |
| SCALE @ AD:   | DESIGNED:   | DRAWN:              | CHECKED:   | APPROVED:   | DATE:    |       |            |      |  |
| 1:250   | LS          | LS                  | KOB        | KOB         | OCT 2002 |       |            |      |  |
|  consulting engineers<br>0151 227 1462 6info@ajp.co.uk 01 Dale Street, Liverpool, L2 2ET |             |                     |            |             |          |       |            |      |  |