


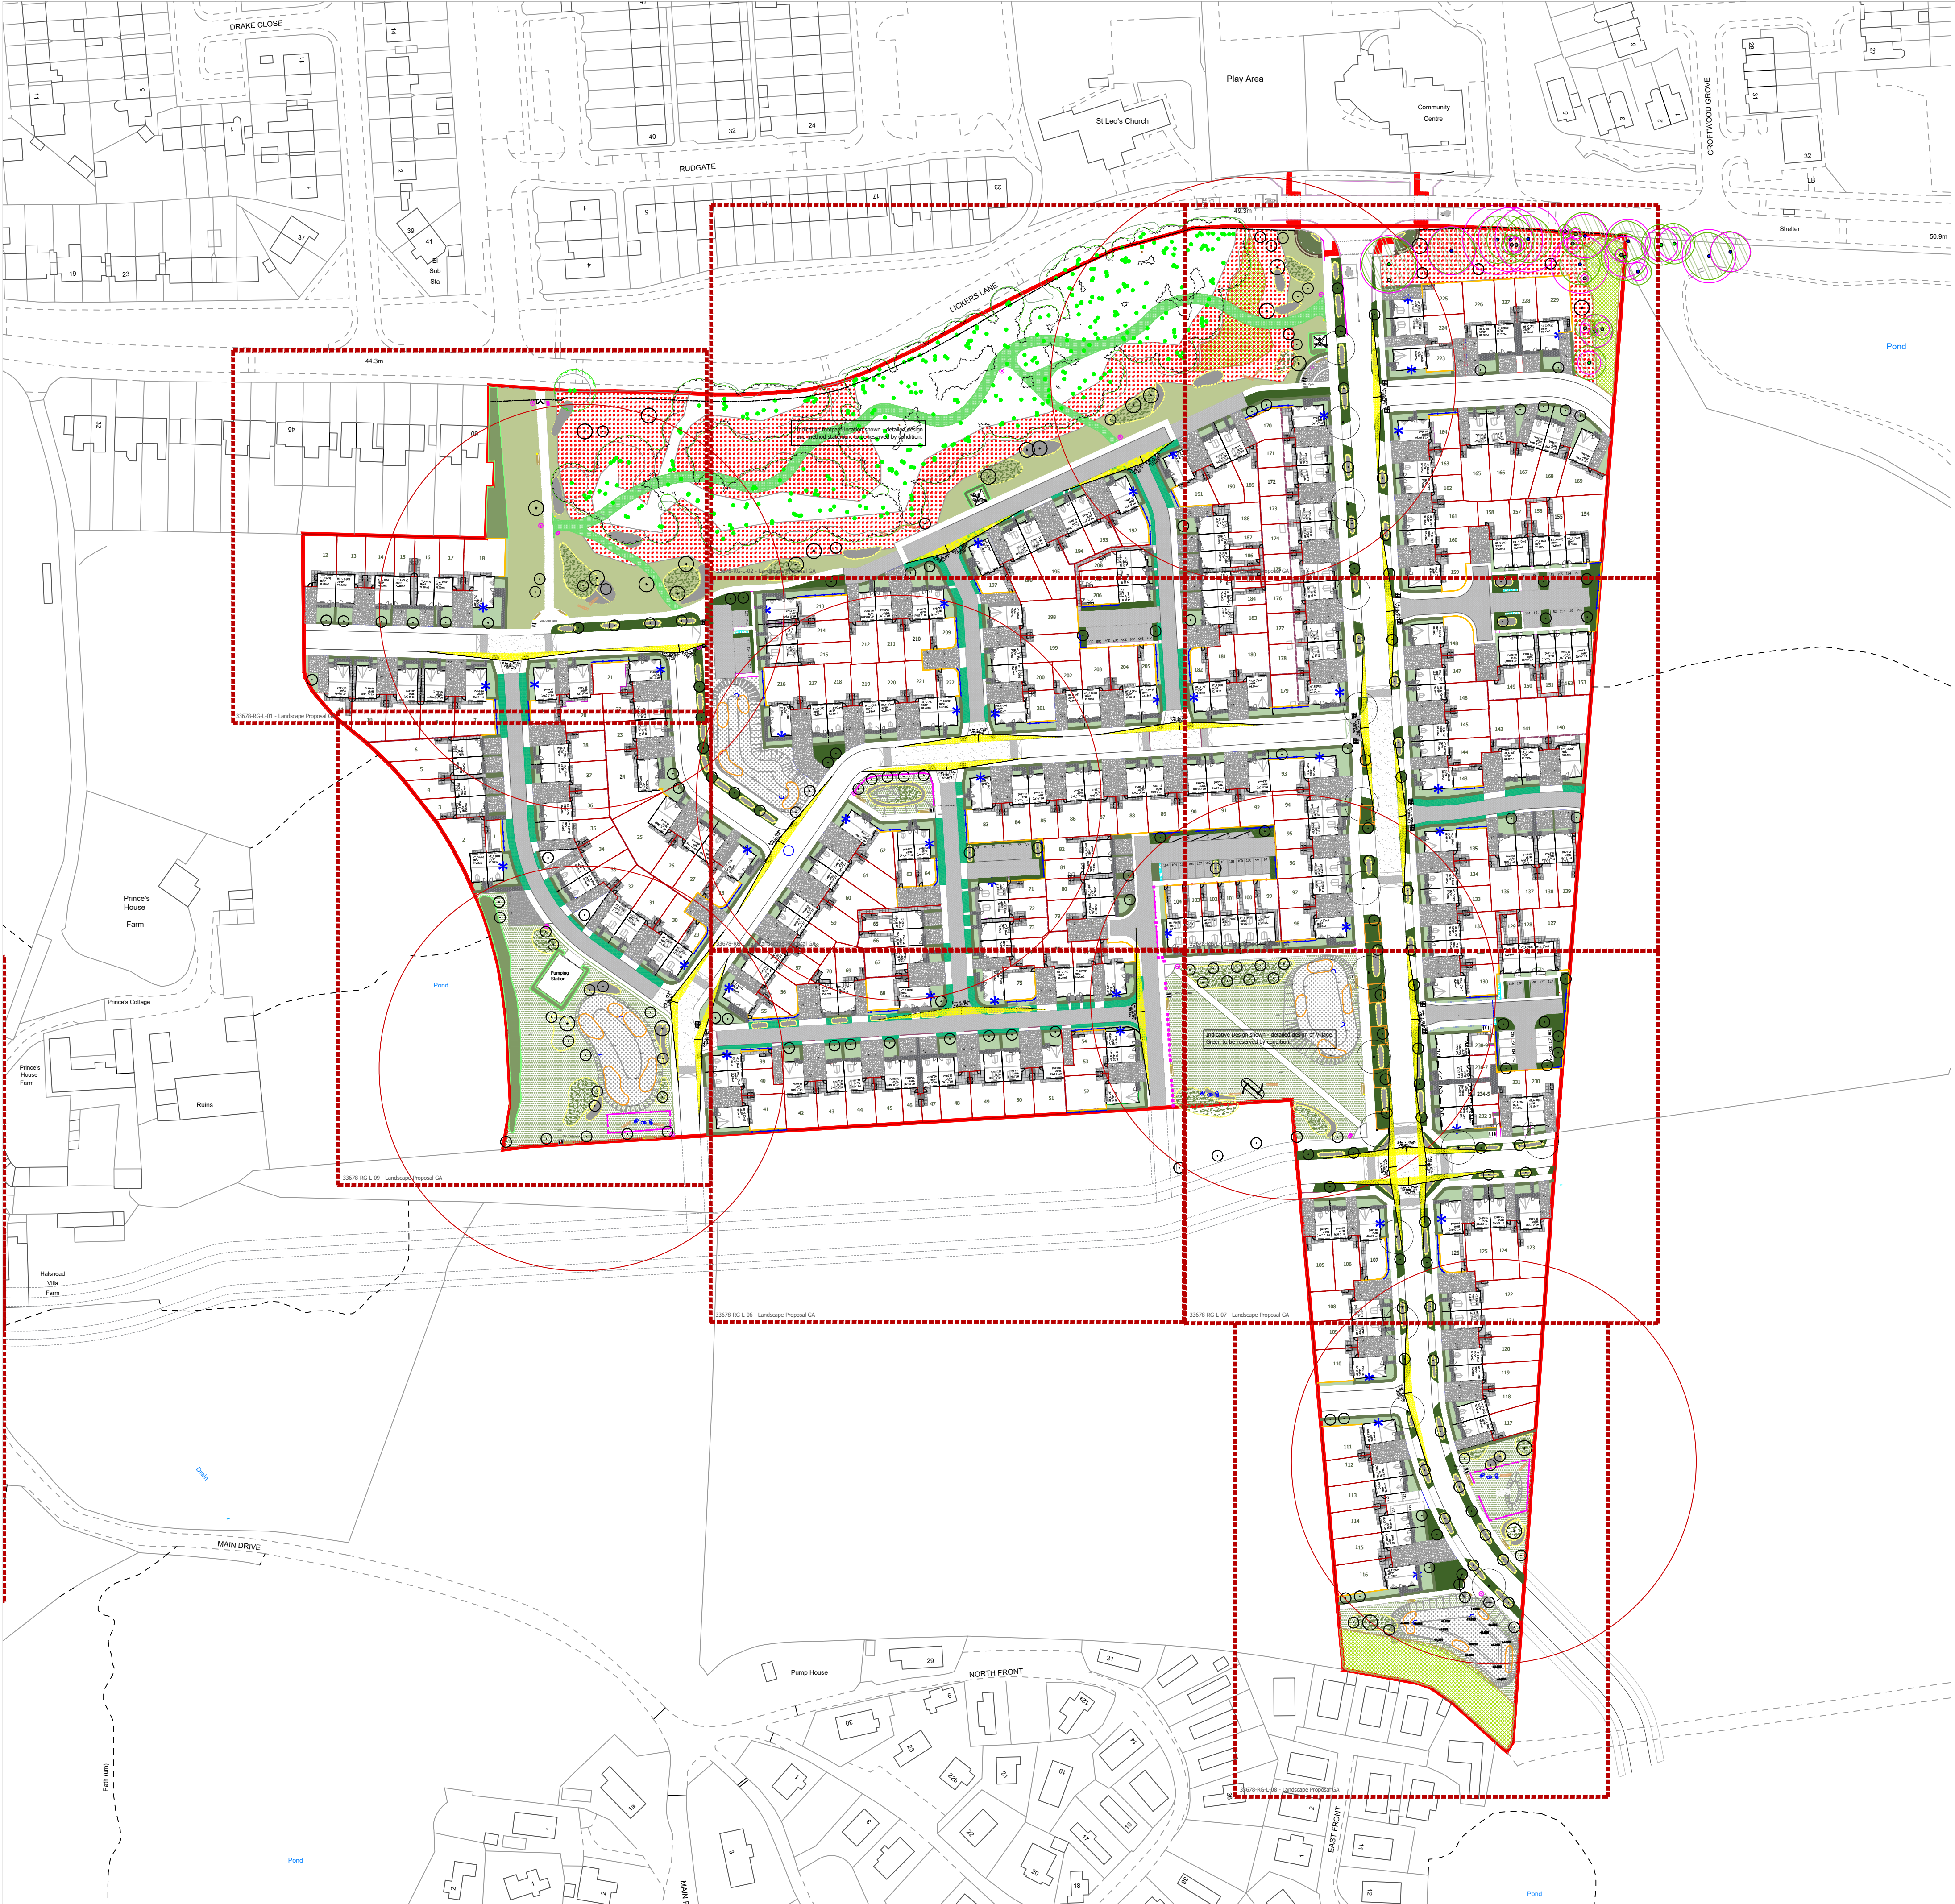

LEGEND

- Application boundary
- SOFT LANDSCAPE**
- Existing vegetation retained and Root Protection Area (RPA)
  - Proposed tree planting. Refer to plant schedule.
  - Woodland edge planting with temporary protective fencing. Refer to plant schedule for species mix.
  - Grass Mix - CODES: AG1 Amenity Grass mix - Conservation Grassland and Golf Roughs
  - AG2 Road Verge and embankments mix to Main Street, Access Street and Lanes
  - AG3 Supreme shade
  - AG4 Residential rear gardens - not hatched
  - Wildflower Mix - CODES: WF1 Wildflower Treasure Trove mix
  - WF2 Wildflower pond edge mix
  - WF3 Wildflower hedgerow shade tolerant mix
  - HE1 - Attenuation area herbaceous mix
  - HE2 - Bio retention area / rain garden herbaceous mix with WF2 wildflower mix
  - Bulb mixes - CODES: B1, B2, B3, B4, B5, B6, B7 and B8. See Plant schedule for mixes
  - Proposed native shrub planting - Public Open Space. Mix 1 - Refer to plant schedule.
  - Proposed shrub planting - Residential Gardens and open spaces. Mix 2 - Refer to plant schedule.
  - Climbers - Residential Gardens. Refer to plant schedule.
  - H Proposed hedge planting. Refer to plant schedule.
- FURNITURE**
- Timber Bollards (B) and Timber Removable Bollards (RB)
  - Timber Waymarkers (WM)
  - Timber Sign Board (TSB) and Metal Lectum (ML)
  - Timber Knee Rail
  - Benches and bins
  - Dog Bin - Black (to woodland walk)
  - Timber Logs informal play equipment
  - Stone boulders informal play equipment
  - Timber climbing logs
  - Timber climbing logs and swing
  - Indicative lighting column location
- HARD LANDSCAPE**
- P1 Surface material 'P1' Hot rolled asphalt - dark grey to carriageway with silver gres granite aggregate.
  - P2 Surface material 'P2' Bituminous surface - grey to KBC Specification
  - P3 Surface material 'P3' Block Paving on carriageway.
  - P4 Surface material 'P4' Tarmac sets - P4a Burnt Ochre and P4b Traditional
  - P5 Surface material 'P5' Coloured asphalt natural gravel - 6mm
  - P6 Surface material 'P6' Compacted Self-binding Gravel to Lickers Lane Wood
  - P7 1500mm high Gabion basket retaining wall (with wooden fence on top as required to create privacy). Refer to engineers drawings for locations
  - P8 Surface material 'P8' Yorkstone - Blue/gray with buff swatches
  - P9 Surface material 'P9' Concrete Paving - grey
  - P10 Surface material 'P10' Tactile paving - P10a - Grey and P10b - Buff
  - P11 Surface material 'P11' Pea gravel - buff 10mm.
- WALL, FENCES, RAILINGS, GATES**
- GW1 Sandstone Entrance / Gateway wall and Piers - GW1 and GW 2. Samples and coursing to be approved. Refer to dwgs 3367-RG-L-03 and 04.
  - W1 'W1' Wall/Brick. To match architects external finishes and boundary plan(s). 1.8m ht.
  - SW1 Gabion Wall filled with local sandstone. Refer to Engineers drawing.
  - F1 'F1' Timber fence. Close boarded top. 1.8m ht., with concrete post and lock board and matching timber single gate 'G1'
  - F2 'F2' Cheviote Estate Fence. Black steel fencing 1.2m ht. and matching single estate gate 'G2'
  - G1 'G1' Gate. 1.8m ht timber single gate.
  - G2 'G2' Gate. 1.2m ht metal single gate.
- Refer to Masterplan layouts and Engineers drawing for locations of retaining walls and levels information.
- Play area walking distance
  - Visibility Splays

PLANNING

Project:  
Halsnead Park, Knowsley

Drawing Title  
Landscape GA Plan  
Sheet 00

|                     |                       |                |                   |
|---------------------|-----------------------|----------------|-------------------|
| Date<br>07/10/22    | Scale<br>1:1,000 @A1  | Drawn by<br>PT | Check by<br>SC/JH |
| Project No<br>33678 | Drawing No<br>RG-L-00 | Revision<br>F  |                   |