


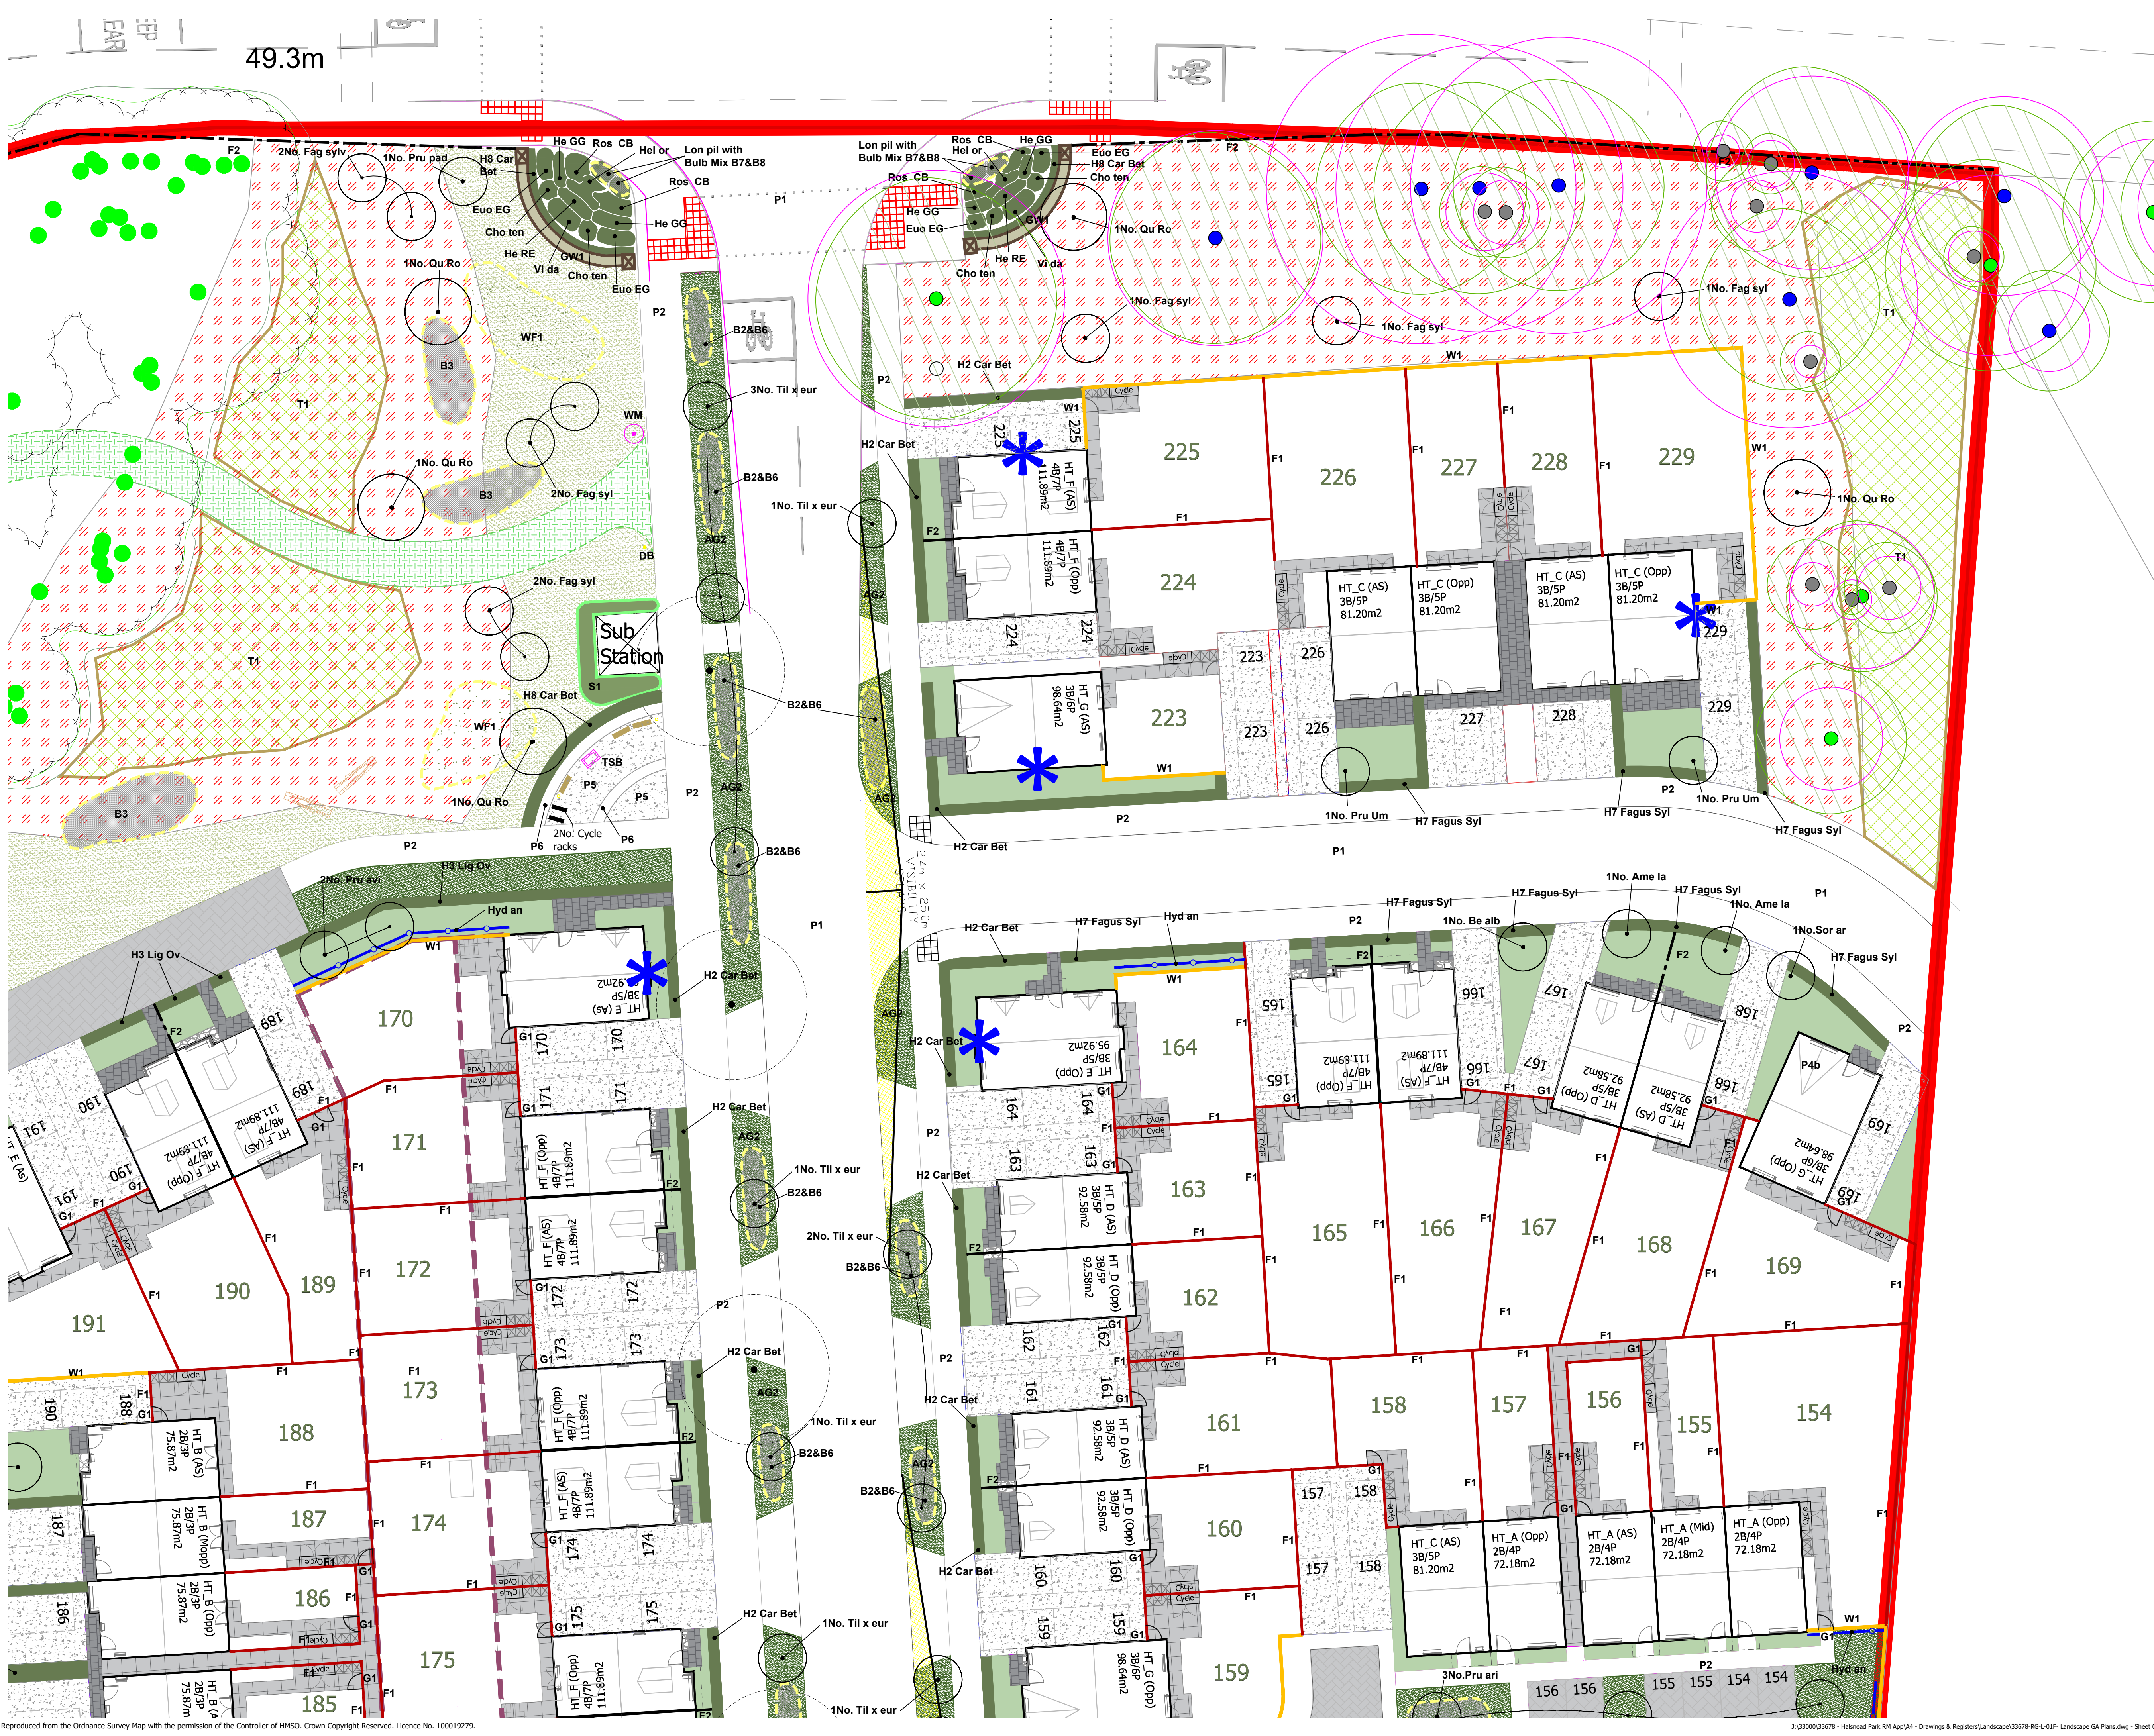

LEGEND

- Application boundary
- SOFT LANDSCAPE**
 - Existing vegetation retained and Root Protection Area (RPA)
 - Proposed tree plantings. Refer to plant schedule for species mix.
 - Woodland edge planting with temporary protective fencing. Refer to plant schedule for species mix.
 - Grass Mix - CODES: AG1 Amenity Grass mix - Conservation Grassland and Golf Roughs
 - AG2 Road Verge and embankments mix
 - AG3 Supreme shade
- AGS Residential rear gardens - not hatched**
 - W1 Wildflower Mix - CODES: W1 Wildflower Treasure Trove mix
 - W2 Wildflower pond edge mix
 - W3 Wildflower hedgerow shade tolerant mix
 - W4 - Attenuation area herbaceous mix
 - W5 - Bio retention area / rain garden herbaceous mix with W2 wildflower mix
 - Bulb mixes - CODE: B1, B2, B3, B4, B5, B6, B7 and B8. See Plant schedule for mix.
 - Proposed native shrub planting - Public Open Space. Mix 1 - Refer to plant schedule.
 - Proposed shrub planting - Residential Gardens and open space. Mix 2 - Refer to plant schedule.
 - Climbers - Residential Gardens. Refer to plant schedule.
 - H Proposed hedge planting. Refer to plant schedule.
- FURNITURE**
 - Timber Bollards (B) and Timber Removable Bollards (RB)
 - Timber Waymarkers (WM)
 - Timber Sign Board (TSB) and Metal (Lectum (M))
 - Timber Knee Rail
 - Benches and bins
 - Dog Bin - Black (to woodland walk)
 - Timber Logs informal play equipment
 - Stone boulders informal play equipment
 - Timber climbing logs
 - Timber climbing logs and swing
 - Indicative lighting column location
- HARD LANDSCAPE**
 - Surface material 'P1' - Not rolled asphalt - dark grey to carriageway with silver gret granite aggregates.
 - Surface material 'P2' - Bitumastic surface - grey to KBC Specification
 - Surface material 'P3' - Block paving on carriageway.
 - Surface material 'P4' - Fagus sylvatica - Pine Barked Ochre and P4B Traditional
 - Surface material 'P5' - Coloured asphalt natural gravel - 6mm
 - Surface material 'P6' - Compacted Self-binding Gravel to Lanes Lane Wood
 - 150mm high Gabion basket retaining wall with wooden fence on top as required to create privacy - Refer to engineers drawings for locations
 - Surface material 'P7' - Yorkstone - Blue/gray with buff swishes
 - Surface material 'P8' - Concrete Flags - grey
 - Surface material 'P9' - Tactile paving - P8 - Grey and P8 - Buff
 - Surface material 'P10' - Pea gravel - buff 10mm.
- WALL, FENCES, RAILINGS, GATES**
 - Sandstone Entrance / Gateway wall and Piers (GW) and GW's. Samples and colouring to be approved. Refer to dwgs 3367-RG-L-03 and 04.
 - W1 Wall Brick. To match architects external finishes and boundary plants (1.8m ht).
 - W2 Retaining Wall. Gabion Wall filled with local sandstone. Refer to Engineers drawing.
 - F1 Timber fence. Close boarded 1.8m ht., with concrete post and kick board and matching timber single gate G1
 - F2 Creative Estate Fence. Black steel fencing 1.2m ht. and matching single scale gate G2
 - G1 Gate. 1.8m ht timber single gate.
 - G2 Gate. 1.2m ht metal single gate.

Note:
 For all level information and retaining walls refer to Engineers Plans.

PLANNING

Project:
 Halsnead Park, Knowsley

Drawing Title
 Landscape Proposals GA
 Sheet 03

Date 07/10/22
 Scale 1:200 @A1
 1:400 @A3
 Project No 33678
 Drawing No RG-L-03

Drawn by PT
 Check by SC/JH
 Revision F