


The scaling of this drawing cannot be assured				
Revision	Date	Dwn	Ckd	
C	Updated plot styles	07.02.23	BA	DS
D	Layout update	07.08.23	BA	SC
E	Updated landscape layout	18.08.23	BA	SC
F	Updated layout and landscape	02.01.24	SM	SC

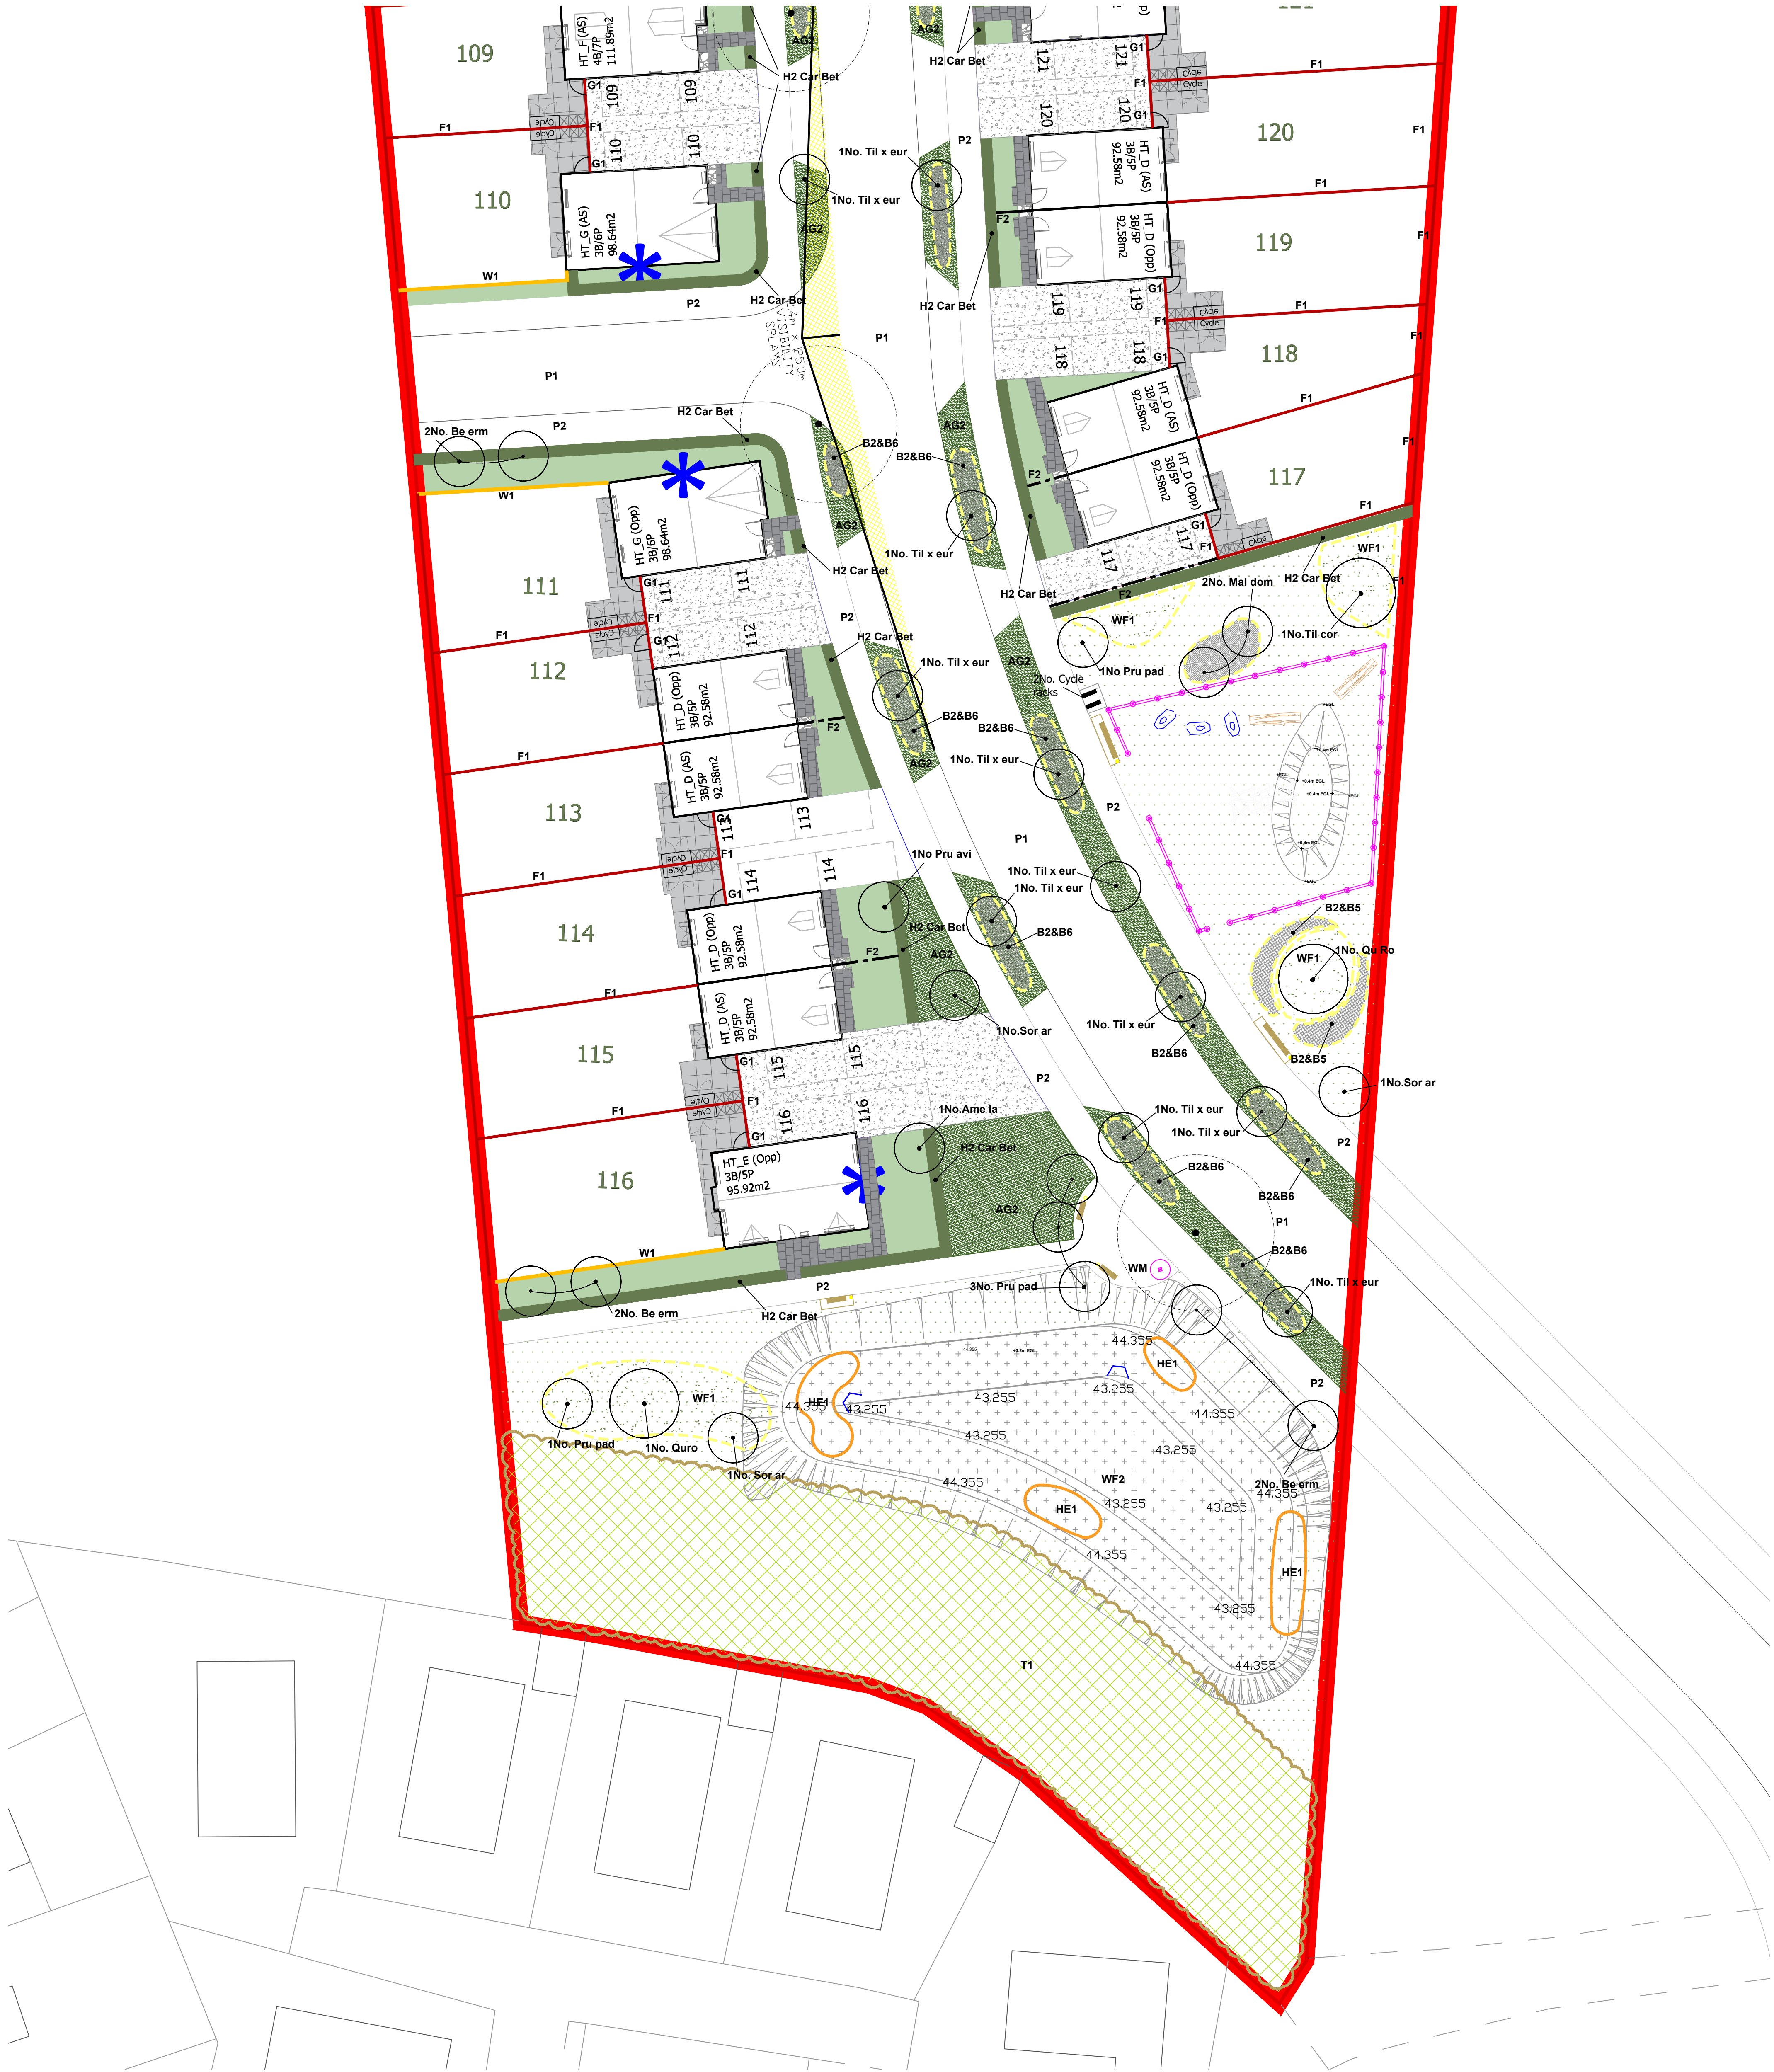

LEGEND

Application boundary

SOFT LANDSCAPE

Existing vegetation retained and Root Protection Area (RPA)

Proposed tree planting. Refer to plant schedule.

Woodland edge planting with temporary protective fencing. Refer to plant schedule for species mix.

Grass Mix - CODES:
AG1 Amenity Grass mix - Conservation Grassland and Golf Roughs

AG2 Road Verge and embankments mix to Main Street, Access Street and Lanes

AG3 Supreme shade

AG4 Residential rear gardens - not hatched

Wildflower Mix - CODES:
WF1 wildflower Treasure Trove mix

WF2 Wildflower pond edge mix

WF3 Wildflower hedgerow/ shade tolerant mix

HE1 - Attenuation area herbaceous mix

HE2 - Bio retention area / rain garden herbaceous mix with WF2 wildflower mix

B1 Bulb mixes - CODE B1, B2, B3, B4, B5, B6, B7 and B8. See Plant schedule for mixes

S1 Proposed native shrub planting - Public Open Space. Mix 1 - Refer to plant schedule.

Proposed shrub planting - Residential Gardens and open space. Mix 2 - Refer to plant schedule.

Climbers - Residential Gardens. Refer to plant schedule.

H Proposed hedge planting. Refer to plant schedule.

FURNITURE

Timber Bollards (B) and Timber Removable Bollards (RB)

Timber Waymarkers (WM)

Timber Sign Board (TSB) and Metal Lectum (ML)

Timber Knee Rail

Benches and bins

DB Dog Bin - Black (to woodland walk)

Timber Logs informal play equipment

Stone boulders informal play equipment

Timber climbing logs

Timber climbing logs and swing

Indicative lighting column location

HARD LANDSCAPE

P1 Surface Material 'P1' Hot rolled asphalt - dark grey to carriageway with silver gret granite aggregate.

P2 Surface material 'P2' Bituminous surface - grey to KBC Specification

P3 Surface material 'P3' Block Paving on carriageway.

P4 Surface material 'P4' Tegula setts - P4a Burnt Ochre and P4b Traditional

P5 Surface material 'P5' Coloured asphalt natural gravel - 6mm

P6 Surface material 'P6' Compacted Self-binding Gravel to Lickers Lane Wood

1500mm high Gabion basket retaining wall (with wooden fence on top as required to create privacy) - Refer to engineers drawings for locations

Surface material 'P6' Yorkstone - Blue/grey with buff swashes

Surface material 'P7' Concrete Flags - grey

Surface material 'P8' Tactile paving - P8a - Grey and P8b - Buff

Surface material 'P9' Pea gravel - buff 10mm.

WALL, FENCES, RAILINGS, GATES

Sandstone Entrance / Gateway wall and Piers - GW1 and GW 2. Samples and coursing to be approved. Refer to dwgs 3367-RG-L-03 and 04.

W1 Wall/Brick. To match architects external finishes and boundary plan(s).1.8m ht.

RW 1 Retaining Wall. Gabion Wall filled with local sandstone. Refer to Engineers drawing.

F1 Timber fence. Close boarded typ. 1.8m ht., with concrete post and kick board and matching timber single gate 'G1'

F2 Cheshire Estate Fence. Black steel fencing 1.2m ht. and matching single estate gates 'G2'

G1 G1 Gate. 1.8m ht timber single gate.

G2 G2 Gate. 1.2m ht metal single gate.

Refer to Masterplan layouts and Engineers drawing for locations of retaining walls and levels information.

Play area walking distance

Visibility Splays

Note:
For all level information and retaining walls refer to Engineers Plans.

PLANNING

Project
Halshead Park, Knowsley

Drawing Title
Landscape Proposals GA
Sheet 08

Date
07/10/22

Scale
1:200 @A1
1:400 @A3

Project No
33678

RG-L-08

Drawn by
PT

Check by
SC/JH

Revision
F

Stantec

Stantec UK Limited
The Blade
Abbey Square
Reading
RG1 3BE
T: 0118 9430 000

stantec.com/uk