


The scaling of this drawing cannot be assured				
Revision		Date	Drn	Ckd
C	Updated plot styles	07.02.23	BA	DS
D	Layout update	07.08.23	BA	SC
E	Updated landscape layout	18.08.23	BA	SC
F	Updated layout and landscape	02.01.24	SM	SC

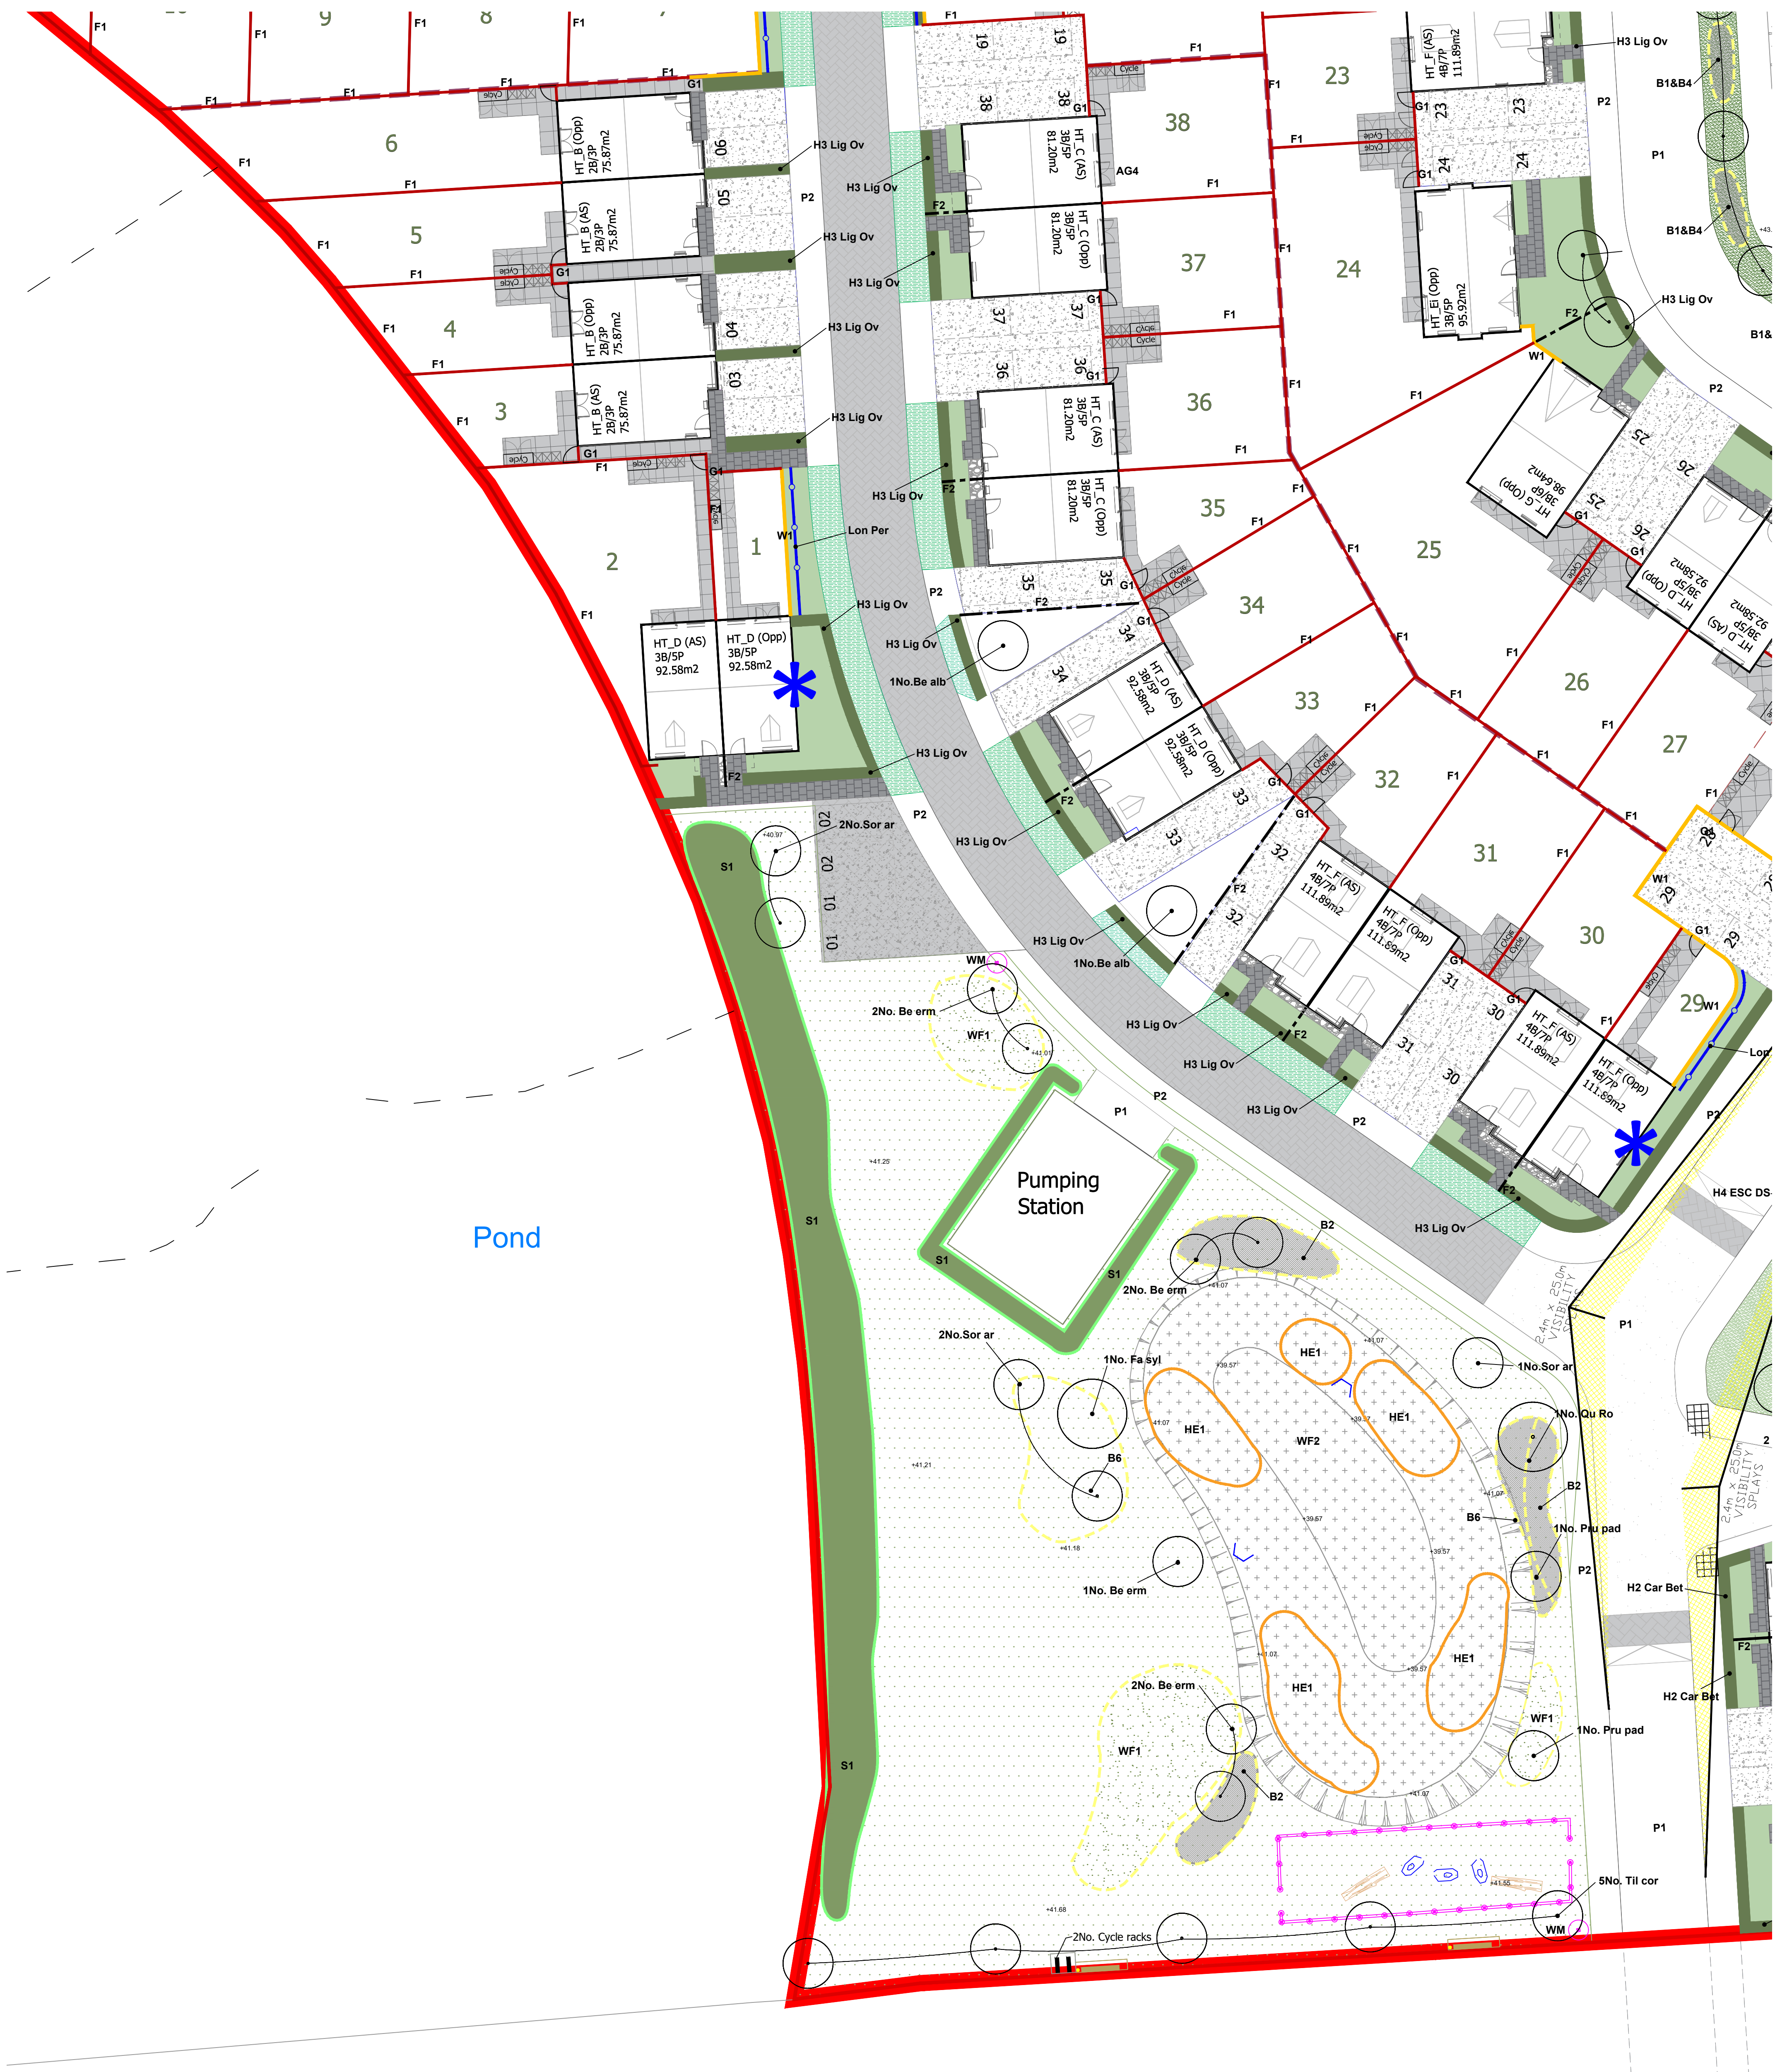

LEGEND

- Application boundary**

SOFT LANDSCAPE

Existing vegetation retained and Root Protection Area (RPA)

Proposed tree planting. Refer to plant schedule.

Woodland edge planting with temporary protective fencing. Refer to plant schedule for species mix.

Grass Mix - CODES:
AG1 Amenity Grass mix - Conservation Grassland and Golf Roughs

AG2 Road Verge and embankments mix to Main Street, Access Street and Lanes

AG3 Supreme shade

AG4 Residential rear gardens - not hatched

HE1 - Attenuation area herbaceous mix

HE2 - Bio retention area / rain garden herbaceous mix with WF2 wildflower mix

Bulb mixes - CODE B1, B2, B3, B4, B5, B6, B7 and B8. See Plant schedule for mixes

Proposed native shrub planting - Public Open Space. 1 - Refer to plant schedule.

Proposed shrub planting - Residential Gardens and open space. Mix 2 - Refer to plant schedule.

Climbers - Residential Gardens. Refer to plant schedule.

'H' Proposed hedge planting. Refer to plant schedule.

FURNITURE

Timber Bollards (B) and Timber Removable Bollards (RB)

Timber Waymarkers (WM)

Timber Sign Board (TSB) and Metal Luggage (ML)

Timber Knee Rail

Benches and bins

WF1 Wildflower Mix - CODES:
WF1 wildflower Treasure Trove mix

WF2 Wildflower pond edge mix


WF3 Wildflower hedgerow/ shade tolerant mix

- | | |
|---|--|
|  | Dog Bin - Black (to woodland walk) |
|  | Timber Logs informal play equipment |
|  | Stone boulders informal play equipment |
|  | Timber climbing logs |
|  | Timber climbing logs and swing |
|  | Indicative lighting column location |
| HARD LANDSCAPE | |
|  | Surface Material 'P1'
Hot rolled asphalt - dark grey to carriageway with silver grey granite aggregate. |
|  | Surface material 'P2'
Bituminous surface - grey to KBC Specification |
|  | Surface material 'P3'
Dark Paving on carriageway. |
|  | Surface material 'P4'
Tegula setts - P4a Burnt Ochre and P4b Traditional |
| | Surface material 'P5'
Coloured asphalt natural gravel - 6mm |
| | Surface material 'P6'
Compacted Self-binding Gravel to Lickers Lane Wood |

- | | |
|---|---|
|  | 1500mm high Gabion basket retaining wall (with wooden fence on top as required to create privacy) - Refer to engineers drawings for locations |
|  | Surface material 'P6'
Yorkstone - Blue/grey with buff swashes |
|  | Surface material 'P7'
Concrete Flags - grey |
|  | Surface material 'P8a' - Grey and P8b - Buff
Tactile paving - P8a - Grey and P8b - Buff |
|  | Surface material 'P9'
Pea gravel - buff 10mm. |
-
- | WALL, FENCES, RAILINGS, GATES | |
|---|--|
|  | Sandstone Entrance / Gateway wall and Piers - GW1 and GW 2. Samples and coursing to be approved. Refer to draws 3367-RG-U03 and U04. |
|  | 'W1' Wall, Brick. To match architects external finishes and boundary plan(s). 1.8m ht. |
|  | 'RW1' Retaining Wall.
Gabion Wall filled with local sandstone.
Refer to Engineers drawing. |
|  | 'F1' Timber fence.
Close boarded type. 1.8m ht., with concrete post and kick board and matching timber single gate 'G1' |
- 3/33000

- | | |
|---|--|
|  | 'G2' Cheshire Estate Fence.
Black steel fencing 1.2m ht, and
matching single estate gates 'G2' |
|  | 'G1' Gate.
1.8m ht timber single gate. |
|  | 'G2' Gate.
1.2m ht metal single gate. |
- Refer to Masterplan layouts and Engineers drawing for locations of retaining walls and levels information.
-  Play area walking distance
-  Visibility Splays
- Note:**
For all level information and retaining walls refer to the **Engineers Plans**.

Note:
For all level information and retaining walls refer to
Engineers Plans.

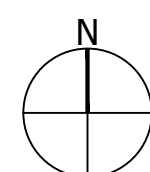

PLANNING

Project
Halsnead Park, Knowsley

Drawing Title
Landscape Proposals GA
Sheet 09

Date	Scale	Dra
07/10/22	1:200 @A1	PT
	1:400 @A3	
Project No	Drawing No	
33678	RG-L-09	



Stantec UK Limited
The Blade
Abbey Square

stantec.com\uk