
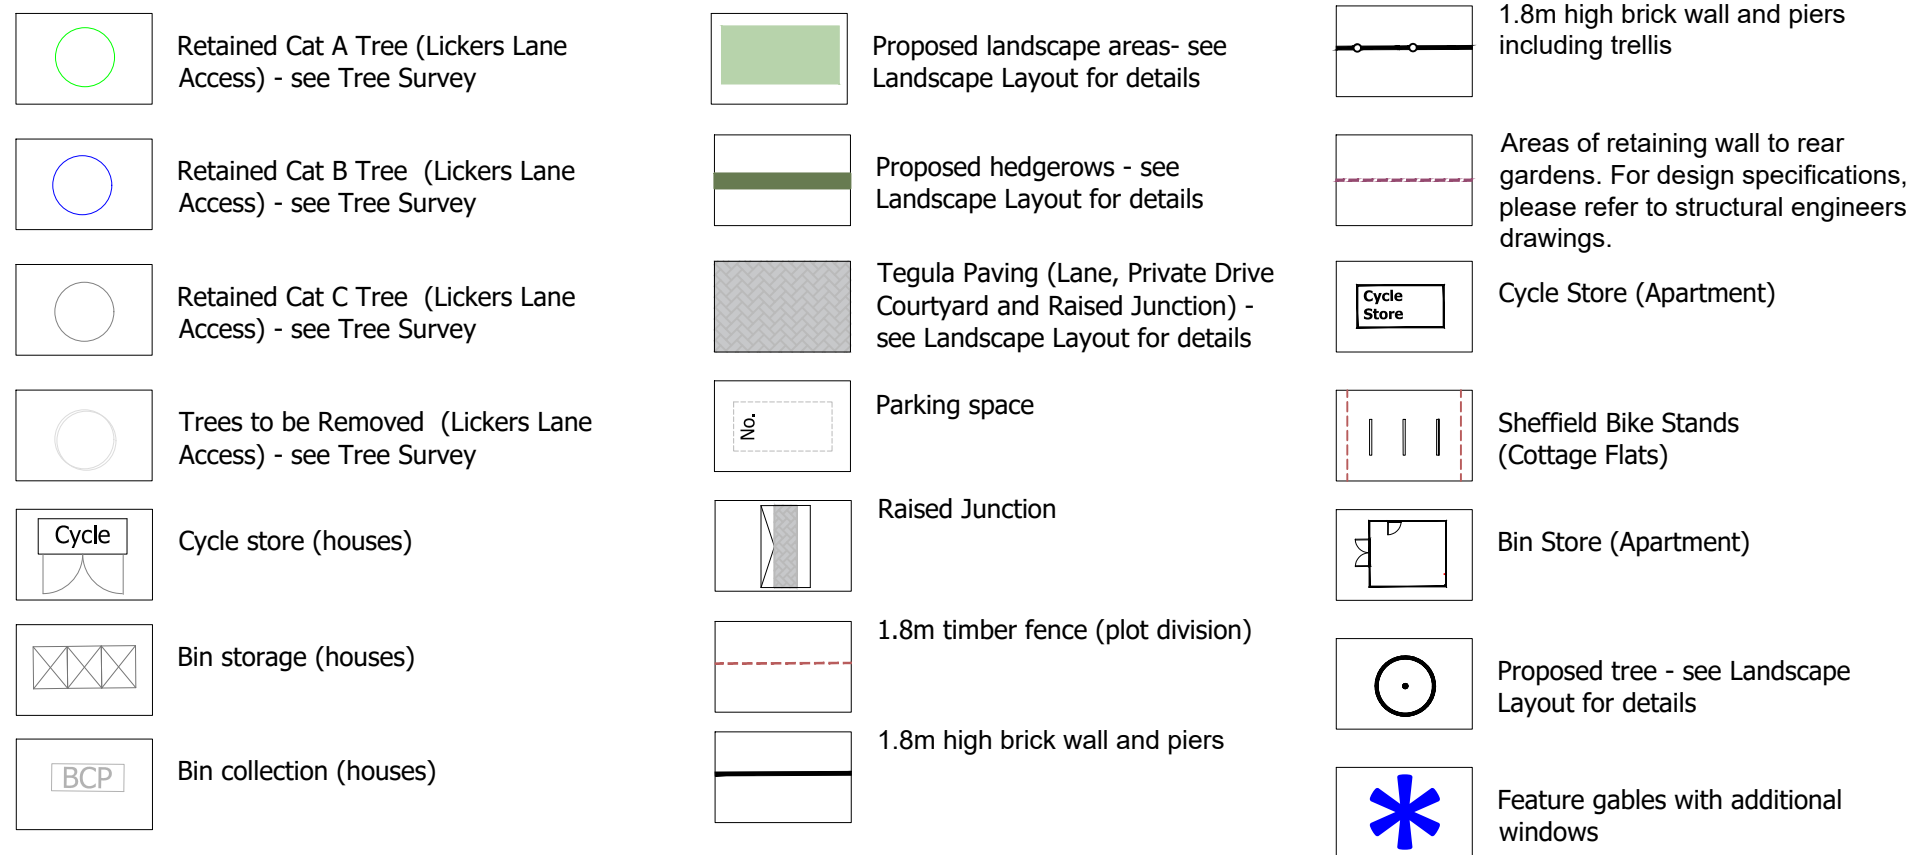


Project
Halsnead Garden Village
Your Housing
Drawing Title
Site Layout

Date
14.08.23
Scale
1:500@A0
Project No
33678
Drawing No
MR-H-DWG-03
Drawn by
SW
Check by
-
Revision
SS

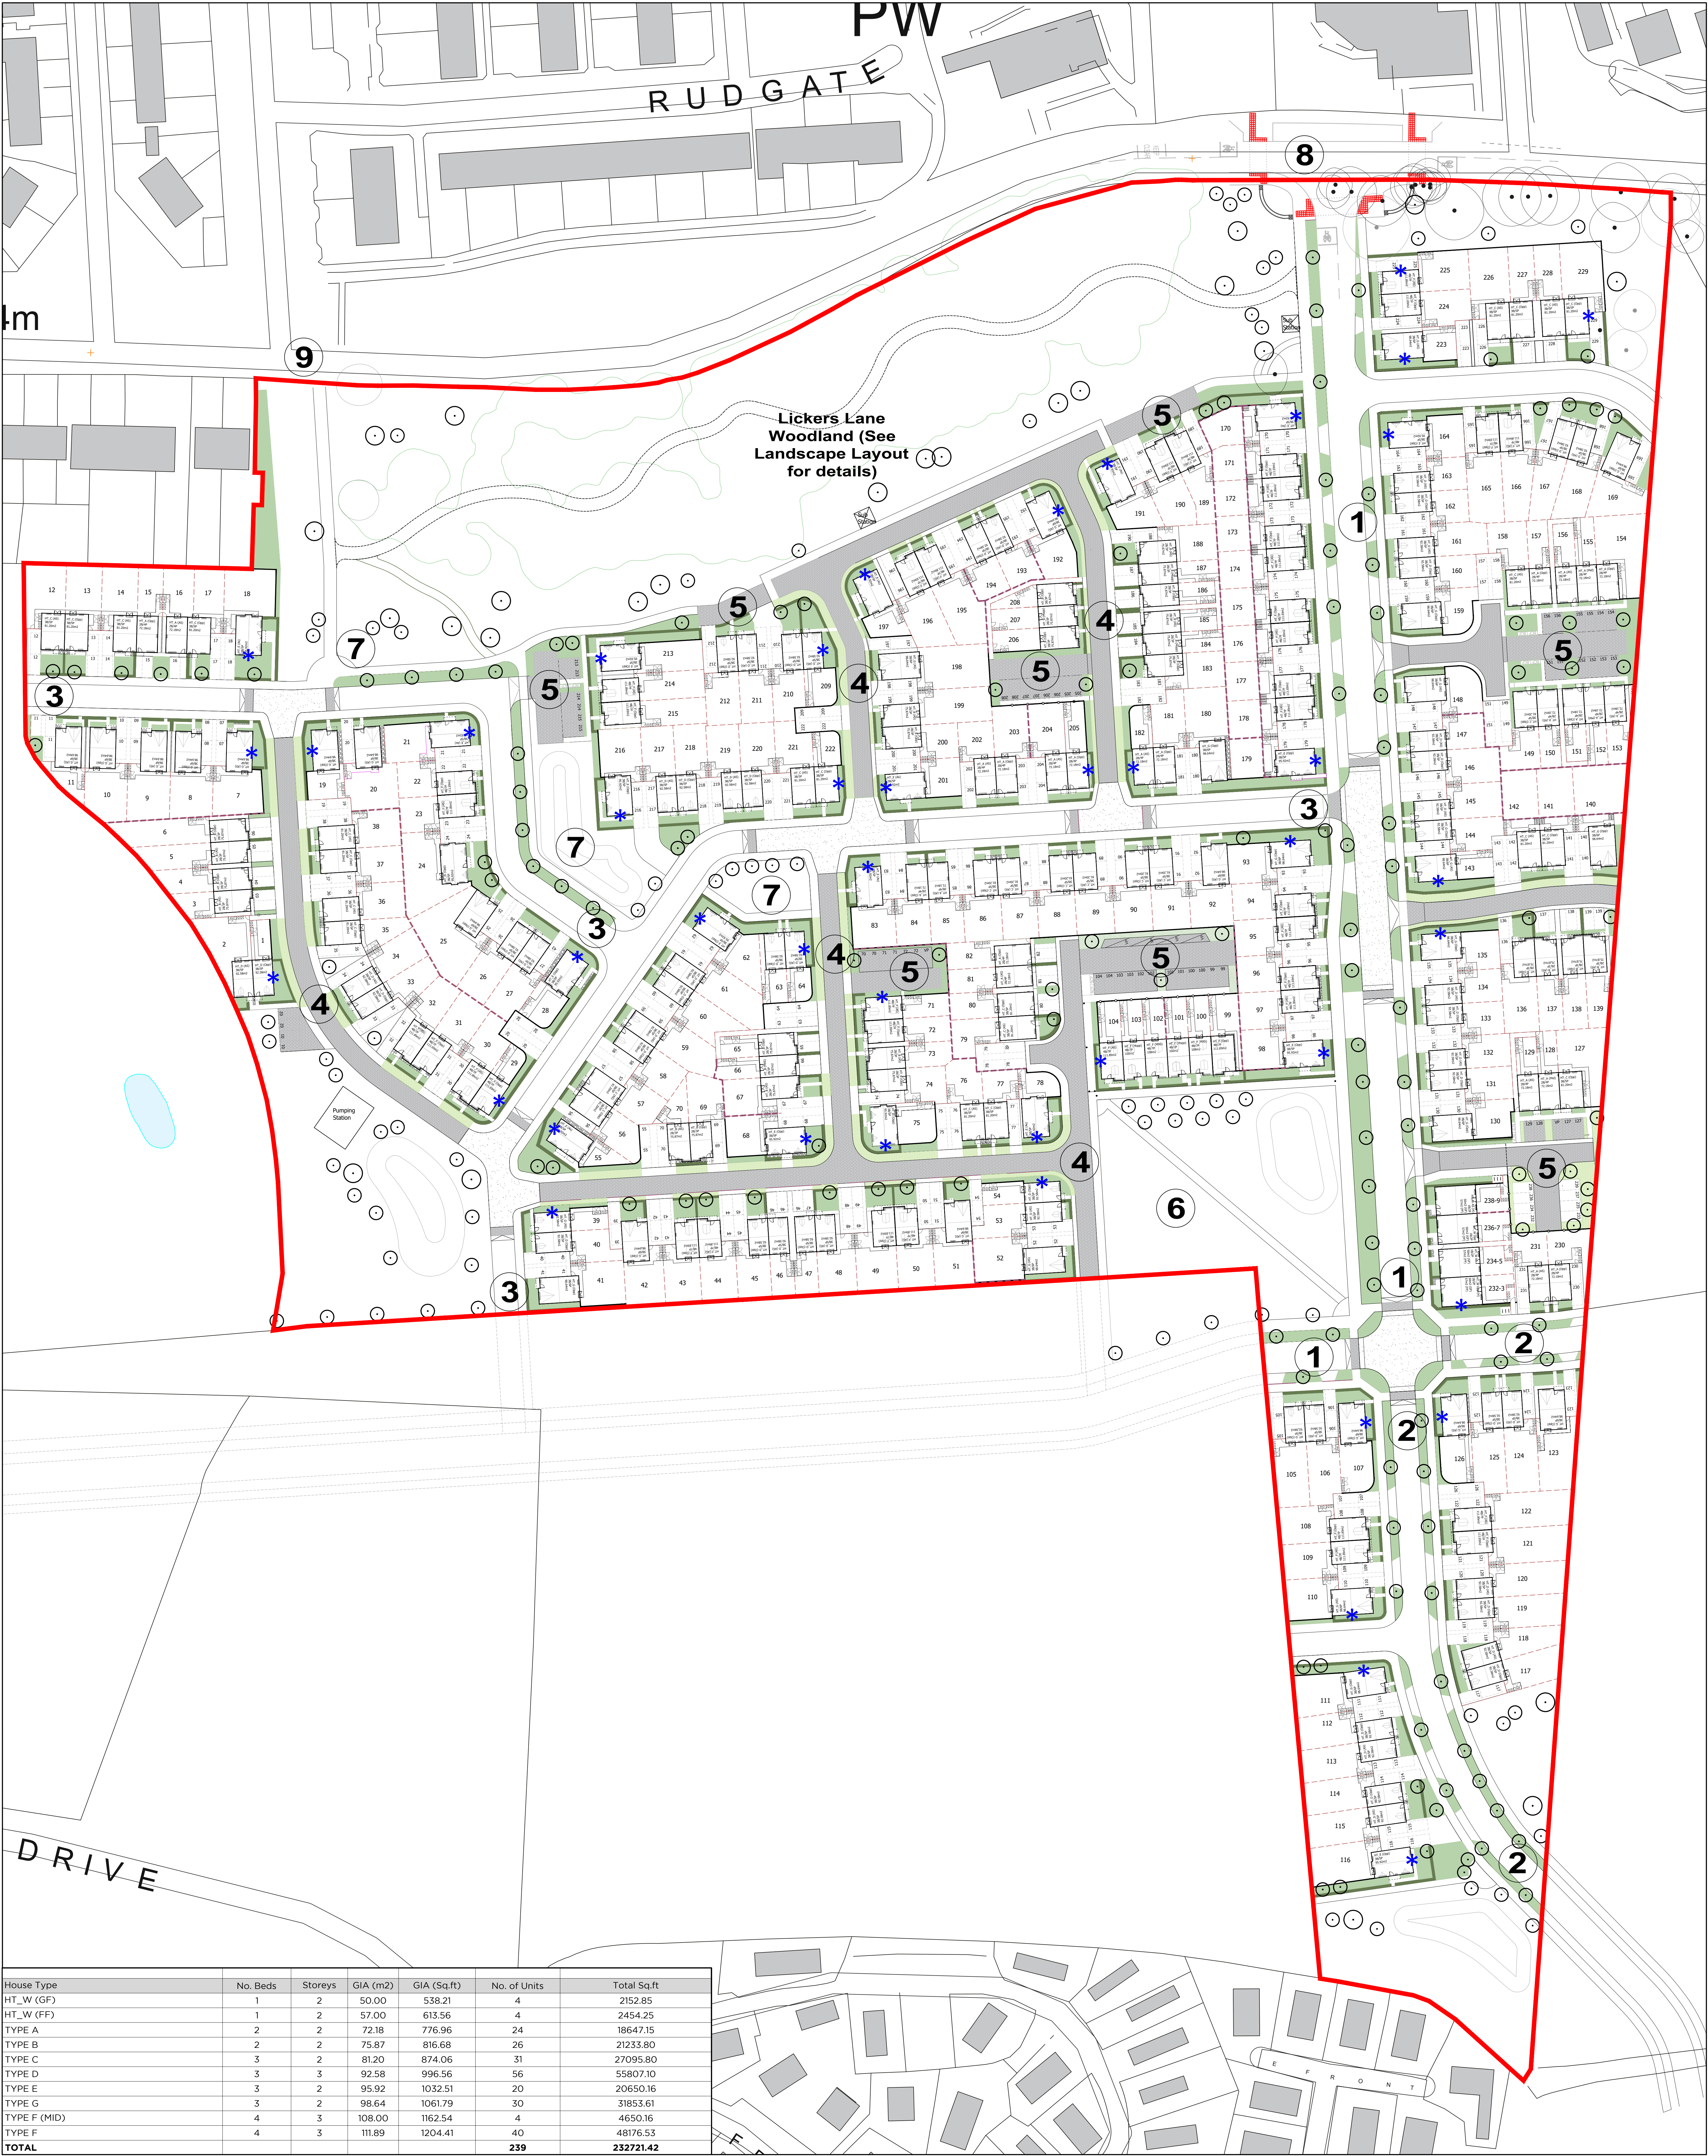

Stantec UK Limited
Stantec 117
The Creative Quarter
100 Regent Street
Cardiff
CF10 1JF
T: 02920 660 510
stantec.com/uk