



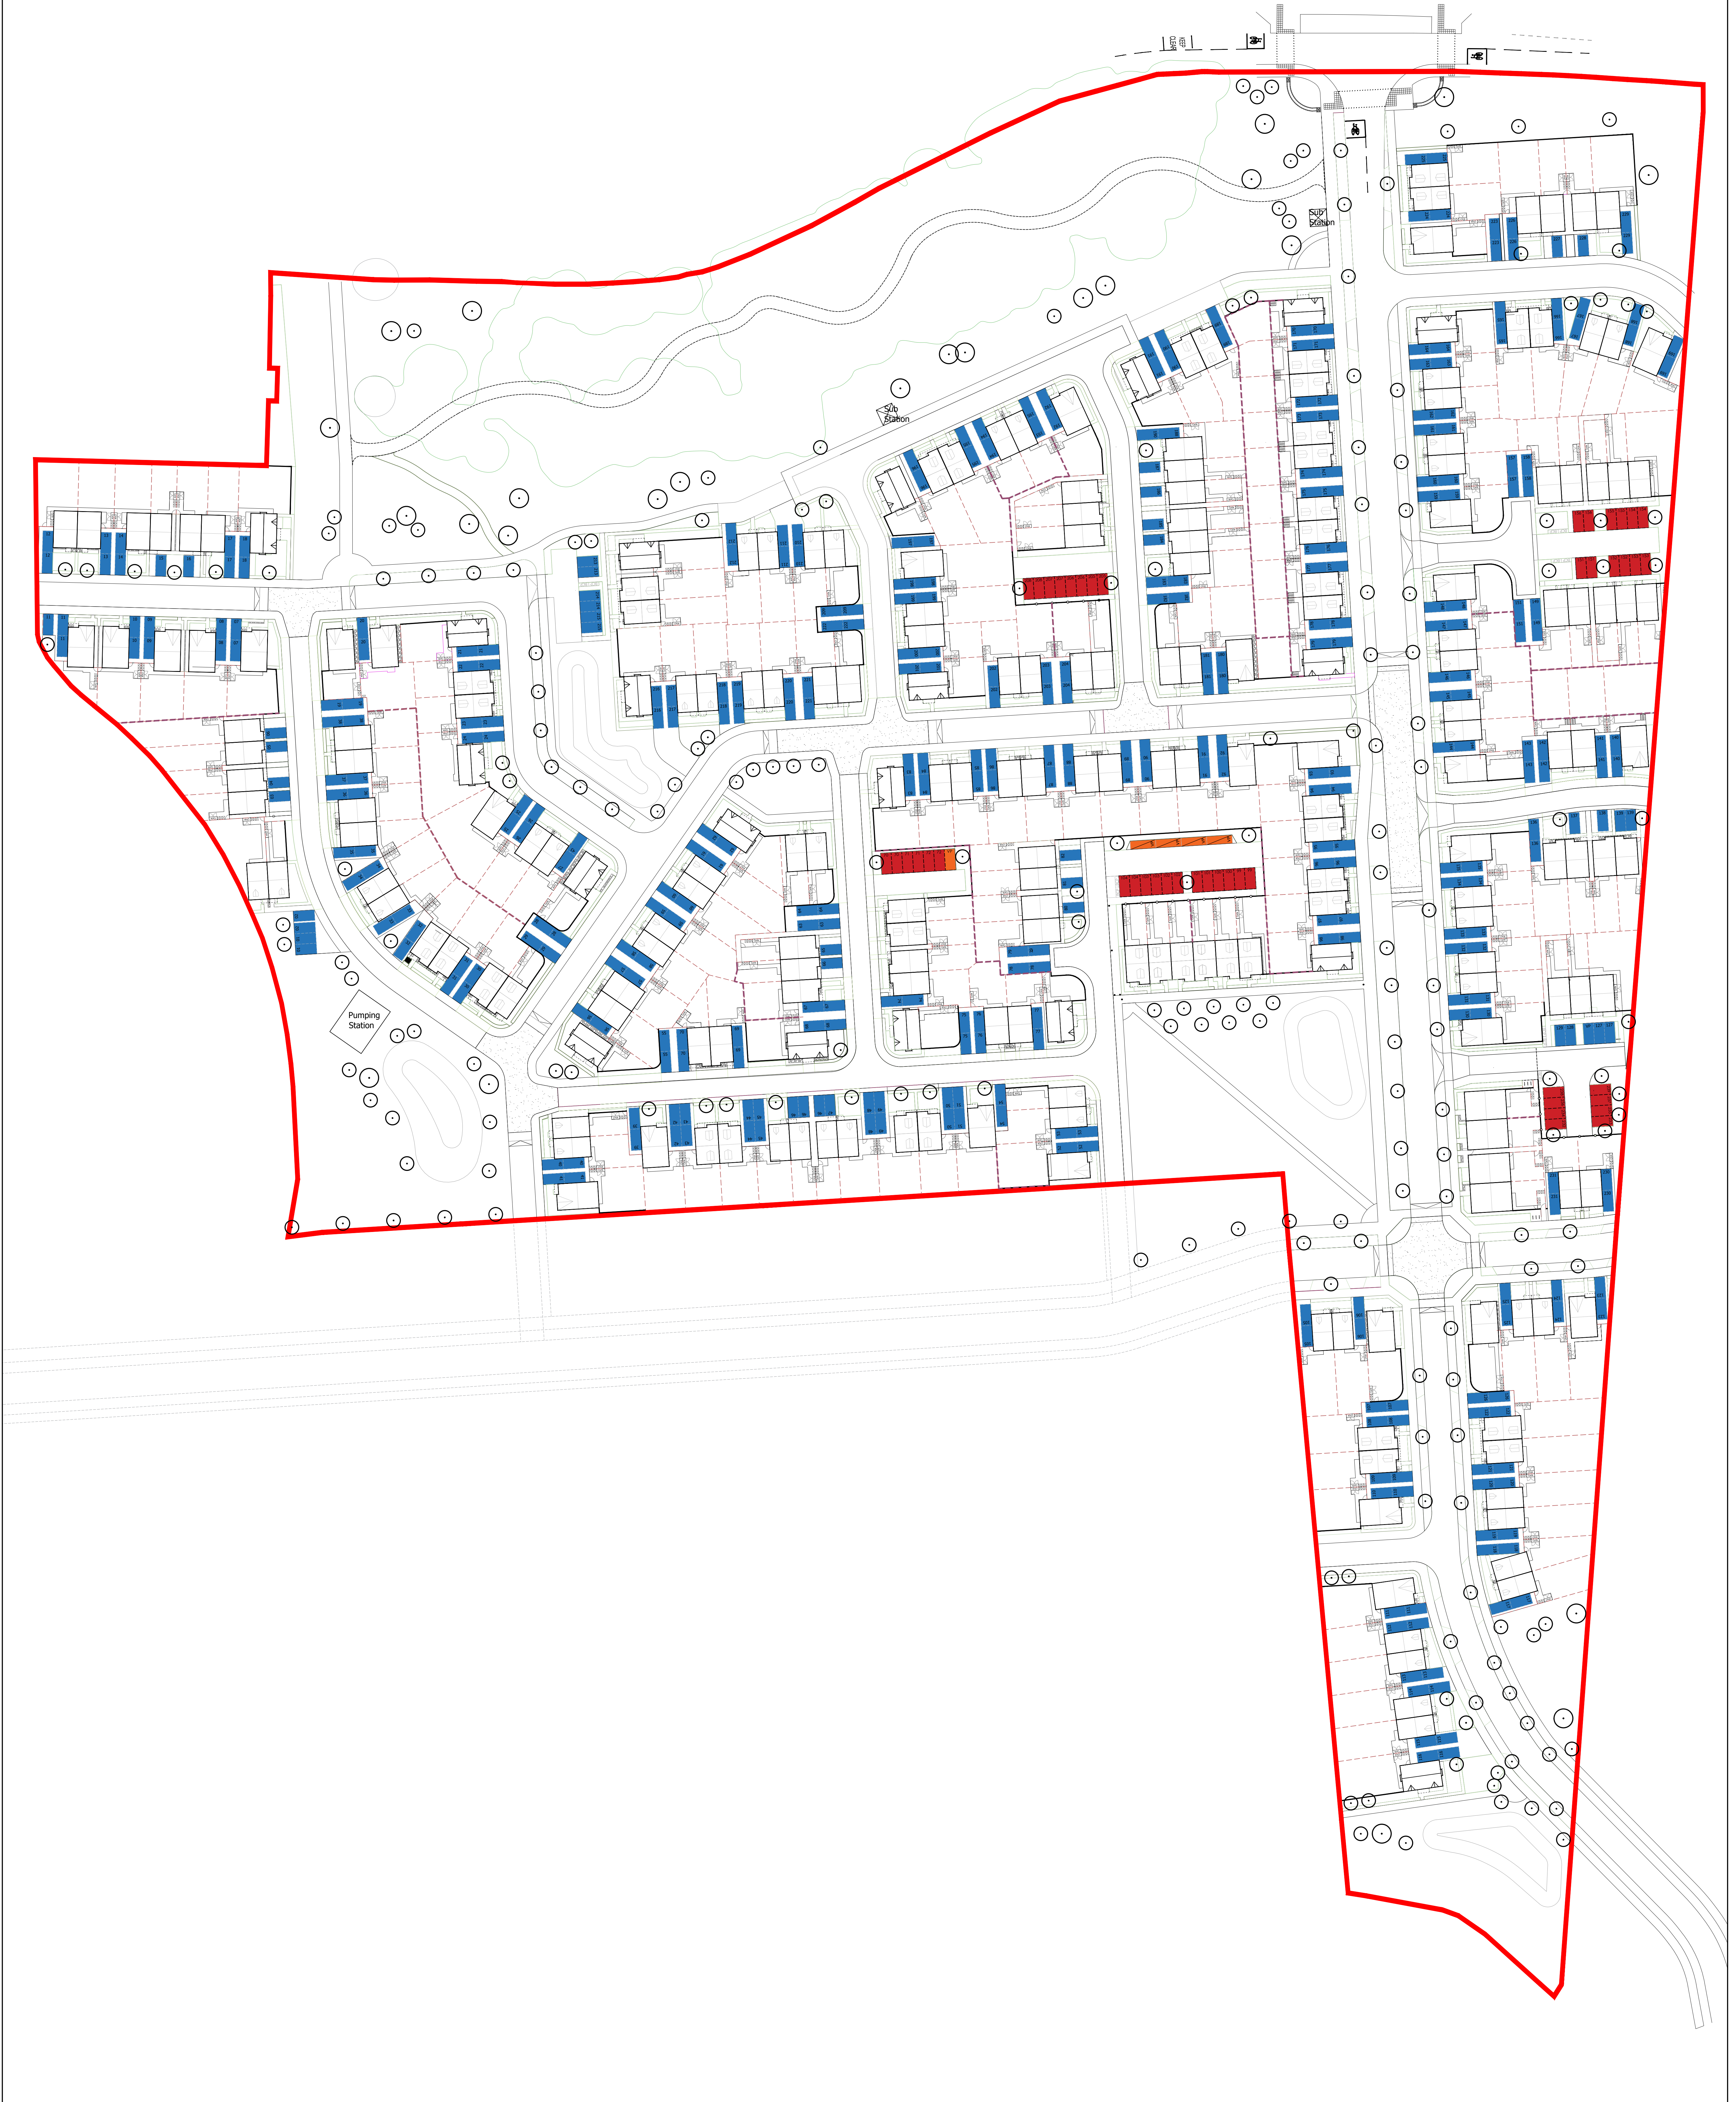

LEGEND

- OP** Housing On Plot Parking: 405
4 Bed - 2 Spaces
3 Bed - 2 Spaces
2 Bed - 1 or 2 Spaces
- OS** Housing Off Plot Allocated Parking: 46
4 Bed - 2 Spaces
3 Bed - 2 Spaces
2 Bed - 1 or 2 Spaces
- VP** Visitor Parking Spaces: 5

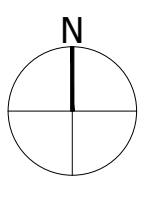

Project
Halsnead Garden Village
Garden Village

Drawing Title
Servicing Plans
Parking Strategy

Date	06.12.23	Scale	1:500	Drawn by	LC	Check by	SW
Project No	33678	Drawing No	MR-H-DWG-04	Revision	F		

