



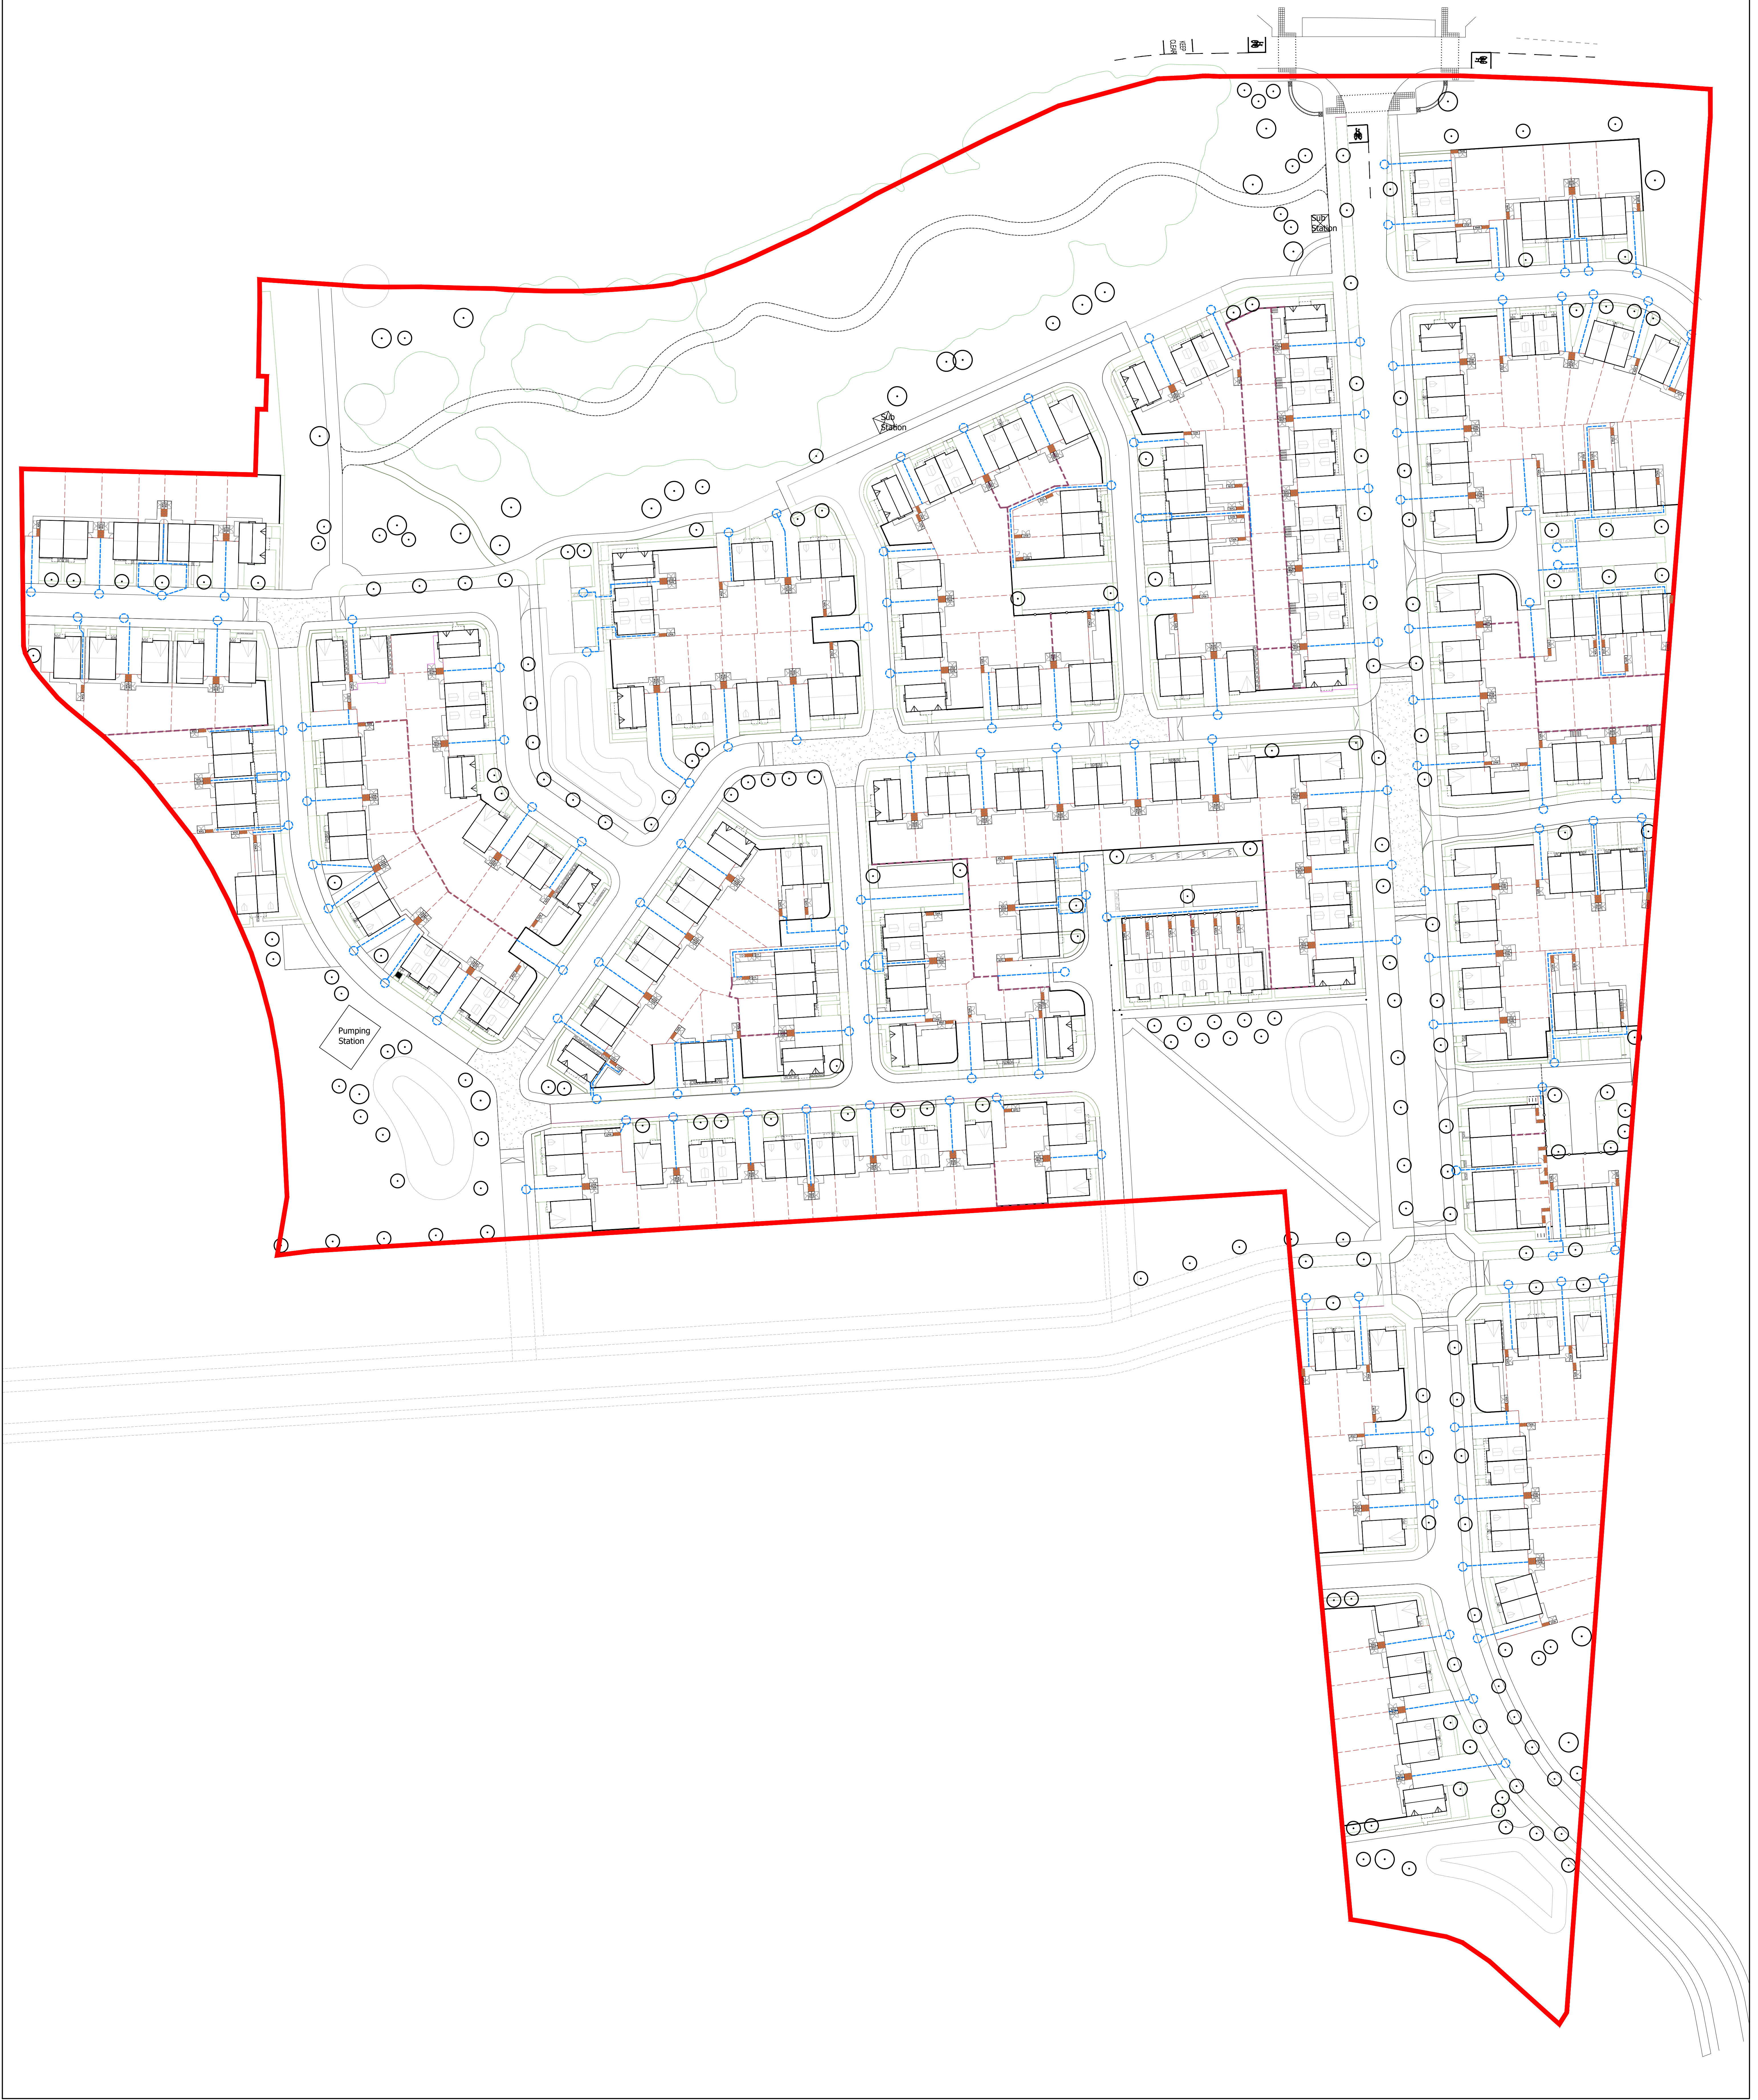

LEGEND

- Refuse Drag Route
- Refuse Collection Point
- Refuse Storage Area (Houses)

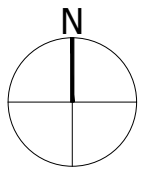

Project
**Halsnead
Garden Village**
Drawing Title
Refuse Collection Strategy
Date 08.08.23 Scale 1:500 Drawn by LC Check by SW
Project No 33678 Drawing No MR-H-DWG-08 Revision F

Stantec
Stanec UK Limited
Studio 117
The Creative Quarter
8th Floor, 8th Floor
Cardiff
CF10 1AF
T: 02920 660 510
stantec.com/uk