



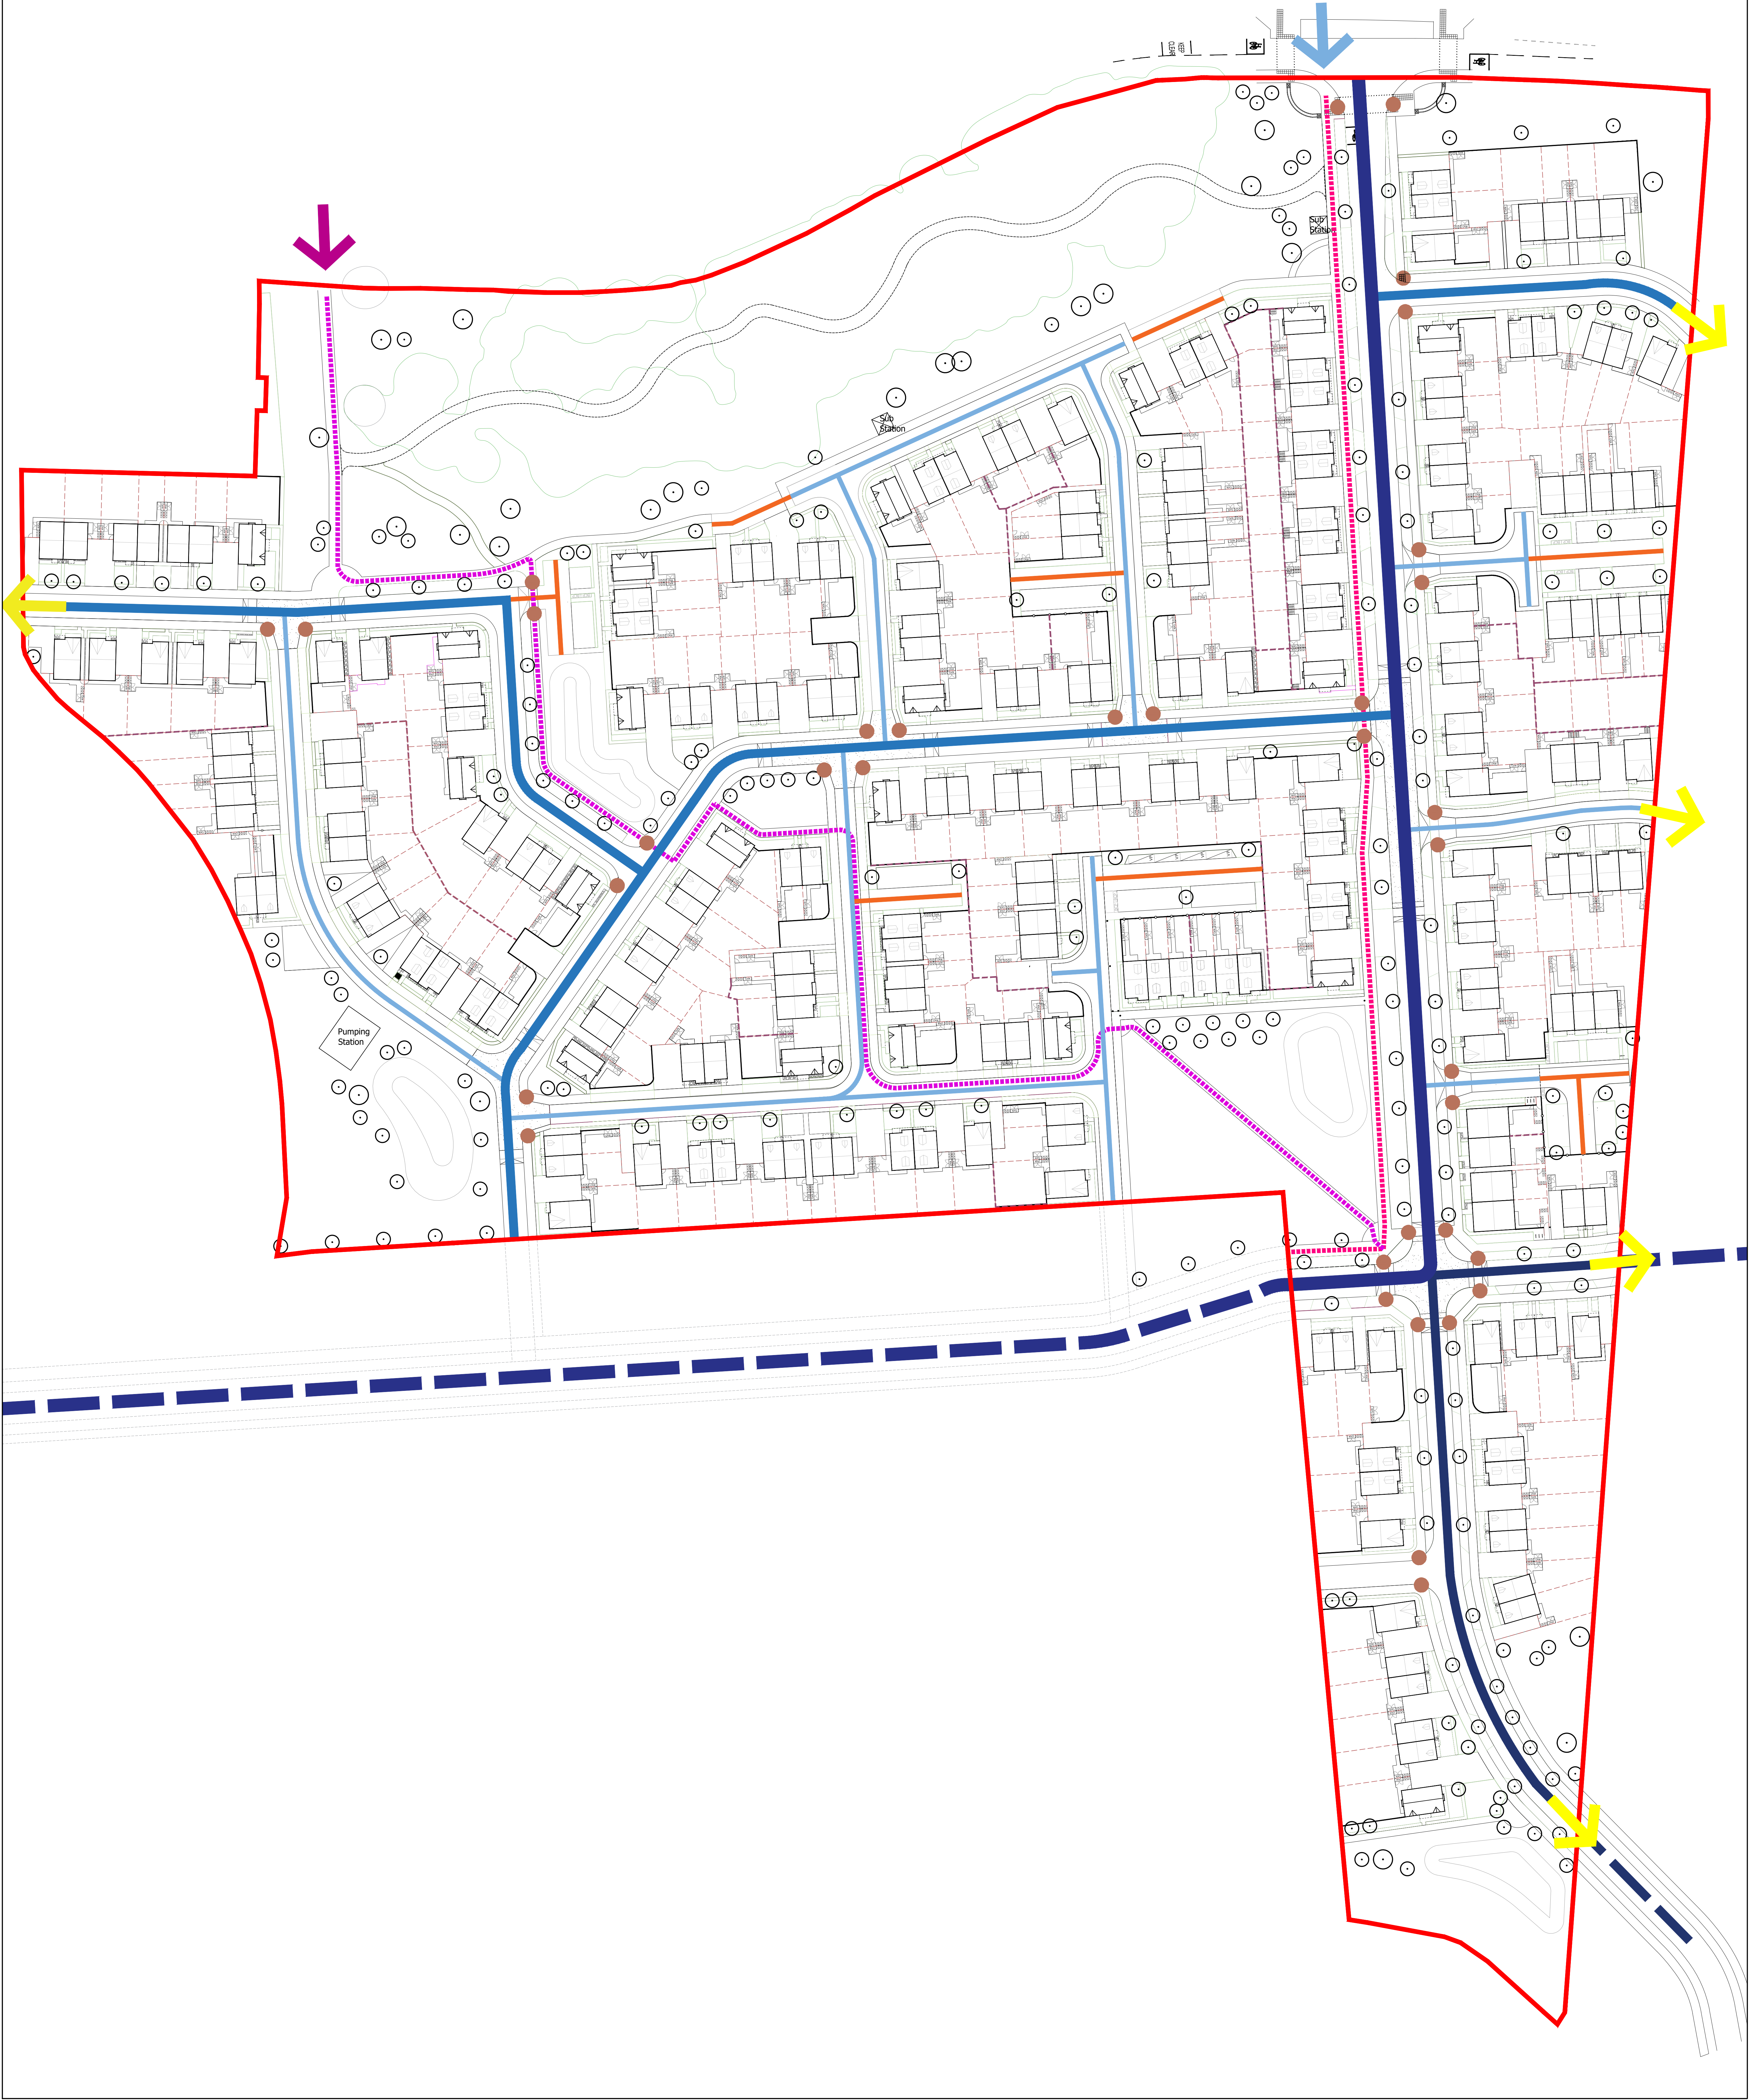

LEGEND

Main Street: 2.3m width Footway and Cycleway 2.5-4.8m Grass Verge 7.3m Central Carriageway	Main Street Position (outwith site boundary)	Private Drive c. 4.3m Shared Surface Carriageway	Lickers Lane Access (including active travel connections) Refer to approved drawing for detail
Residential Avenue: 2.3m Footways and Cycleway 2.5m Grass Verges 6m Carriageway	Residential Avenue Position (outwith site boundary)	Designated Cycle Route 3m Shared Cycle and Footway Material - Bituminous Surface with Demarcation as required	Designated Active Travel Connections
Access Street: 2m Footways 5.5m Carriageway		Informal Cycle Route 2.3m Footways Material - Bituminous Surface	Adjoining Vehicle Connections to Surrounding Development (as per SPD)
Lane: 1-2m Footways or Grass Verges 4.5m Shared Surface Carriageway		4.5m Shared Surface Carriageways Material - Tegula Sets	Adjoining Vehicle Connections to Surrounding Development (as per SPD)
		Locations of Tactile Paving	

NOTES:
Streets designed inline with Knowsley Garden Village Distinctiveness Guide
For detailed information relating to junction design and levels please refer to engineers drawing packages
For information relating to detailed hard landscape design refer to relevant engineering and landscape package

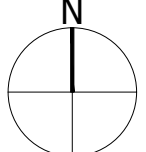

Project
Halsnead Garden Village
Your Housing

Drawing Title
Servicing Plans
Active Travel & Movement Strategy

Date
07.08.23

Scale
1:500

Project No
33678

Drawing No
MR-H-DWG-12

Drawn by
LC

Check by
SW

Revision
F

Stantec

Stanec UK Limited
Studio 117
The Creative Quarter
8th Floor
Cardiff
CF10 1AF
T: 02920 660 910
stantec.com/uk