


5 0 5 10 15 20 25
SCALE 1: 500 m

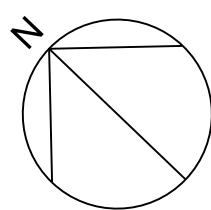

SCALE FOR PLANNING PURPOSES ONLY

Architects are to be notified of any discrepancies.
Contractors must check all dimensions on site.
This drawing is subject to copyright laws and is for use on this project only.
This drawing is to be used solely for the information as titled only.
For other information refer to the latest revision of any cross referenced drawings.
To be read in conjunction with relevant design standards/protocols.

	DEC01 AMAZON SIZE: 600mm x 1000mm (10.8m²) QTY: 4 WALL MOUNTED HEIGHT FROM FFL: SITE SPECIFIC		EXT07 PARKING SIZE: 600mm x 600mm (0.36m²) QTY: 2 WALL / POLE MOUNTED HEIGHT FROM FFL: 2100mm TO US		FLX03 FLEX BEND SIGN SIZE: 1800mm x 1200mm (2.16m²) QTY: 2 WALL / 2 x POLE MOUNTED HEIGHT FROM FFL: 2100mm TO US
	DEC02 WELCOME TO AMAZON SIZE: 1500mm x 800mm (1.2m²) QTY: 3 WALL MOUNTED HEIGHT FROM FFL: SITE SPECIFIC		EXT08 ZEBRA CROSSING SIZE: 600mm x 600mm (0.36m²) QTY: 2 POLE MOUNTED HEIGHT FROM FFL: 2100mm TO US		ADS02 VANS ONLY + HDV ONLY SIZE: 1500mm x 1500mm (2.25m²) QTY: 1 WALL / 2 x POLE MOUNTED HEIGHT FROM FFL: 2100mm TO US
	DEC03 AMAZON LOGISTICS SIZE: 1500mm x 800mm (1.2m²) QTY: 1 WALL MOUNTED HEIGHT FROM FFL: SITE SPECIFIC		EXT09 ARROW (L/R/U/D) SIZE: 600mm x 600mm (0.36m²) QTY: 5 WALL / POLE MOUNTED HEIGHT FROM FFL: 2100mm TO US		ADS02 STOP SIZE: 600mm x 600mm (0.36m²) QTY: 2 POLE / WALL MOUNTED HEIGHT FROM FFL: SITE SPECIFIC
	EXT09 VAN EXIT (R/U) SIZE: 1500mm x 300mm (0.45m²) QTY: 1 WALL MOUNTED HEIGHT FROM FFL: 2100mm TO US		EXT09 VAN EXIT (R/U) SIZE: 1500mm x 300mm (0.45m²) QTY: 1 WALL MOUNTED HEIGHT FROM FFL: 2100mm TO US		ADS04 TRUCKERS REST SIZE: 600mm x 1200mm (0.72m²) QTY: 1 POLE / WALL MOUNTED HEIGHT FROM FFL: SITE SPECIFIC
	EXT10 VEHICLE DIRECTIONAL SIZE: 1500mm x 1500mm (2.25m²) QTY: 2 WALL / 2 x POLE MOUNTED HEIGHT FROM FFL: 2100mm TO US		PRC08 WAITING AREA A/B/C/D SIZE: 800mm x 600mm (0.48m²) QTY: 1 SUSPENDED HEIGHT FROM FFL: SITE SPECIFIC		ADS07 NO TURN (L/R) SIZE: 600mm x 600mm (0.36m²) QTY: 1 POLE MOUNTED HEIGHT FROM FFL: 2100mm TO US
	EXT12 STAFF/VISITOR/HGV ENTRANCE SIZE: 915mm x 610mm (0.55m²) QTY: 2 POLE MOUNTED HEIGHT FROM FFL: SITE SPECIFIC		PRC10 LOADING BAY NUMBER SIZE: 600mm x 600mm (0.36m²) QTY: 10 POLE MOUNTED HEIGHT FROM FFL: SITE SPECIFIC		ADS08 10MPH / SPEED BUMPS SIZE: 600mm x 1500mm (0.9m²) QTY: 1 POLE MOUNTED HEIGHT FROM FFL: 2100mm TO US
	EXT15 10MPH SPEED LIMIT SIZE: 600mm x 600mm (0.36m²) QTY: 1 WALL / POLE MOUNTED HEIGHT FROM FFL: 2100mm TO US		FLX01A FLEX ENTRANCE (L/R) SIZE: 1300mm x 350mm (0.45m²) QTY: 6 WALL / POLE MOUNTED HEIGHT FROM FFL: 2100mm TO US		ADS09 GIVE WAY SIZE: 600mm x 600mm (0.36m²) QTY: 5 POLE MOUNTED HEIGHT FROM FFL: 2100mm TO US
	EXT16 ICE WARNING SIZE: 300mm x 500mm (1.5m²) QTY: 4 WALL MOUNTED HEIGHT FROM FFL: 2100mm TO US		FLX01B FLEX ENTRANCE (L/R) SIZE: 1300mm x 1000mm (1.30m²) QTY: 3 WALL / POLE MOUNTED HEIGHT FROM FFL: 2100mm TO US		ADS10 CHEVRON SIZE: 1200mm x 750mm (2.25m²) QTY: 3 WALL / 2 x POLE MOUNTED HEIGHT FROM FFL: SITE SPECIFIC
	EXT09 YARD RULES SIZE: 610mm x 915mm (0.55m²) QTY: 5 WALL MOUNTED HEIGHT FROM FFL: 2100mm TO US		FLX02 STOP / TIE OFF SIZE: 915 x 610 (0.57m²) (600 x 400mm (0.24m²)) QTY: 1 WALL / POLE MOUNTED HEIGHT FROM FFL: 2100mm TO US		ADS15 5MPH SPEED LIMIT SIZE: 600mm x 600mm (0.36m²) QTY: 2 WALL / POLE MOUNTED HEIGHT FROM FFL: 2100mm TO US
	EXT09 VAN ENTRANCE ONLY SIZE: 510mm x 550mm (0.30m²) QTY: 2 WALL / POLE MOUNTED HEIGHT FROM FFL: 2100mm TO US				

SITE SIGNAGE KEY

Panel mounted:

- Single sided sign
- Double sided sign

Post mounted:

- Single sided sign
- Double sided sign

Post mounted: Fixed to Armco Barrier


- Single sided sign
- Double sided sign

Suspended signage:

- Single sided sign
- Double sided sign
- Inverted pyramid

Flex signage:

- Single sided sign

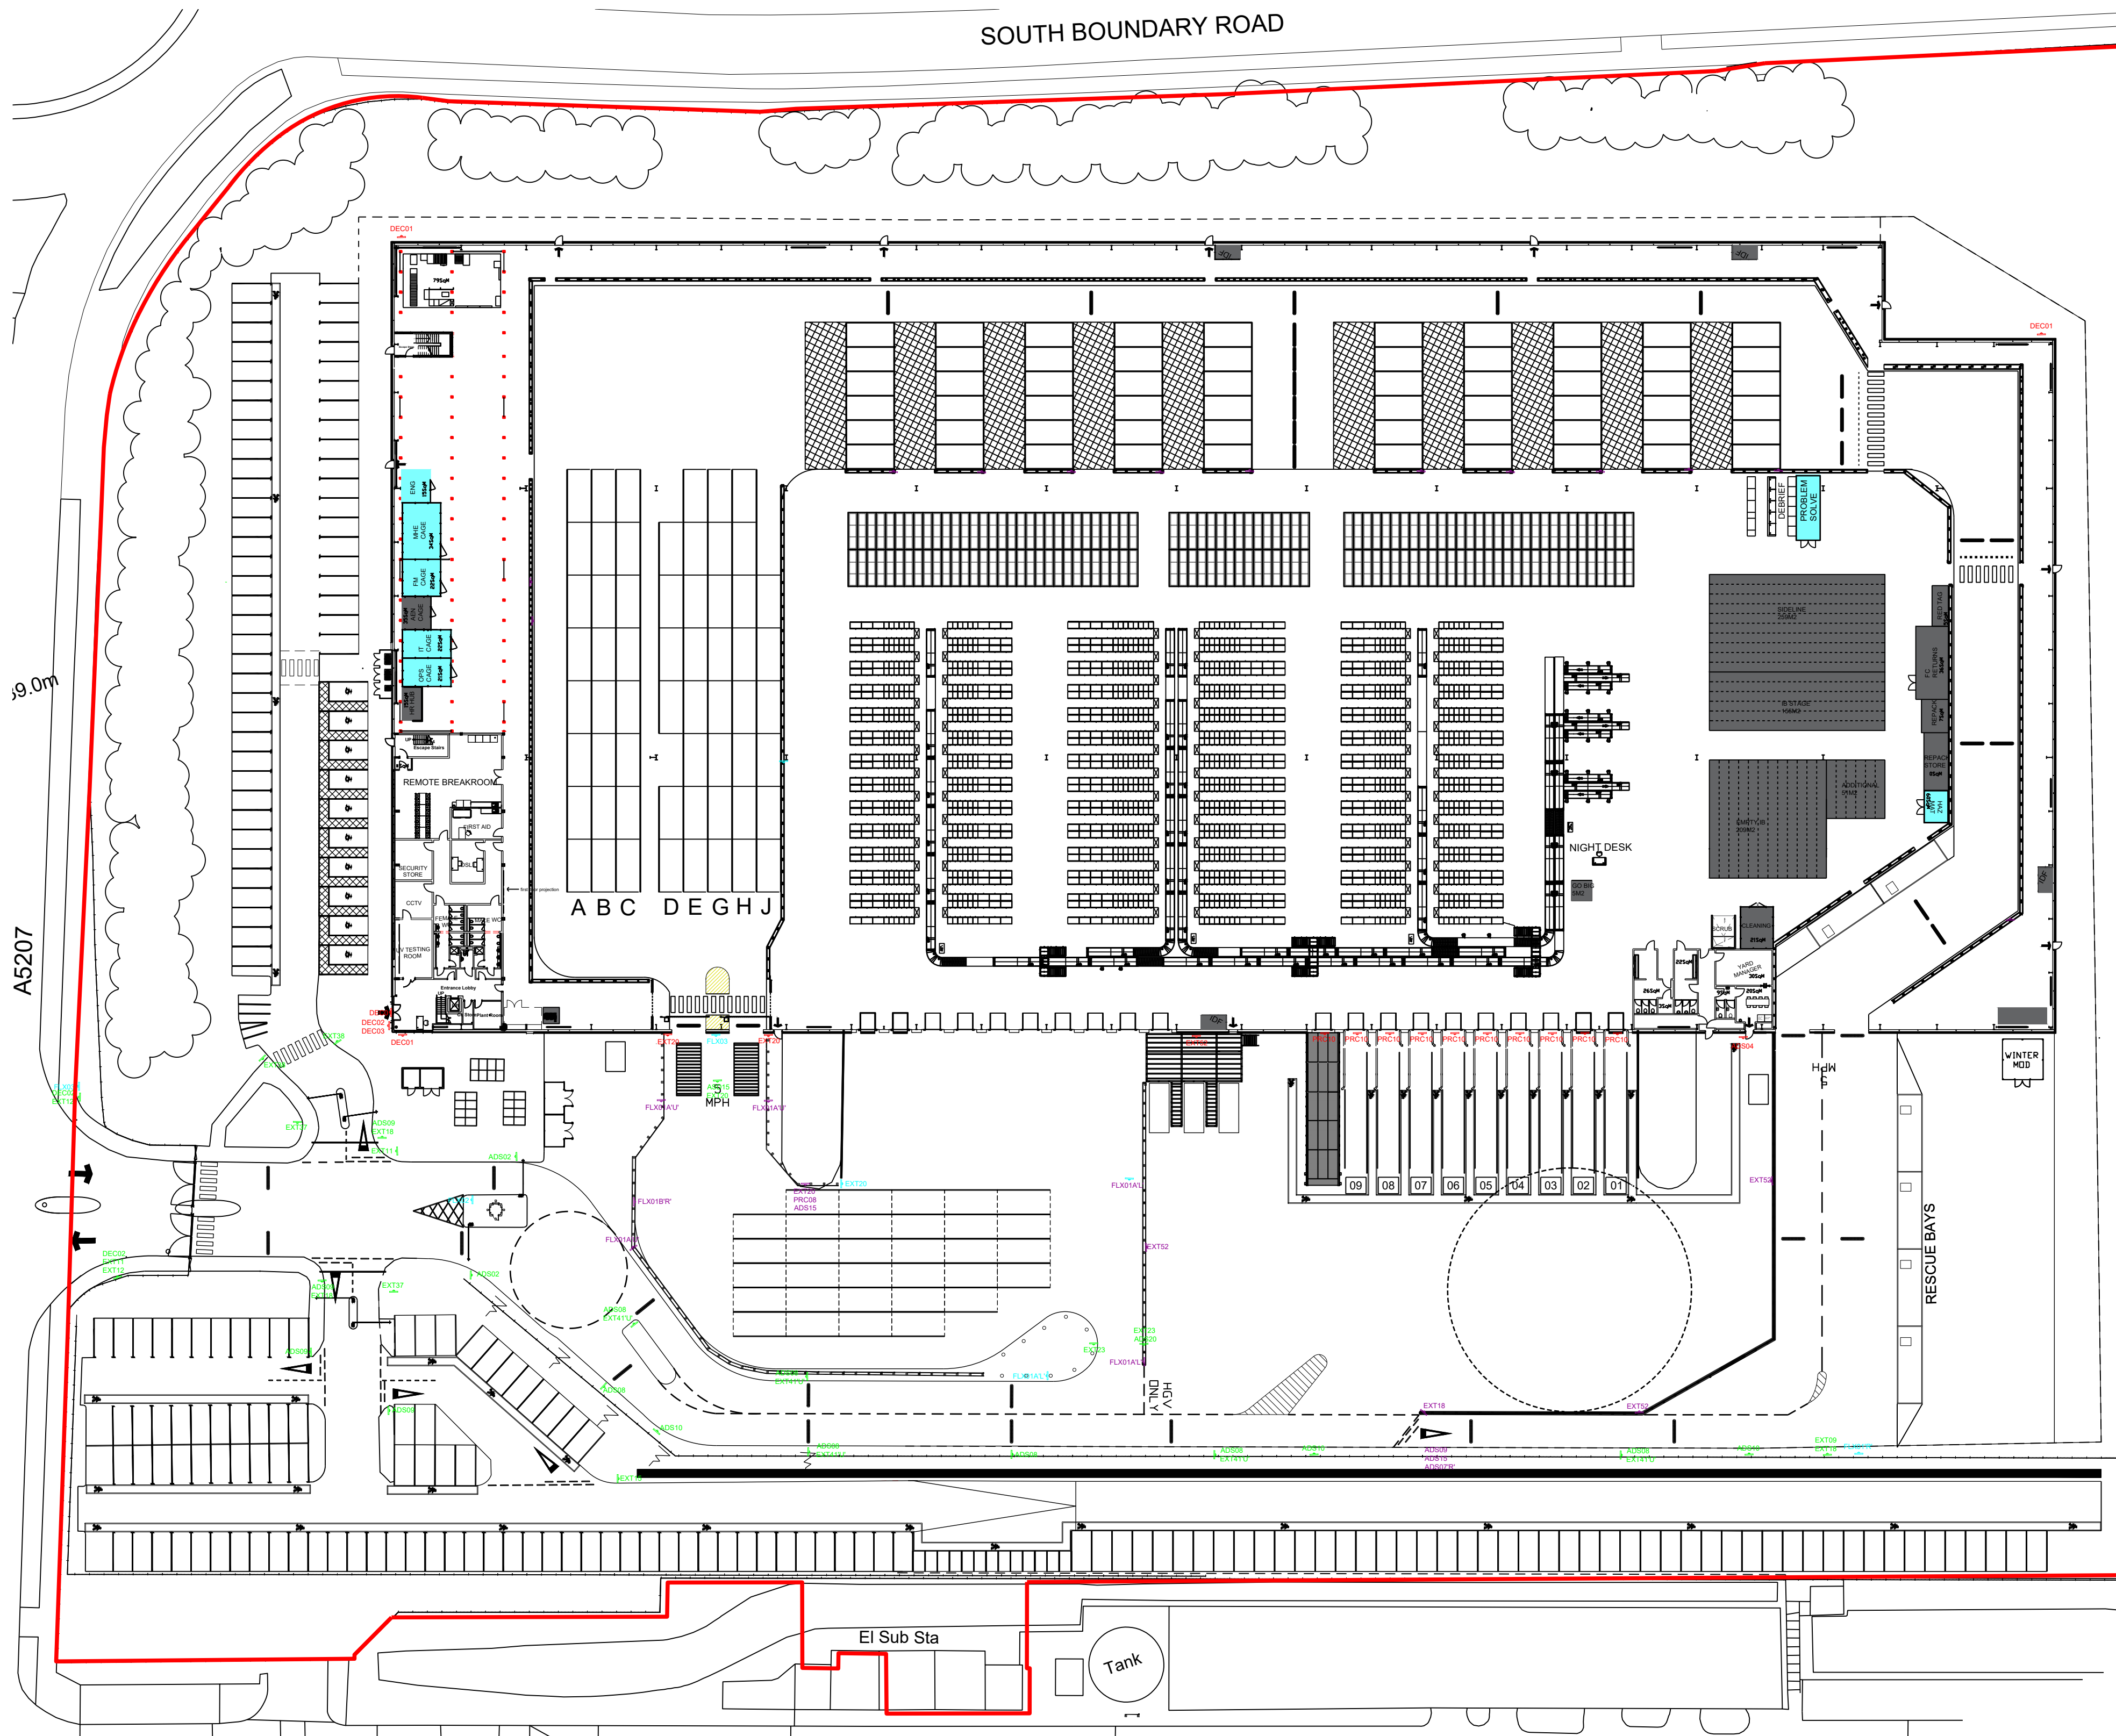

B	14/10/21	QUANTITIES UPDATED	DA	MA
A	01/10/21	UPDATE TO RED LINE BOUNDARY	DA	MA
#	27/09/21	FIRST ISSUE	DA	MA
REV	DATE	DESCRIPTION	DRN	CKD

AMENDMENTS
STATUS: PLANNING

CLIENT: FLINTROCK LTD

PROJECT NAME: DWN2 KNOWSLEY

PROJECT ADDRESS: VENUS 217, MOORGATE ROAD

DRAWING TITLE: PROPOSED SITE ADVERTISEMENT PLAN

JOB NO: 20-6547 DRG NO: P205 REVISION: B

DATE: SEP 21 SCALE: 1:500 SHEET SIZE: A1

S+SA
ARCHITECTS

1 CARDALE PARK, BECKWITH HEAD ROAD,
HARROGATE HG3 1RZ
www.ssa-architects.co.uk
T: 01423 856999