




Produced 23 Apr 2012 from the Ordnance Survey National Geographic Database and incorporating surveyed revision available at this date. Reproduction in whole or part is prohibited without the prior permission of Ordnance Survey. © Crown Copyright 2012.


Ordnance Survey and the OS Symbol are registered trademarks of Ordnance Survey, the national mapping agency of Great Britain.


The representation of a road, track or path is no evidence of a right of way. The representation of features as lines is no evidence of a property boundary.

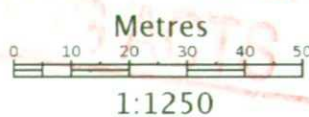

2179297
15 NORTH PARK ROAD
LIVERPOOL
L32 2AR

Supplied by: Stanfords
Reference: OI409463
Centre coordinates: 340177 399510

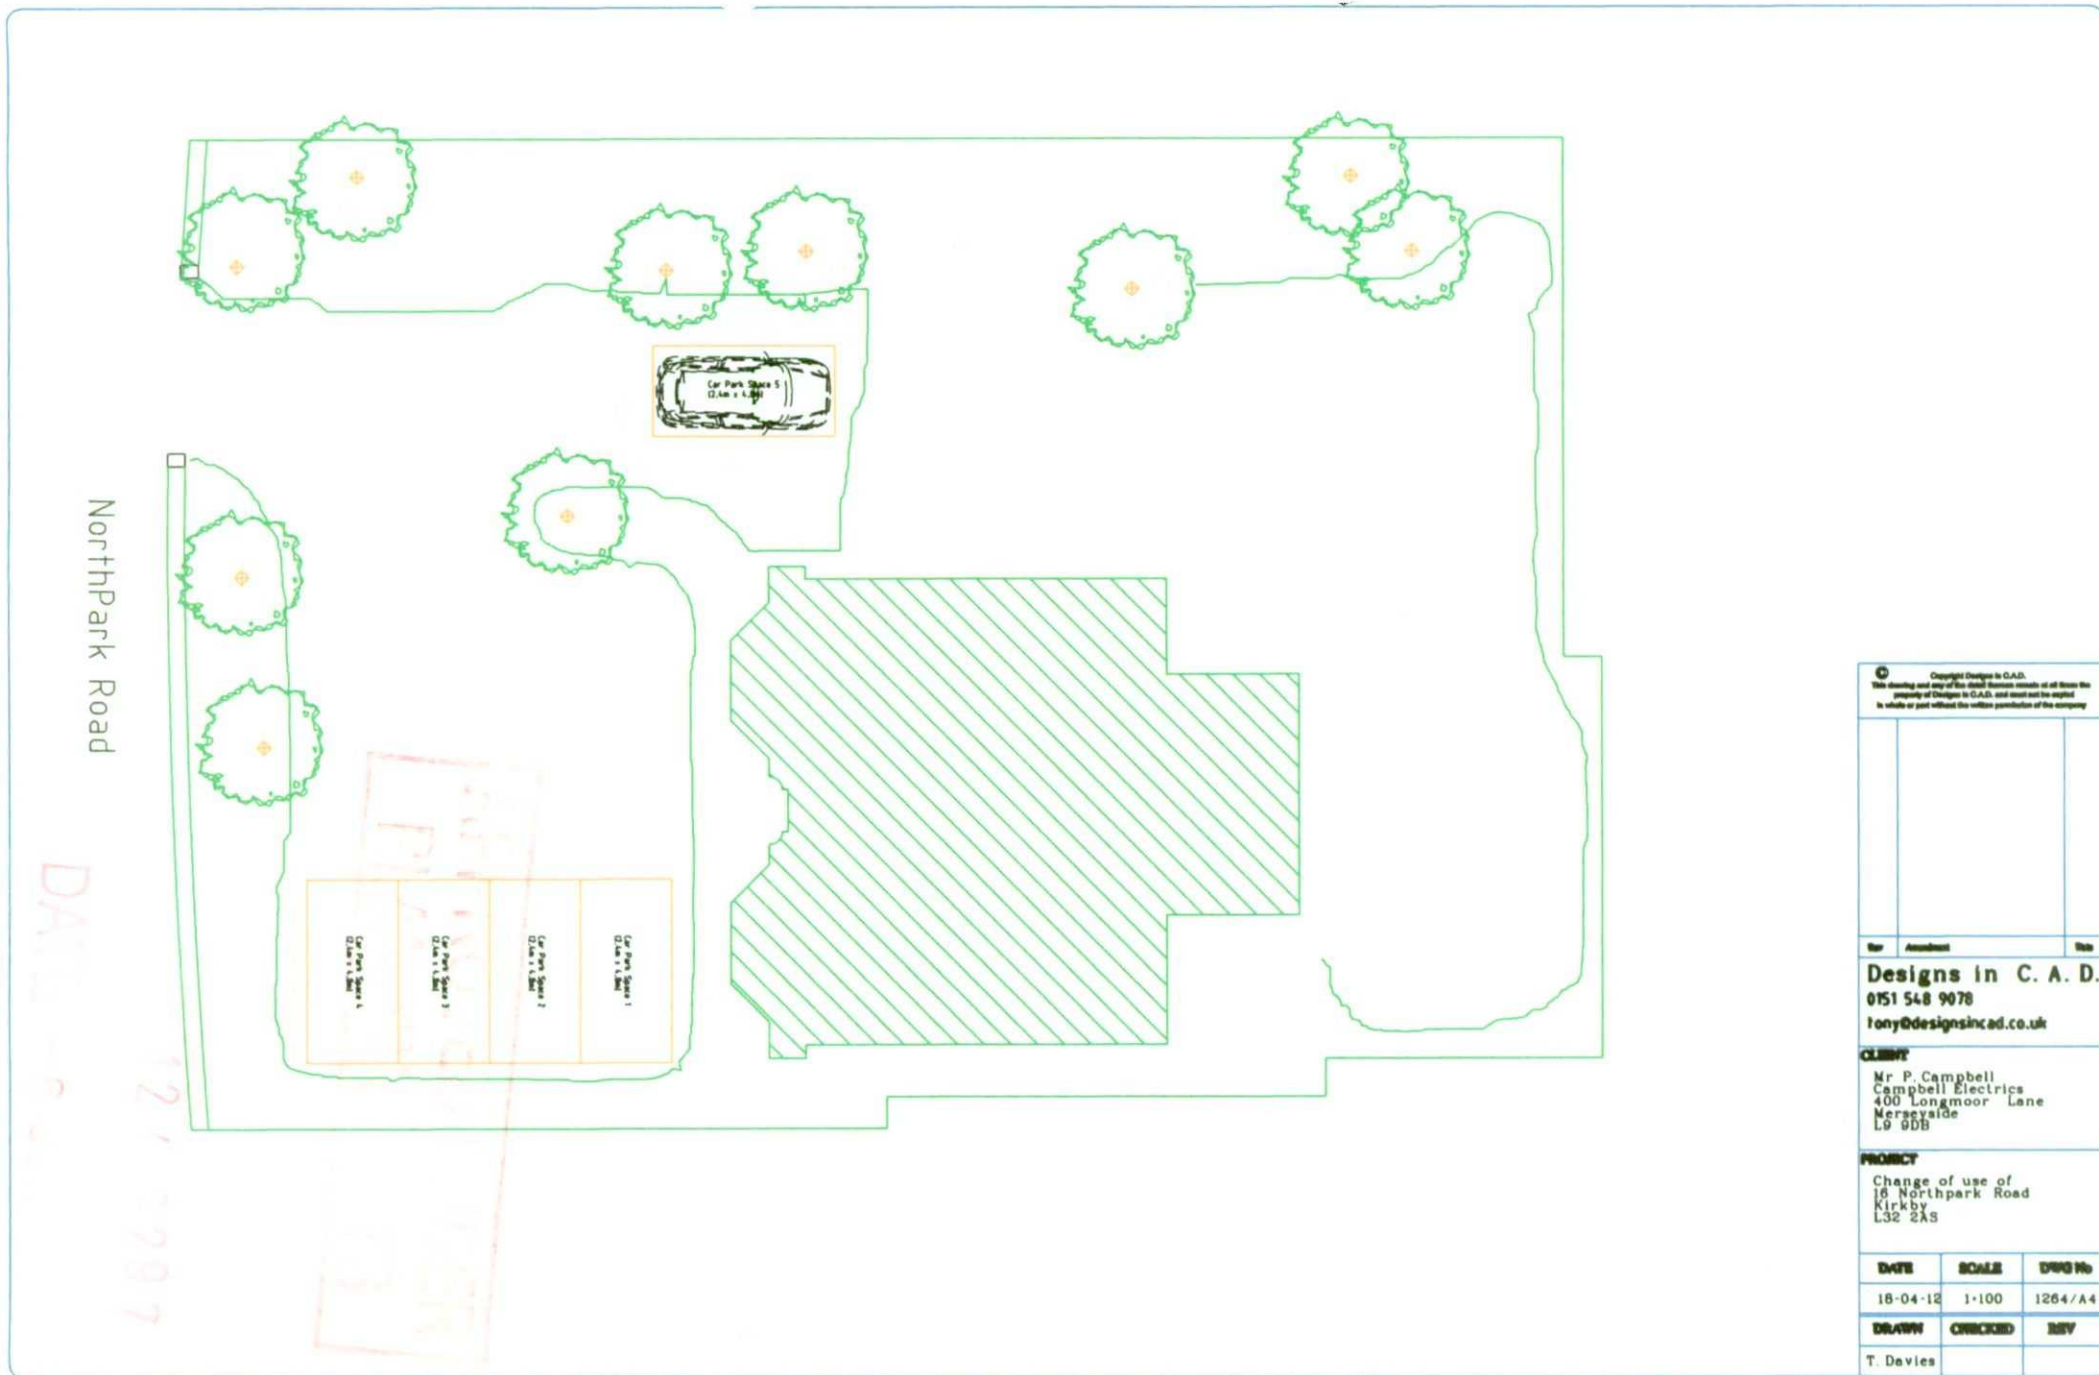

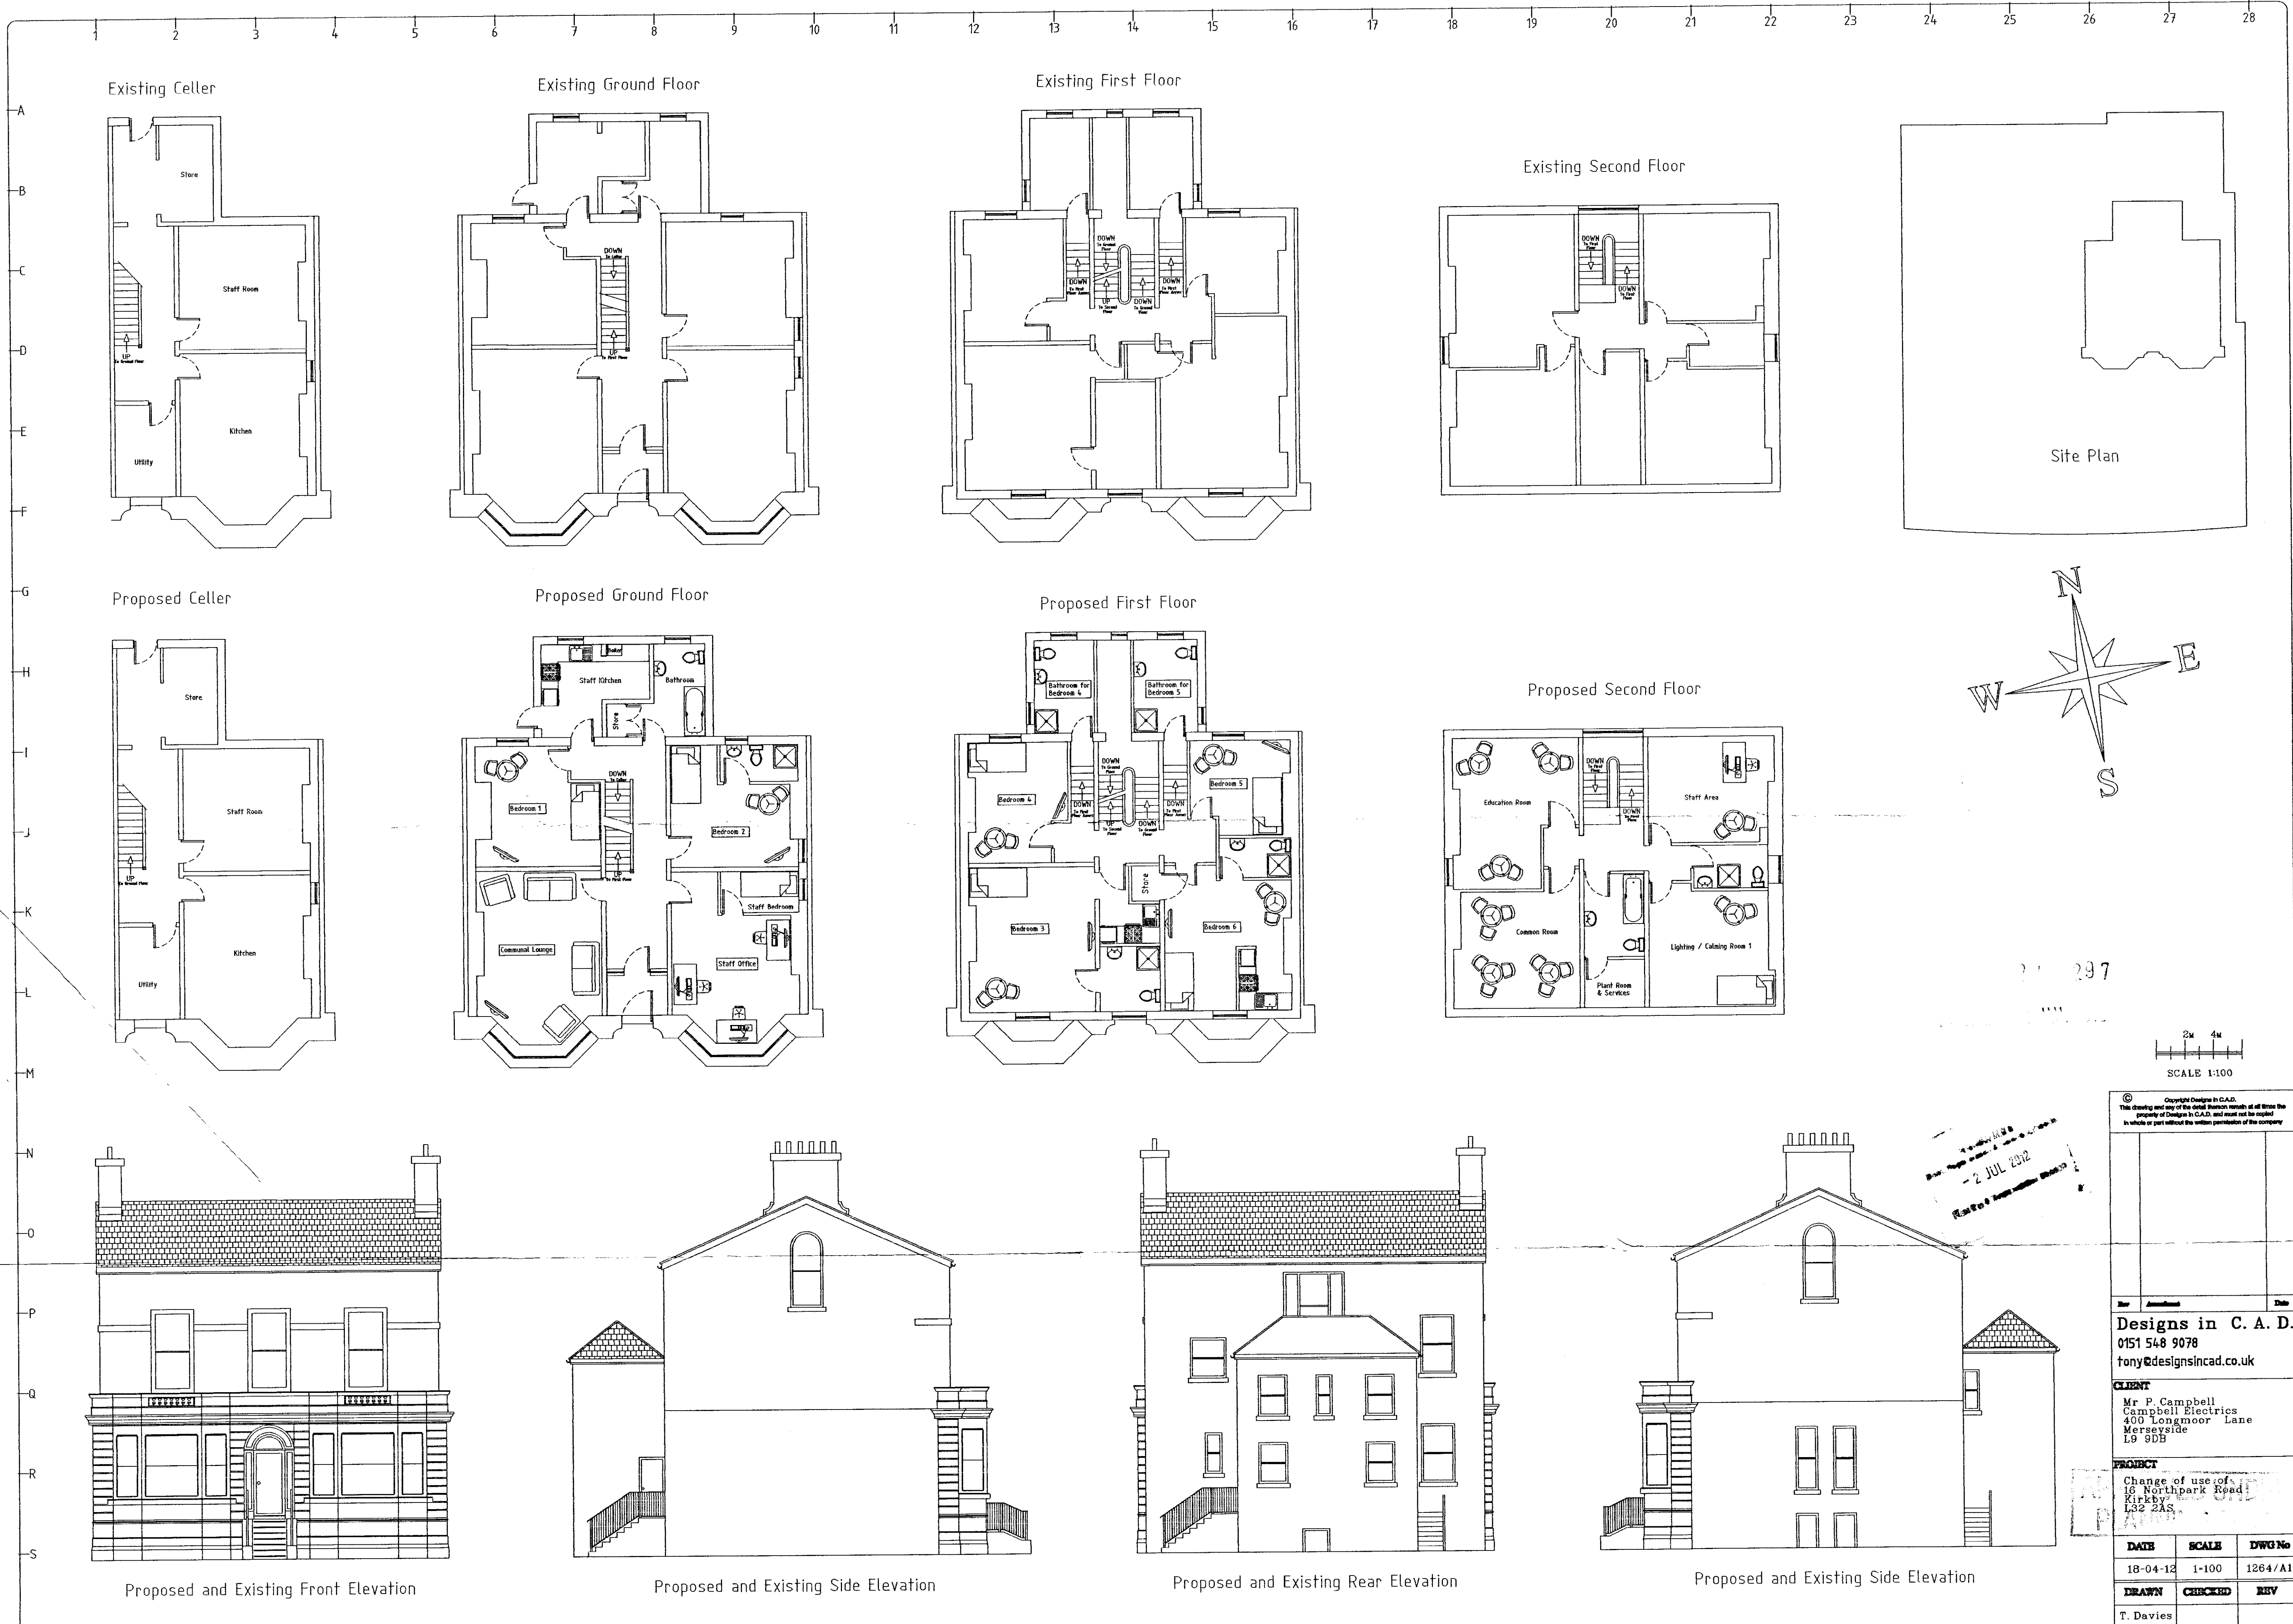

© Copyright Designs in C.A.D. This drawing and any of the detail therein remain the property of Designs in C.A.D. and must not be copied in whole or part without the written permission of the company.		
By	Author	Date
Designs in C.A.D. 0151 548 9078 tony@designsincad.co.uk		
CLIENT Mr P. Campbell Campbell Electrics 400 Longmoor Lane Merseyside L9 9DB		
PROJECT Change of use of 18 Northpark Road Kirkby L32 2AS		
DATE	SCALE	DWG No
18-04-12	1-100	1264/A1
DRAWN	CHECKED	REV
T. Davies		