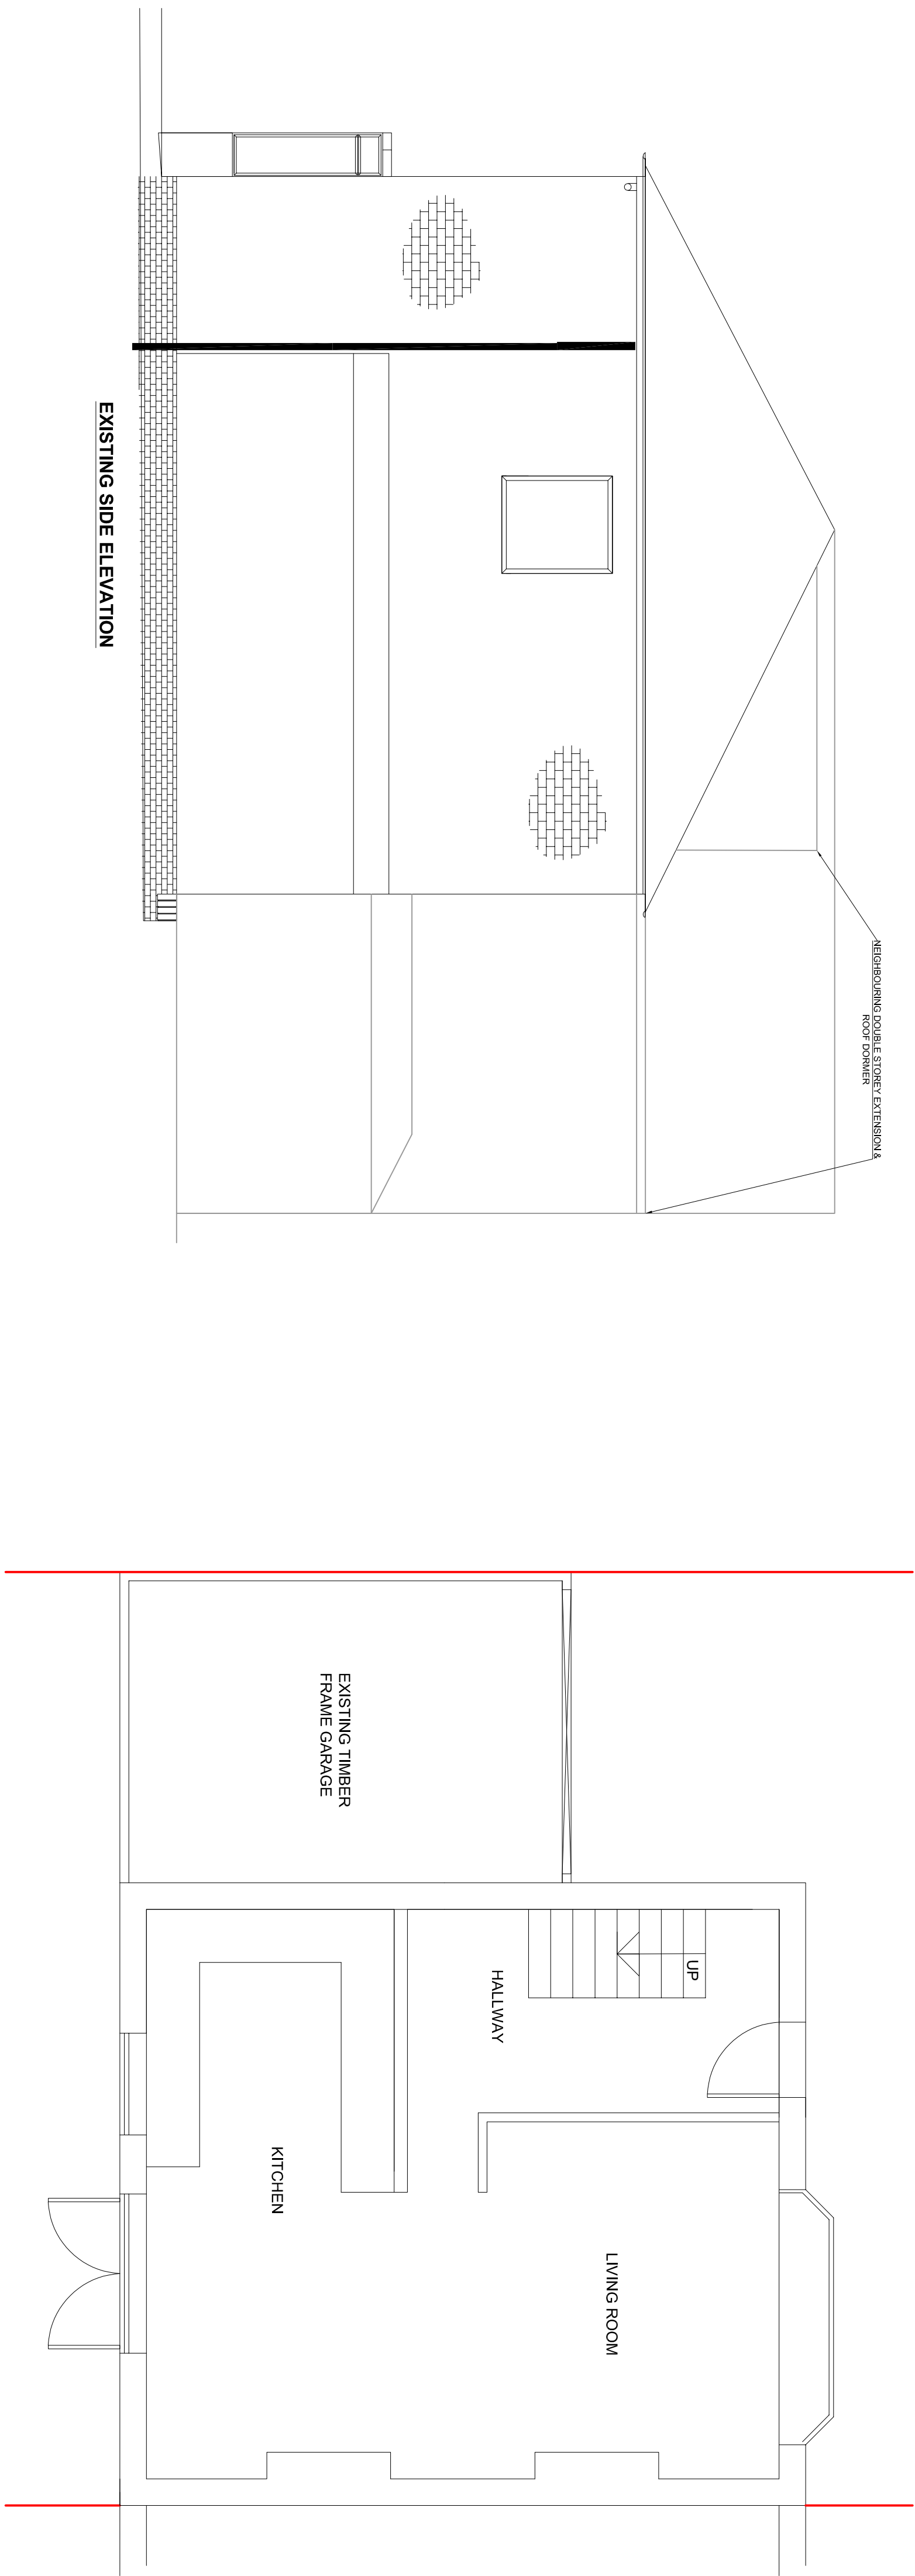
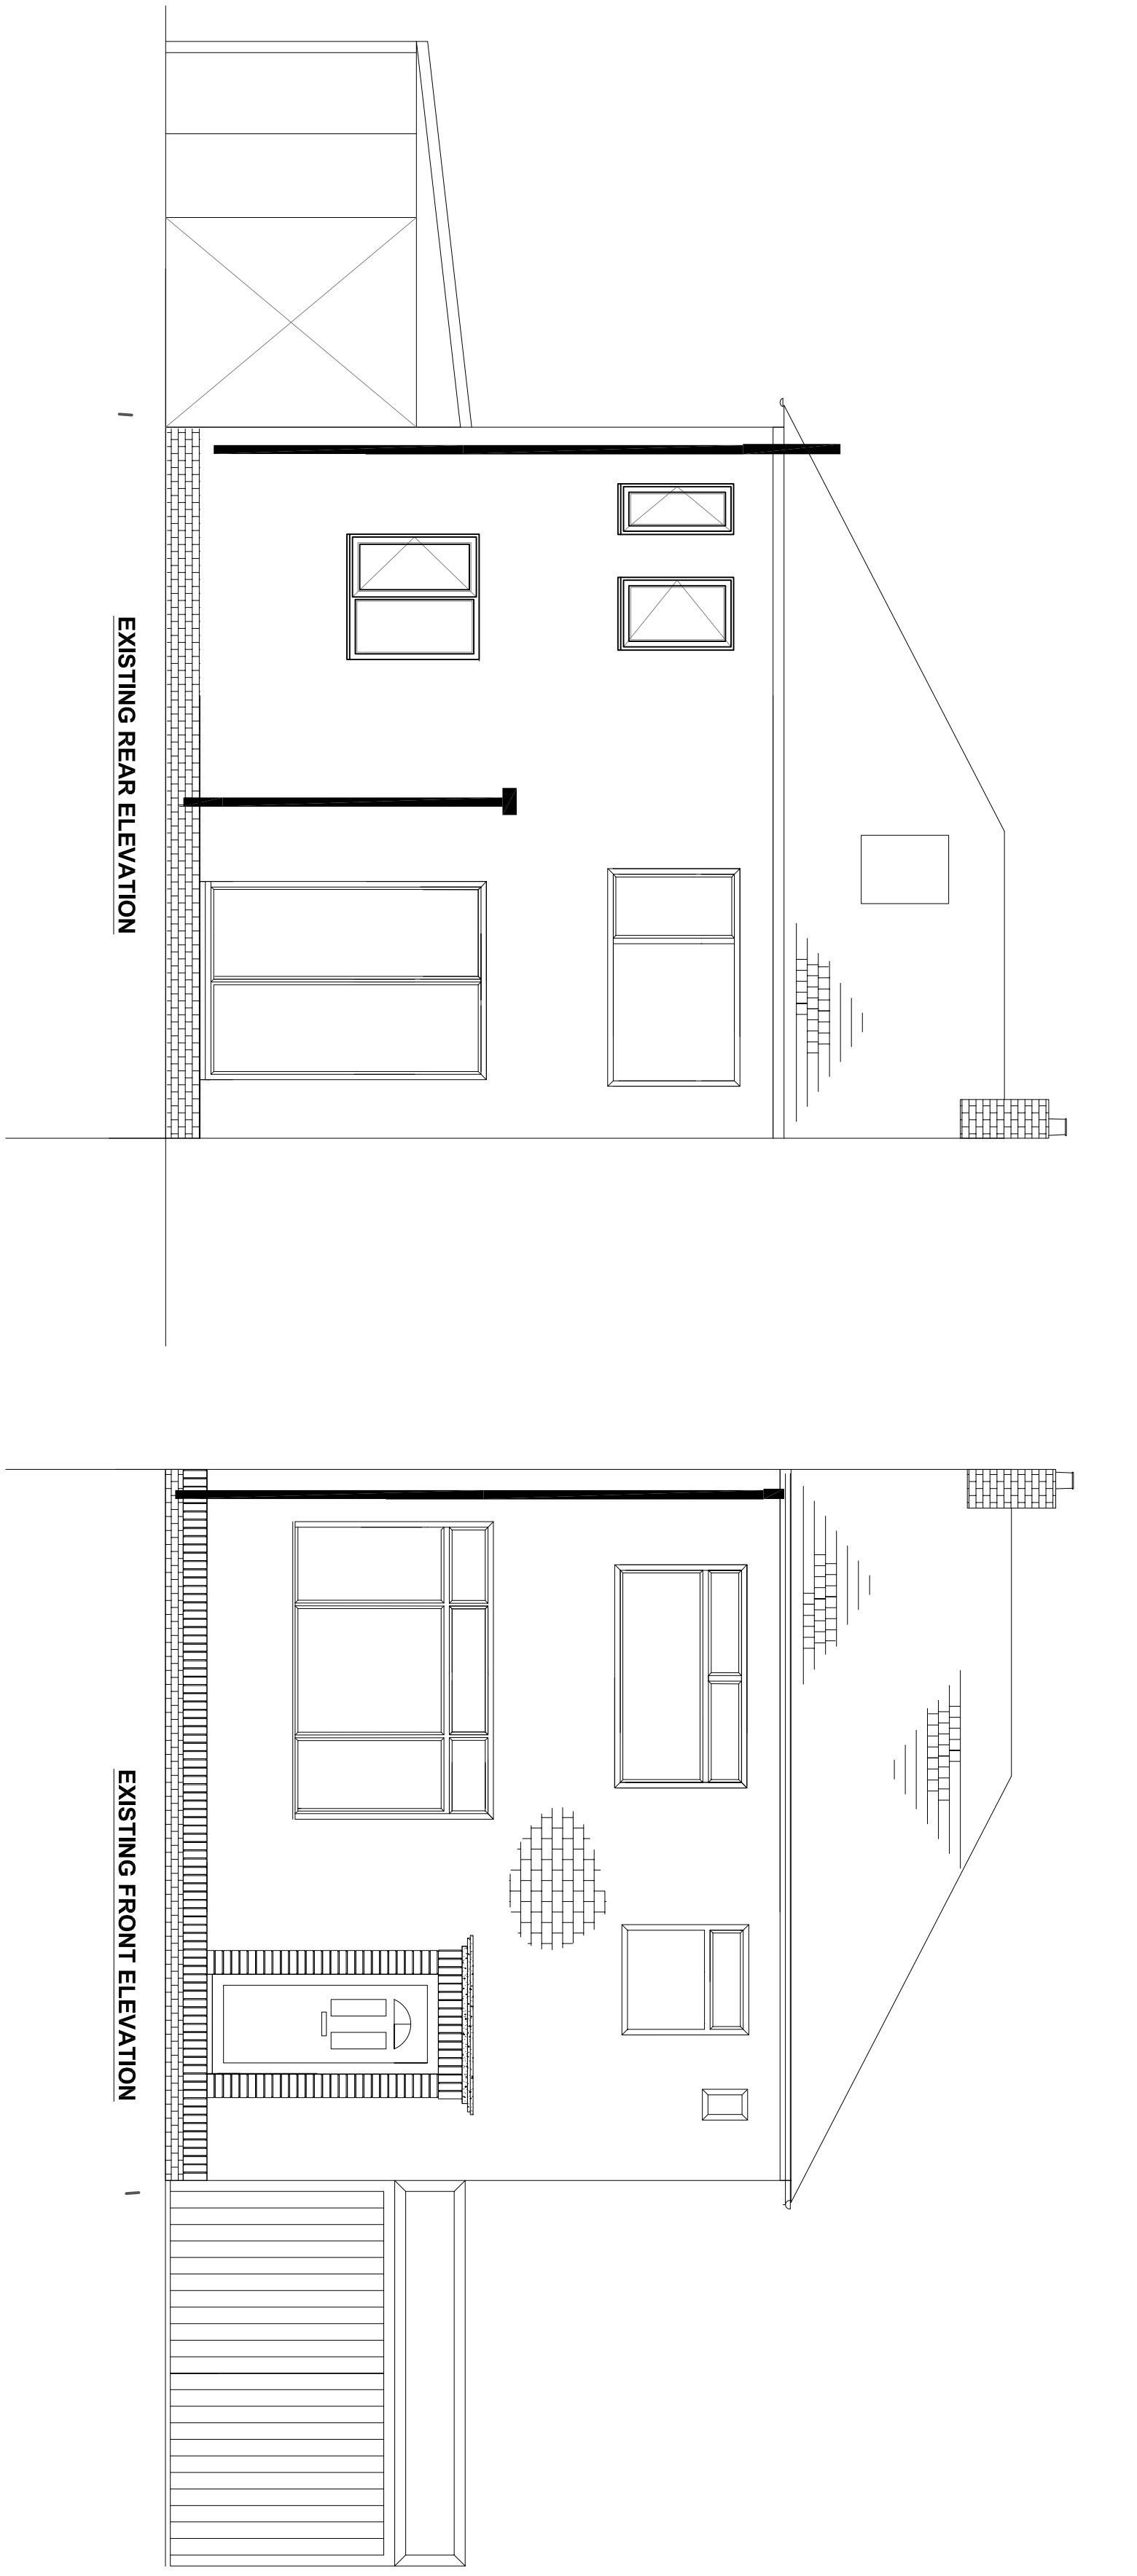


FOR INFORMATION		
OT	Rev	Date
Description		
CS		
By		

Client

PETER RHODES

Project

85 KNOWSLEY LANE

Title

EXISTING PLANS

Scale @ A1

VARIES