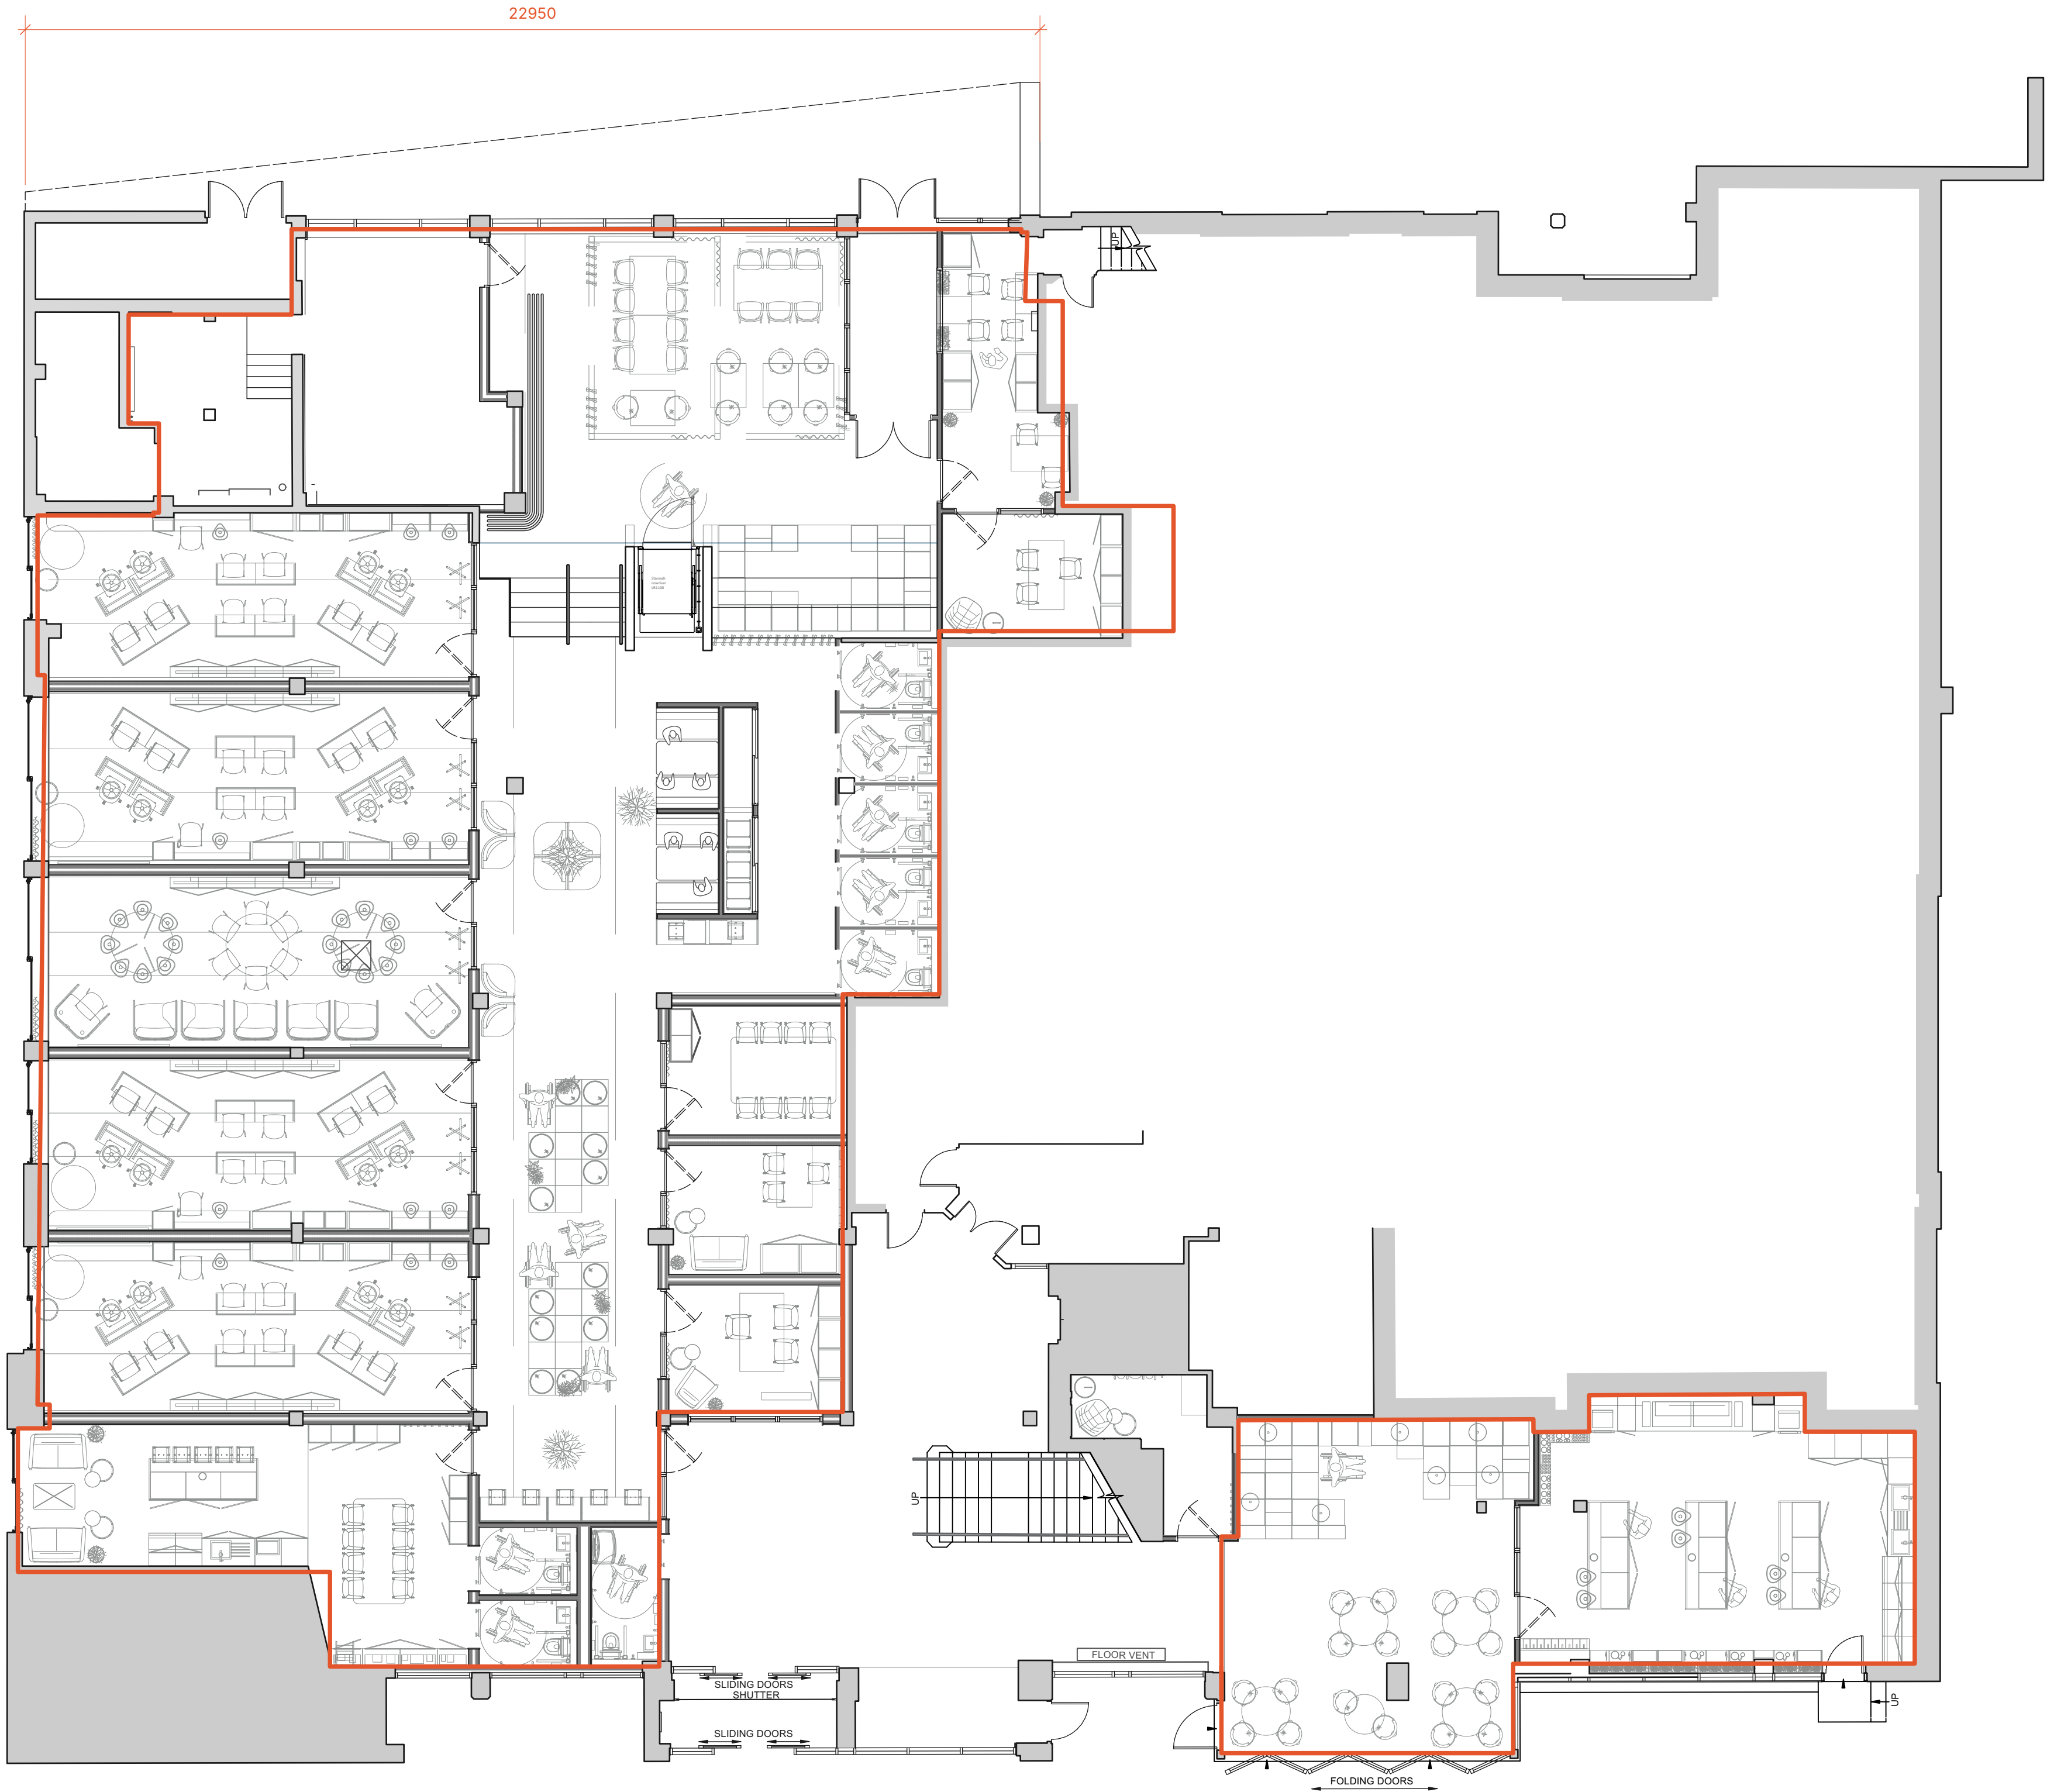


group/d
architects

groupd.co.uk
4 St Paul's Square / Liverpool / L3 9SJ
0151 542 5027
info@groupdarchitects.com

RIBA 
Chartered Practice

Status/Stage
Planning Issue

Project
SEND @ The Kirkby Centre

Address
Cherryfield Drive, L32 8XY

Scale 1:100	@ A1	Date 14/05/2025	Drawn by JC
Title P GF LAYOUT			
Dwg No 24038 PL 100 D			

Rev	Date	Description
-----	------	-------------