


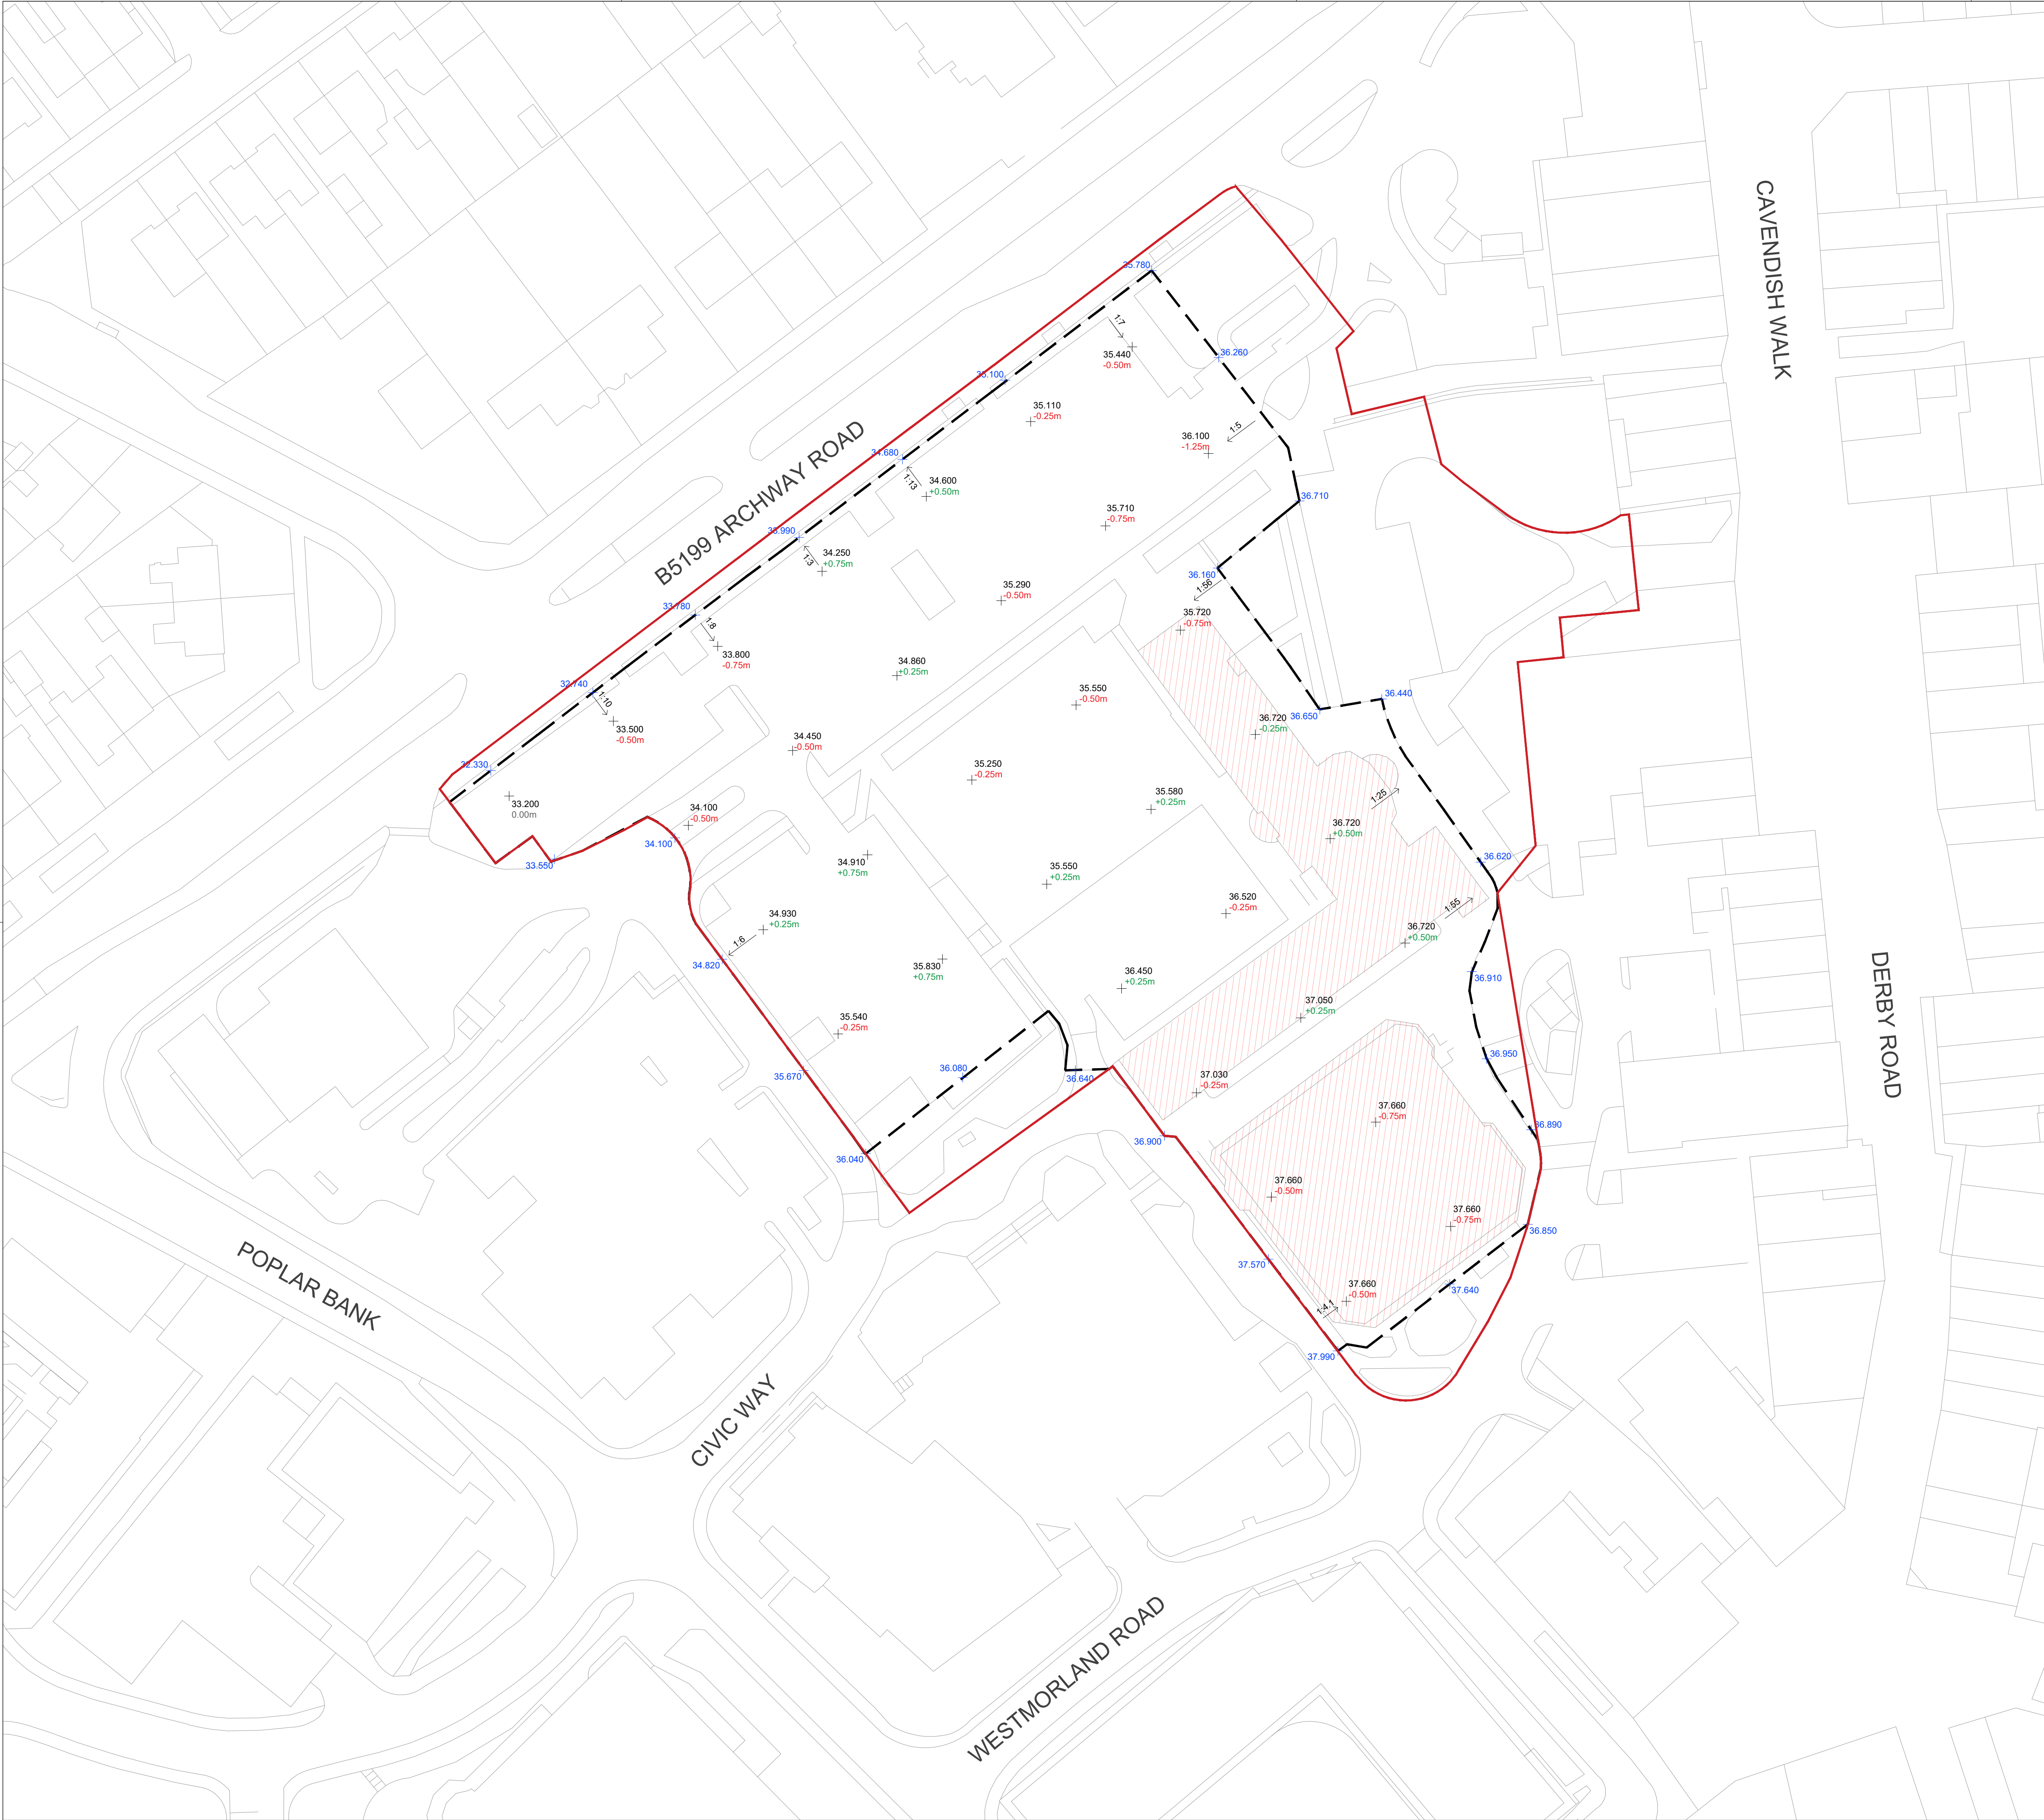

KEY
ENABLING WORKS

- Planning Application Site Boundary (1.74ha)
- Extent of enabling works within phase 1 boundary
- Existing ground level
- Proposed cut and fill tolerance to existing ground levels
- Existing boundary level
- Existing buildings to be demolished

- NOTES**
- This drawing is to be read in conjunction with all other drawings and specifications.
 - Do not scale off this drawing. Written dimensions to be taken only.
 - Any discrepancies found between this drawing and other drawings and specifications in the construction documents must be referred to the Landscape Architect prior to work commencing.
 - This drawing must not be copied in whole or in part without prior written consent of Optimised Environments Ltd.
 - Drawing information based upon:
 - Topographical Survey information prepared by Survey Operations drawing reference 23F247
 - Ordnance Survey Data © Crown copyright and database right (2023) OS AC0000821938

01	First Issue	AH	15.11.23
Issue	Revision	Initial	Date


open
optimised environments
PART OF SLR

optimised environments Ltd
EDINBURGH 2nd Floor | Quarterline Two | 2 Liner Square | Edinburgh | EH3 9GL
0131 221 5920 info@openoptimisedenvironments.com
LONDON Unit 6 | 35-42 New Inn Yard | London | EC2A 3EY
020 79040862 info@openoptimisedenvironments.com
MANCHESTER 80 Princess Street | Manchester | M1 6NZ
0161 686 7550 info@openoptimisedenvironments.com
© Optimised Environments Ltd. All Rights Reserved. 2023/24
Registration Number: 12166896 | VAT Number: 254994910

Client
Genr8 Kajima Regeneration Limited

Project
Huyton Town Centre
Huyton, Knowsley

Drawing Title
PROPOSED GROUND LEVELS

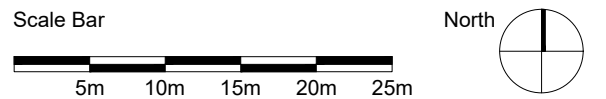

Scale: **1:500 @ A1** Date: **10.10.2023**
By: **AH** Status: **Planning**
Checked: **AH** Approved: **MB**

Drawing Number
M10335_0003 Rev
01

Computer File: R:\Projects\2021\M10335_Huyton\TCCAD\AUTOCAD\SHEETS