

Wendy's®

Wendys - Liverpool

Unit 8, Academy Business Park,
County Rd, Kirkby,
Liverpool
L33 7AN

Issue 03 - 09/10/25




Sign 01 - Double Sided Banner With Single Leg (Gold Option B) - Qty 2

Panels are powdercoated.
Size - As shown
Scale 1:20



TENSION KITS

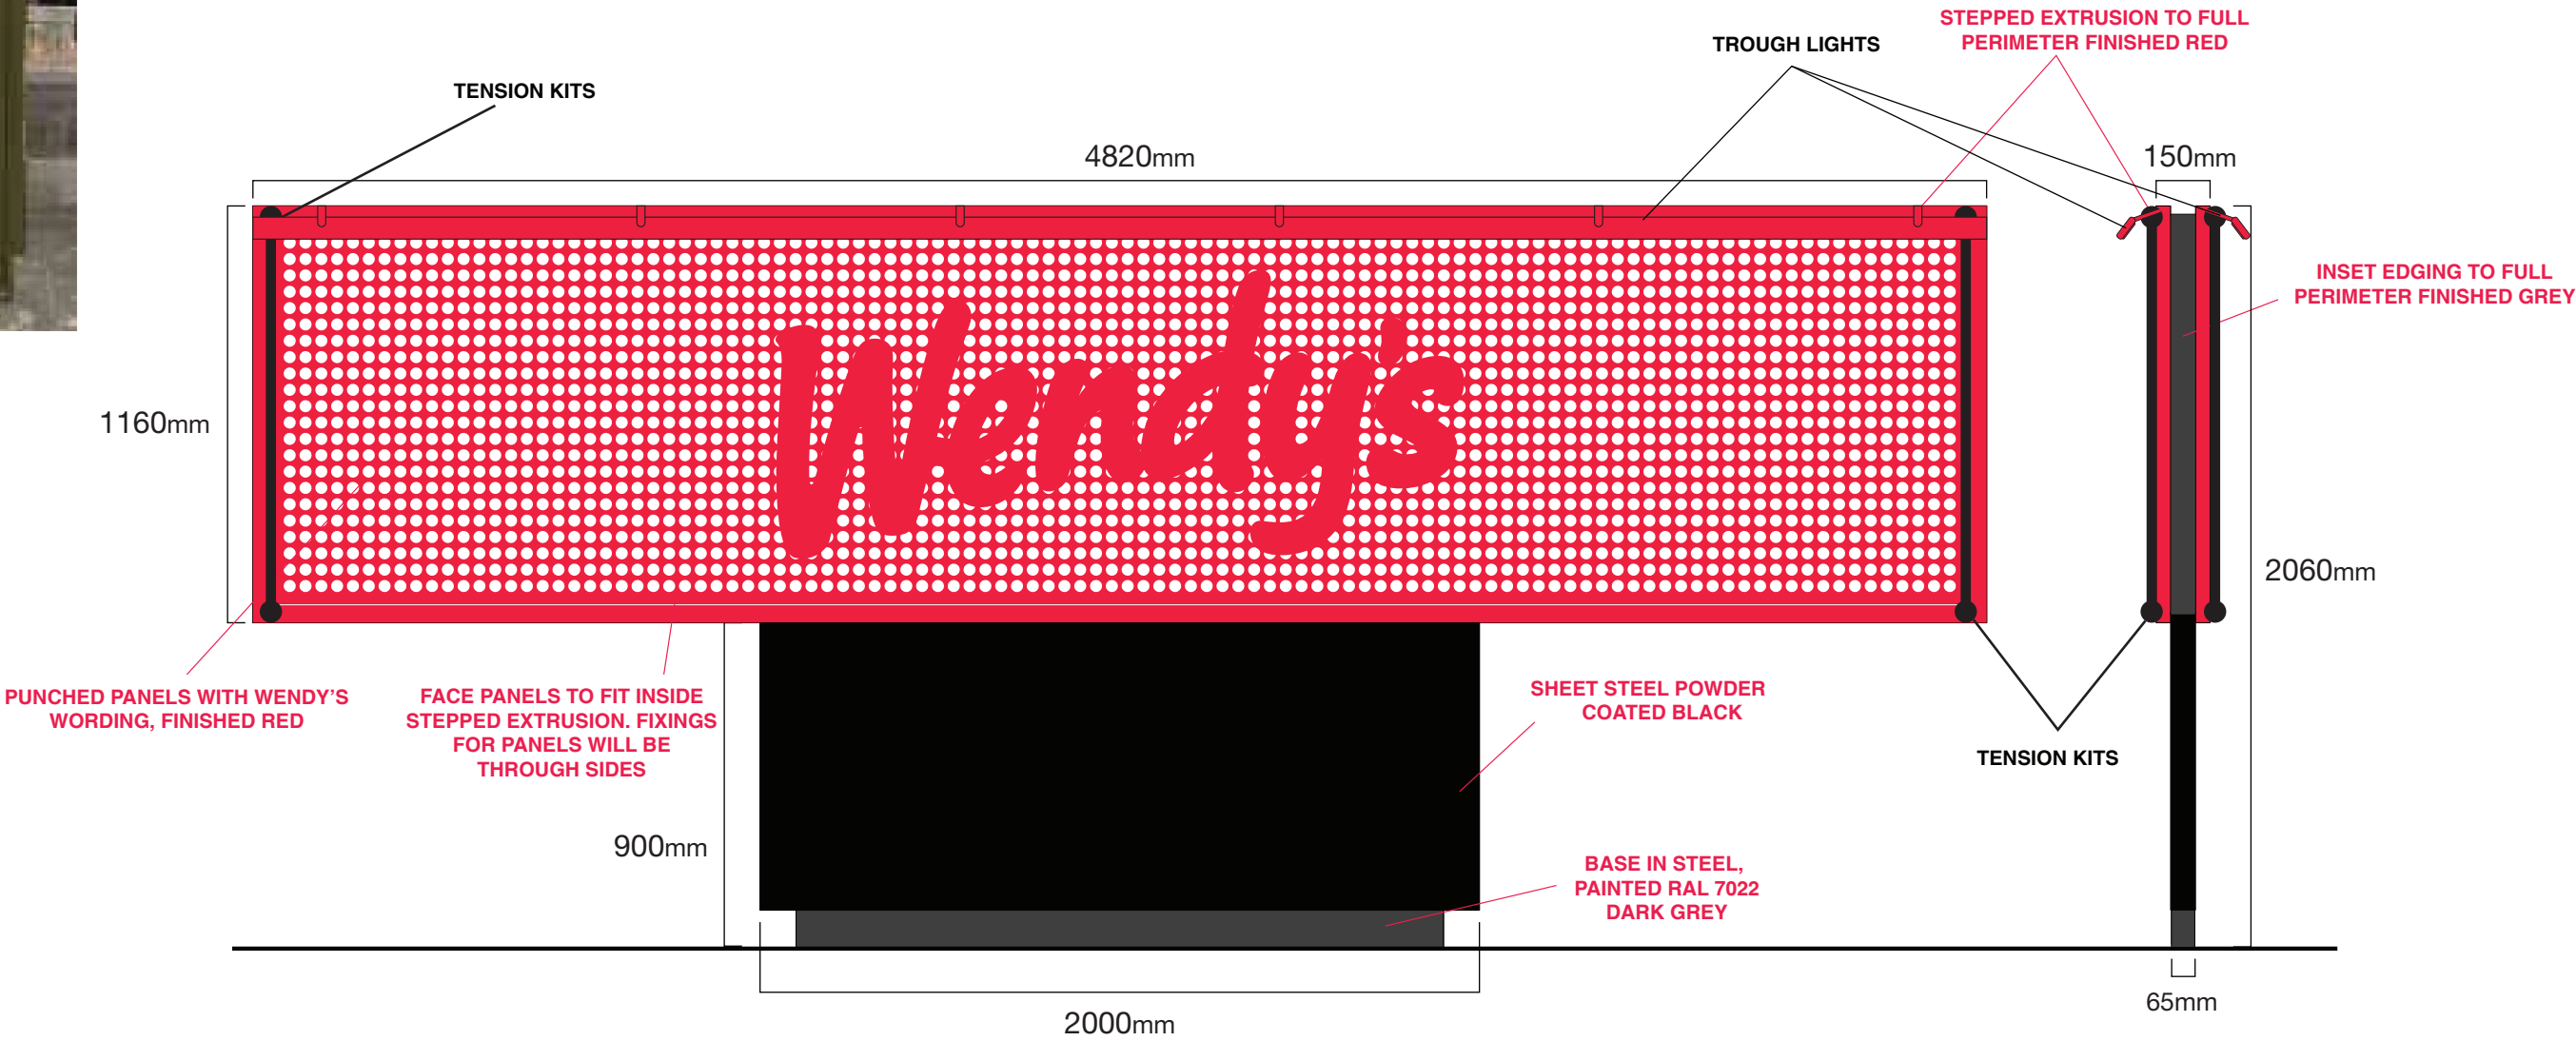

Site
Wendy's Liverpool

Job Number
XXXX
Page
1
Drawing Location

Scale
as shown @ A3
Issue / Rev
Issue 03


Drawn by
JS
Checked by

Sales Rep
Date
09/10/2025



BUTTERFIELD SIGNS LTD
174 Sunbridge Rd
Bradford
West Yorkshire
BD1 2RZ
Tel: 01274 722244
Fax: 01274 848996
Web: www.butterfieldsigns.co.uk

BANNER LOCATION

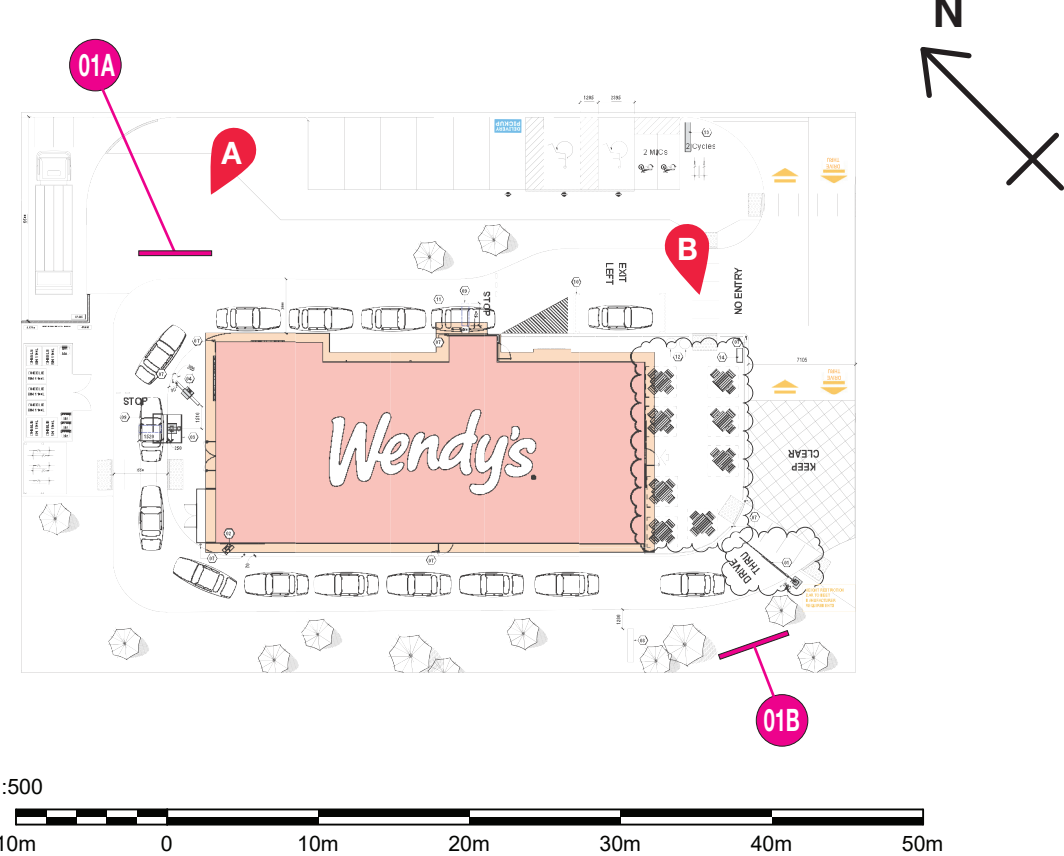

Site
Wendy's Liverpool

Job Number
XXXX
Drawing Location

Page
2

Scale
as shown @ A3
Issue / Rev
Issue 03

Drawn by
JS
Checked by

Sales Rep
Date
09/10/2025



BUTTERFIELD SIGNS LTD
174 Sunbridge Rd
Bradford
West Yorkshire
BD1 2RZ
Tel: 01274 722244
Fax: 01274 848996
Web: www.butterfieldsigns.co.uk