



C:\Users\Leon Blythe\OneDrive - Begbies Traynor Group\Desktop\GA Work\Delete\4726-SP01 Rev F (Tracking - Refuse Vehicle).dwg

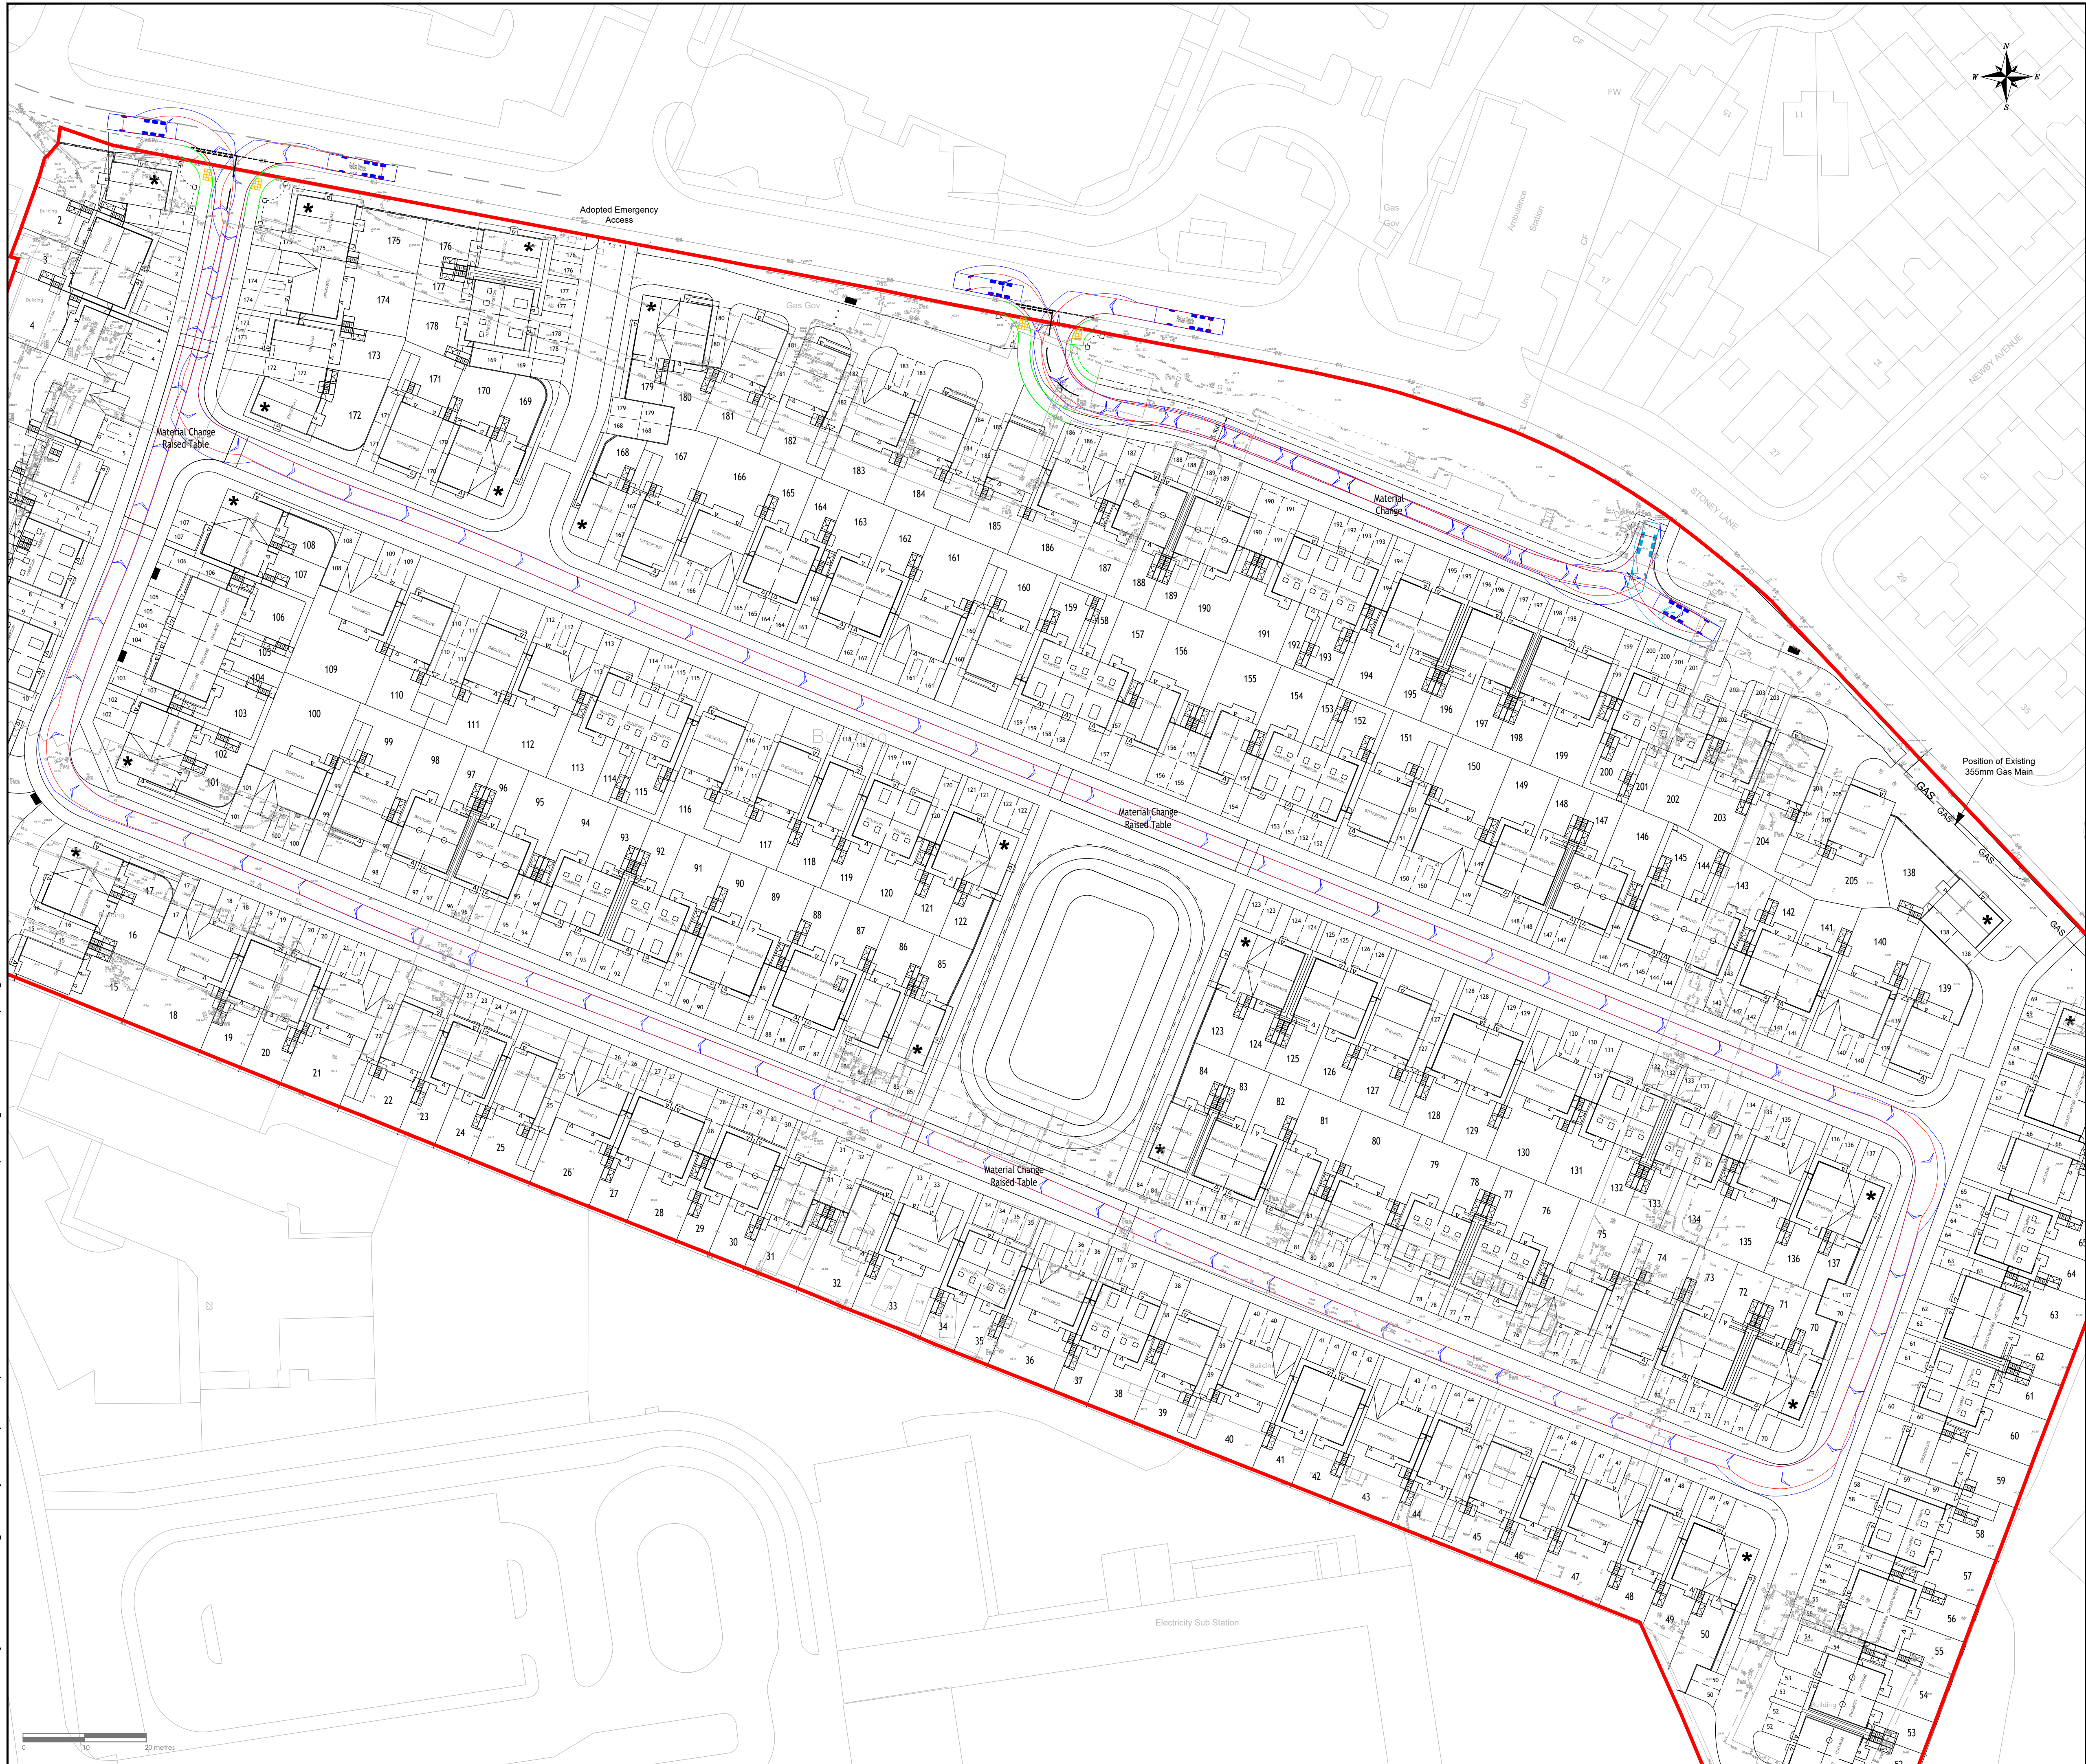

NOTES

THIS IS NOT A CONSTRUCTION DRAWING AND IS FOR INDICATIVE PURPOSES ONLY. THE DRAWING WILL BE SUBJECT TO CHANGE FOLLOWING LOCAL AUTHORITY REVIEW AND CONFIRMATION OF PUBLIC HIGHWAY AND THIRD PARTY LAND BOUNDARIES.

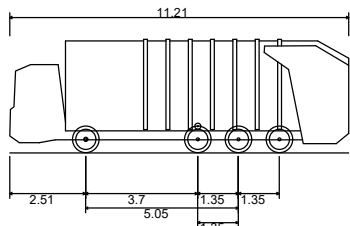

Refuse Vehicle
Overall Length 11.210m
Overall Width 2.550m
Overall Body Height 3.751m
Min Body Ground Clearance 0.304m
Track Width 2.500m
Lock to lock time 6.58s
Kerb to Kerb Turning Radius 10.320m

REVERSING DISTANCE

PLAN 5

REV	DETAILS	DRAWN	CHECKED	DATE

CLIENT: TAYLOR WIMPEY

PROJECT: GLEN DIMPLEX, WHISTON

DRAWING TITLE: SWEPT PATH ANALYSIS
REFUSE VEHICLE

SCALES: 1:500 @ A1

DRAWN: SL CHECKED: PW DATE: OCT 2025

Eddisons
340 Deansgate
Manchester
M3 4LY
Email: info@crofts.co.uk
Tel: 0161 837 7380
Web: www.eddisons.com/services/transport-planning

DRAWING NUMBER: 4726-SP01 REVISION: F

