
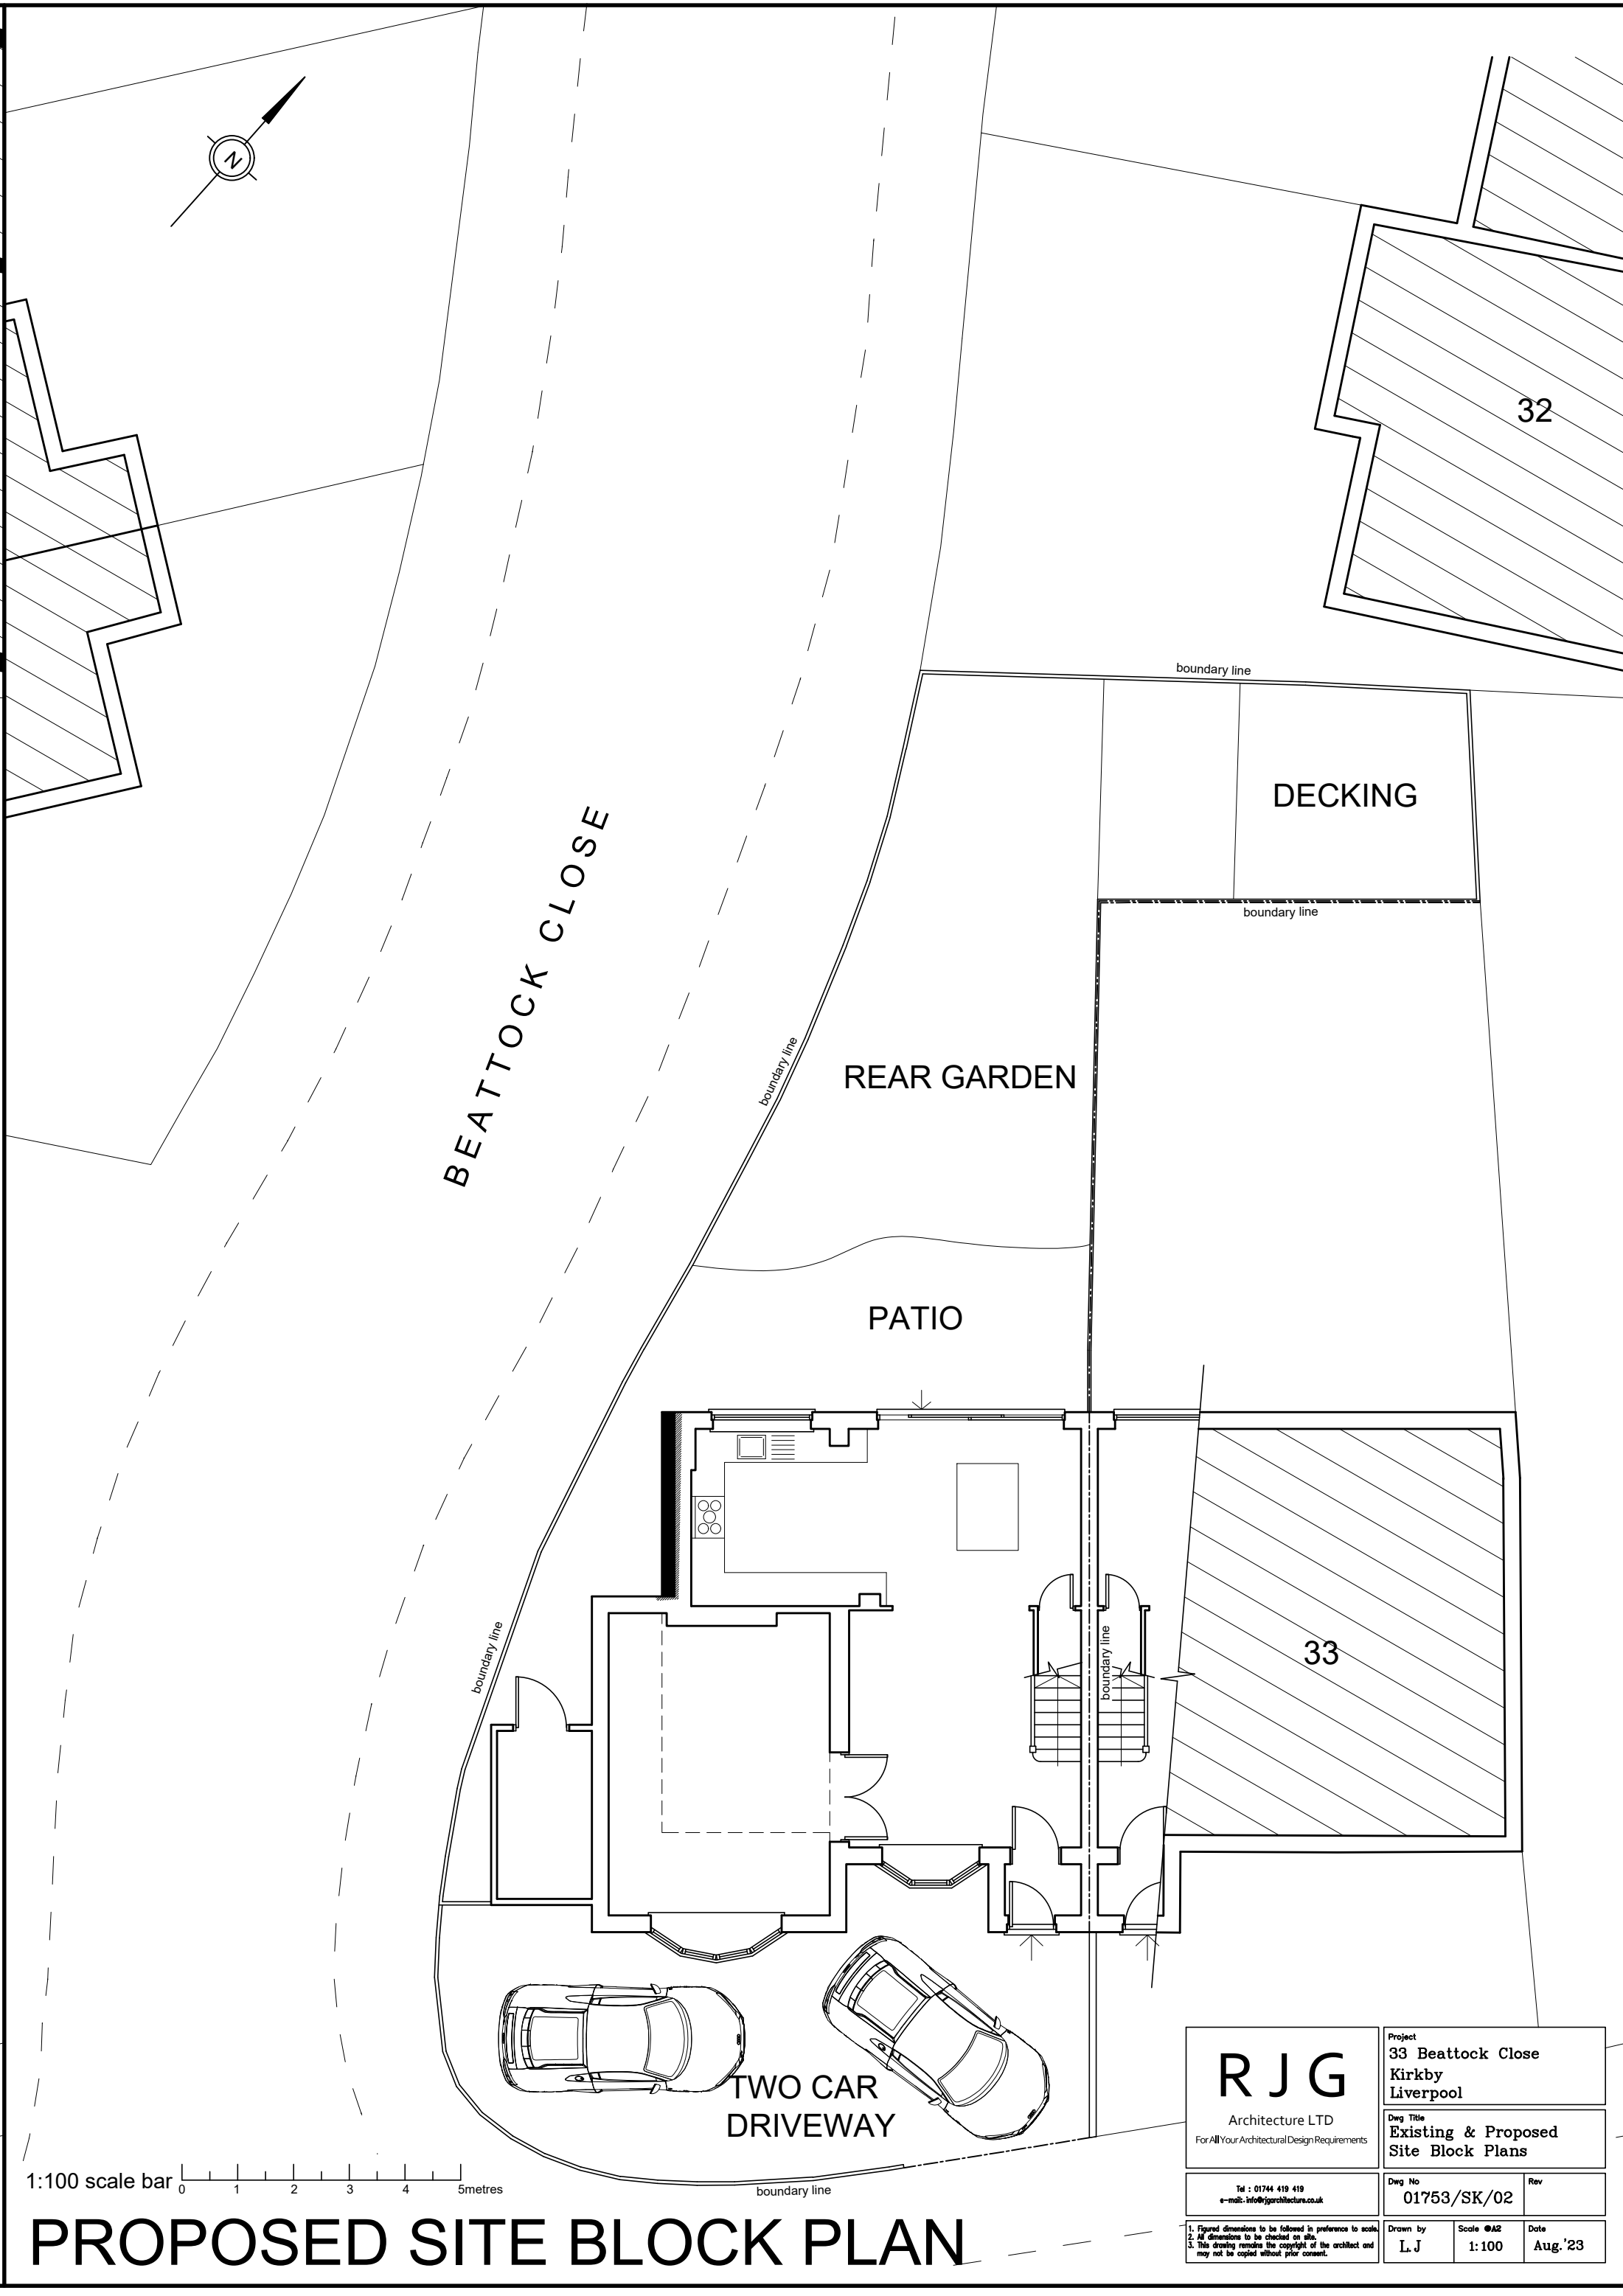


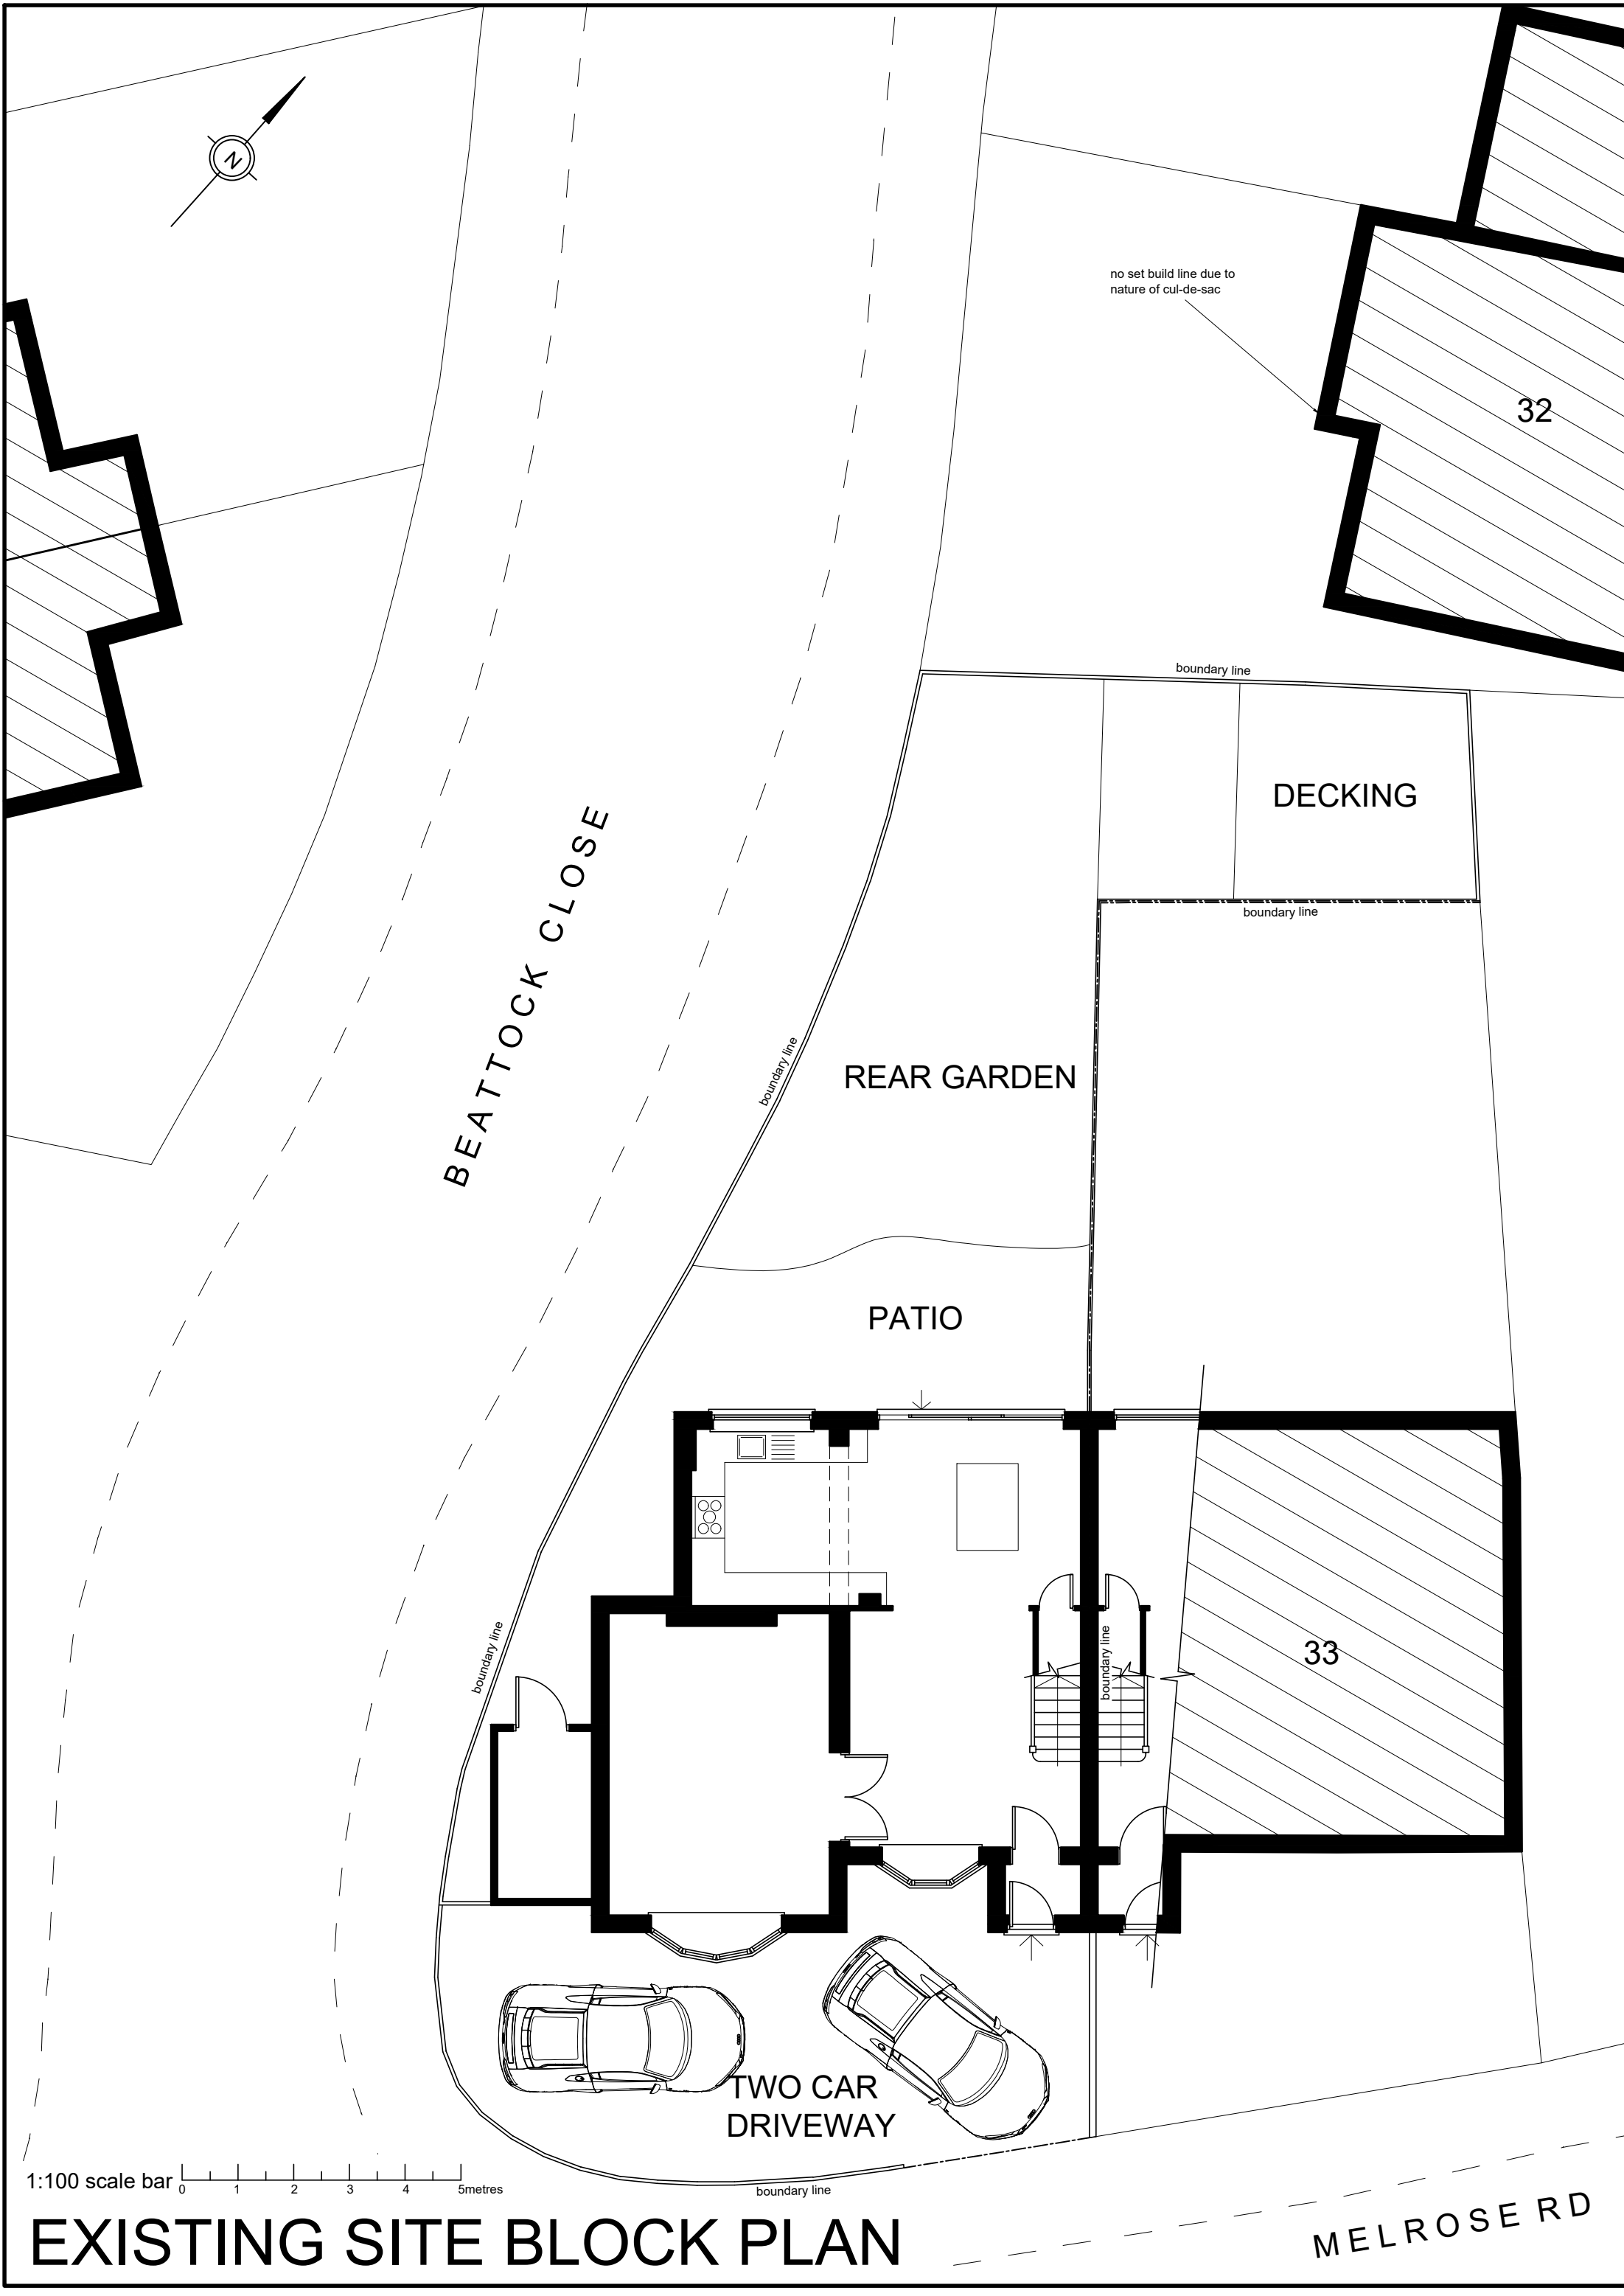

RJG Architecture LTD For All Your Architectural Design Requirements		Project 33 Beattock Close Kirkby Liverpool	
Tel : 01744 419 419 e-mail: info@rjgarchitecture.co.uk		Dwg No 01753/SK/02	Rev
1. Flared dimensions to be followed in preference to width 2. All dimensions to be checked on site 3. This drawing remains the copyright of the architect and may not be copied without prior consent.		Drawn by L J	Date Aug '23