




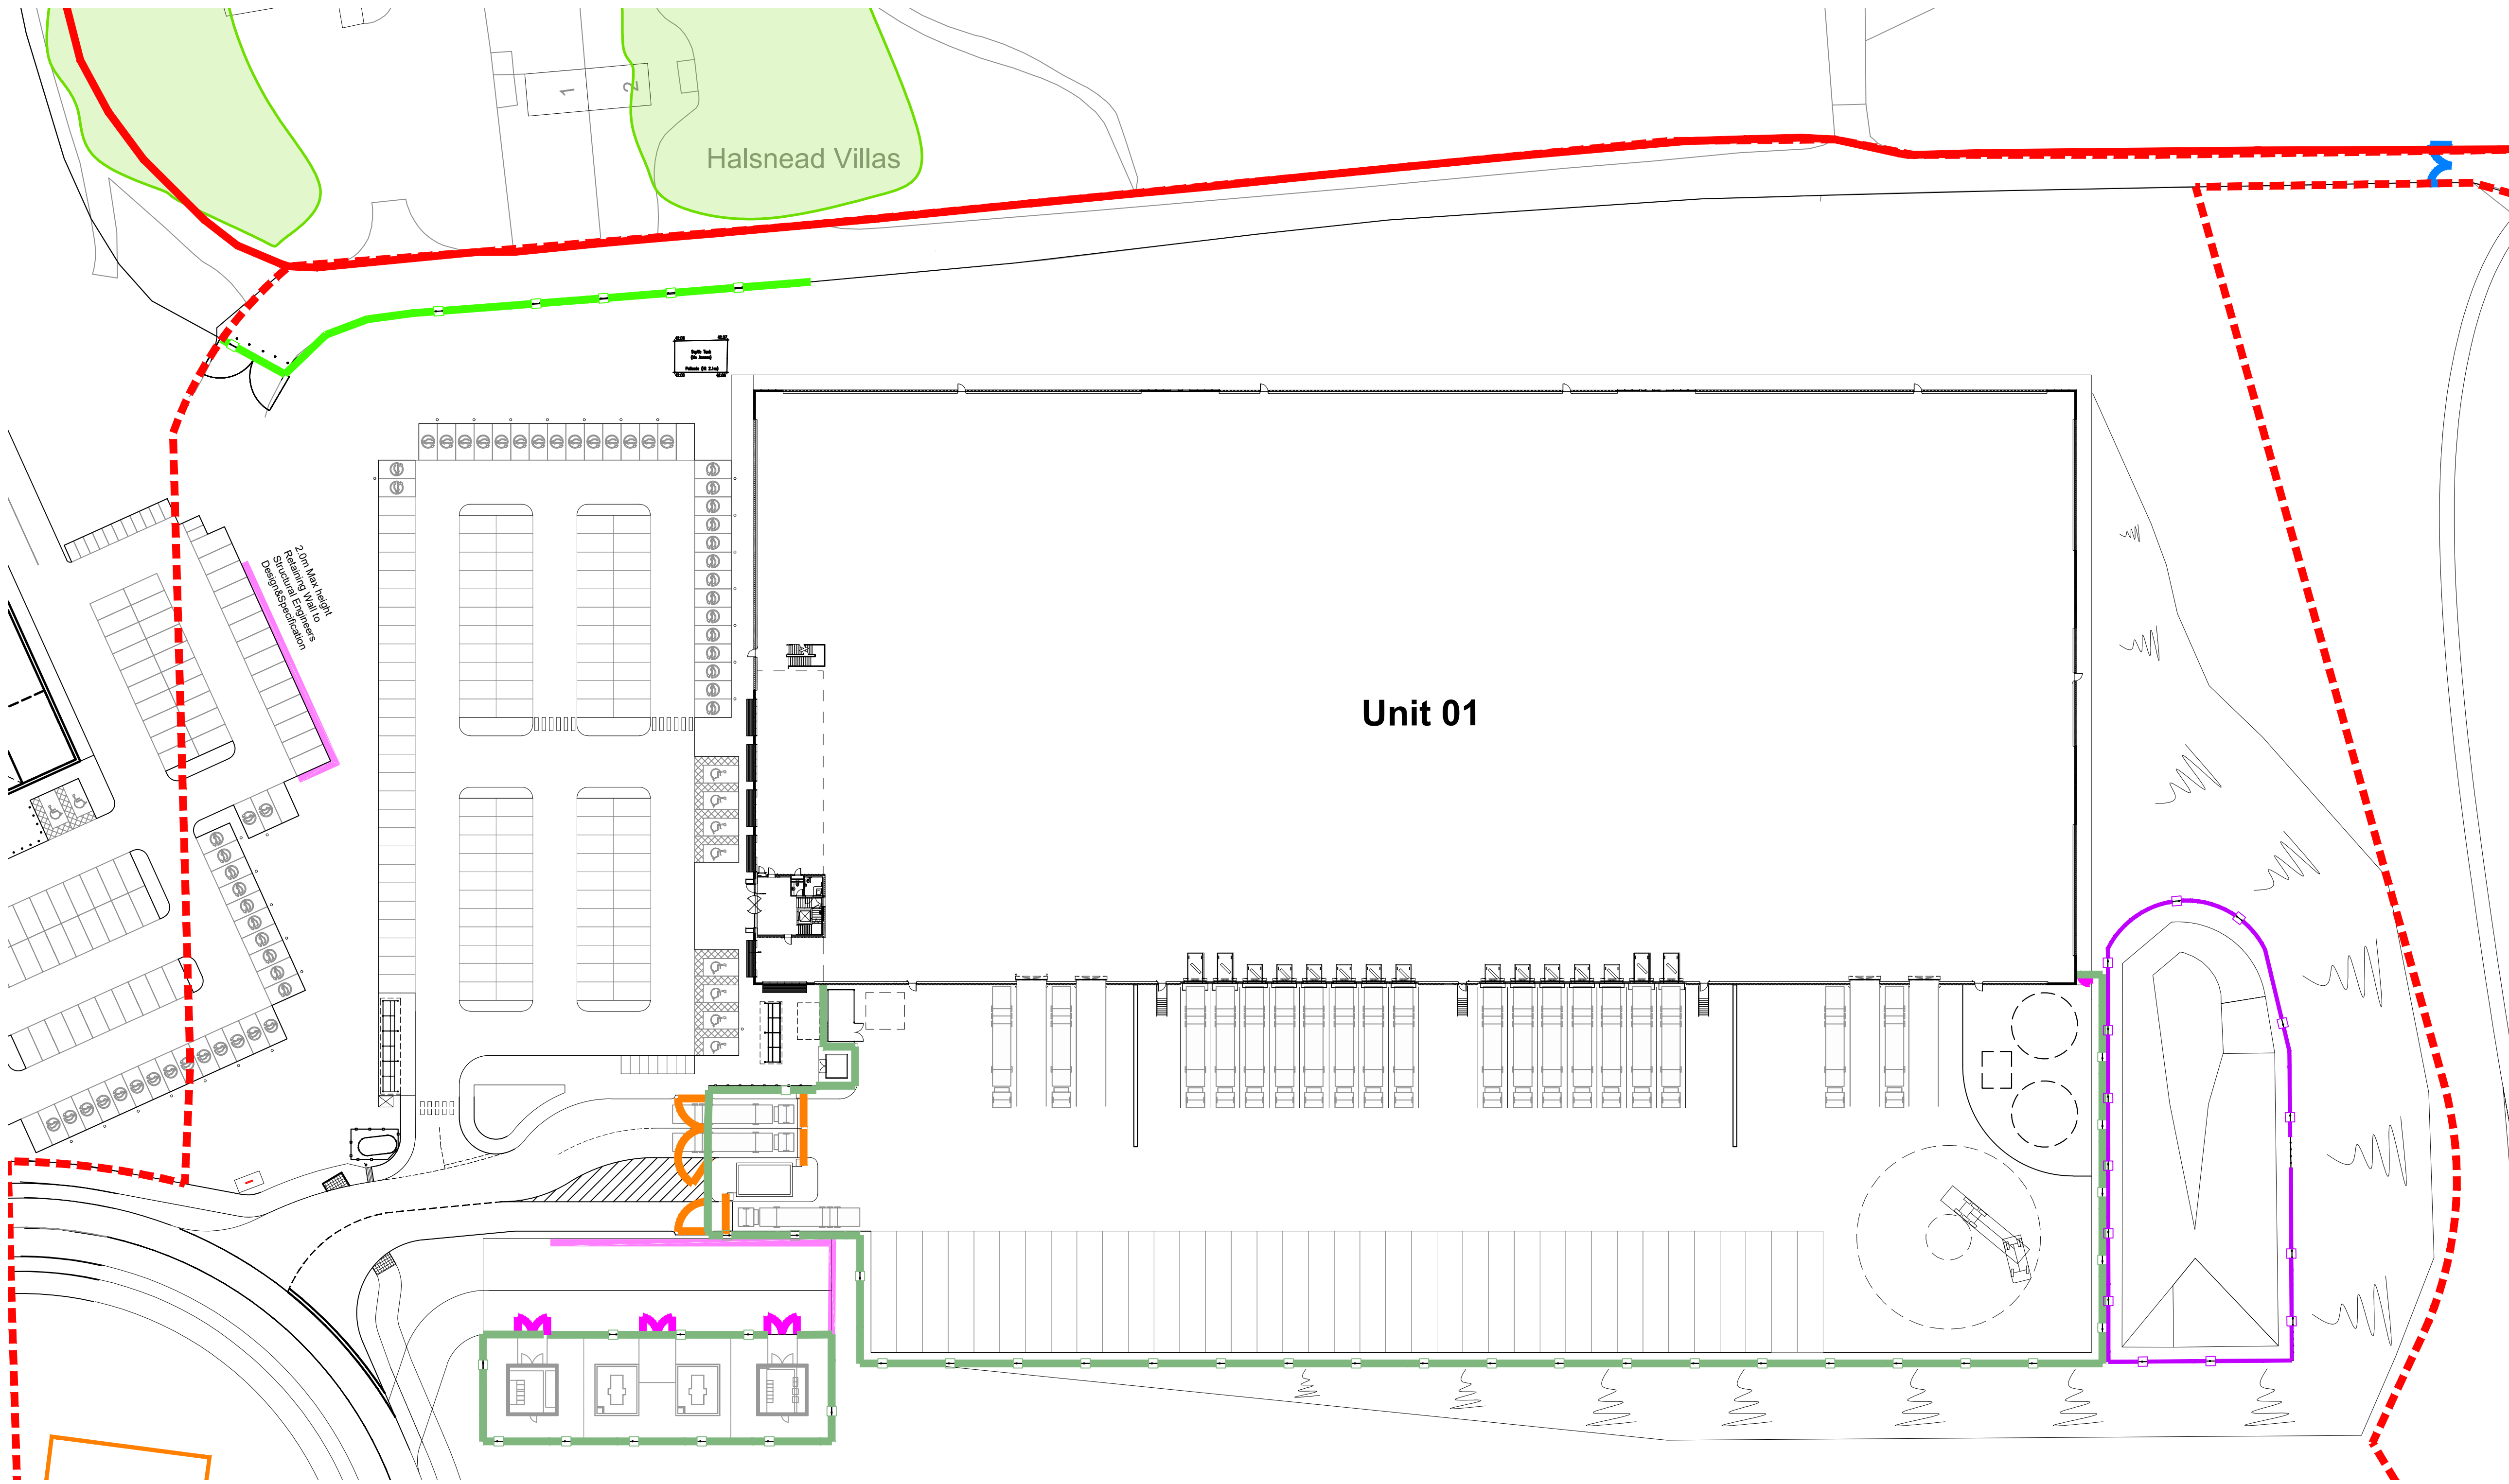

Fencing Plan
Scale 1:500

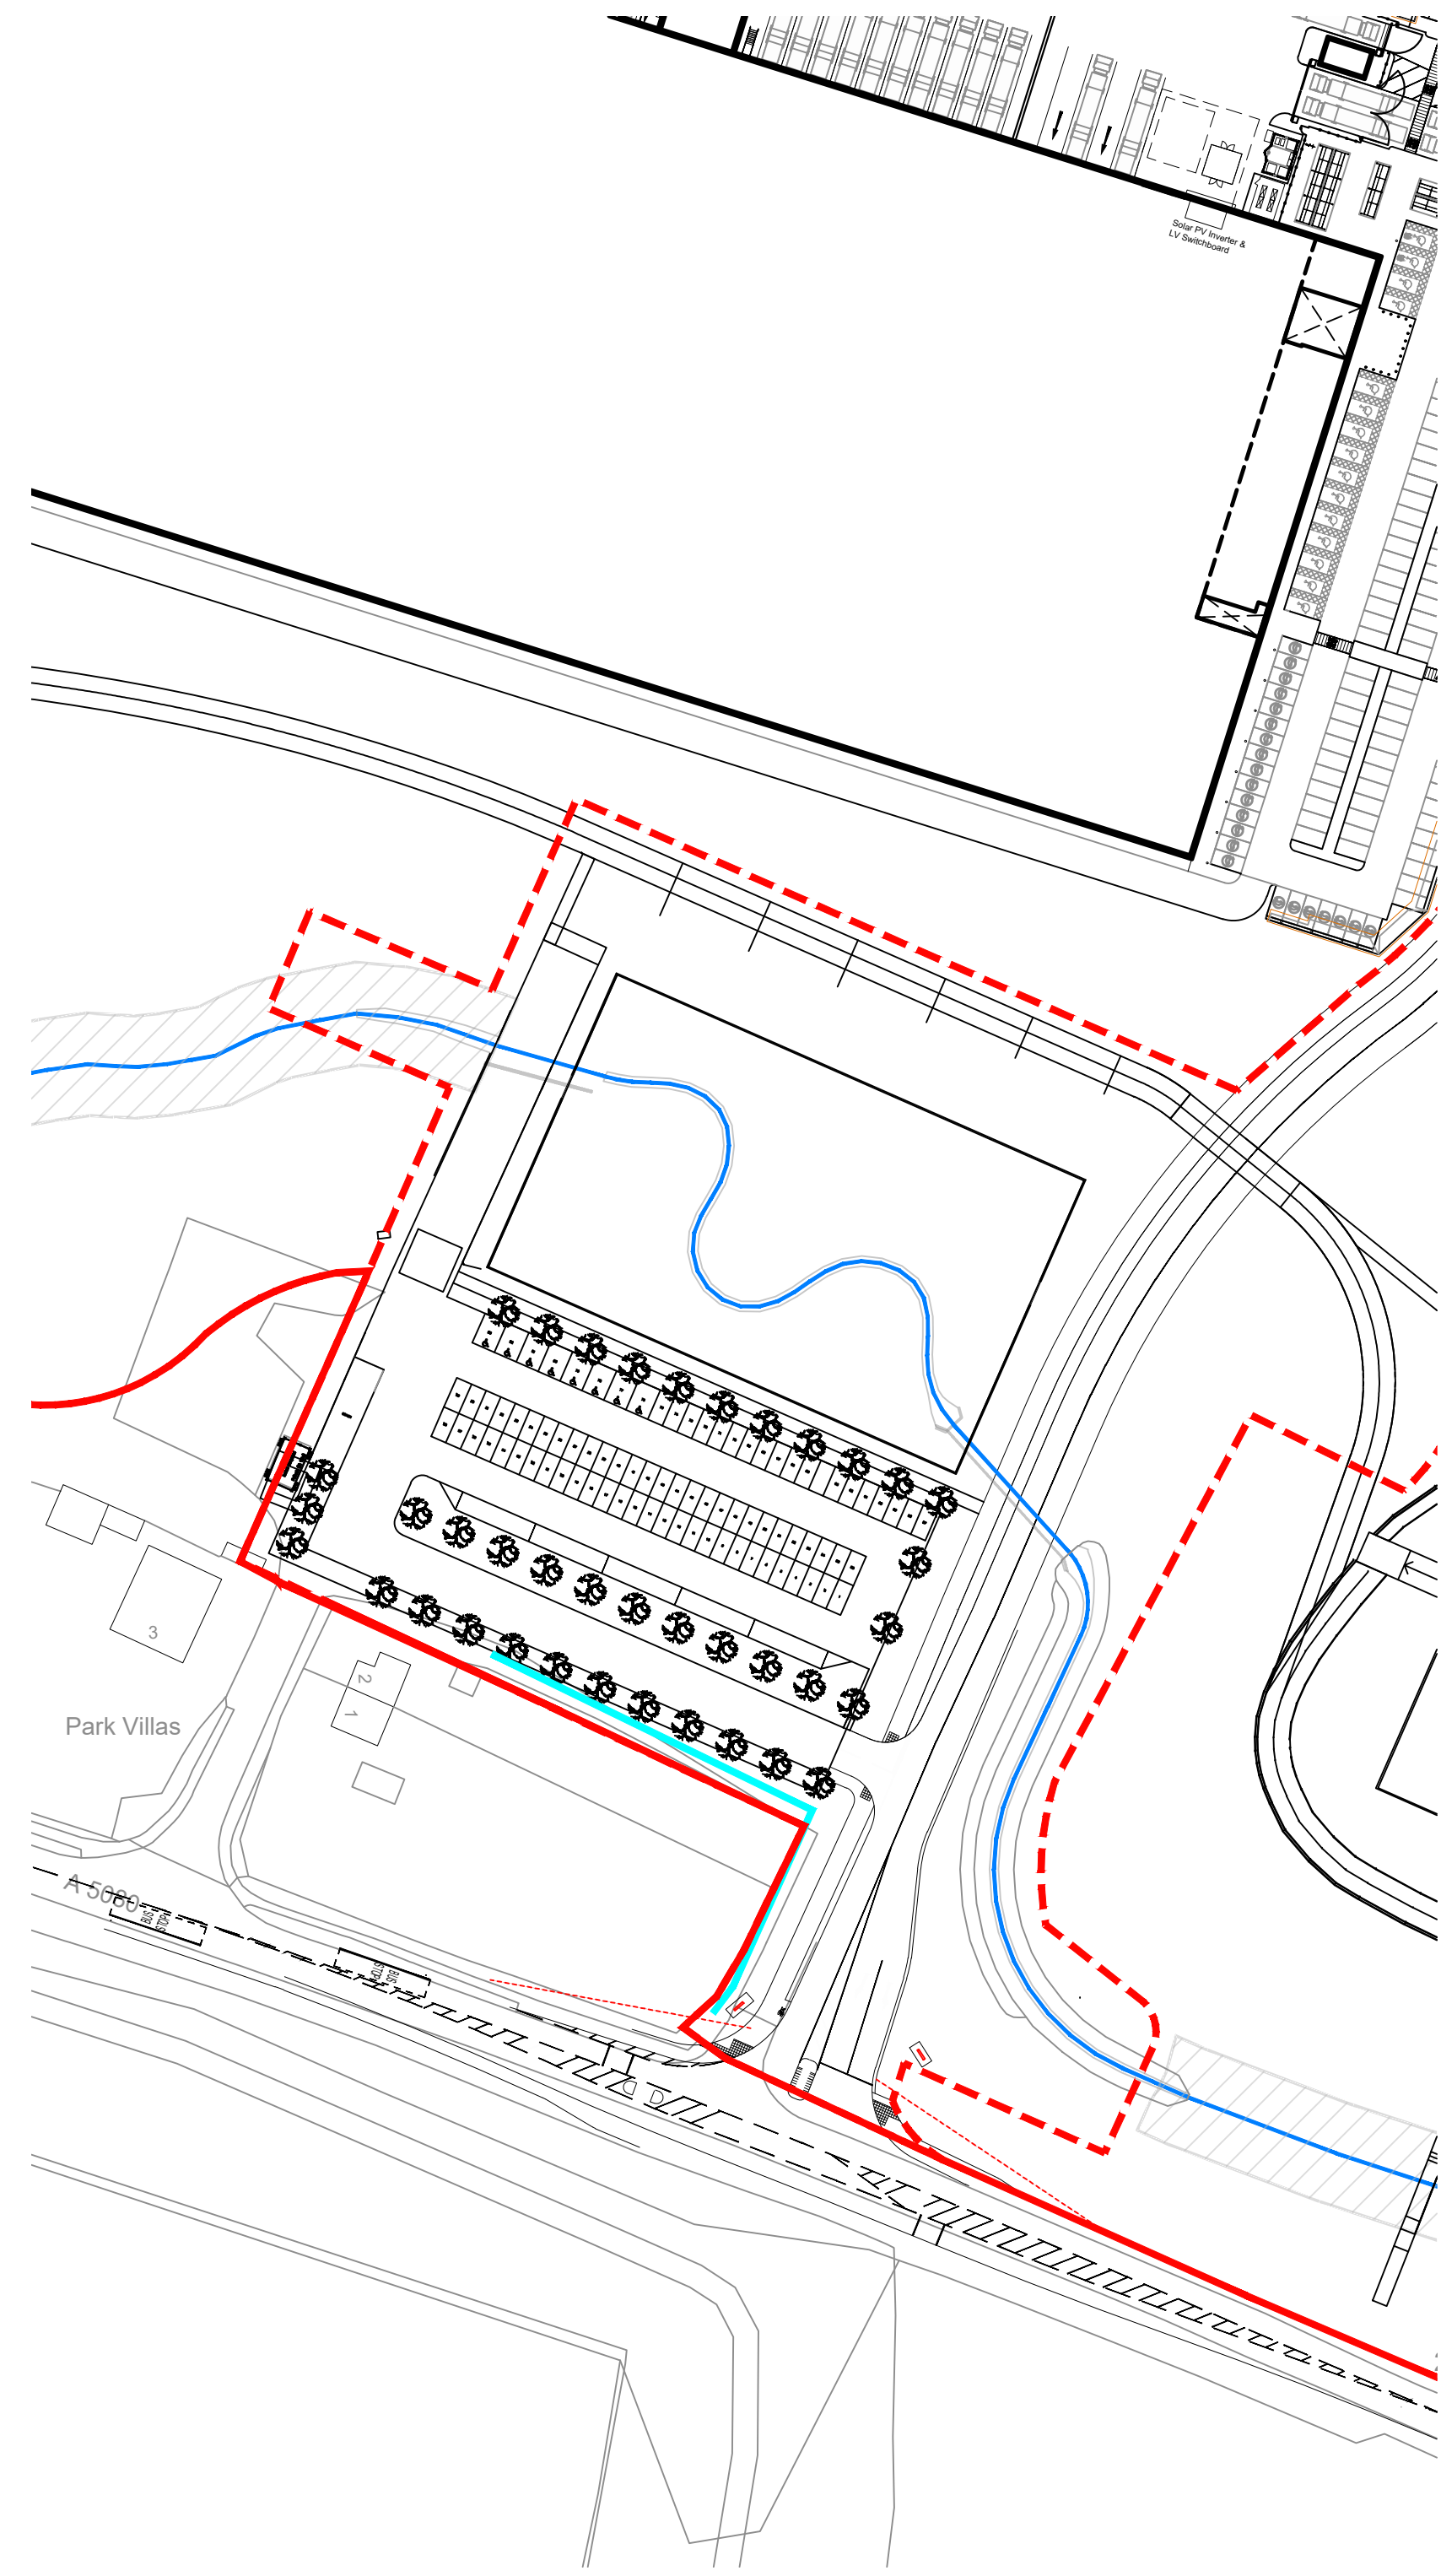


Extract A
Scale 1:1000

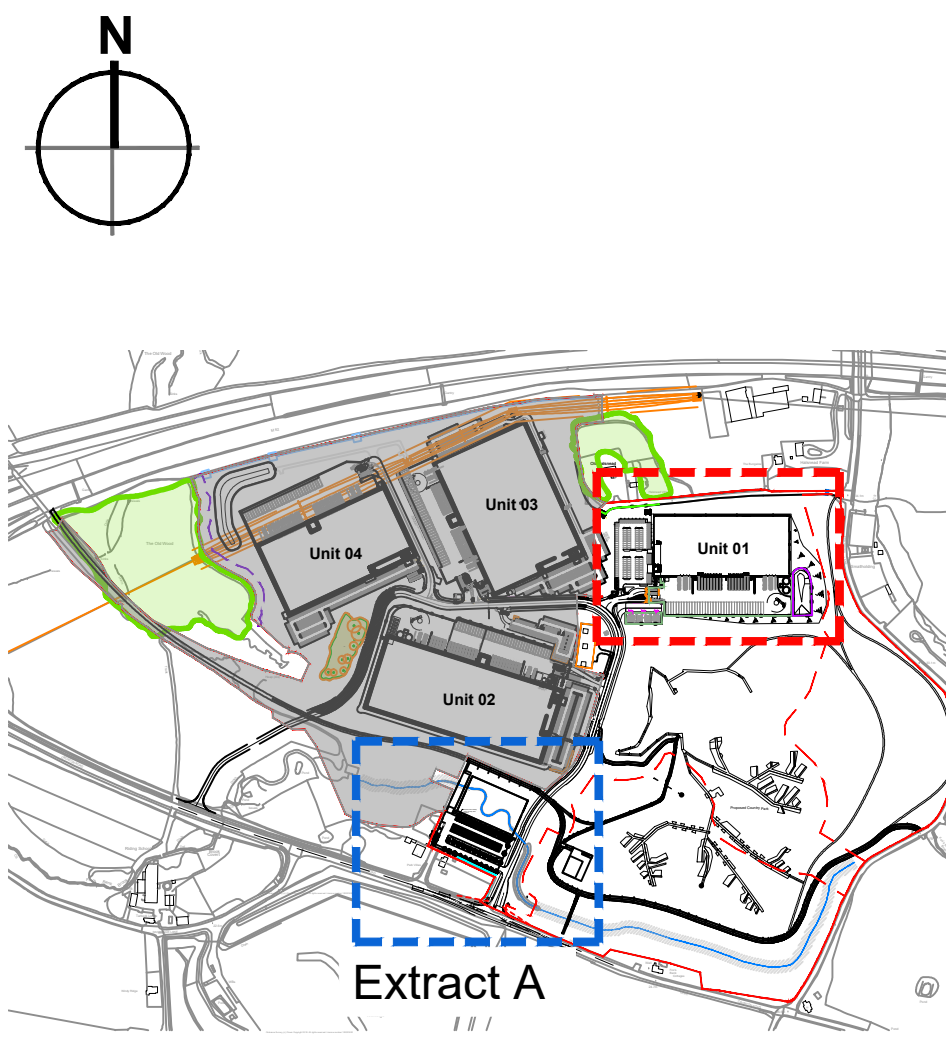


Key Plan
Scale 1:10000


- Application Boundary
- Extent of Full Application
- Coal Authority Demise
- Retaining Wall with 1.1m Guardrails
- Proposed Fencing: 2.4m high, galvanised polyester powder coated paladin security fence Colour: Green.
- Single and Double Arm Automatic Barrier Gate
- Personnel Door Colour: Green.
- Proposed Manually operated Residential Access Gate with 'A' Frame'
- 2.4m high Security Access Gate Colour: Green.
- 2.4m High Acoustic Fencing
- 600mm Timber High Knee Rail
- 2.0m high closeboard timber fencing

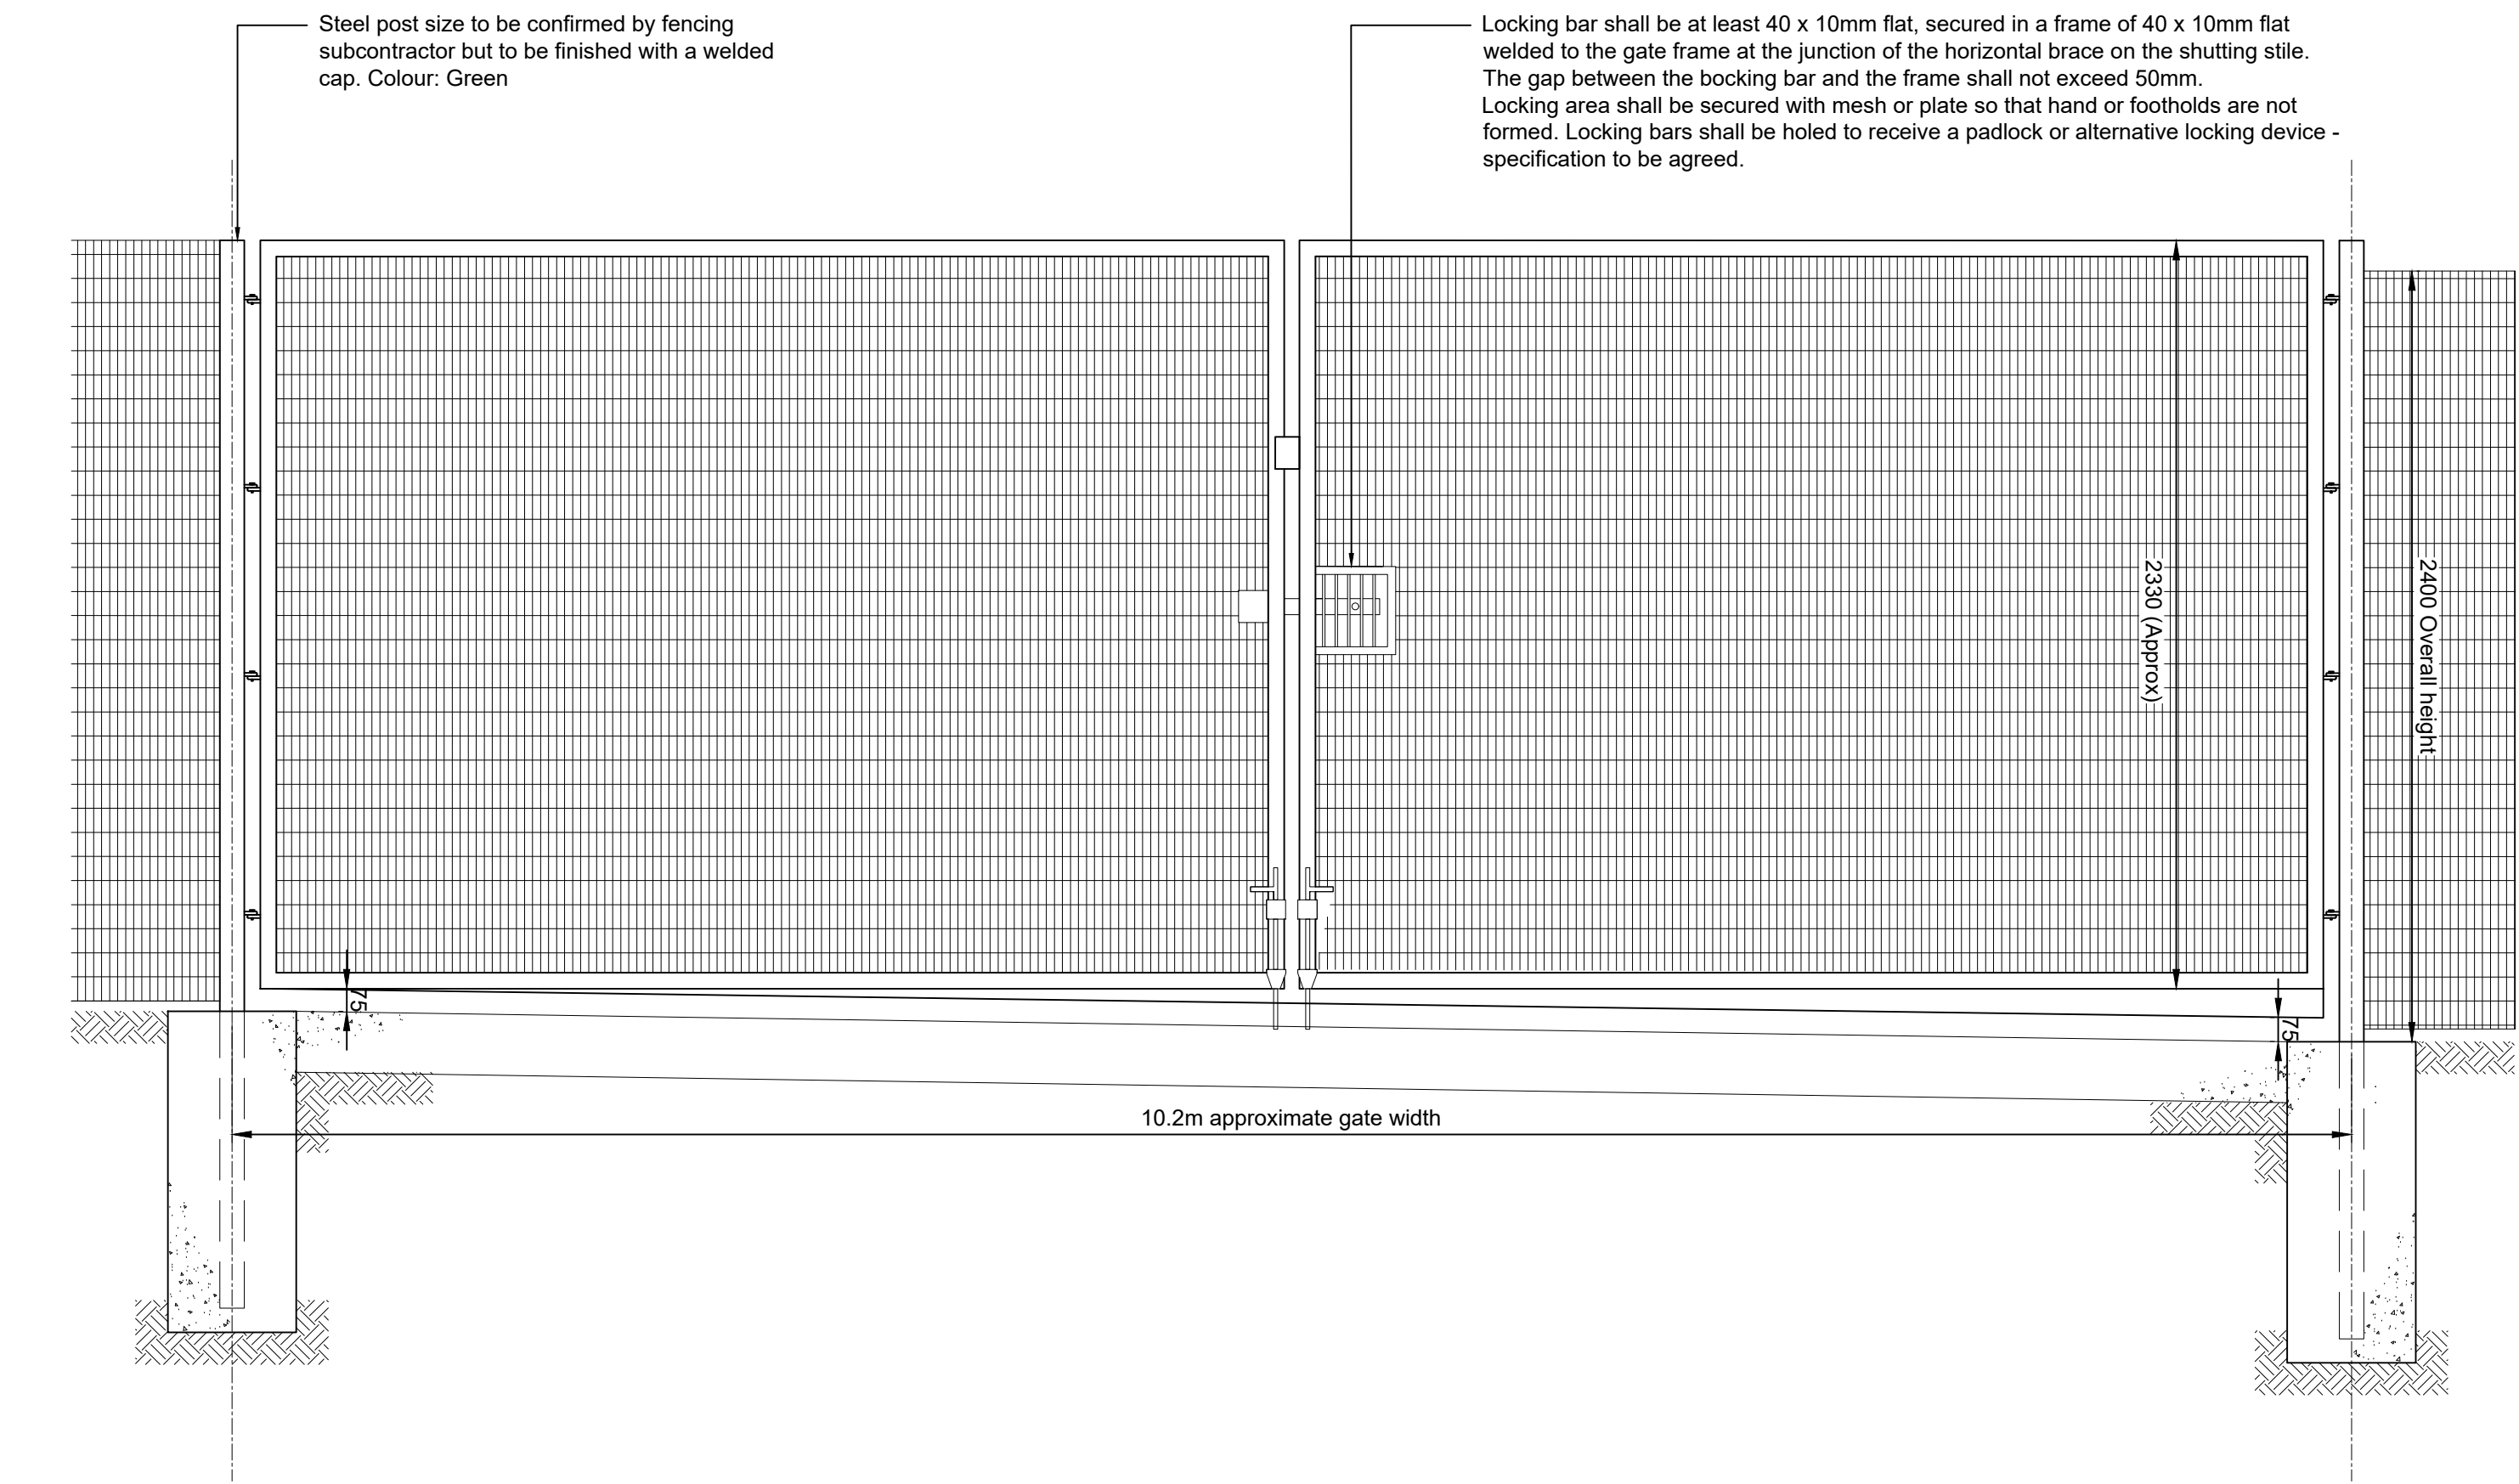


Security Access Gate Details
Scale 1:20

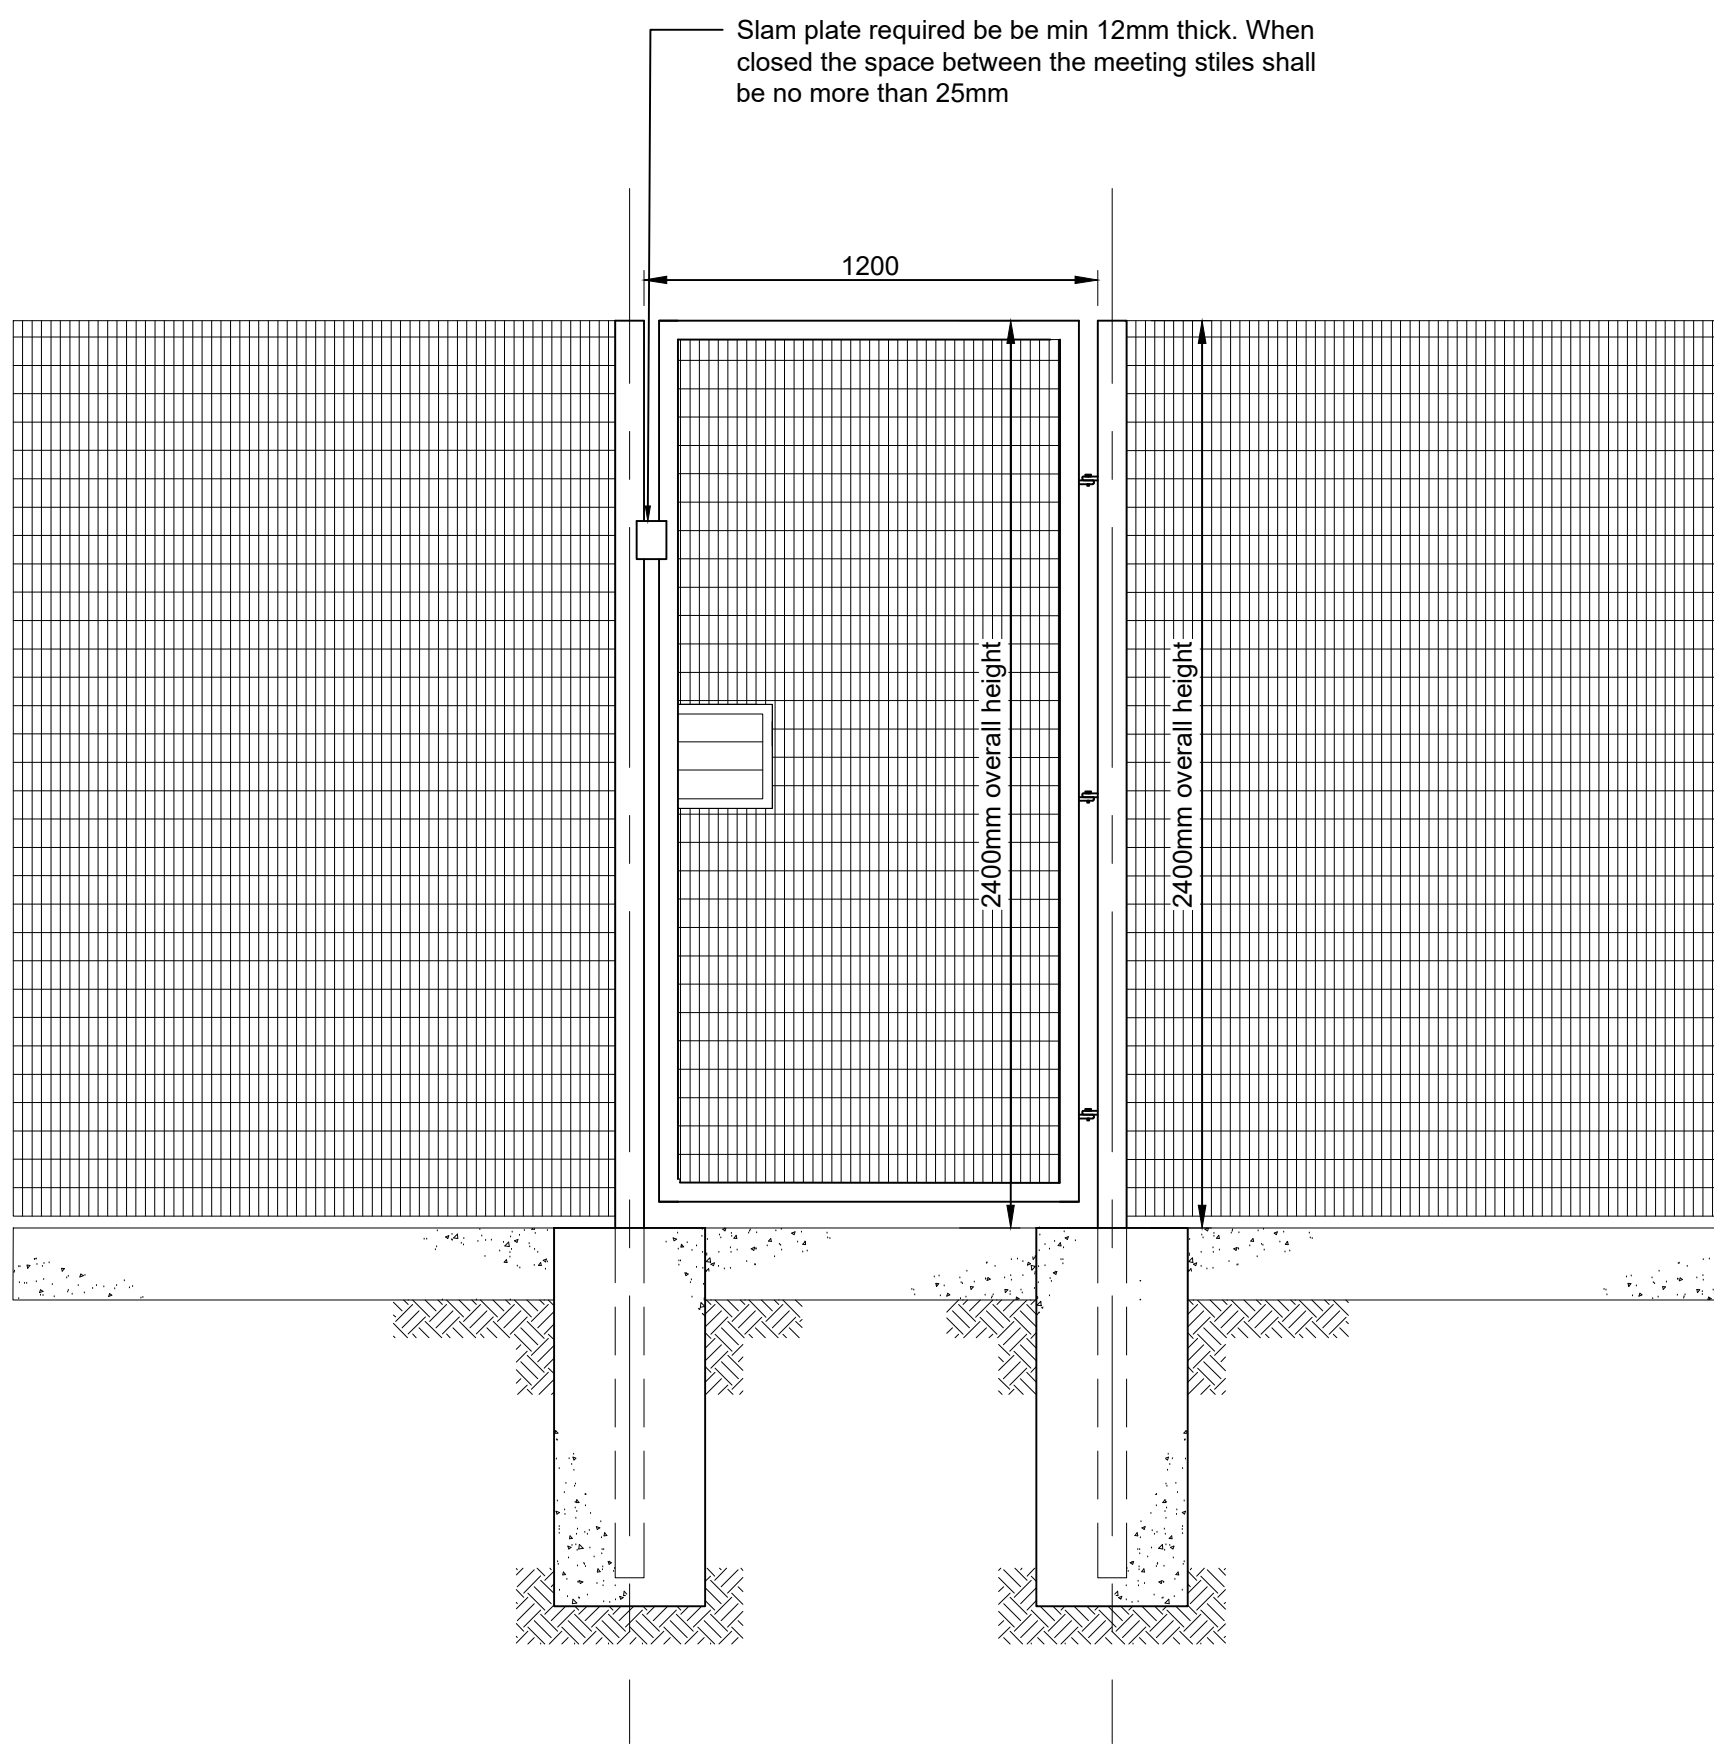

Personnel Gate Details
Scale 1:20

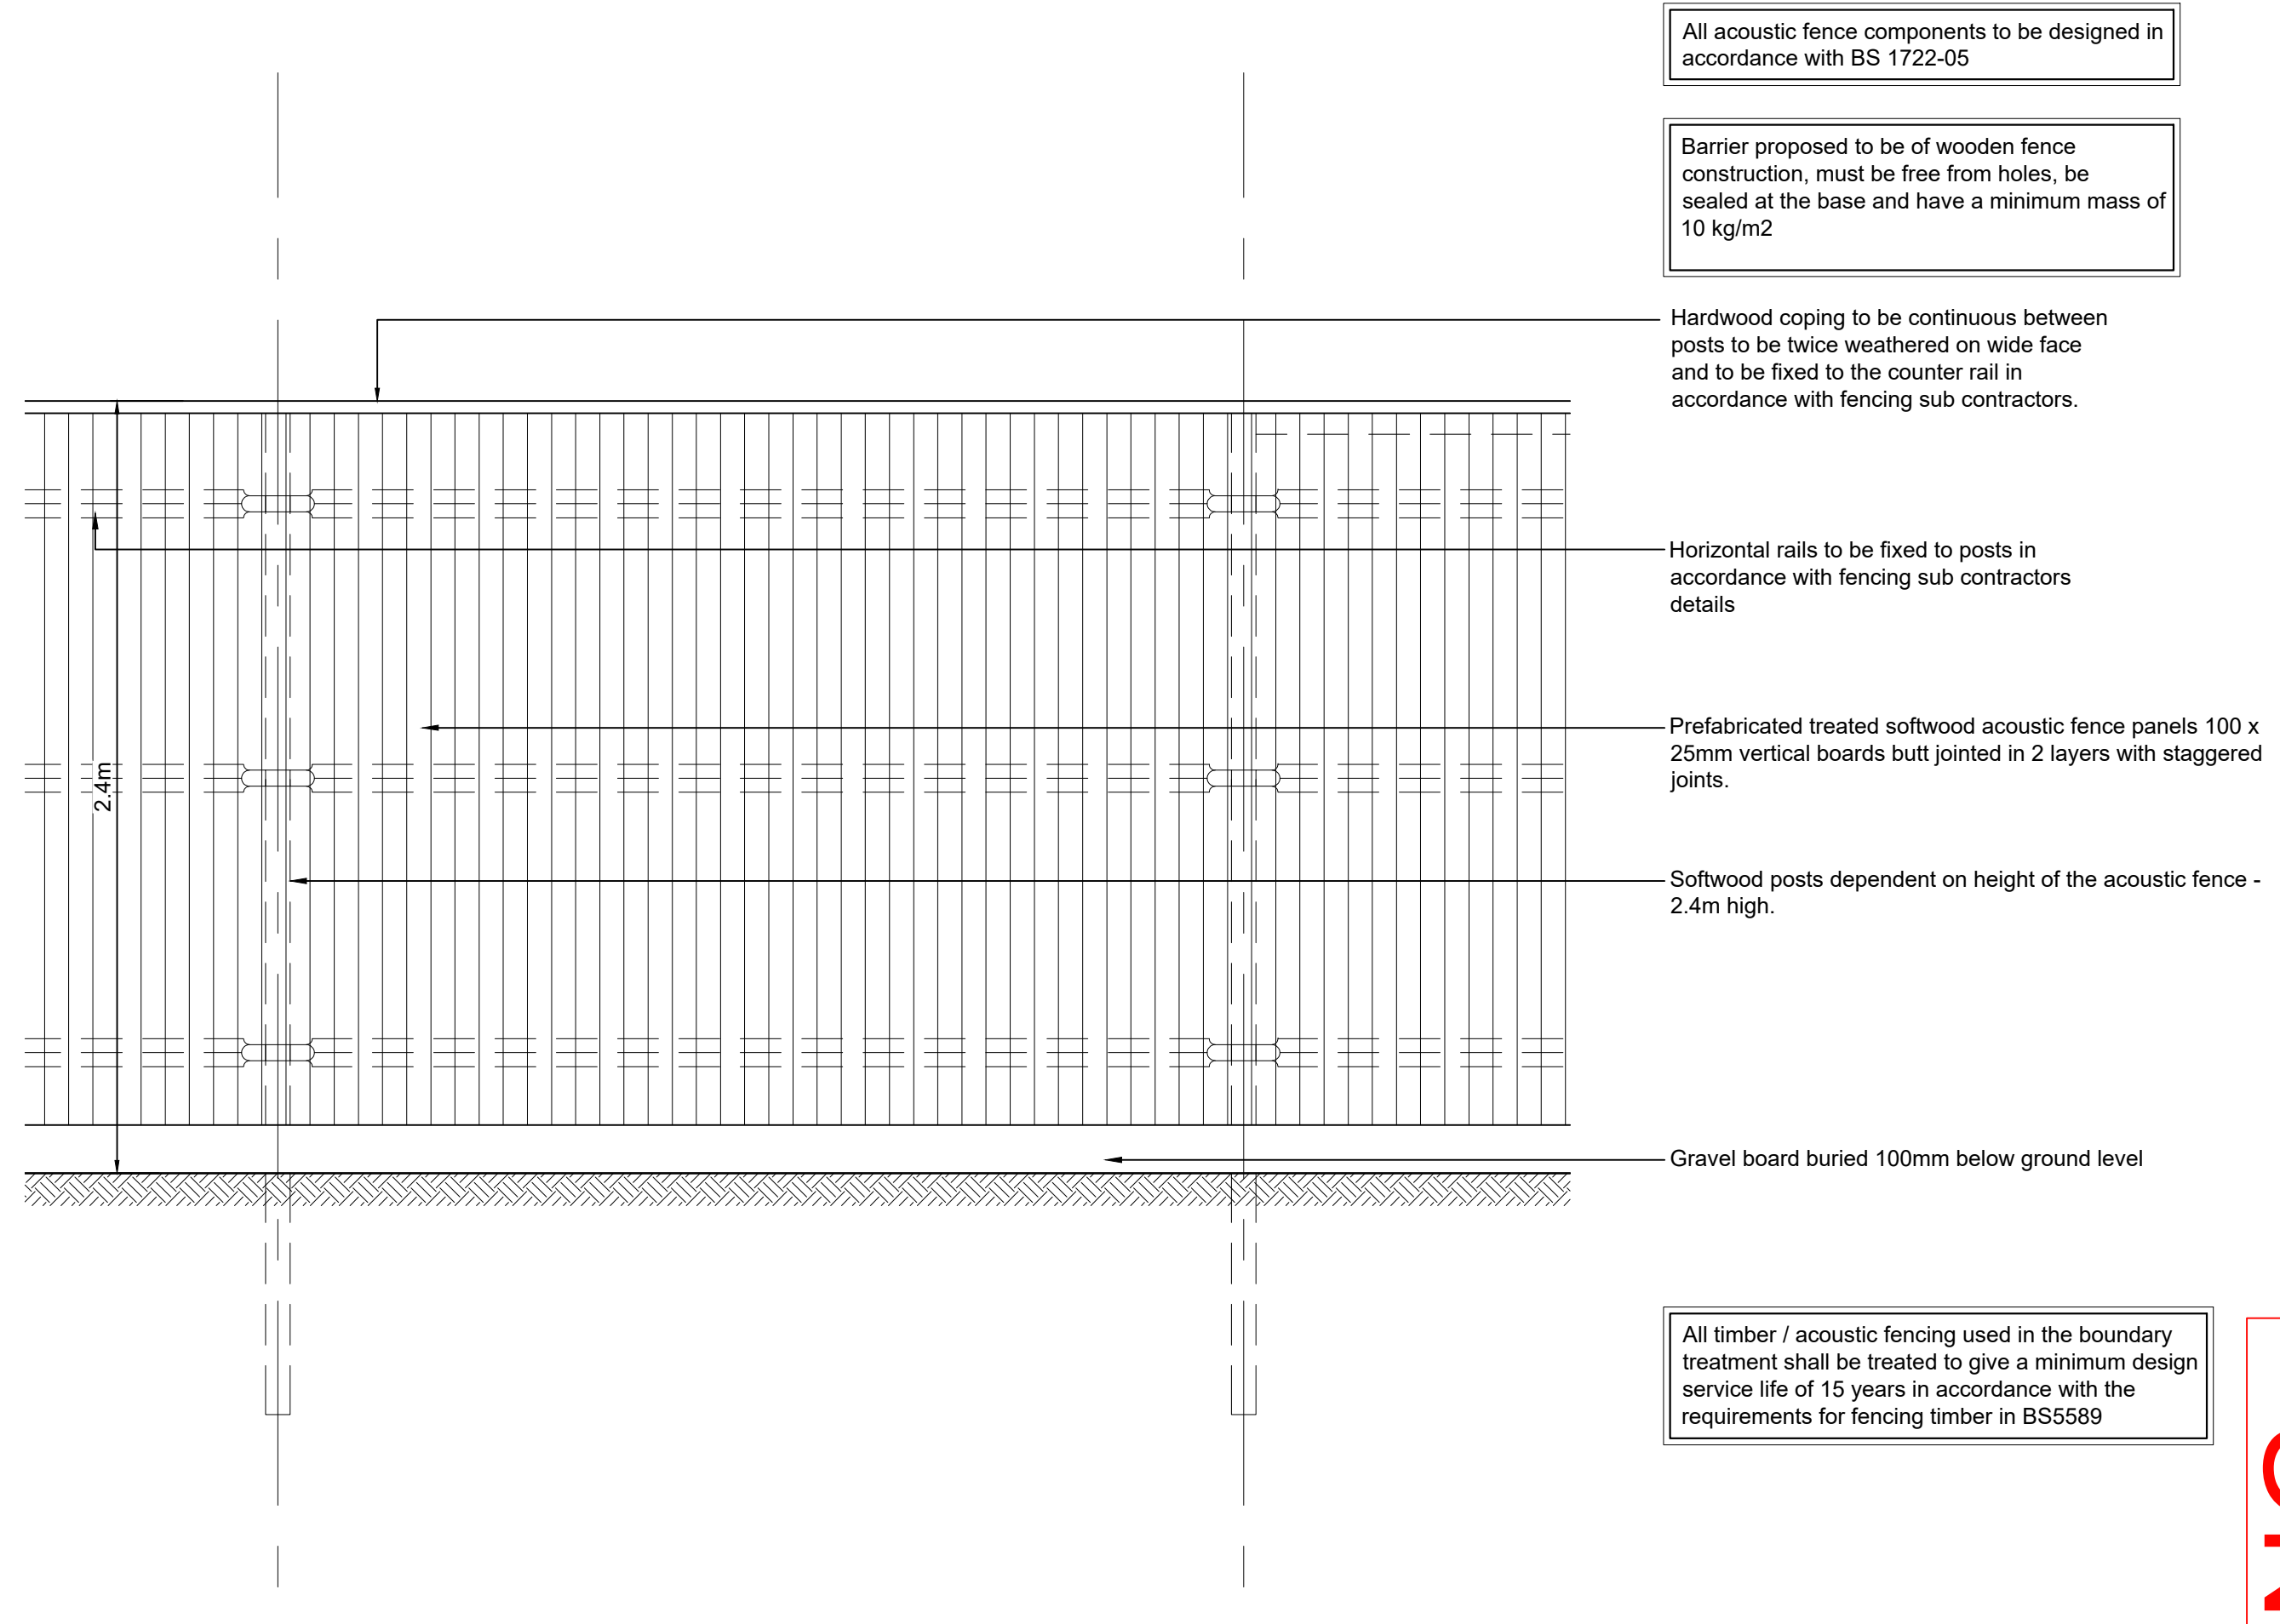

Acoustic Fencing
Scale 1:20

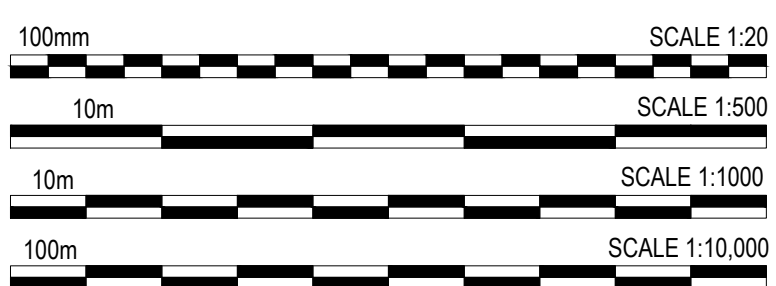

rev amendments by ckd date

Symmetry Park, Merseyside

Fencing Detail

TRITAX SYMMETRY
A TRITAX BIG BOX COMPANY

umc architects
3rd Floor, Manchester Club, 81 King Street, Manchester, M2 4AN
+44 (0)161 413 0590 info@umcarchitects.com

Drawing Status: Planning
Drawn / Checked: MY / DEB
Date: 06/04/2024
Scale: 1:250 @ A0

Drawing no: 18128 PD407
Revision: P