



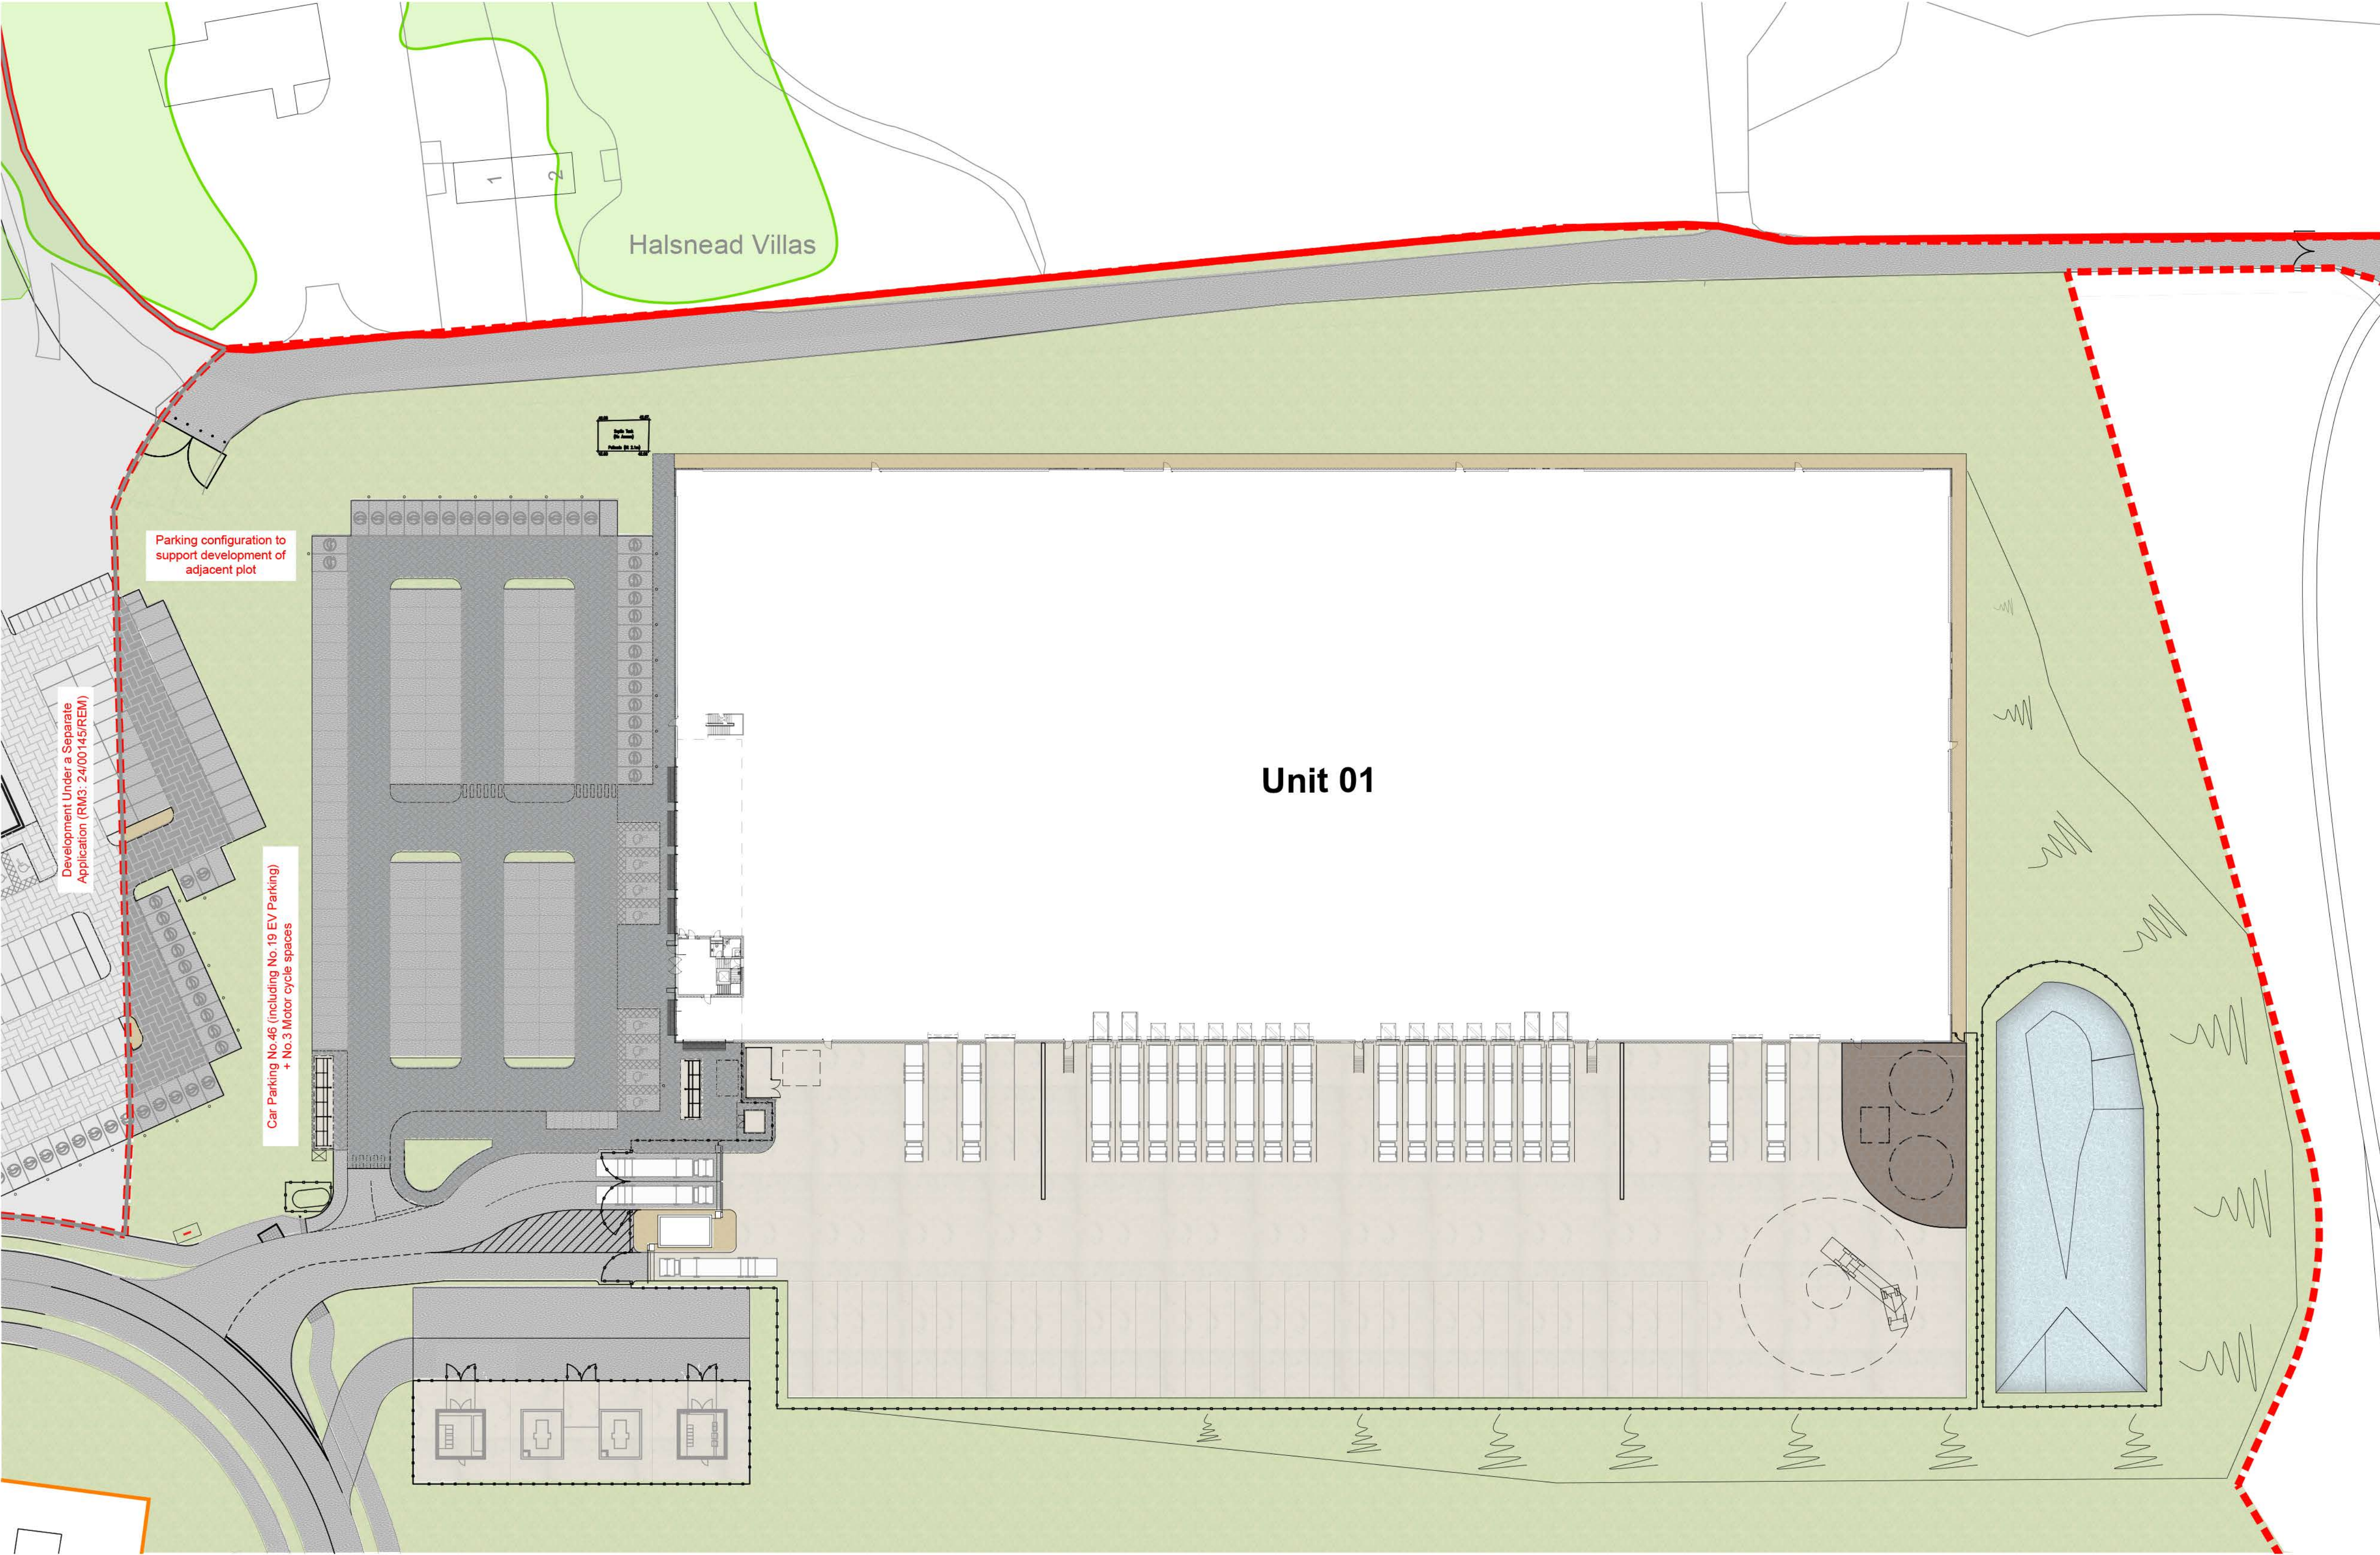

Unit 01 External Finishes Plan
Scale 1:500

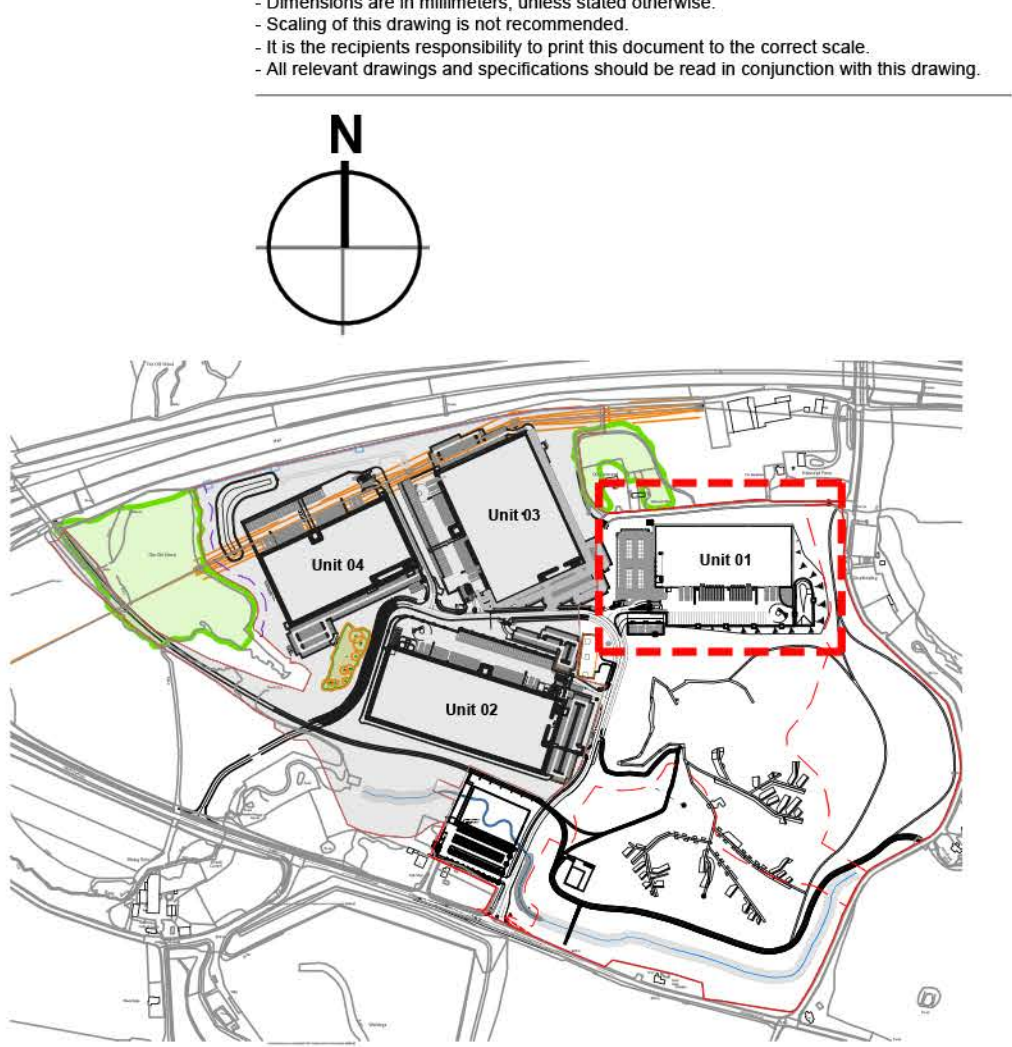

Key Plan
Scale 1:10000

Key:	
	Concrete Service Yard
	Bitumen macadam to Engineers details
	Pre-cast concrete paving slabs Marshalls 'Perfecta' smooth 400x400mm Colour: Natural
	Soft Landscaping
	Road grade block paving on sandbed Brett Omega classic 200x100mm Colour: Charcoal (CL)
	Gravel/Stone

- Application Boundary
- Extent of Full Application
- Coal Authority Demise
- Development under a separate application (RM3: 24/00145/REM)



PLANNING

THIS DRAWING IS FOR PLANNING CONSIDERATION ONLY
AND SHOULD NOT BE USED FOR ANY OTHER PURPOSE

rev	amendments	by	ckd	date
Symmetry Park, Merseyside				
Unit 01 External Finishes Plan				
A TRITAX BIG BOX COMPANY				
3rd Floor, Manchester Club, 81 King Street, Manchester, M2 4AH t. +44 (0)161 413 0590 e. info@umcarchitects.com				
Drawing Status:		Planning		
Drawn / Checked:		PM / MY		
Date:		08/04/2024		
Scale:		As Noted @ A1		
Drawing no:		Revision:		
18128 P0410		K		