



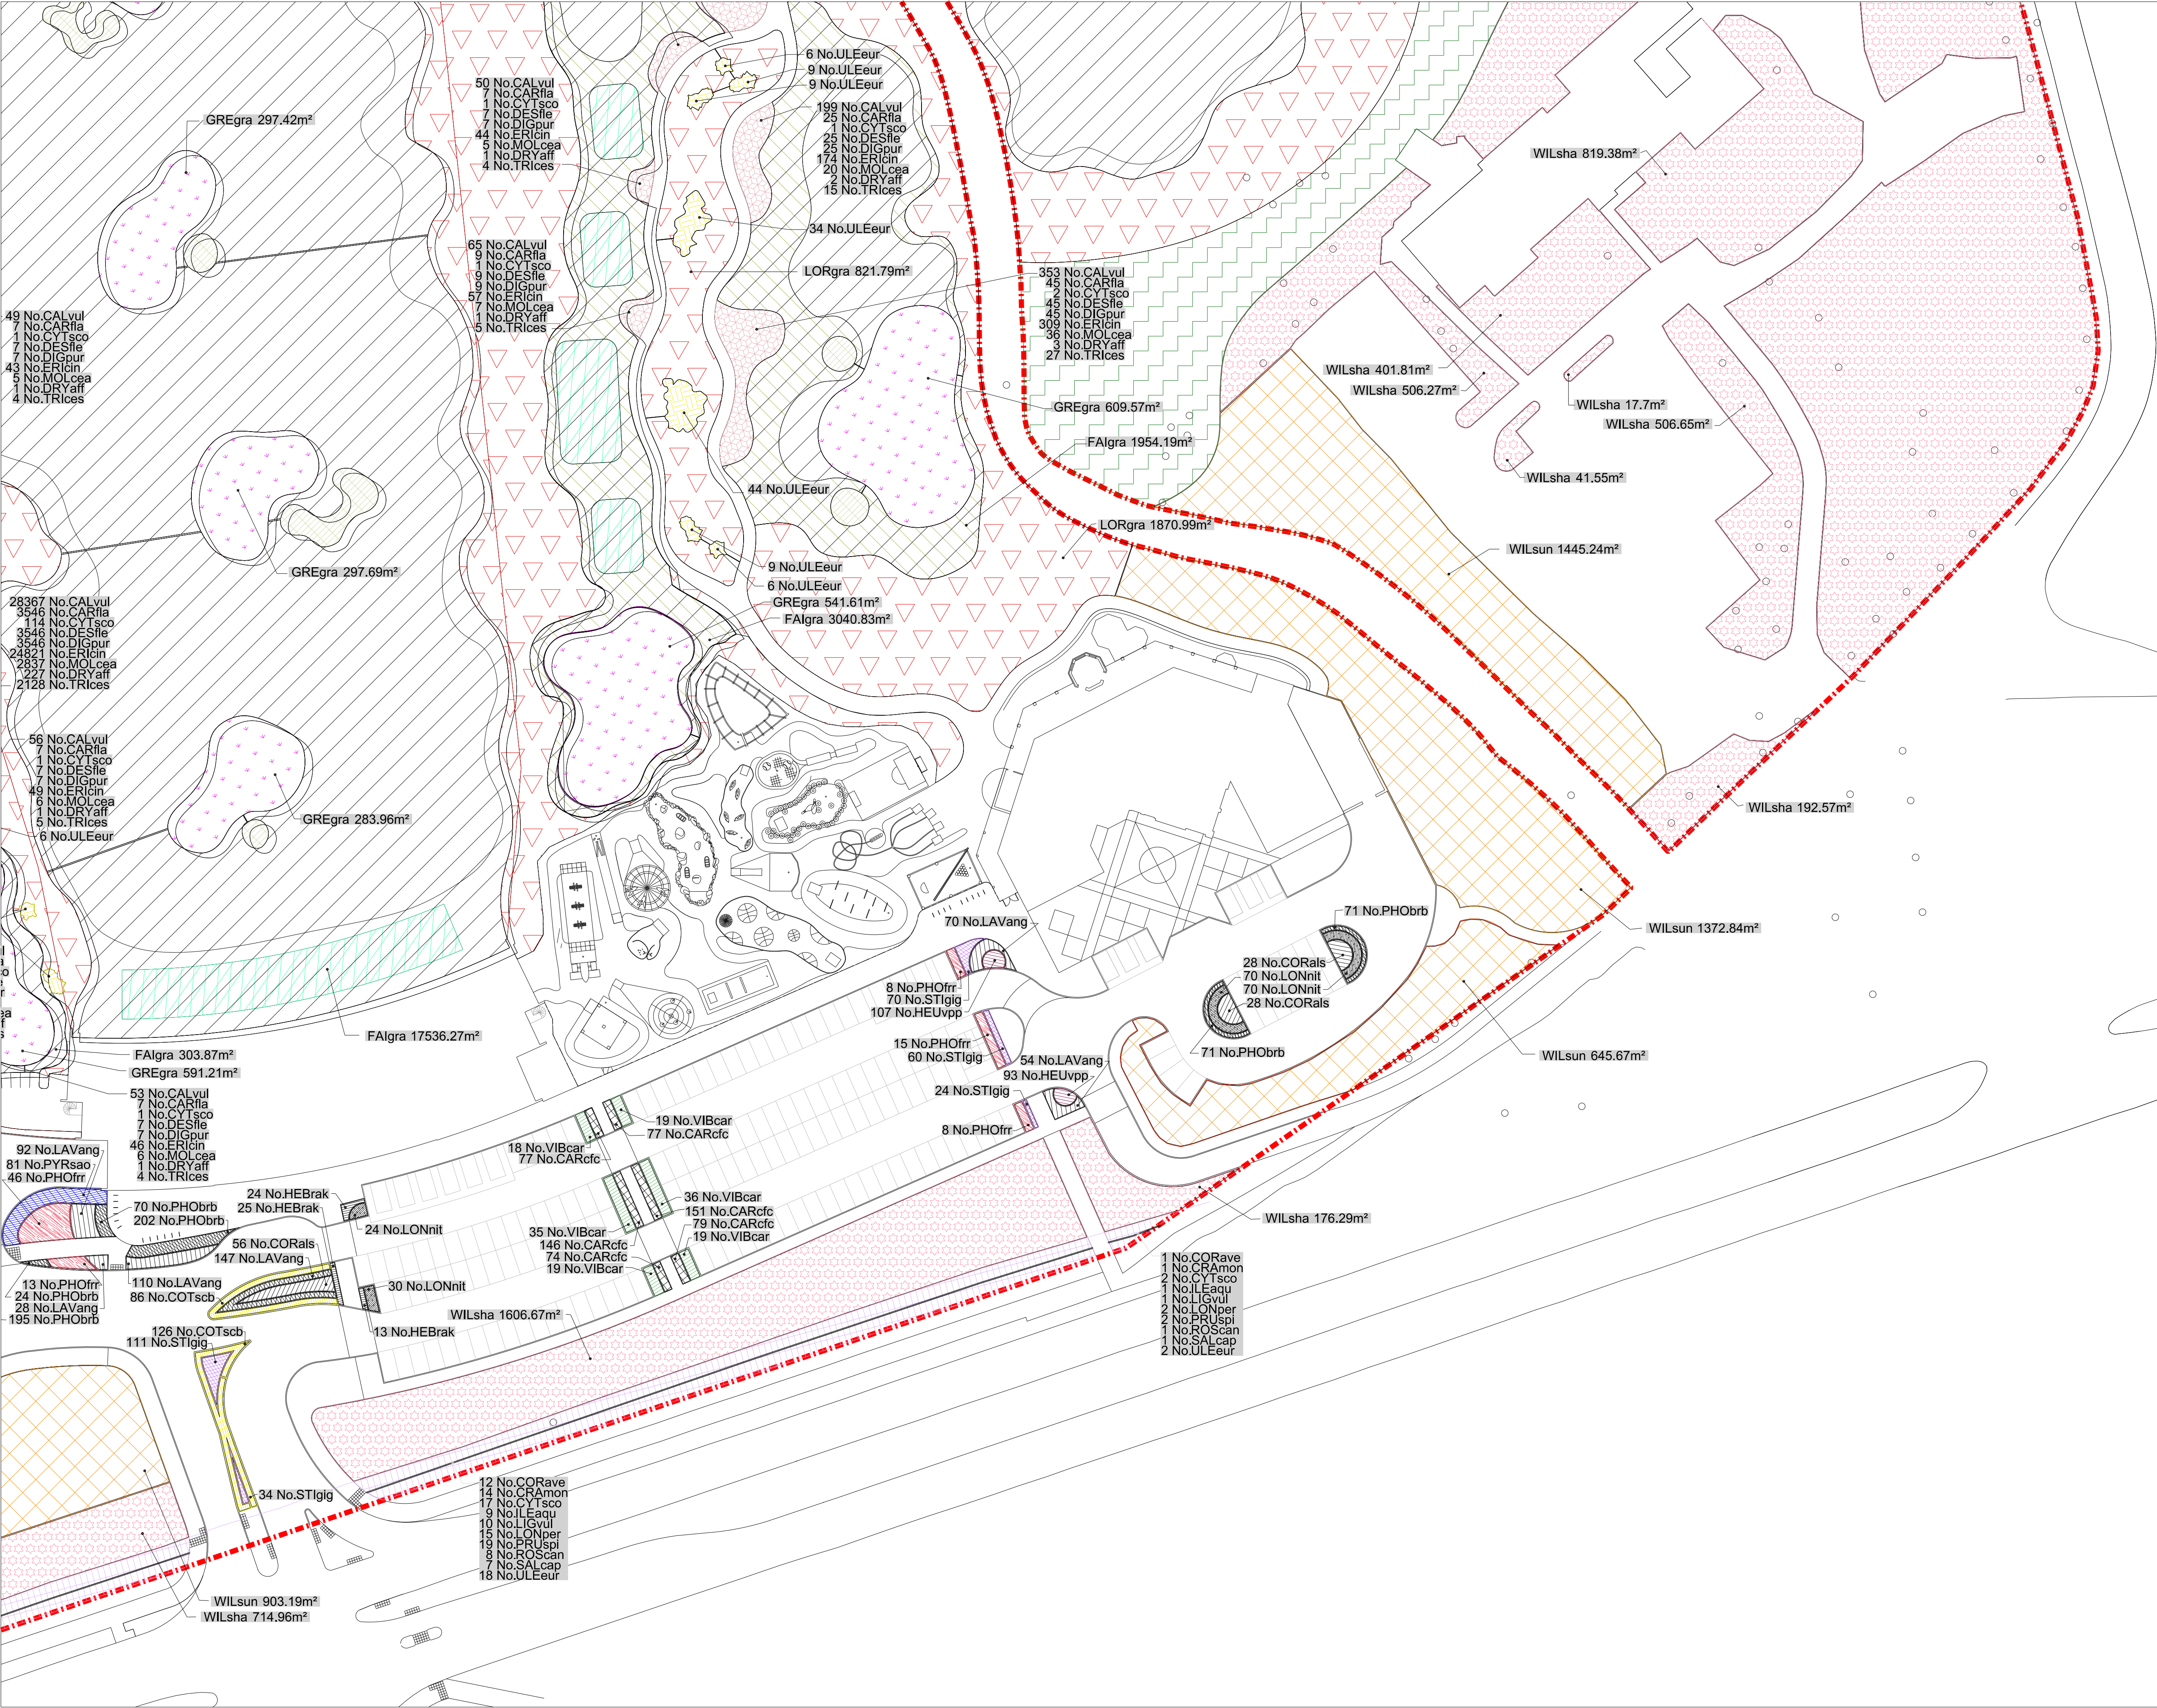

GENERAL NOTES					
01.					
02.					
03.					
04.					
05.					
REVISIONS					
A	09/03/20	Amendments to Driving Range	PA	AC	
B	22/06/21	Amendments to highways and site layout	SS	AC	
REV	DATE	DESCRIPTION	REV BY	CHK BY	

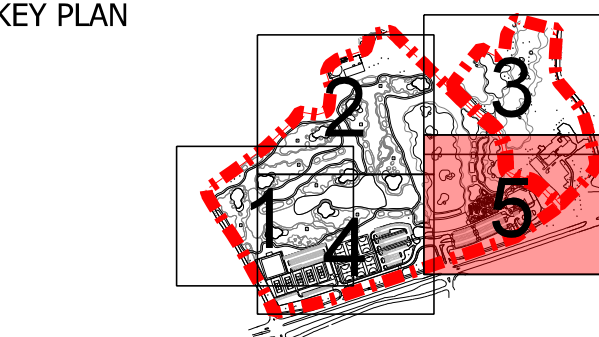

LEAD CONSULTANT

CLIENT

ISSUED FOR
Planning Application
(90% submittal)

PROJECT
Kirkby Valley Golf Club

DRAWING TITLE
Planting Plan 5 of 5

Drawn	SS	Checked	JH	Approved	AC
Date	29.08.19	Sheet Size	A3	Scale	1:100
Drawing No. G935 315 PLANTING PLAN 5 OF 5				Rev.	B
CAD File No. G935 315			Consultant Project No.		
This drawing, the designs and details shown are the copyright of International Design Group and shall not be copied or reproduced in any form without their written consent.					
INTERNATIONAL DESIGN GROUP					