


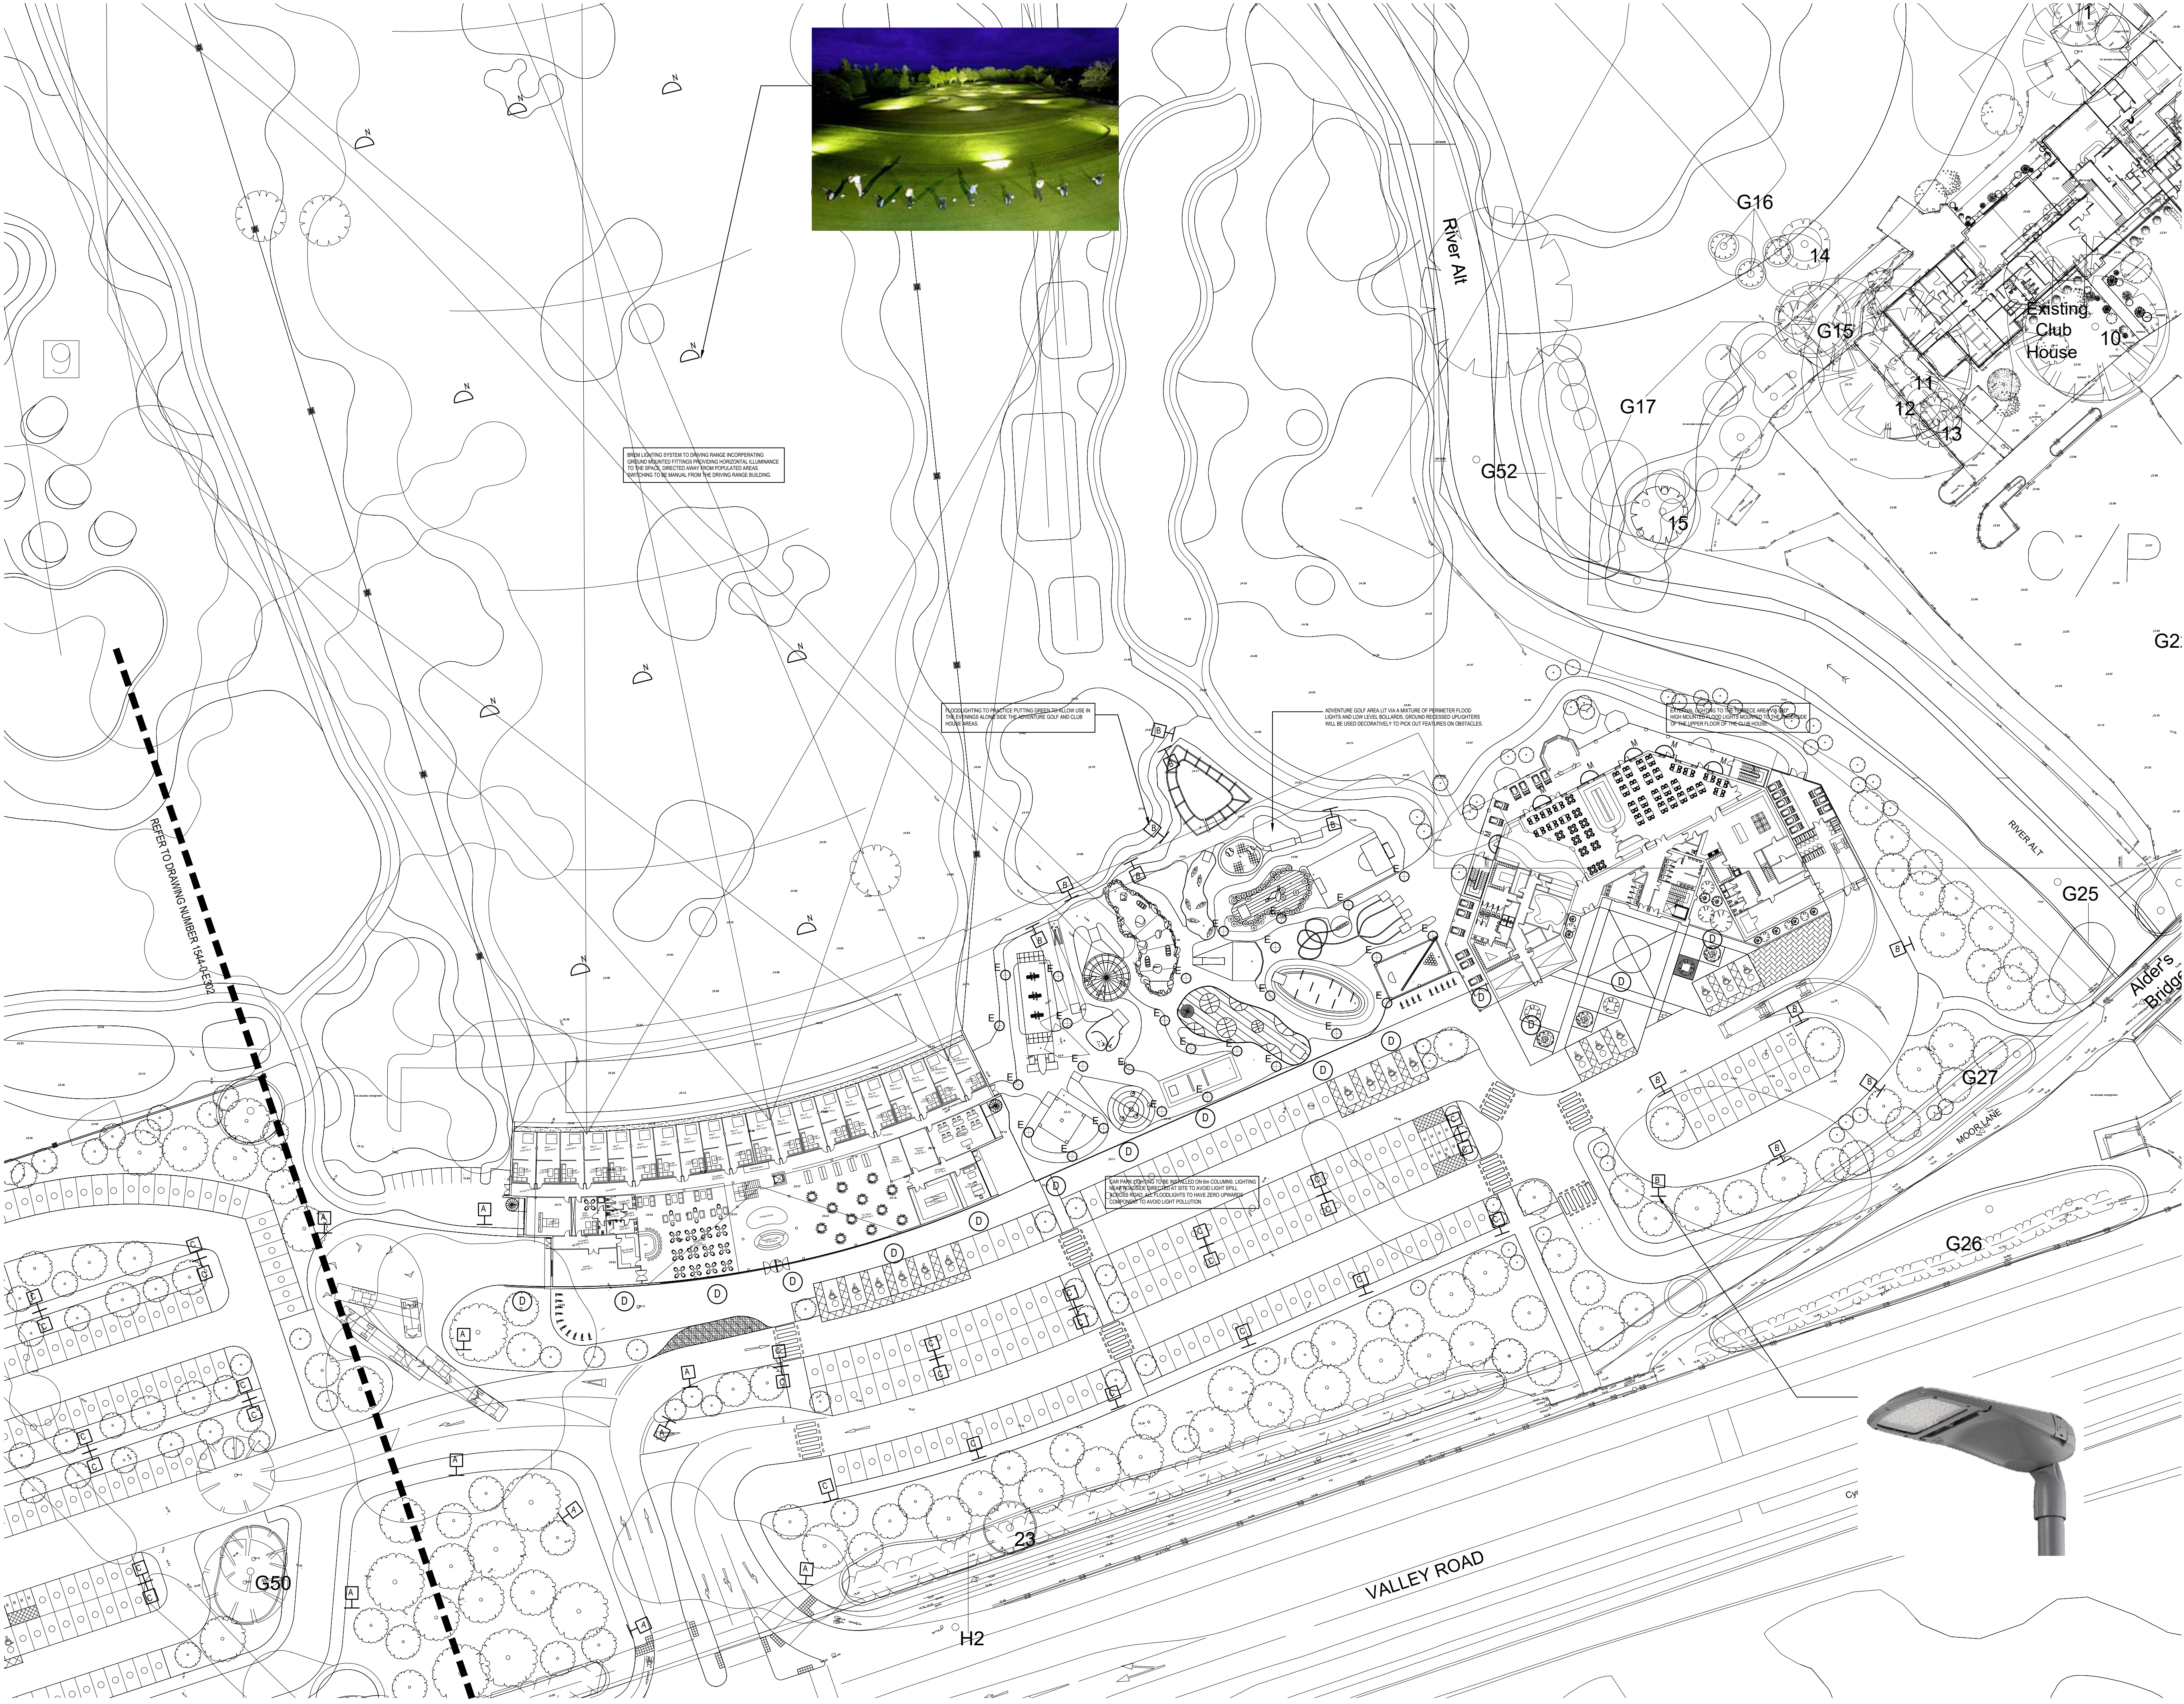

BEAM LIGHTING SYSTEM TO DRIVING RANGE INCORPORATING
COLUMN MOUNTED FITTING PROVIDING HORIZONTAL ILLUMINANCE
TO THE SPACE, DIRECTED AWAY FROM POPULATED AREAS,
NOTIFYING TO THE ANNULAR FROM THE DRIVING RANGE BUILDING.



POOD LIGHTING TO PRACTICE PUTTING GREENS AND USE IN
THE DRIVING RANGE TO PROVIDE TO THE ANNULAR FROM THE
HOUSE AREAS.

ADVENTURE GOLF AREA LIT VIA A MIXTURE OF PERIMETER FLOOD
LIGHTS AND LOW LEVEL BOLLARDS, PROVIDING RESSES UPON THE
WILL BE USED DECORATIVELY TO PICK OUT FEATURES ON OBSTACLES.

CLUBHOUSE TO THE TERRACE AREAS AND
HIGH WATER FLOOD LIGHTING, TO THE
OF THE UPPER FLOOR OF THE CLUBHOUSE.

FOR PARK LIGHTING TIME SCHEDULED ON ANY COLUMN LIGHTING
NIGHT TRANSFER LIGHTS AT SITE TO AVOID LIGHT SPILL
NIGHTS (BOLLARDS) TO AVOID LIGHT SPILL
TO AVOID LIGHT POLLUTION.

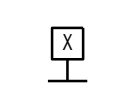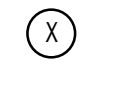

- NOTES
1. ALL SERVICE ROUTES DETAILED ARE APPROXIMATE. THE CONTRACTOR SHALL BE RESPONSIBLE FOR DETERMINING THE EXACT ROUTES AND POSITIONS OF ALL INSTALLED SERVICES AND EQUIPMENT.
 2. THE EXACT POSITION OF ALL SERVICES AND EQUIPMENT SHALL BE AGREED BY THE CONTRACT ADMINISTRATOR.
 3. THE CONTRACTOR SHALL BE RESPONSIBLE FOR FULLY CO-ORDINATING ANY SERVICES INSTALLED WITH THE BUILDING FABRIC AND SERVICES INSTALLED BY OTHERS.
 4. THIS DRAWING SHALL BE READ IN CONJUNCTION WITH ALL MECHANICAL, ELECTRICAL, ARCHITECTURAL AND STRUCTURAL DRAWINGS, CONTRACT DOCUMENTATION AND SPECIFICATION FOR THE WORKS.
 5. THIS DRAWING FORMS PART OF THE SPECIFICATION FOR THE WORKS.
 6. ALL DIMENSIONS SHOWN ARE IN MILLIMETRES.
 7. DO NOT SCALE FROM THIS DRAWING.
 8. EXISTING SERVICES SHOWN FAINT.
- LEGEND
-  COLUMN MOUNTED FLOOD LIGHT
x = FITTING TYPE (SEE LIGHTING SCHEDULE)
 -  BOLLARD LUMINAIRE
x = FITTING TYPE (SEE LIGHTING SCHEDULE)
 -  DECORATIVE BOLLARD FITTING
x = FITTING TYPE (SEE LIGHTING SCHEDULE)
 -  WALL MOUNTED FLOODLIGHT LUMINAIRE
x = FITTING TYPE (SEE LIGHTING SCHEDULE)



P2	01-04-21	ISSUED FOR INFORMATION
P1	17-10-19	ISSUED FOR INFORMATION
REV	DATE	REVISION DESCRIPTION
CLIENT		
GREEN CIRCLE ESTATES		
PROJECT		
KIRKBY GOLF COURSE		
TITLE		
ELECTRICAL SERVICES - PROPOSED LIGHTING STRATEGY - SHEET 1 OF 2		
		
■ Burnham House, 373 Bury New Road, Manchester, M25 1AW. T: 0161 773 1177 F: 0161 773 9977 manchester@parker-wilson.co.uk		
□ 2nd Floor, 72, Cannon Street, London EC4N 6AE. T: 0207 251 4500 london@parker-wilson.co.uk www.parker-wilson.co.uk		
DRAWN BY AL	CHECKED DC	APPROVED BY PG
SCALE 1:50	SIZE A0	DATE OCT 19
DRAWING No 1544-0-E301		REV P2