




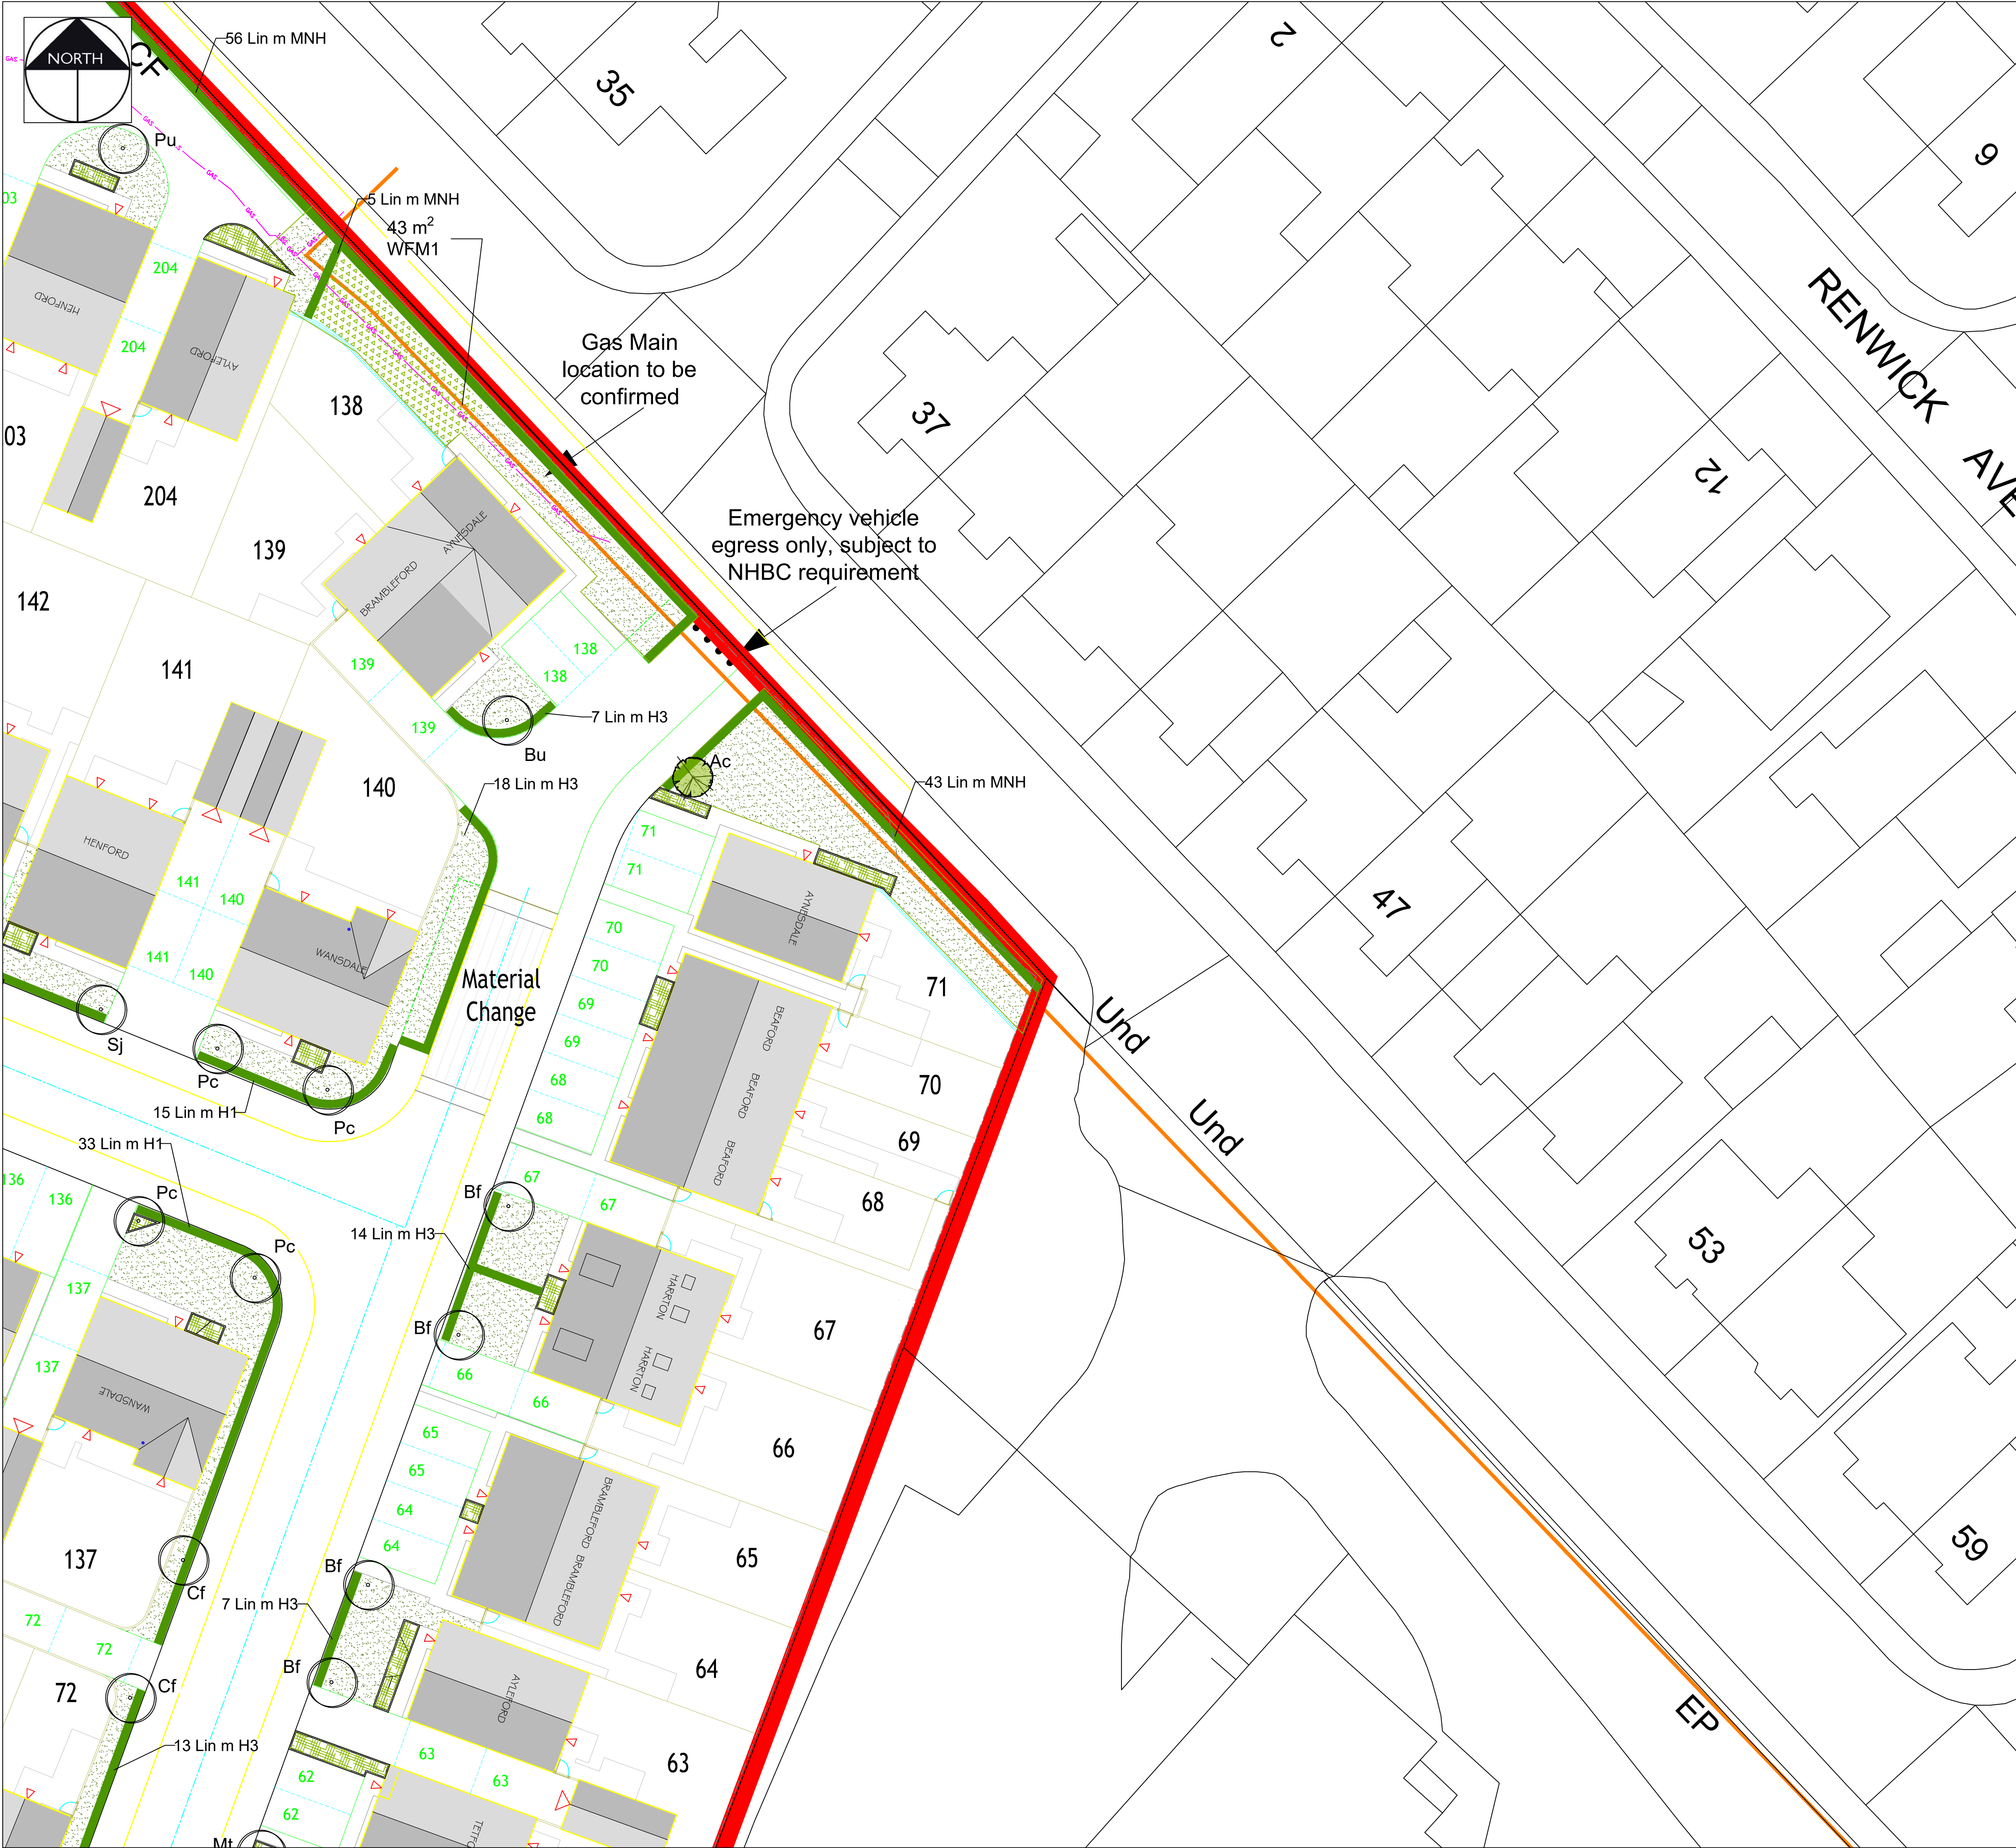

KEY

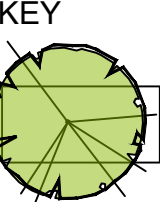


Proposed Trees in POS
See plant schedule and specification for details on species, nursery grades and quantities

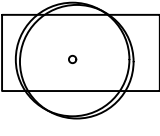


Proposed Trees
See plant schedule and specification for details on species, nursery grades and quantities



Proposed shrub planting
See plant schedule and specification for details on species, nursery grades and quantities

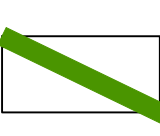


Proposed Hedgerows
See plant schedule and specification for details on species, nursery grades and quantities

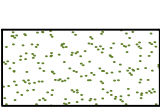

Proposed Grass to Plots Amenity Grade Turf




Proposed Marginal Planting MP1
See plant schedule and specification for details on species, nursery grades and quantities

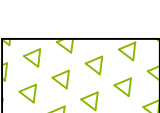

Proposed Wildflower planting
See plant schedule and specification for details on species, nursery grades and quantities



Proposed Flowering Lawn
See plant schedule and specification for details on species, nursery grades and quantities

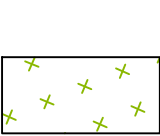

Proposed Native Whip Planting
See plant schedule and specification for details on species, nursery grades and quantities

P3	09.12.25	Minor Layout and Basin Updates	PGG
P2	04.12.25	Layout and Basin Updates	PGG
P1	19.11.25	Initial Issue for Comment	PGG
Rev	Date	Description	Initials



PGLA Ltd
Landscape Architects
Station Hop Offices
815 Stockport Road
Manchester
M19 3BS

t: 0161 238 9138
e: info@pgla.co.uk
w: www.pgla.co.uk

Client
TAYLOR WIMPEY UK LIMITED

Project
Glen Dimplex_Stoney Lane_Whiston

Description
**PLANTING PLAN
SHEET 4**

Status	FOR PLANNING		
Scale	Drawn	Checked	Date
1:200@A1	PGG	KLJ	NOV 25
Job number	Drawing number	Revision	
WHI2508	PP01.04	P3	