


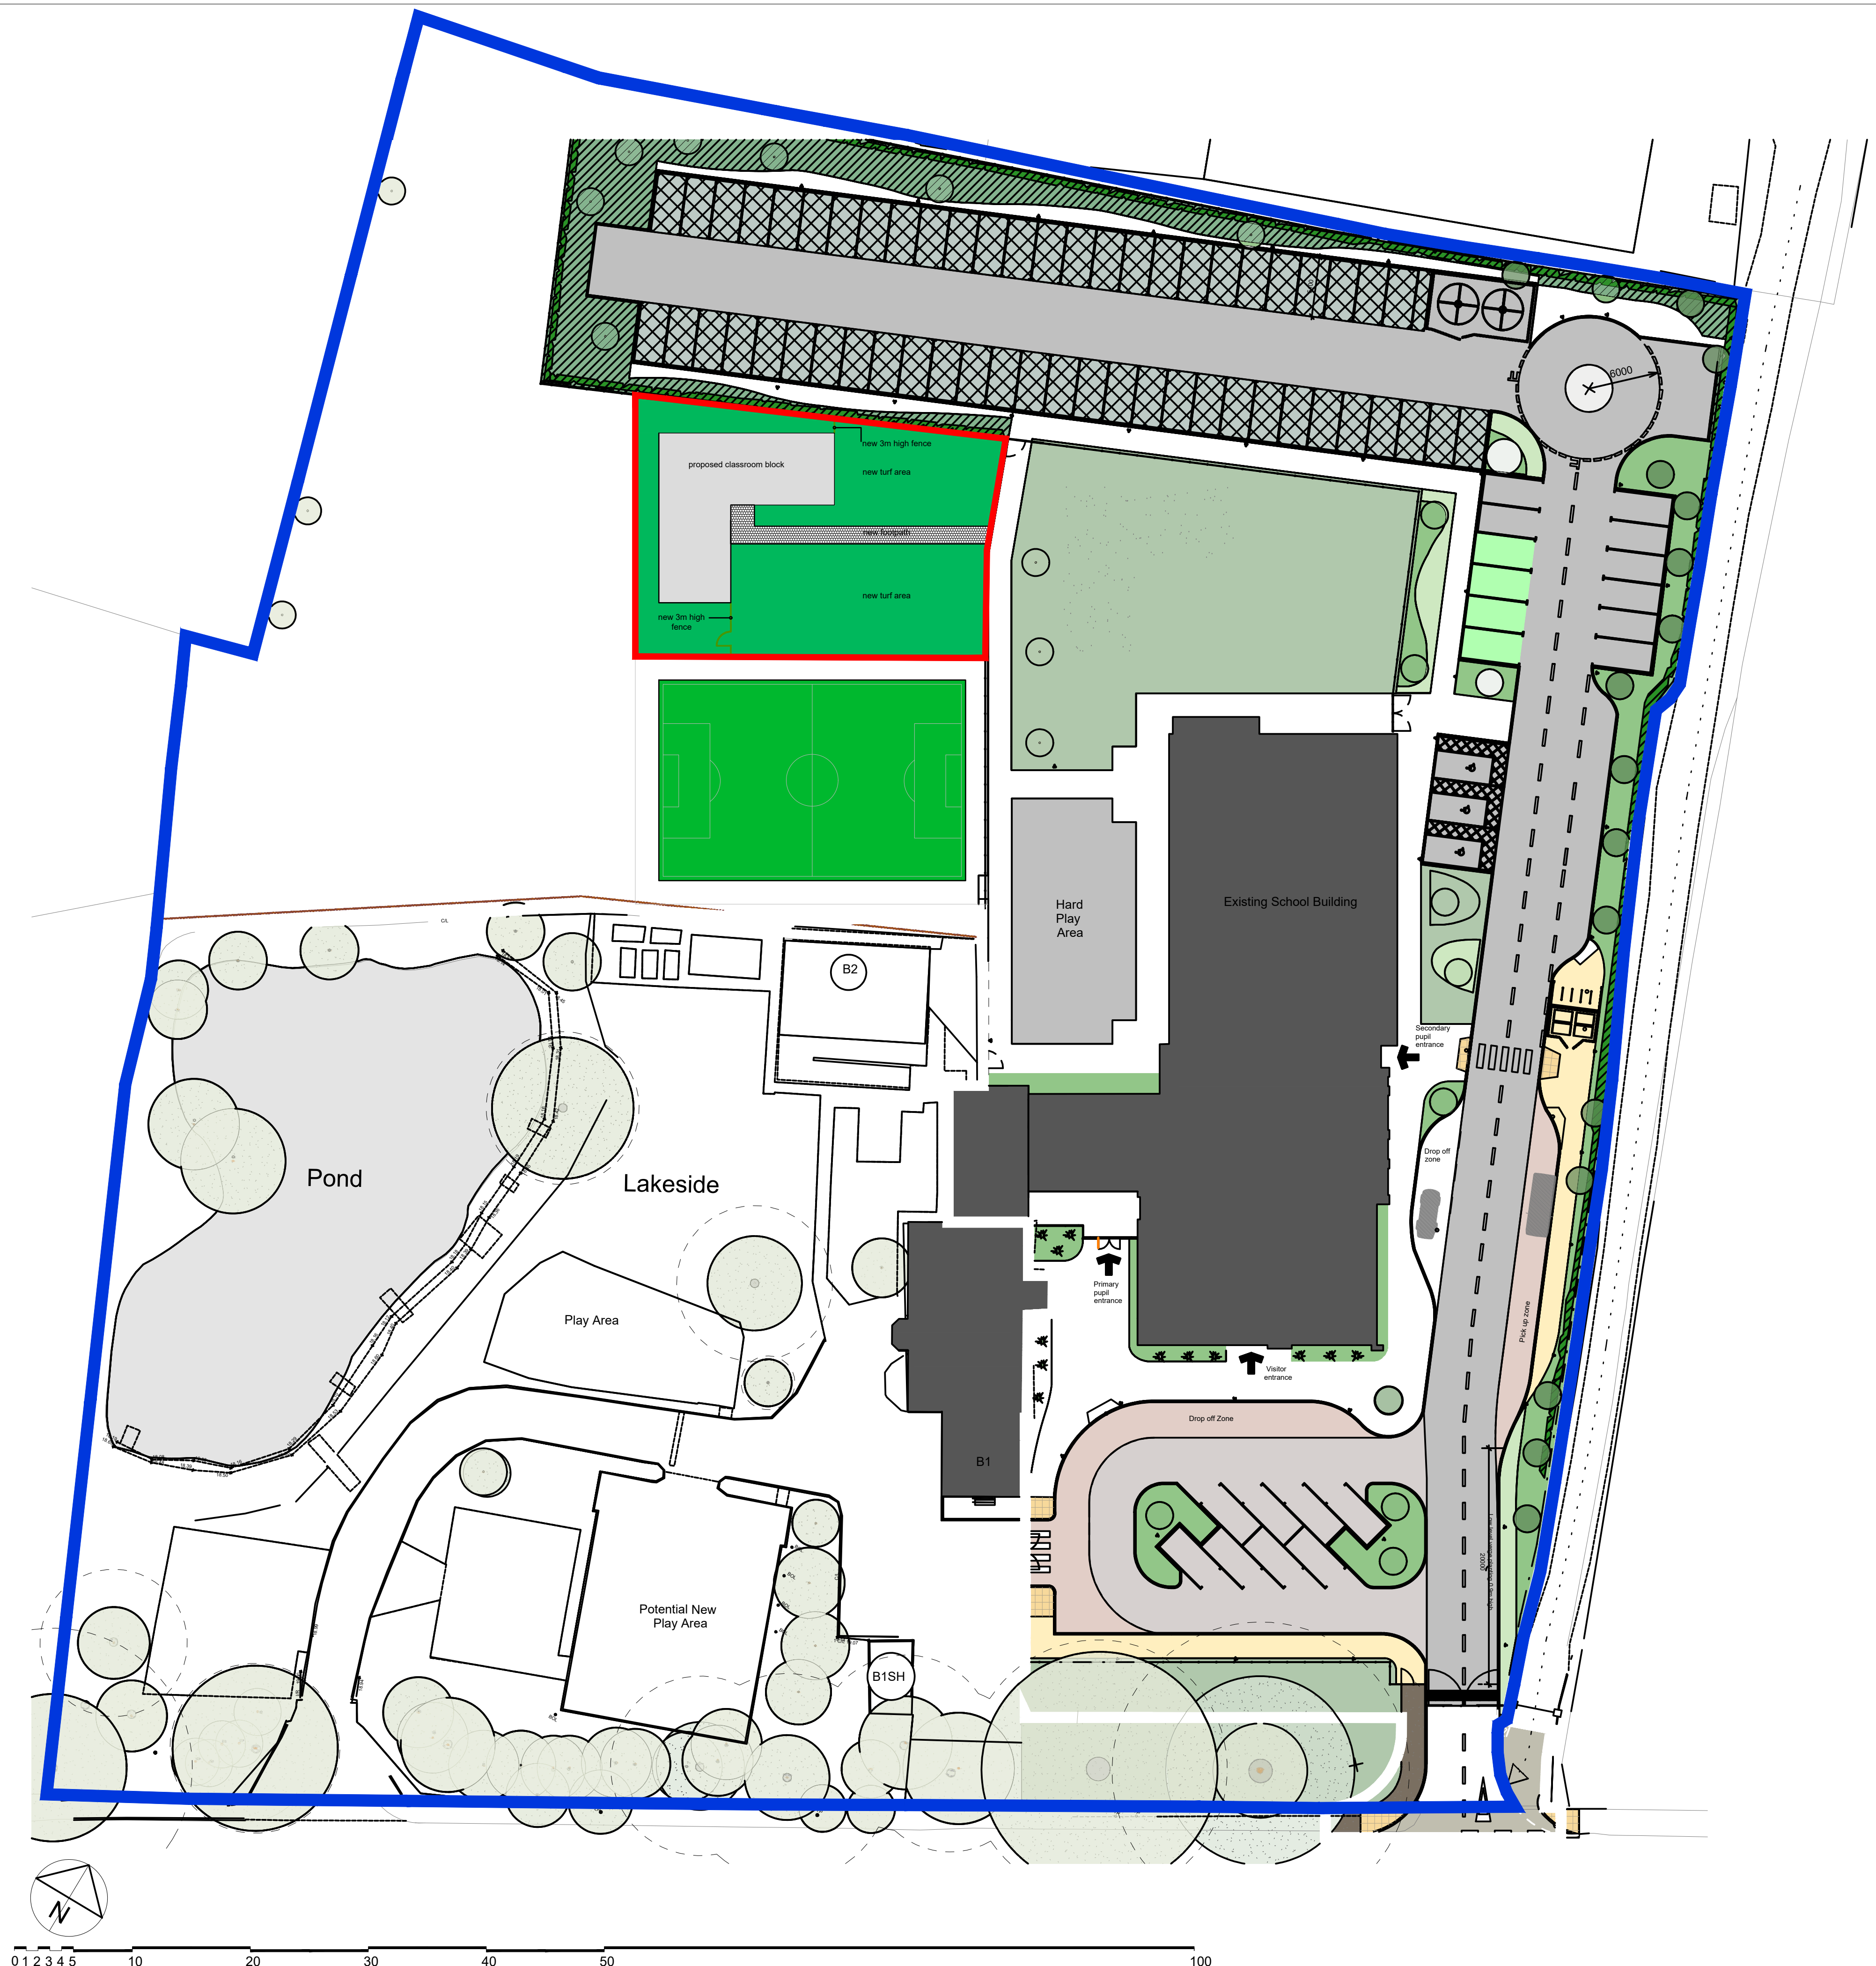

Copyright All rights reserved. This drawing must not be reproduced without permission.
Revisions are to be indicated unless otherwise specified.

no	revision	date	by	checked
A	proposed building relocated	11.03.25	mjd	mjd
B	revised proposed building relocated	26.03.25	mjd	mjd



PLANNING APPLICATION

space
architecture and design limited

Park Bottom
Littton
Skipton
BD23 5QJ

t: 01756 530104
m: 07785 146905
e: mjd@spacearchitecture.net
w: www.spacearchitecture.net

Client
The Witherslack Group Ltd

Project
Proposed New Classroom Building
Lakeside School, Naylor's Road
Liverpool
L27 2YA

Drawing Title
Proposed Site Layout Plan

Scale	at	Scale	at	Date	Drawn	Checked	Drawing Number	Revision
1:300		1:600		19.02.25 MJD	mjd	mjd	25.002(9-3002	B