
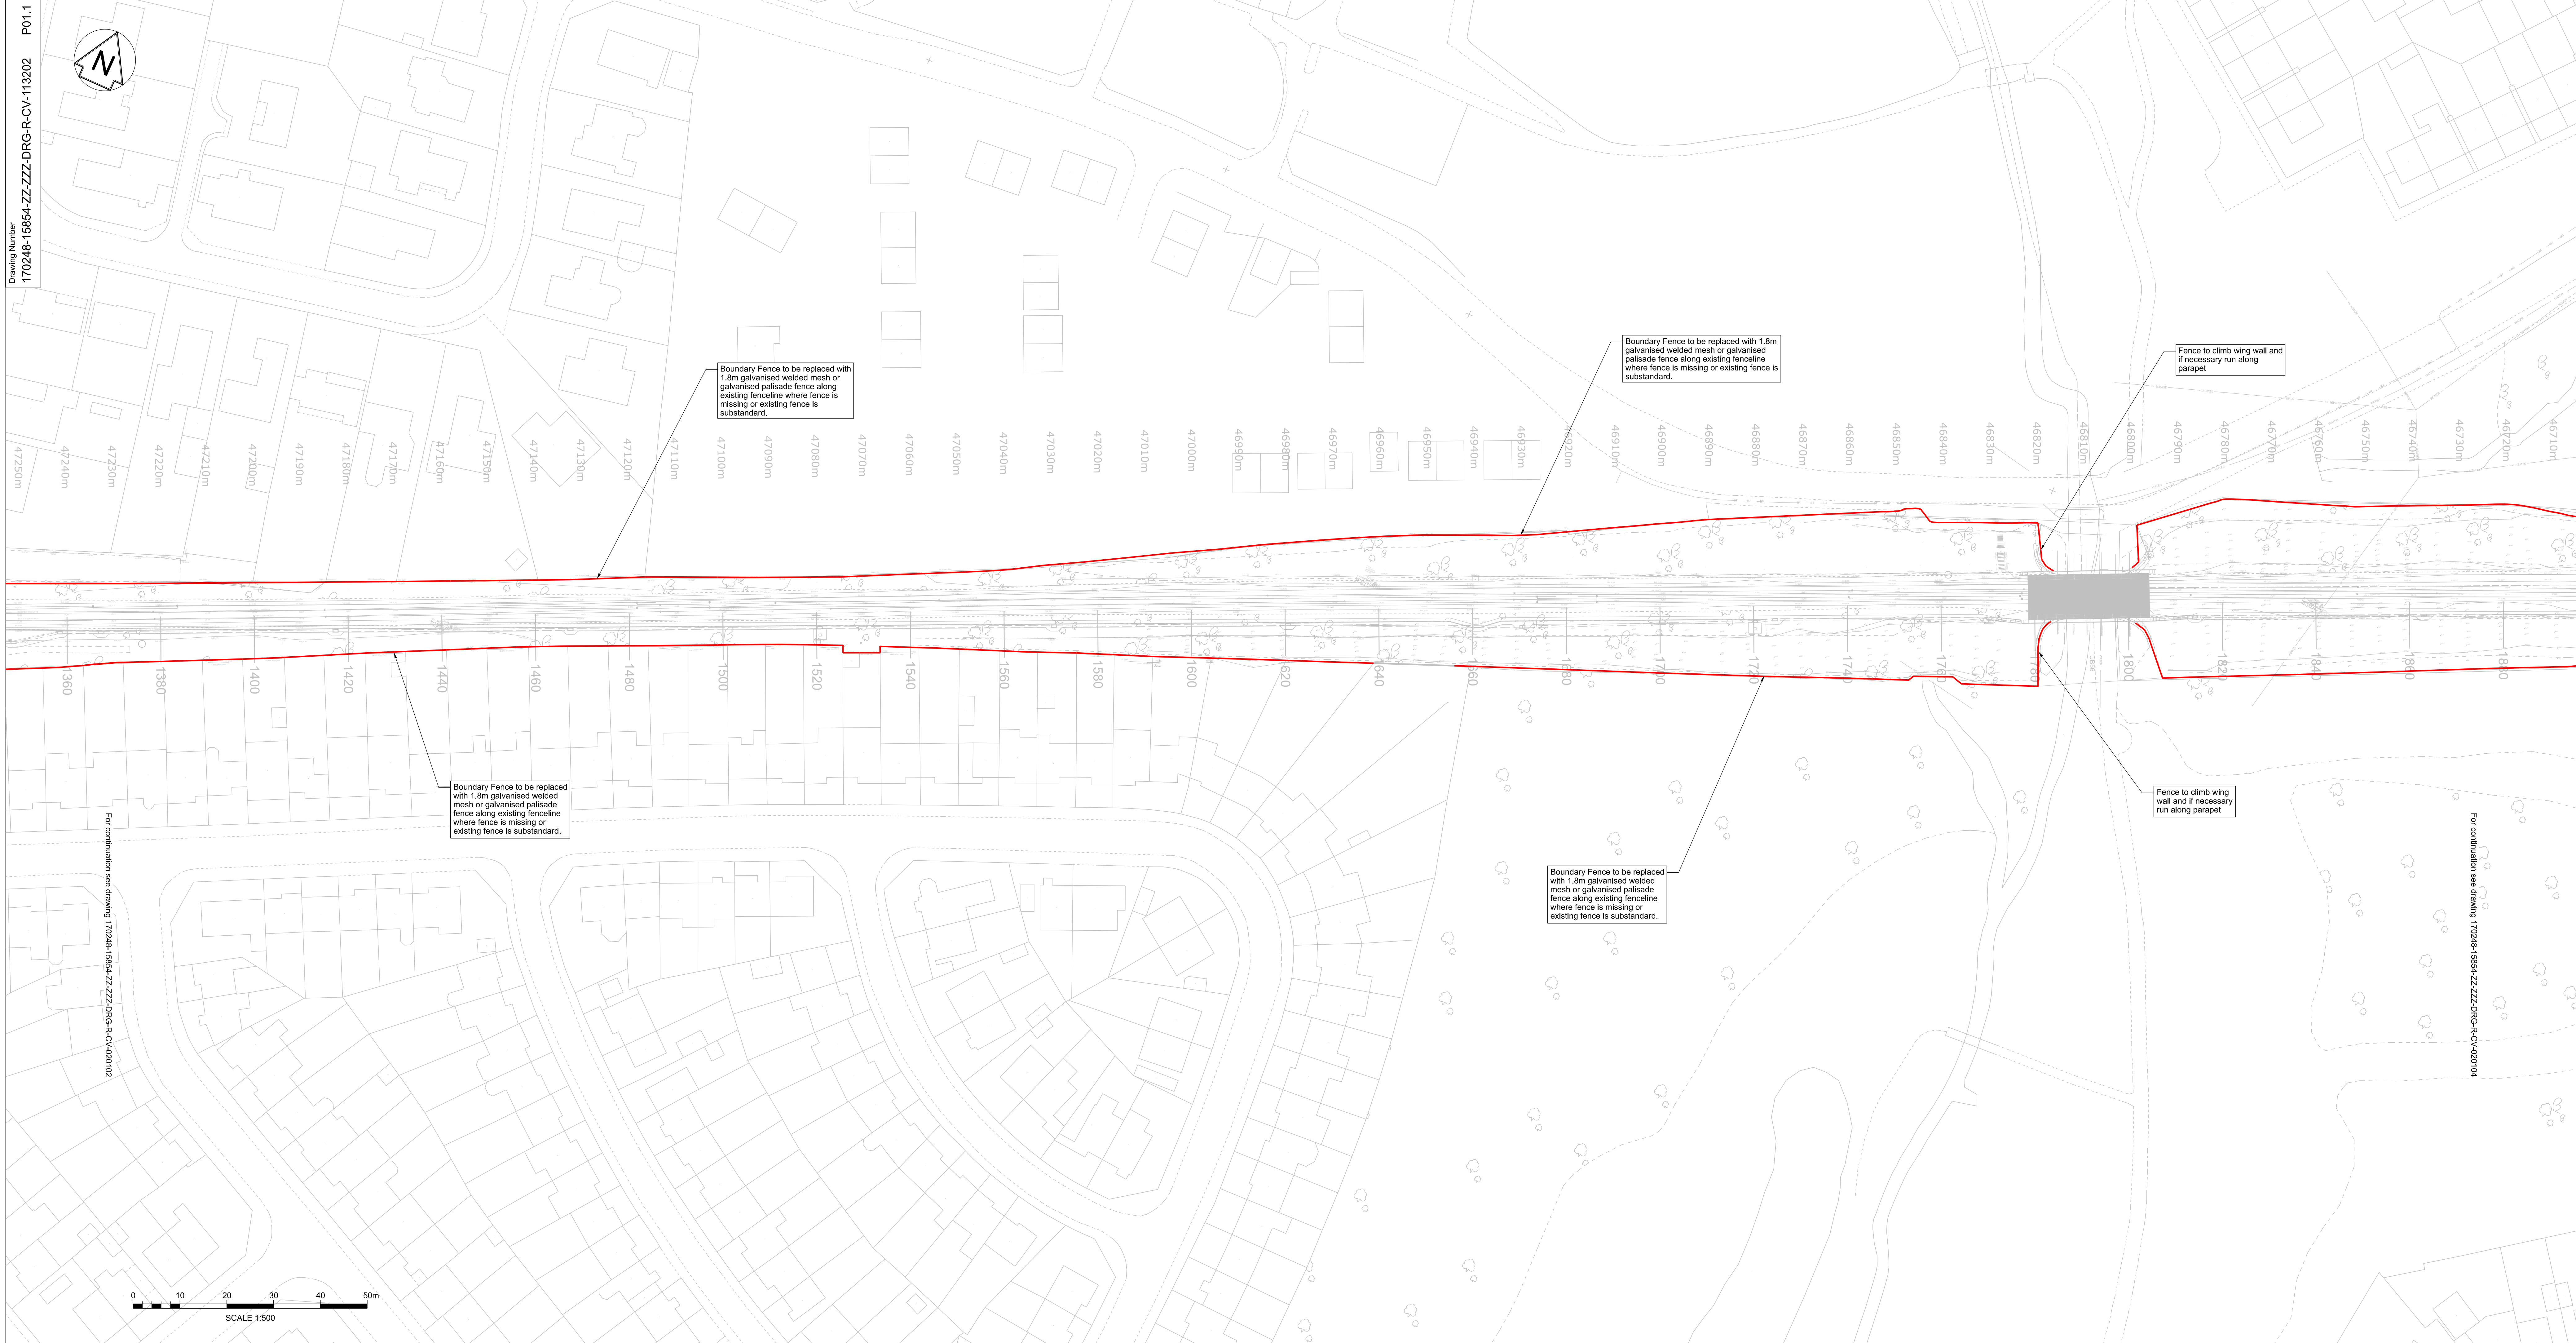


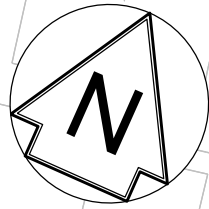

For continuation see drawing 170248-15854-ZZ-ZZZ-DRG-R-CV-020102

For continuation see drawing 170248-15854-ZZ-ZZZ-DRG-R-CV-020104

Drawing is for planning purposes only and indicates fencing proposals only

Utilities and buried services not shown.

P01.1	09/08/21	First Revision	--	--	--
Rev	Date	Description of Revisions	Drawn	Chkd	Appr
Status			Suitability		
Issued for Planning				S0	



Authorised	---	Signed	---	Date
Contractor(s)				

Ove Arup & Partners

Location/Level			
No Specific Location			
Type	CAD Drawing		Sub-type Plan
Role	Railway Engineer		Discipline Civils
Volume/System	No Specific Volume or System		
Phasing	Proposed	Grip Stage	

Headbolt Lane

Contract No.
170248

Contract Title
Headbolt Lane

Drawing Title

Planning Application
Drawing Fencing
Layout Sheet 2

Designed		Signed ----	Date
Drawn	---	Signed ----	Date
Checked	---	Signed ----	Date
Approved	--	Signed ----	Date
Scale(s)	ELR & Mileage		

Alternative Reference	Sheet 02 of 03
Drawing Number 170248-15854-ZZ-ZZZ-DRG-R-CV-113202	Revision P01.1