
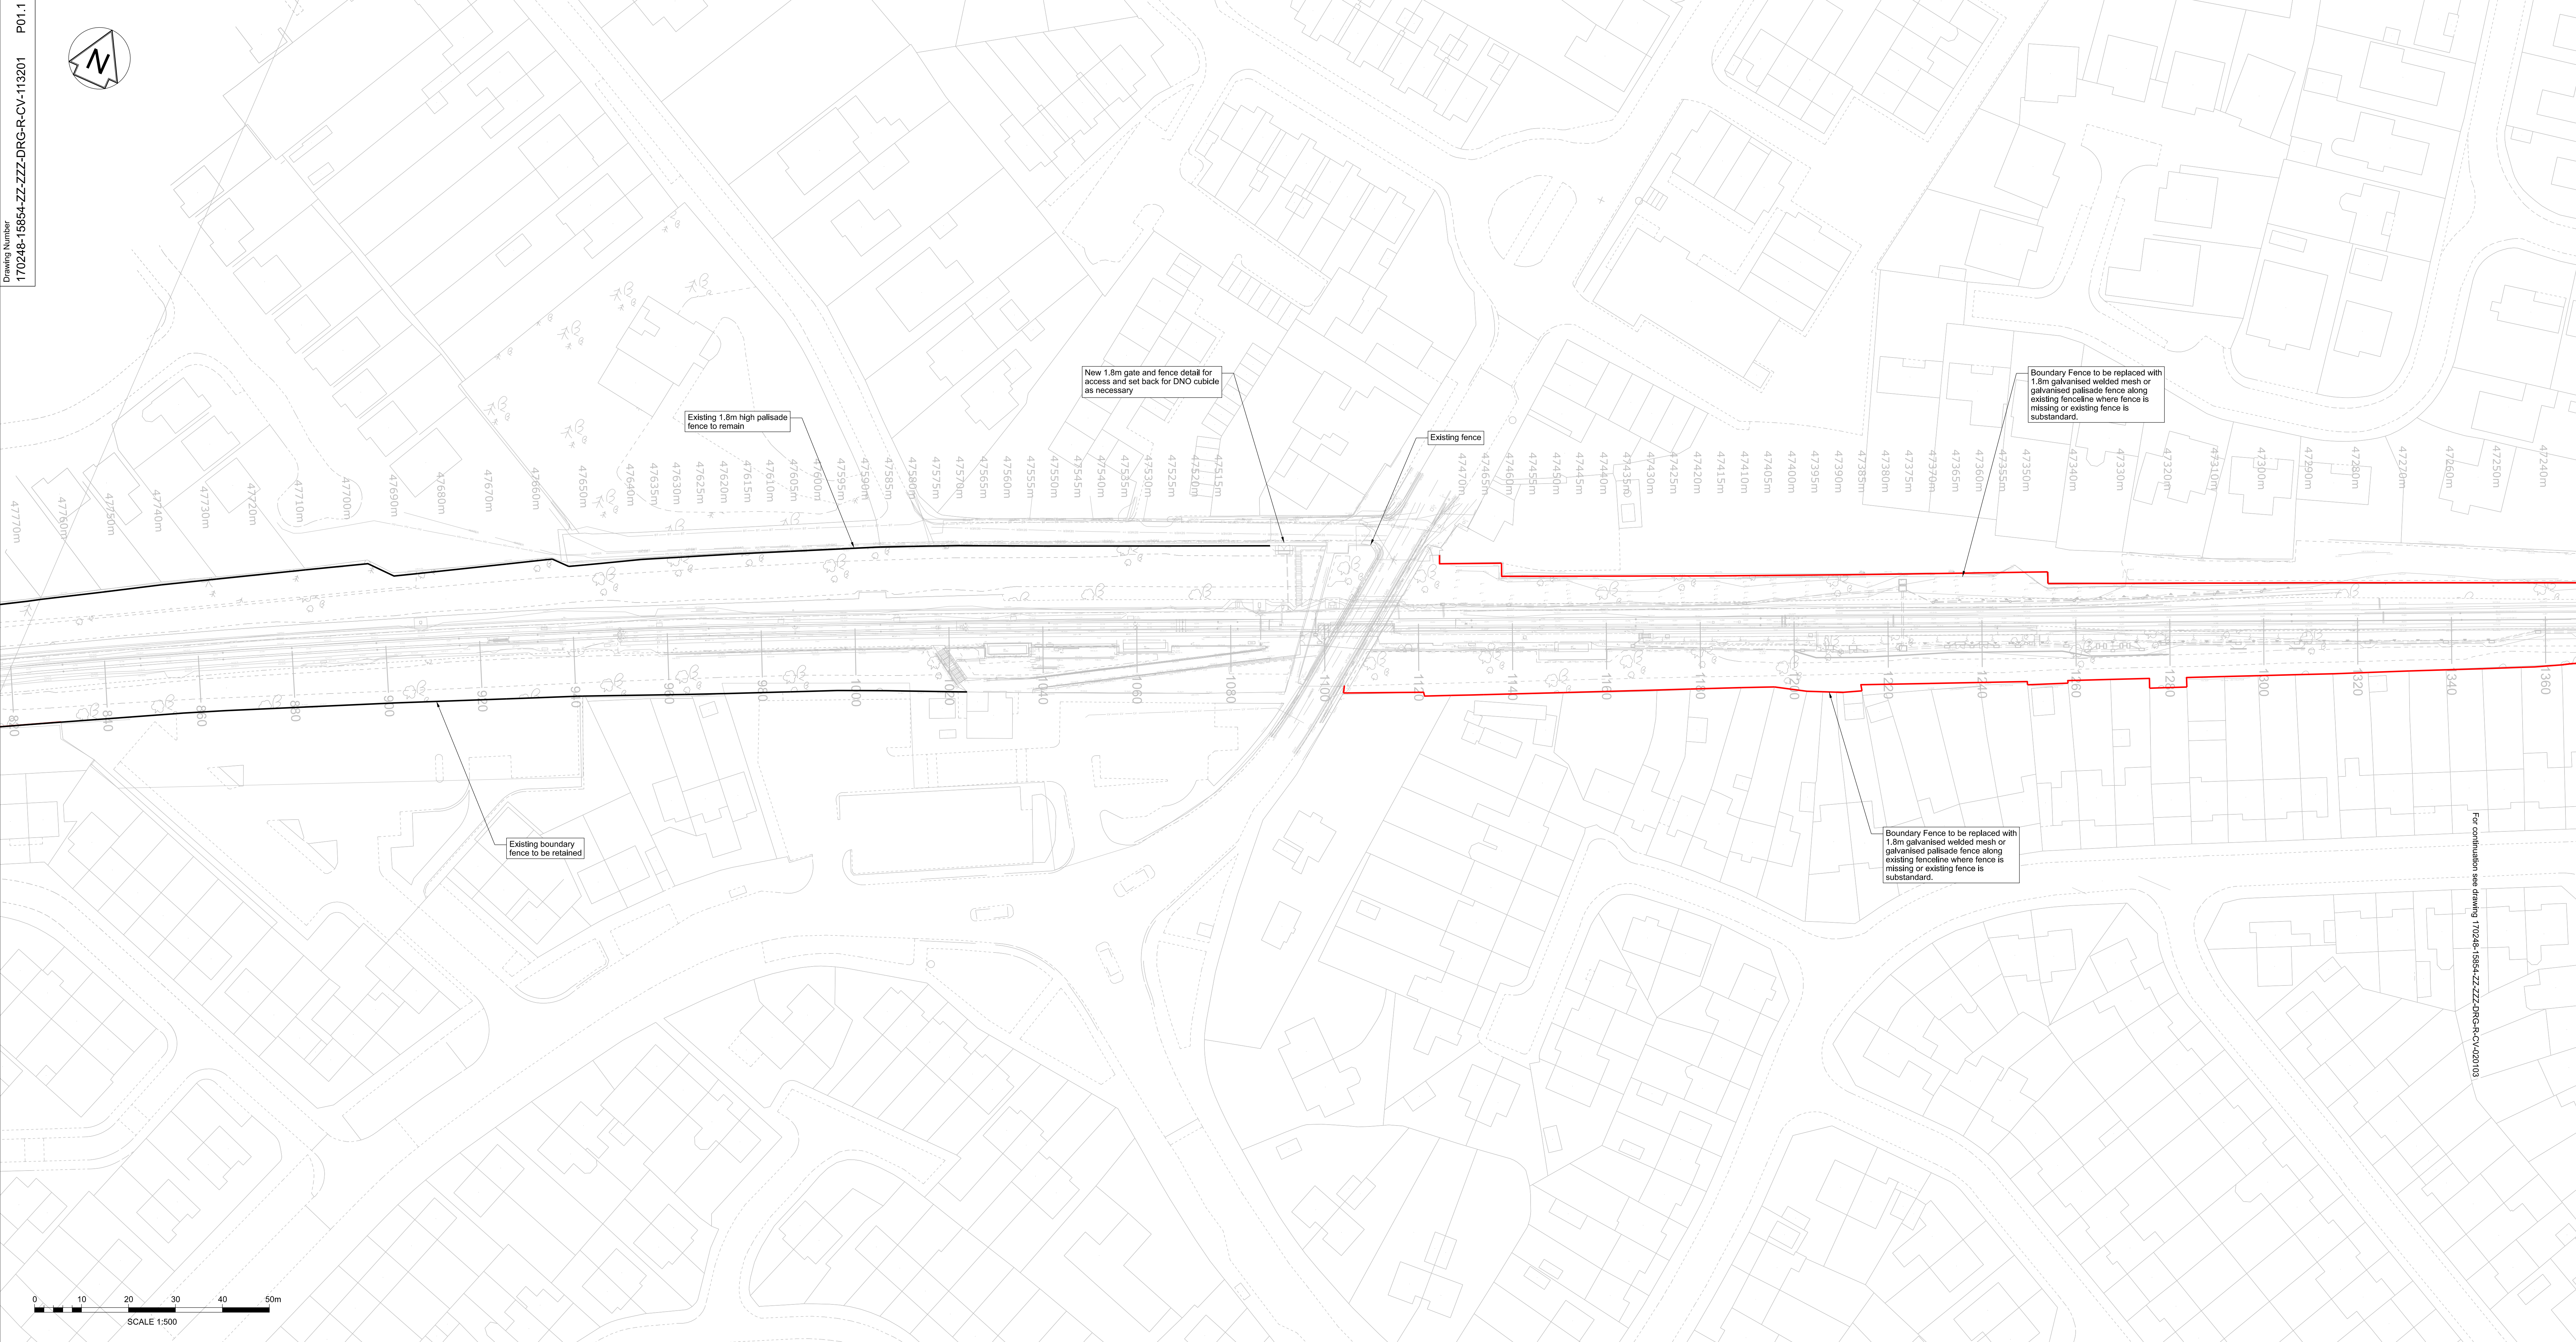


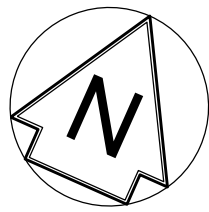

Existing 1.8m high palisade fence to remain

New 1.8m gate and fence detail for access and set back for DNO cubicle as necessary

Existing fence

Boundary Fence to be replaced with 1.8m galvanised welded mesh or galvanised palisade fence along existing fenceline where fence is missing or existing fence is substandard.

Boundary Fence to be replaced with 1.8m galvanised welded mesh or galvanised palisade fence along existing fenceline where fence is missing or existing fence is substandard.

Existing boundary fence to be retained

For continuation see drawing 170248-15854-ZZ-ZZZ-DRG-R-CV-1020103

Legend/Notes

- Drawing is for planning purposes only and indicates fencing proposals only
- Utilities and buried services not shown.

P01.1	09/08/21	First Revision	---	---	---
Rw	Date	Description of Revisions	Drawn	Chkd	Appr
Status					Suitability
Issued for Planning					SO



Authorised	---	Signed	---	Date	
------------	-----	--------	-----	------	--

Contractor(s)
Ove Arup & Partners

Location/Level		No Specific Location	
Type	CAD Drawing	Sub-type	
Role	Railway Engineer	Discipline	Civils
Volume/System		No Specific Volume or System	
Phasing	Proposed	Grip Stage	

Headbolt Lane

Contract No.
170248

Contract Title
Headbolt Lane

Drawing Title
**Planning Application
Drawing Fencing
Layout Sheet 1**

Designed		Signed		Date	
Drawn	---	Signed	---	Date	
Checked	---	Signed	---	Date	
Approved	---	Signed	---	Date	
Scales(s)	ELR & Mileage				

Alternative Reference		to	Sheet	01 of 03
Drawing Number	170248-15854-ZZ-ZZZ-DRG-R-CV-113201		Revision	P01.1