



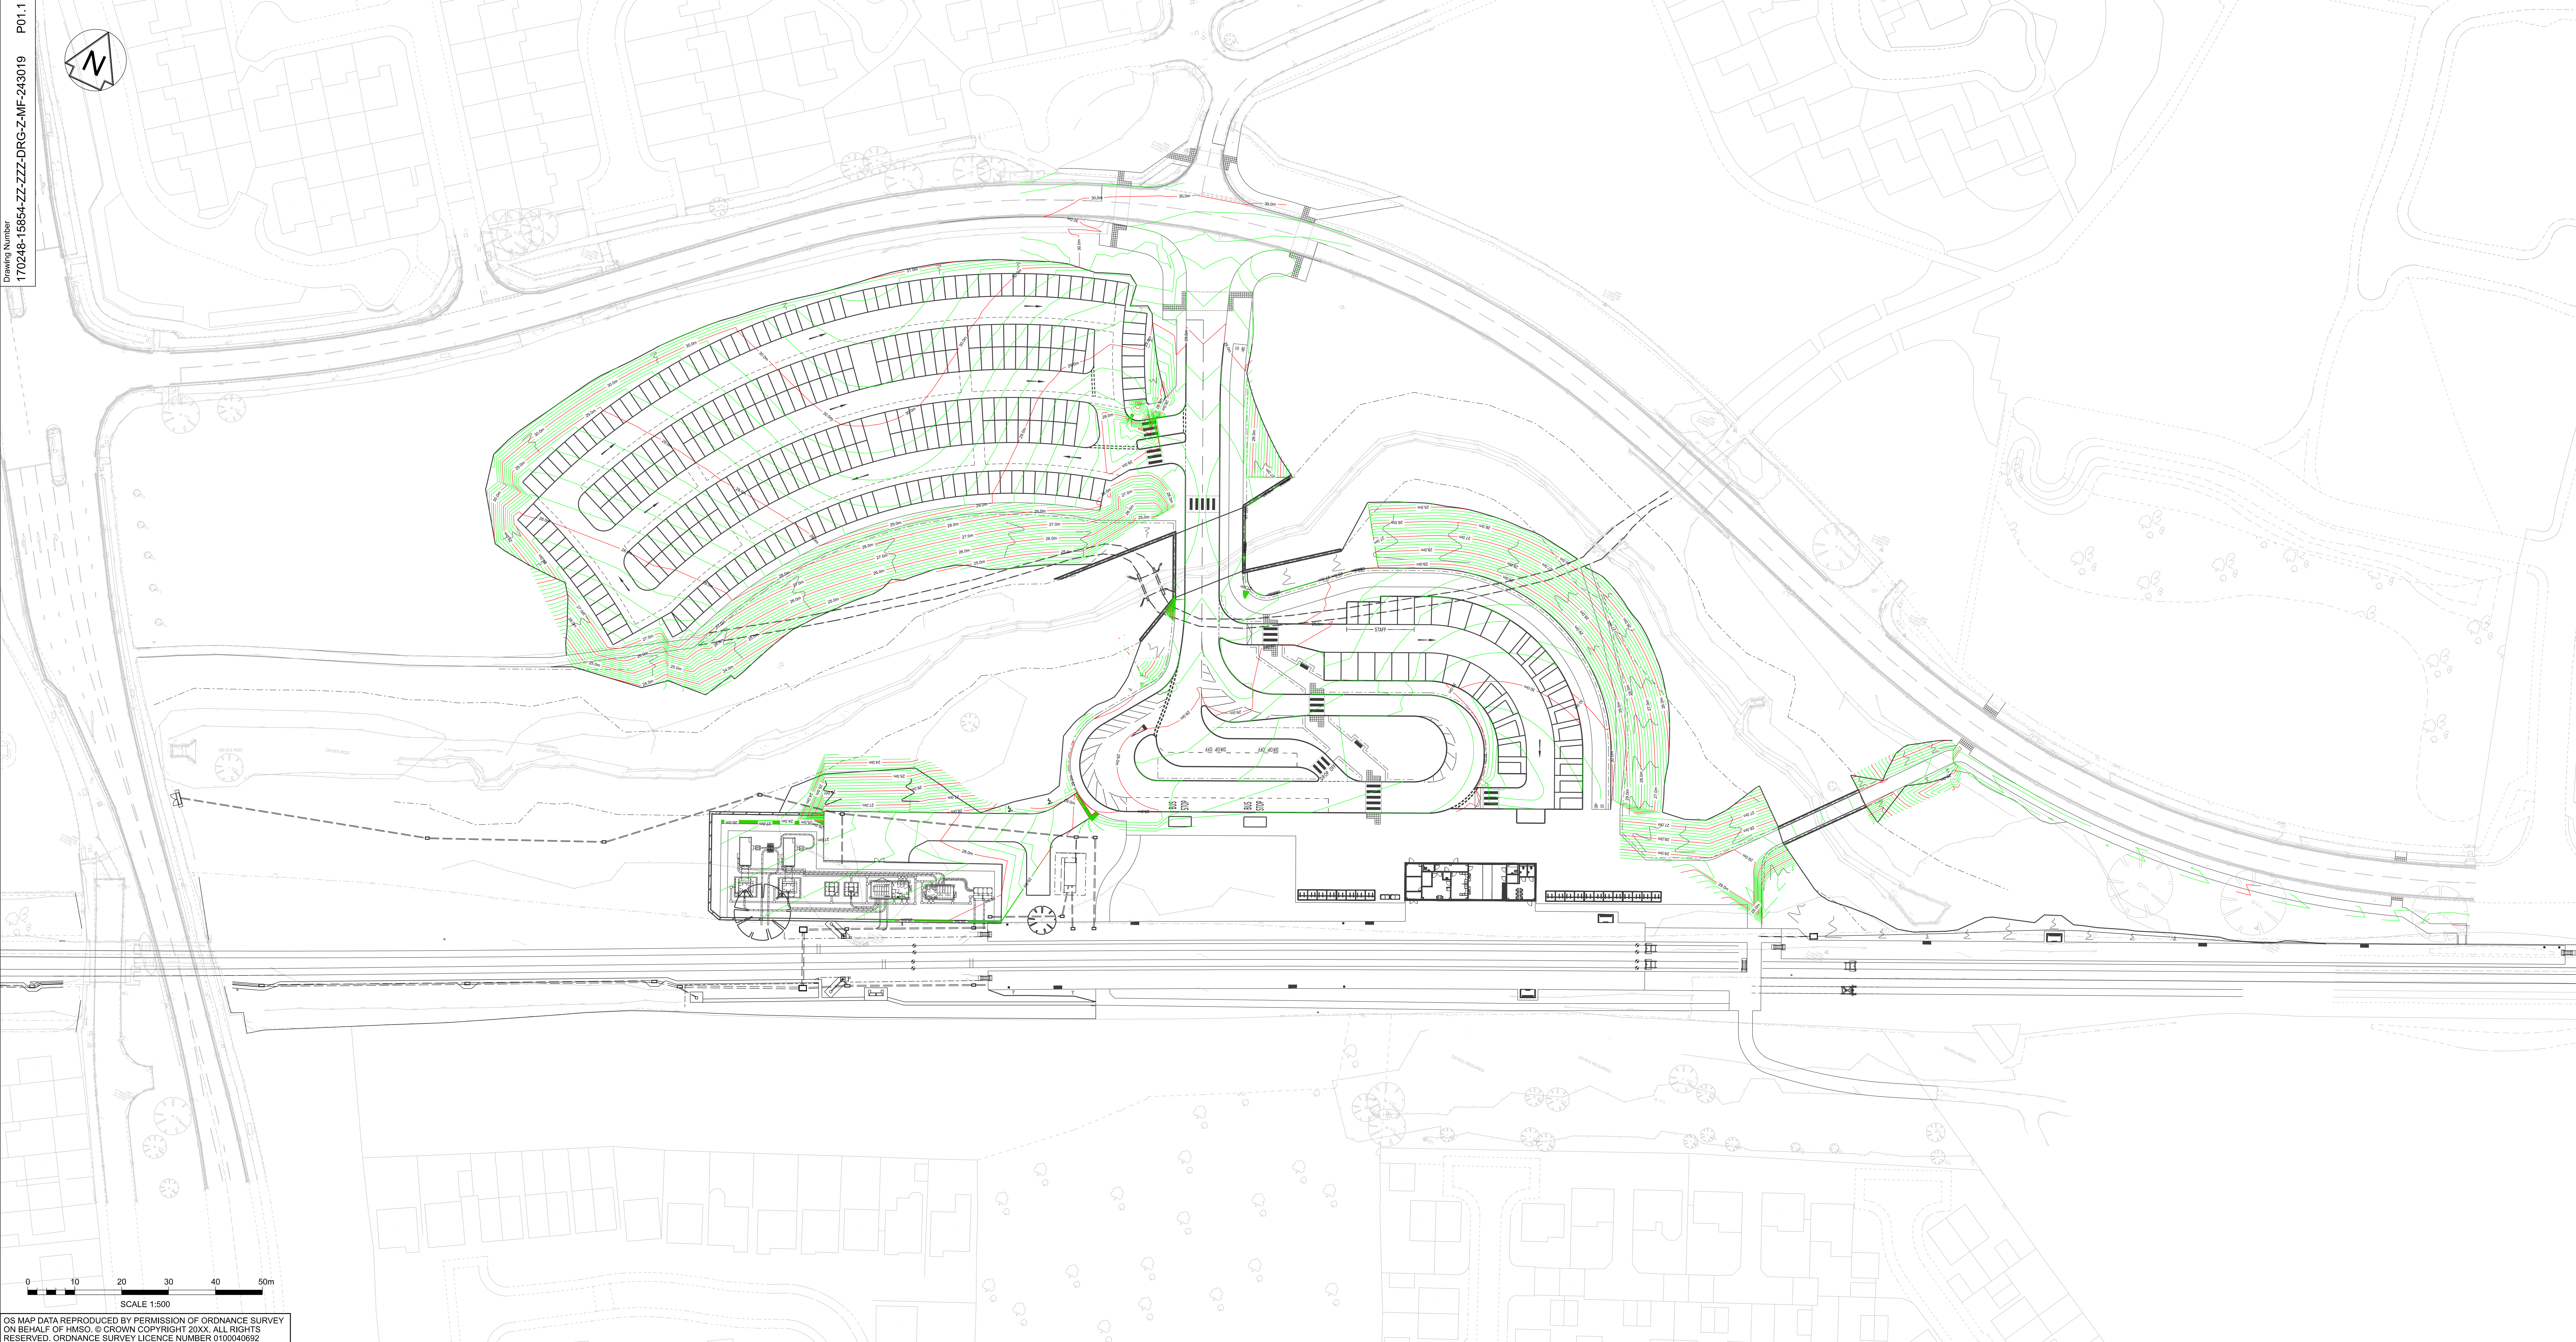

OS MAP DATA REPRODUCED BY PERMISSION OF ORDNANCE SURVEY
ON BEHALF OF HMISO. © CROWN COPYRIGHT 20XX. ALL RIGHTS
RESERVED. ORDNANCE SURVEY LICENCE NUMBER 0100040692

Legend/Notes

Rev	Date	Description of Revisions	Drawn	Chkd	Appr	Suitability
P01.1	22/07/21	First Revision	---	---	---	---
Status						SO
Issued for Planning						

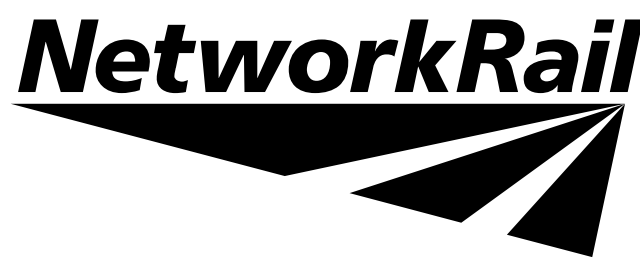

Authorised	---	Signed	---	Date	---
Contractor(s)					

Ove Arup & Partners

Location/Level		No Specific Location	
Type	CAD Drawing	Sub-type	
Role	General (non-disciplinary)	Discipline	Multi-Functional
Volume/System		No Specific Volume or System	
Phasing	Proposed	Grip Stage	4
Project			

Headbolt Lane

Contract No.
170248

Contract Title
Headbolt Lane

Drawing Title
Planning Application Drawing
Proposed Site Levels

Designed	---	Signed	---	Date	---
Drawn	---	Signed	---	Date	---
Checked	---	Signed	---	Date	---
Approved	---	Signed	---	Date	---

Scales	ELR & Mileage	WKL2 28.1232 to 29.0913
Alternative Reference		

Drawing Number	170248-15854-ZZ-ZZZ-DRG-Z-MF-243019	Sheet	of	Revision	P01.1
----------------	-------------------------------------	-------	----	----------	-------