



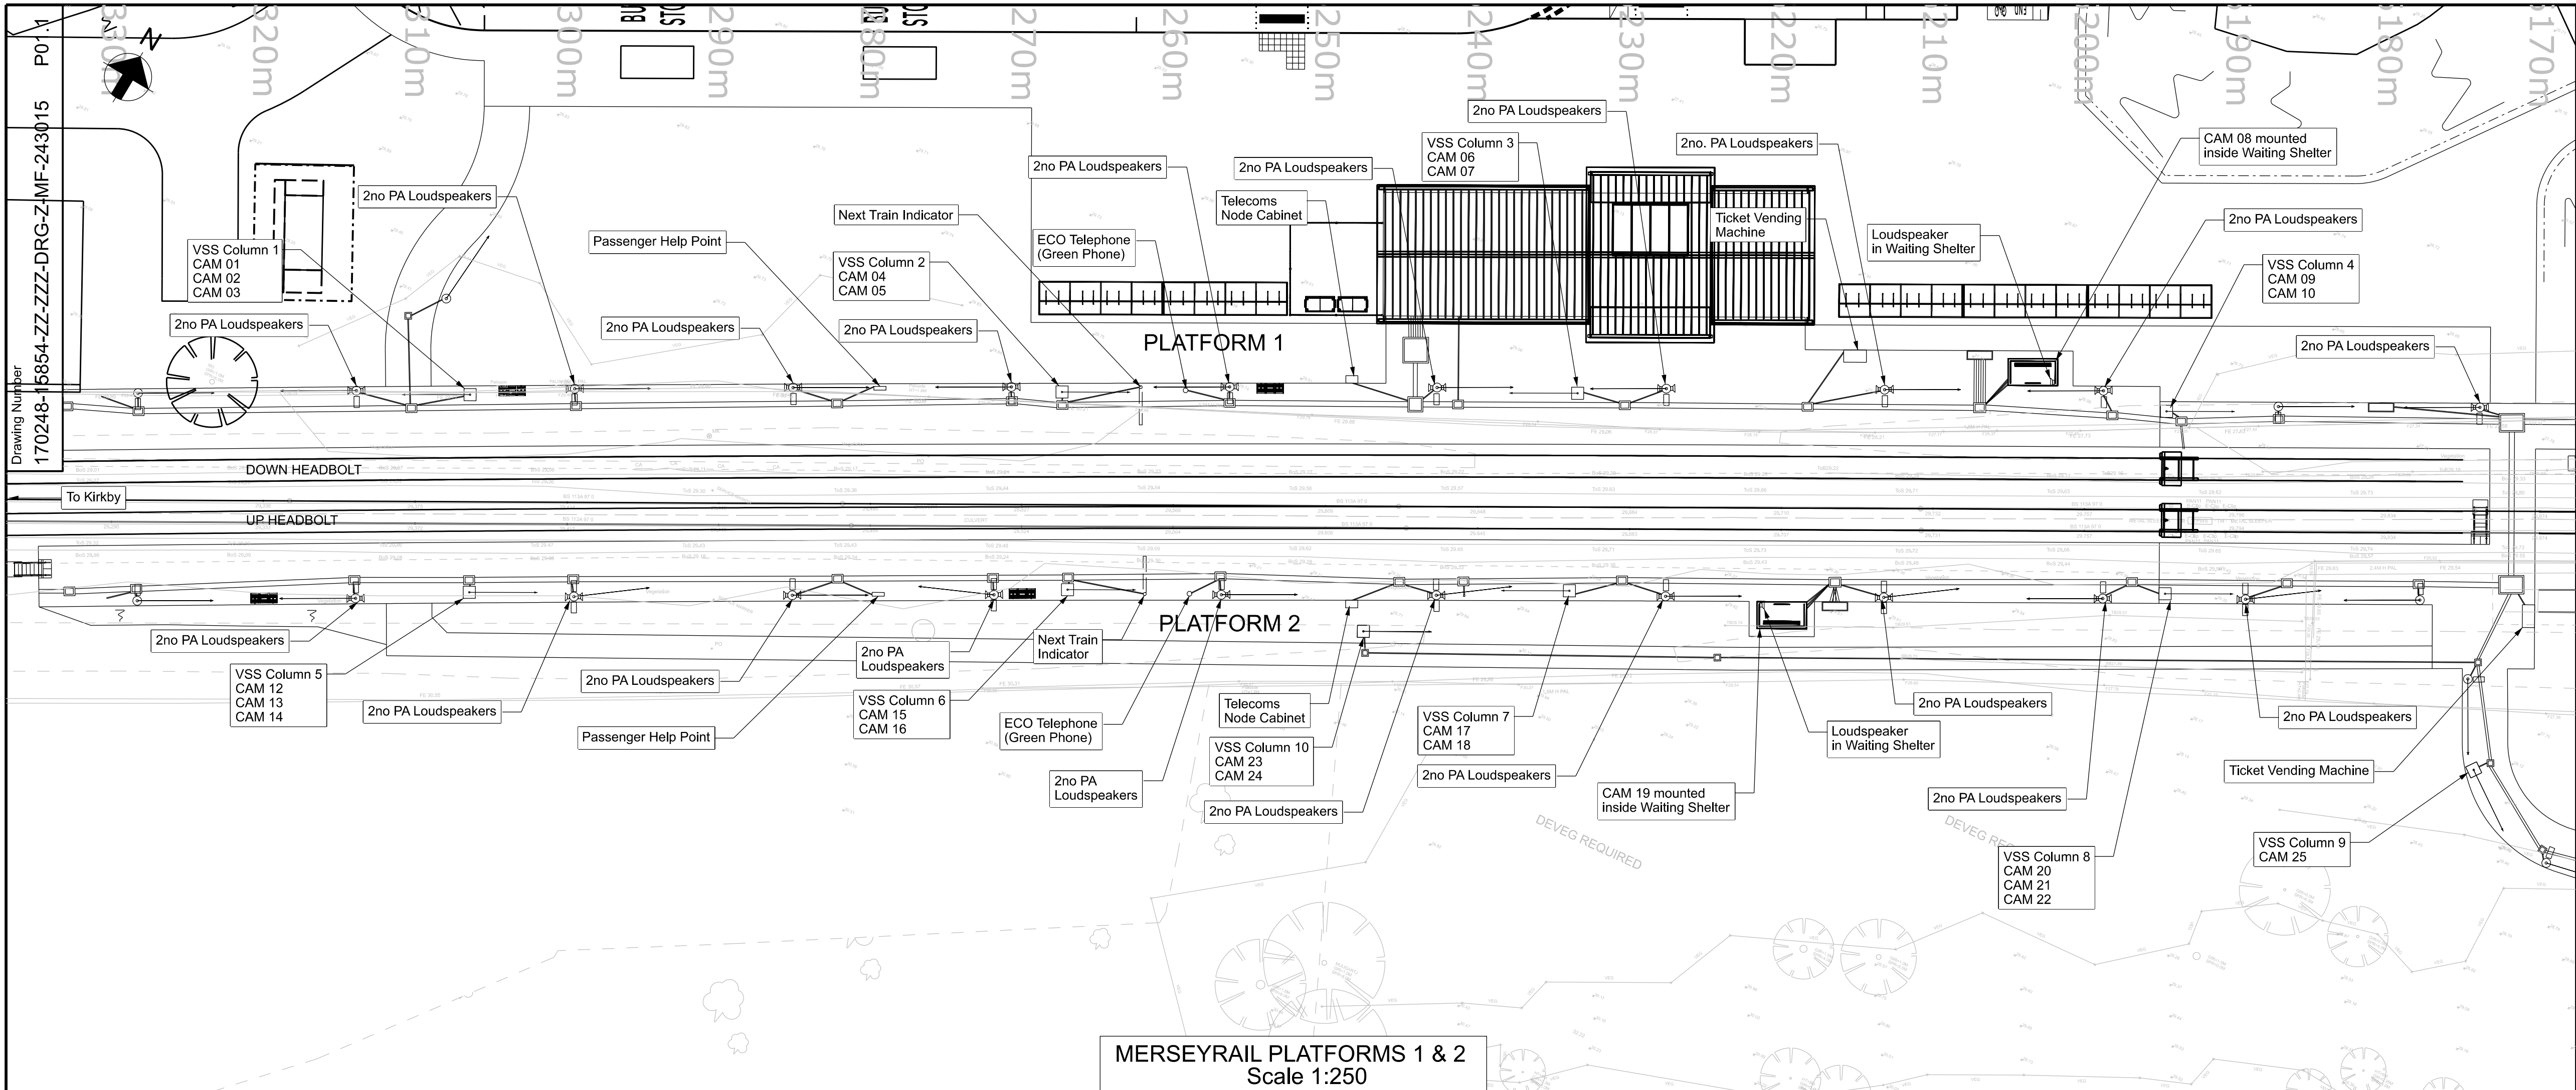

MERSEYRAIL PLATFORMS 1 & 2
Scale 1:250

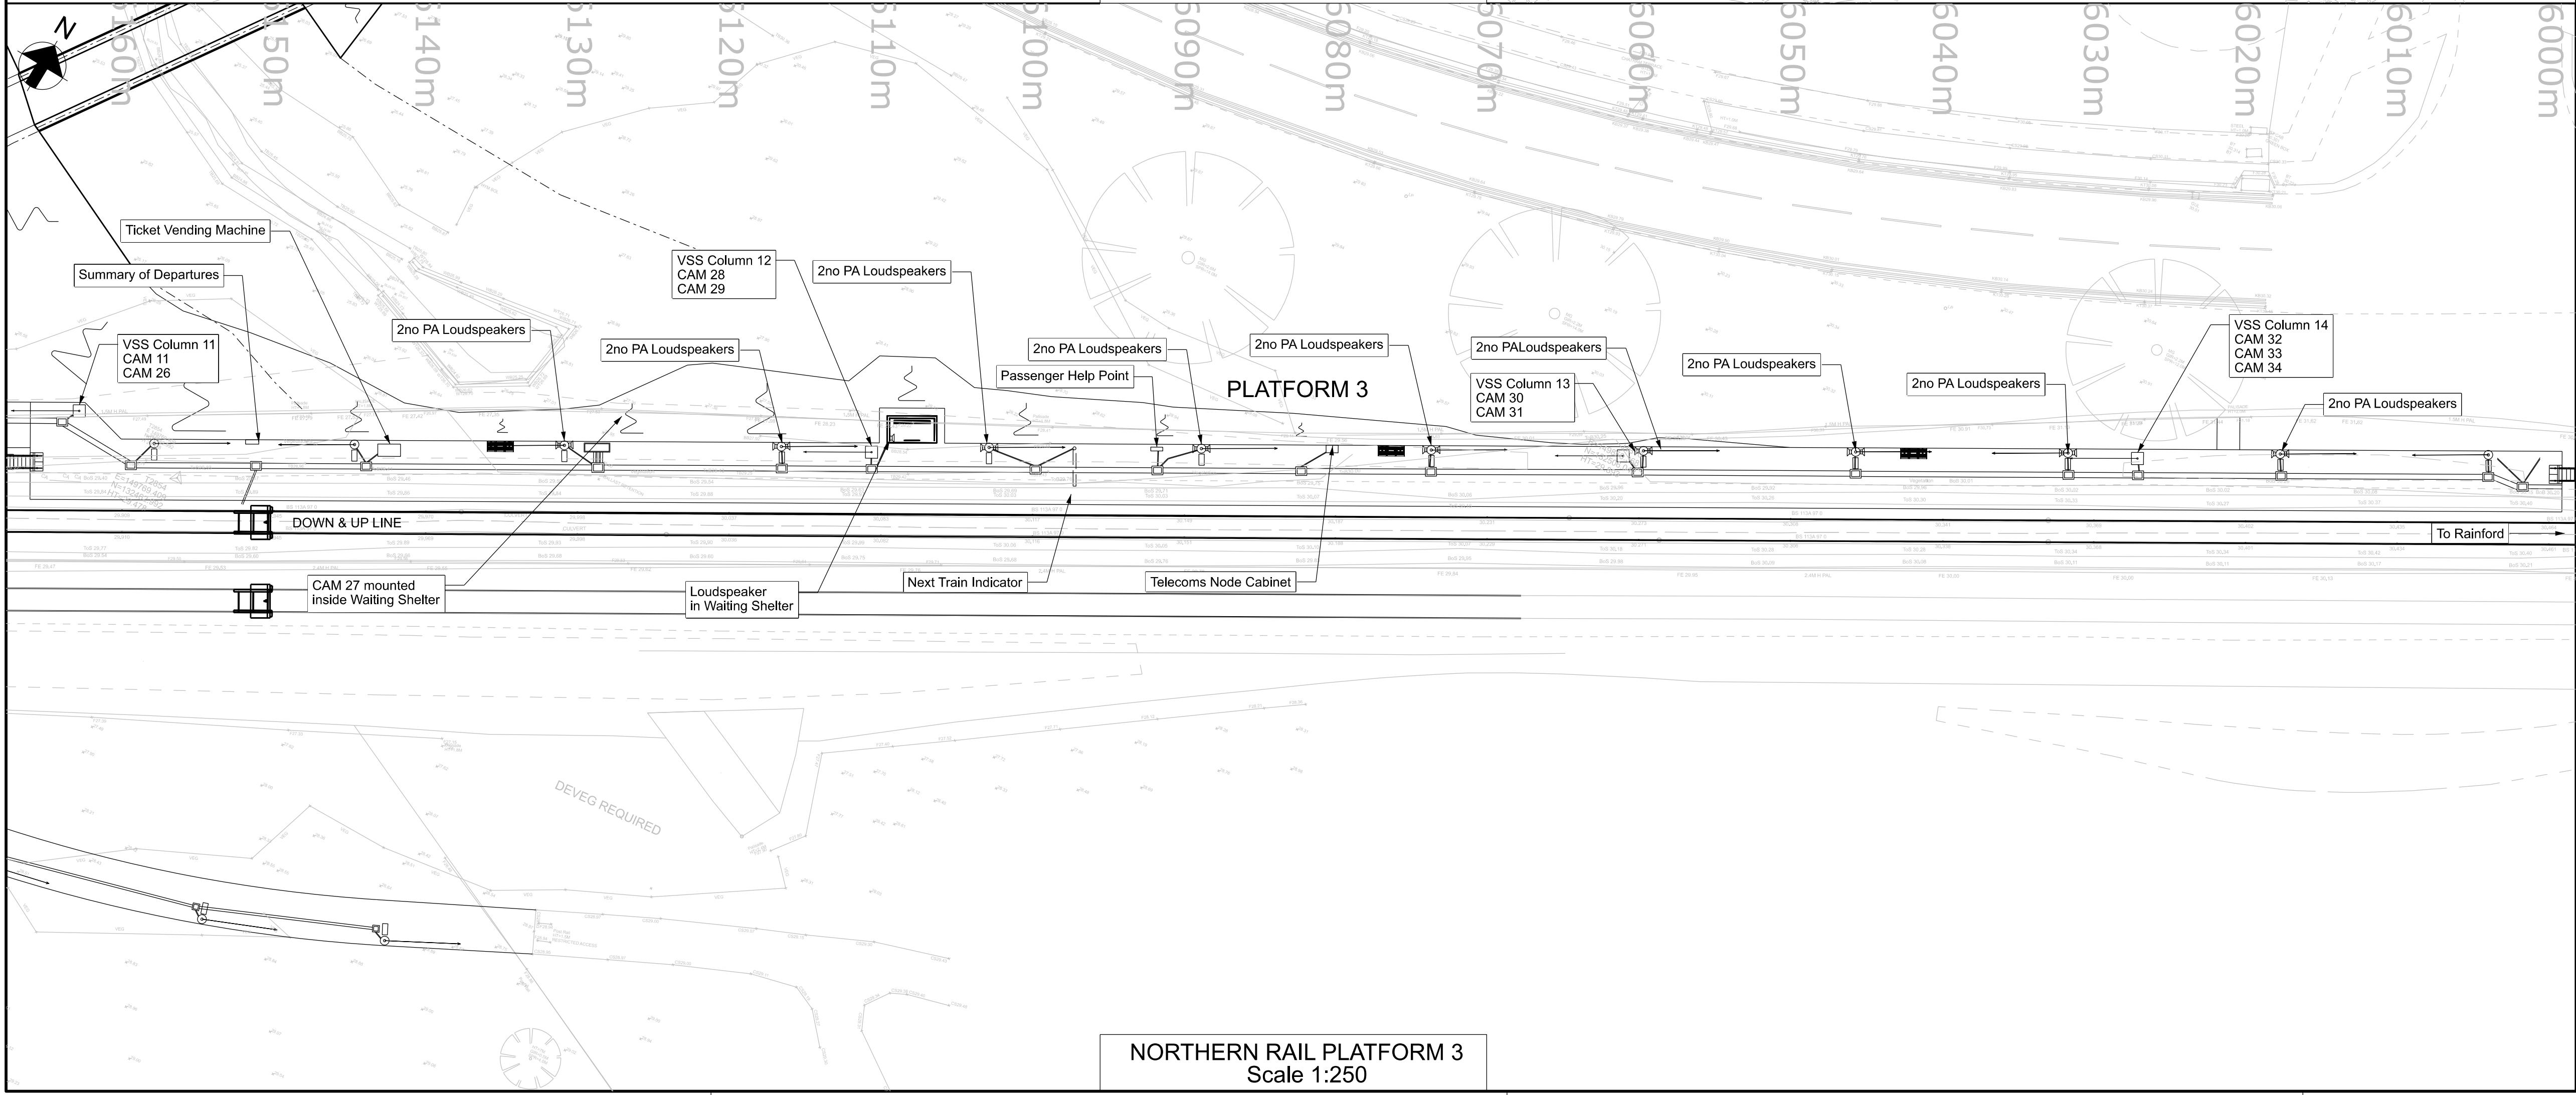

NORTHERN RAIL PLATFORM 3
Scale 1:250

- Legend/Notes
1. VSS COLUMNS TO BE ALTRON ACC 4.5m TILT OVER COLUMNS.
 2. PA LOUDSPEAKERS TO BE MOUNTED TO LIGHTING COLUMNS.
 3. PASSENGER HELP POINTS TO BE FIXED TO FLOOR MOUNTED COLUMNS.
 4. NEXT TRAIN INDICATORS TO BE DOUBLE SIDED AND FIXED TO FLOOR MOUNTED GALLOWES.
 5. ALL COLUMNS ARE GALVANISED (GREY).

VIDEO SURVEILLANCE COLUMN

P01.1	18/07/21	First Revision	---	---	---
Rev	Date	Description of Revisions	Drawn	Chkd	Appr
Status					Suitability
Issued for Planning					S0



Authorised: --- Signed: --- Date: ---

Contractor(s):

Ove Arup & Partners

Location/Level: No Specific Location

Type: CAD Drawing Sub-type: General Arrangement

Role: General (non-disciplinary) Discipling: Multi-Functional

Volume/System: No Specific Volume or System

Phasing: Proposed Grip Stage: 4

Project: Headbolt Lane

Contract No.: 170248

Contract Title: Headbolt Lane

Drawing Title: Planning Application Drawing

Platform Telecoms

Designed	---	Signed	---	Date	---
Drawn	---	Signed	---	Date	---
Checked	---	Signed	---	Date	---
Approved	---	Signed	---	Date	---
Scale(s)		ELR & Mileage WKL2 28.1232 to 29.0913			
Alternative Reference				Sheet	of
Drawing Number 170248-15854-ZZ-ZZZ-DRG-Z-MF-243015				Revision	P01.1