


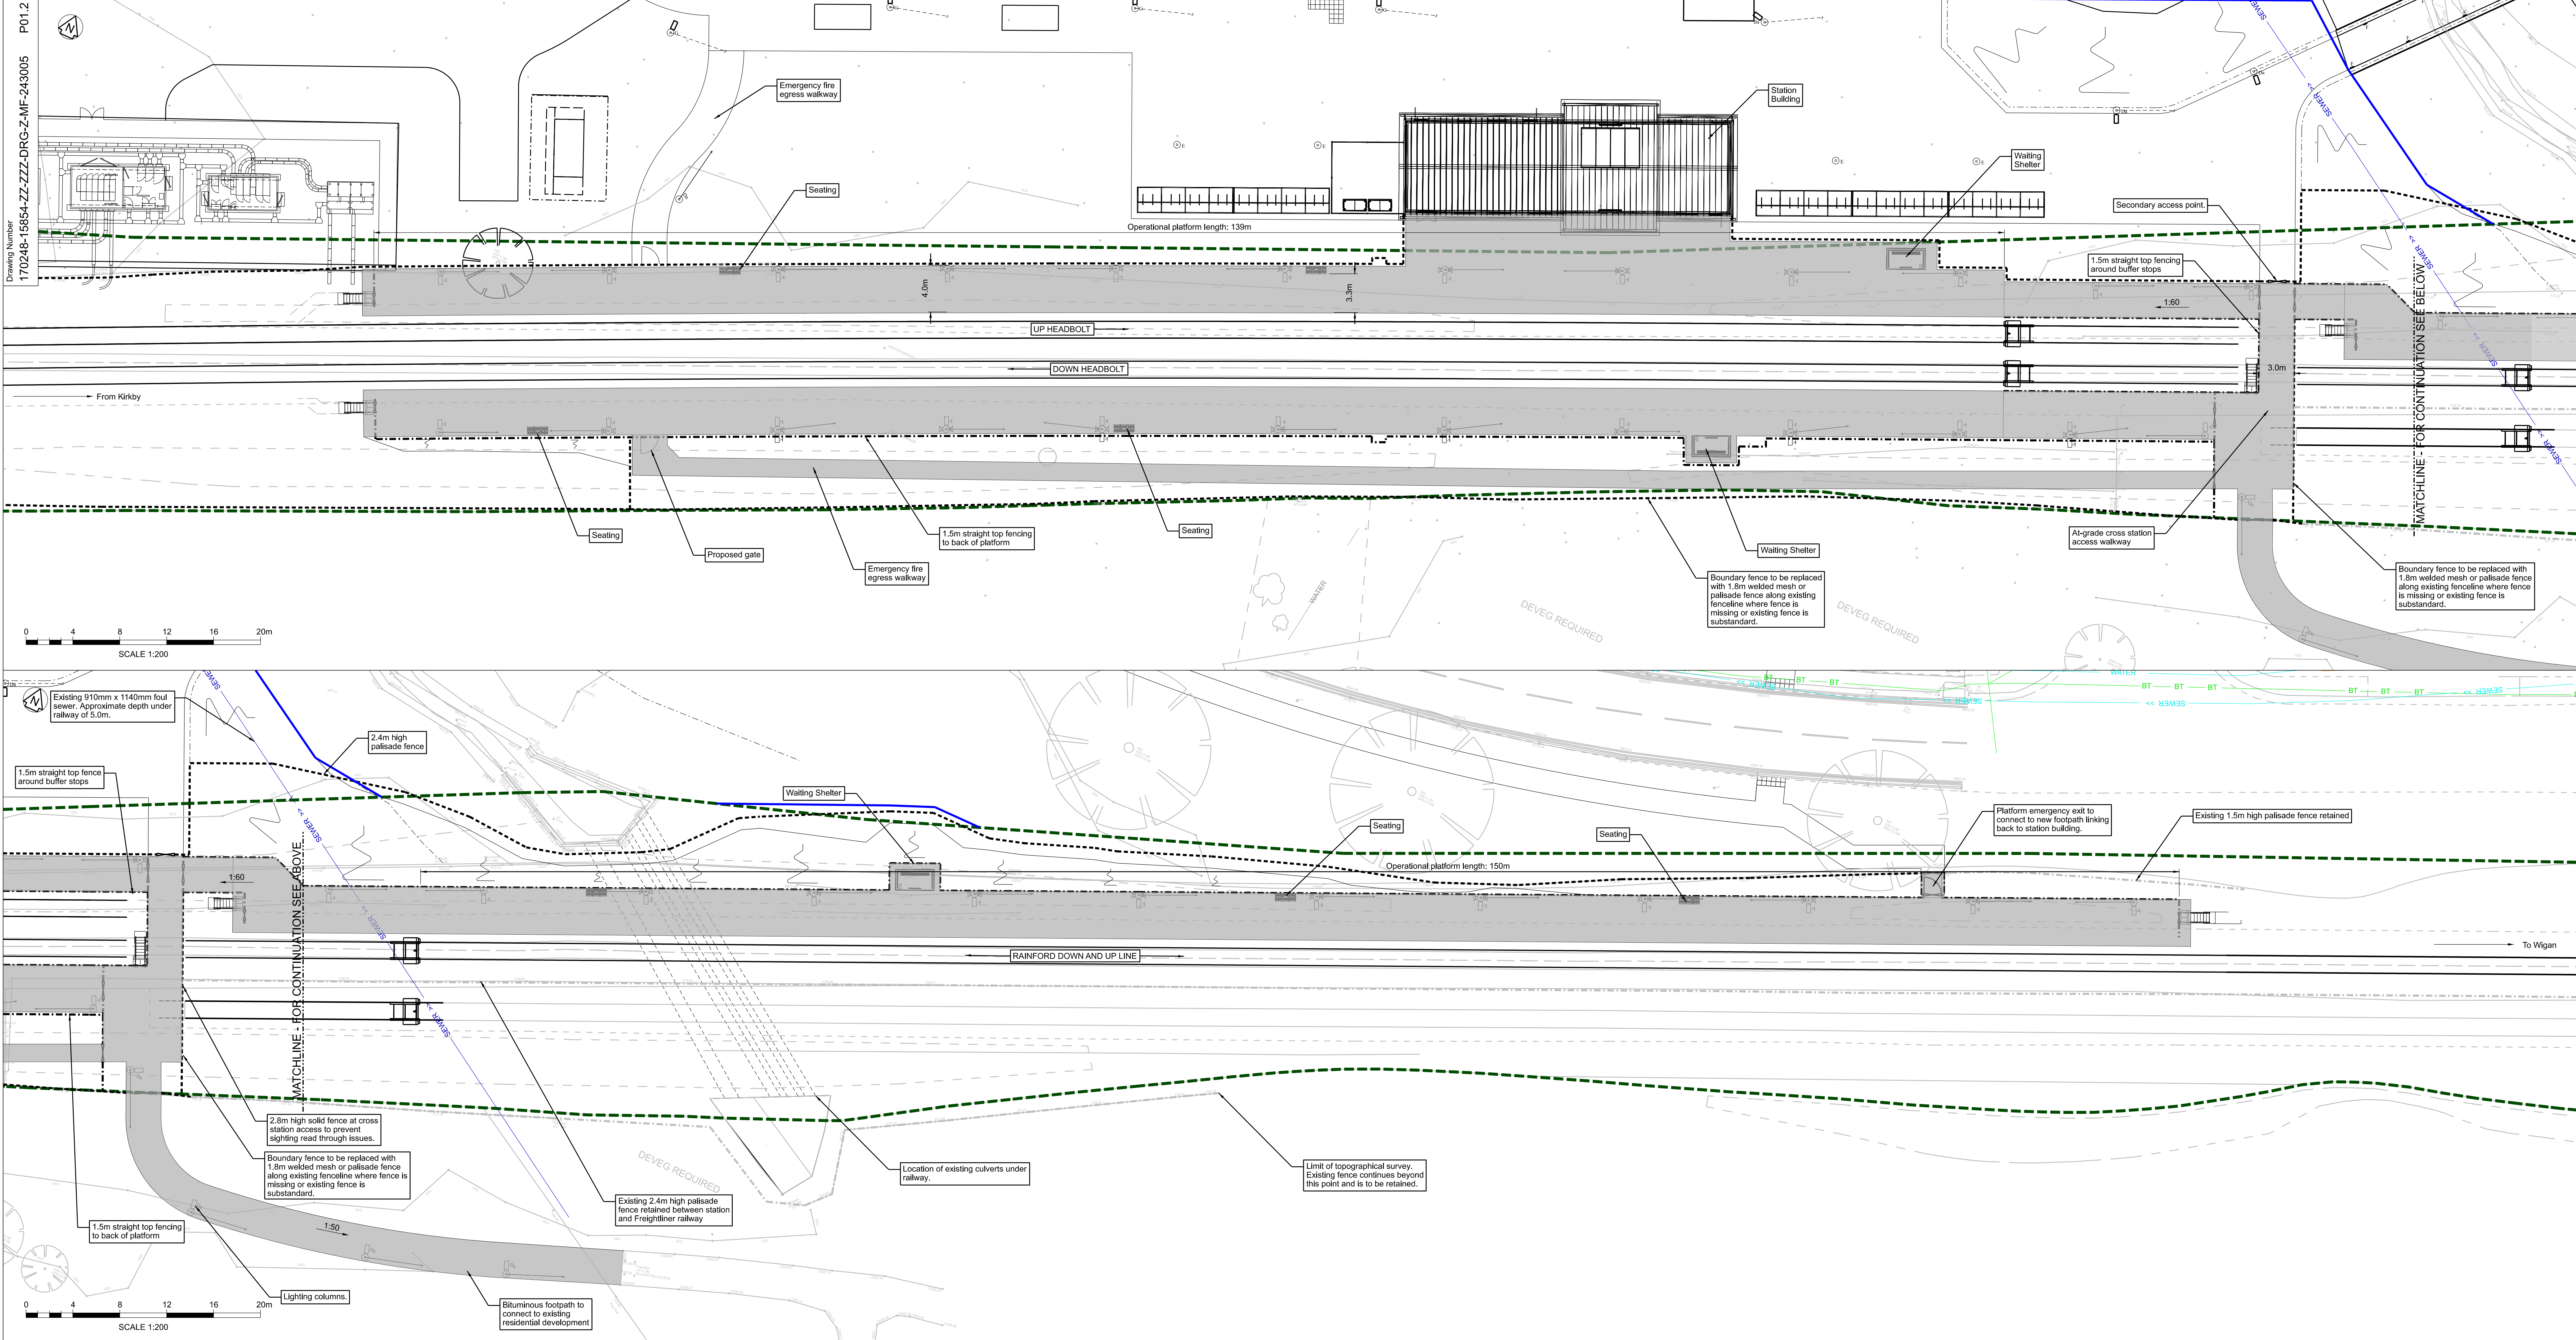

Legend/Notes

- Do not scale from this drawing.
- All dimensions are in metres unless stated otherwise.
- All levels are in metres above Ordnance Datum.

Key:

- Proposed Platform Extents
- Proposed Palisade Fencing (Height as noted)
- Proposed 1.5m Straight Top Fencing
- Proposed Lighting Column and Fall Direction (5m)
- Proposed CCTV Mast and fall direction (4.5m)
- Existing Network Rail Ownership Boundary
- Proposed Network Rail Ownership boundary alteration

P01.2	18/07/21	First Revision	---	---	---
Rev	Date	Description of Revisions	Drawn	Chkd	Appr
---	---	---	---	---	---
Status	Issued for Planning				S0

Authorised: --- Signed: --- Date: ---

Contractor(s): Ove Arup & Partners

Location/Level: No Specific Location

Type: CAD Drawing Sub-type: General Arrangement

Role: General (non-disciplinary) Discipline: Multi-Functional

Volume/System: No Specific Volume or System

Phasing: Proposed Grip Stage: 4

Project: Headbolt Lane

Contract No.: 170248

Contract Title: Headbolt Lane

Drawing Title: Planning Application Drawing Platform Layout

Designed	---	Signed	---	Date	---
Drawn	---	Signed	---	Date	---
Checked	---	Signed	---	Date	---
Approved	---	Signed	---	Date	---

Scales(s): ELR & Mileage WK12 28.1232 to 29.0913

Alternative Reference: --- Sheet: --- of Revision: ---

Drawing Number: 170248-15854-ZZ-ZZZ-DRG-Z-MF-243005 P01.2