


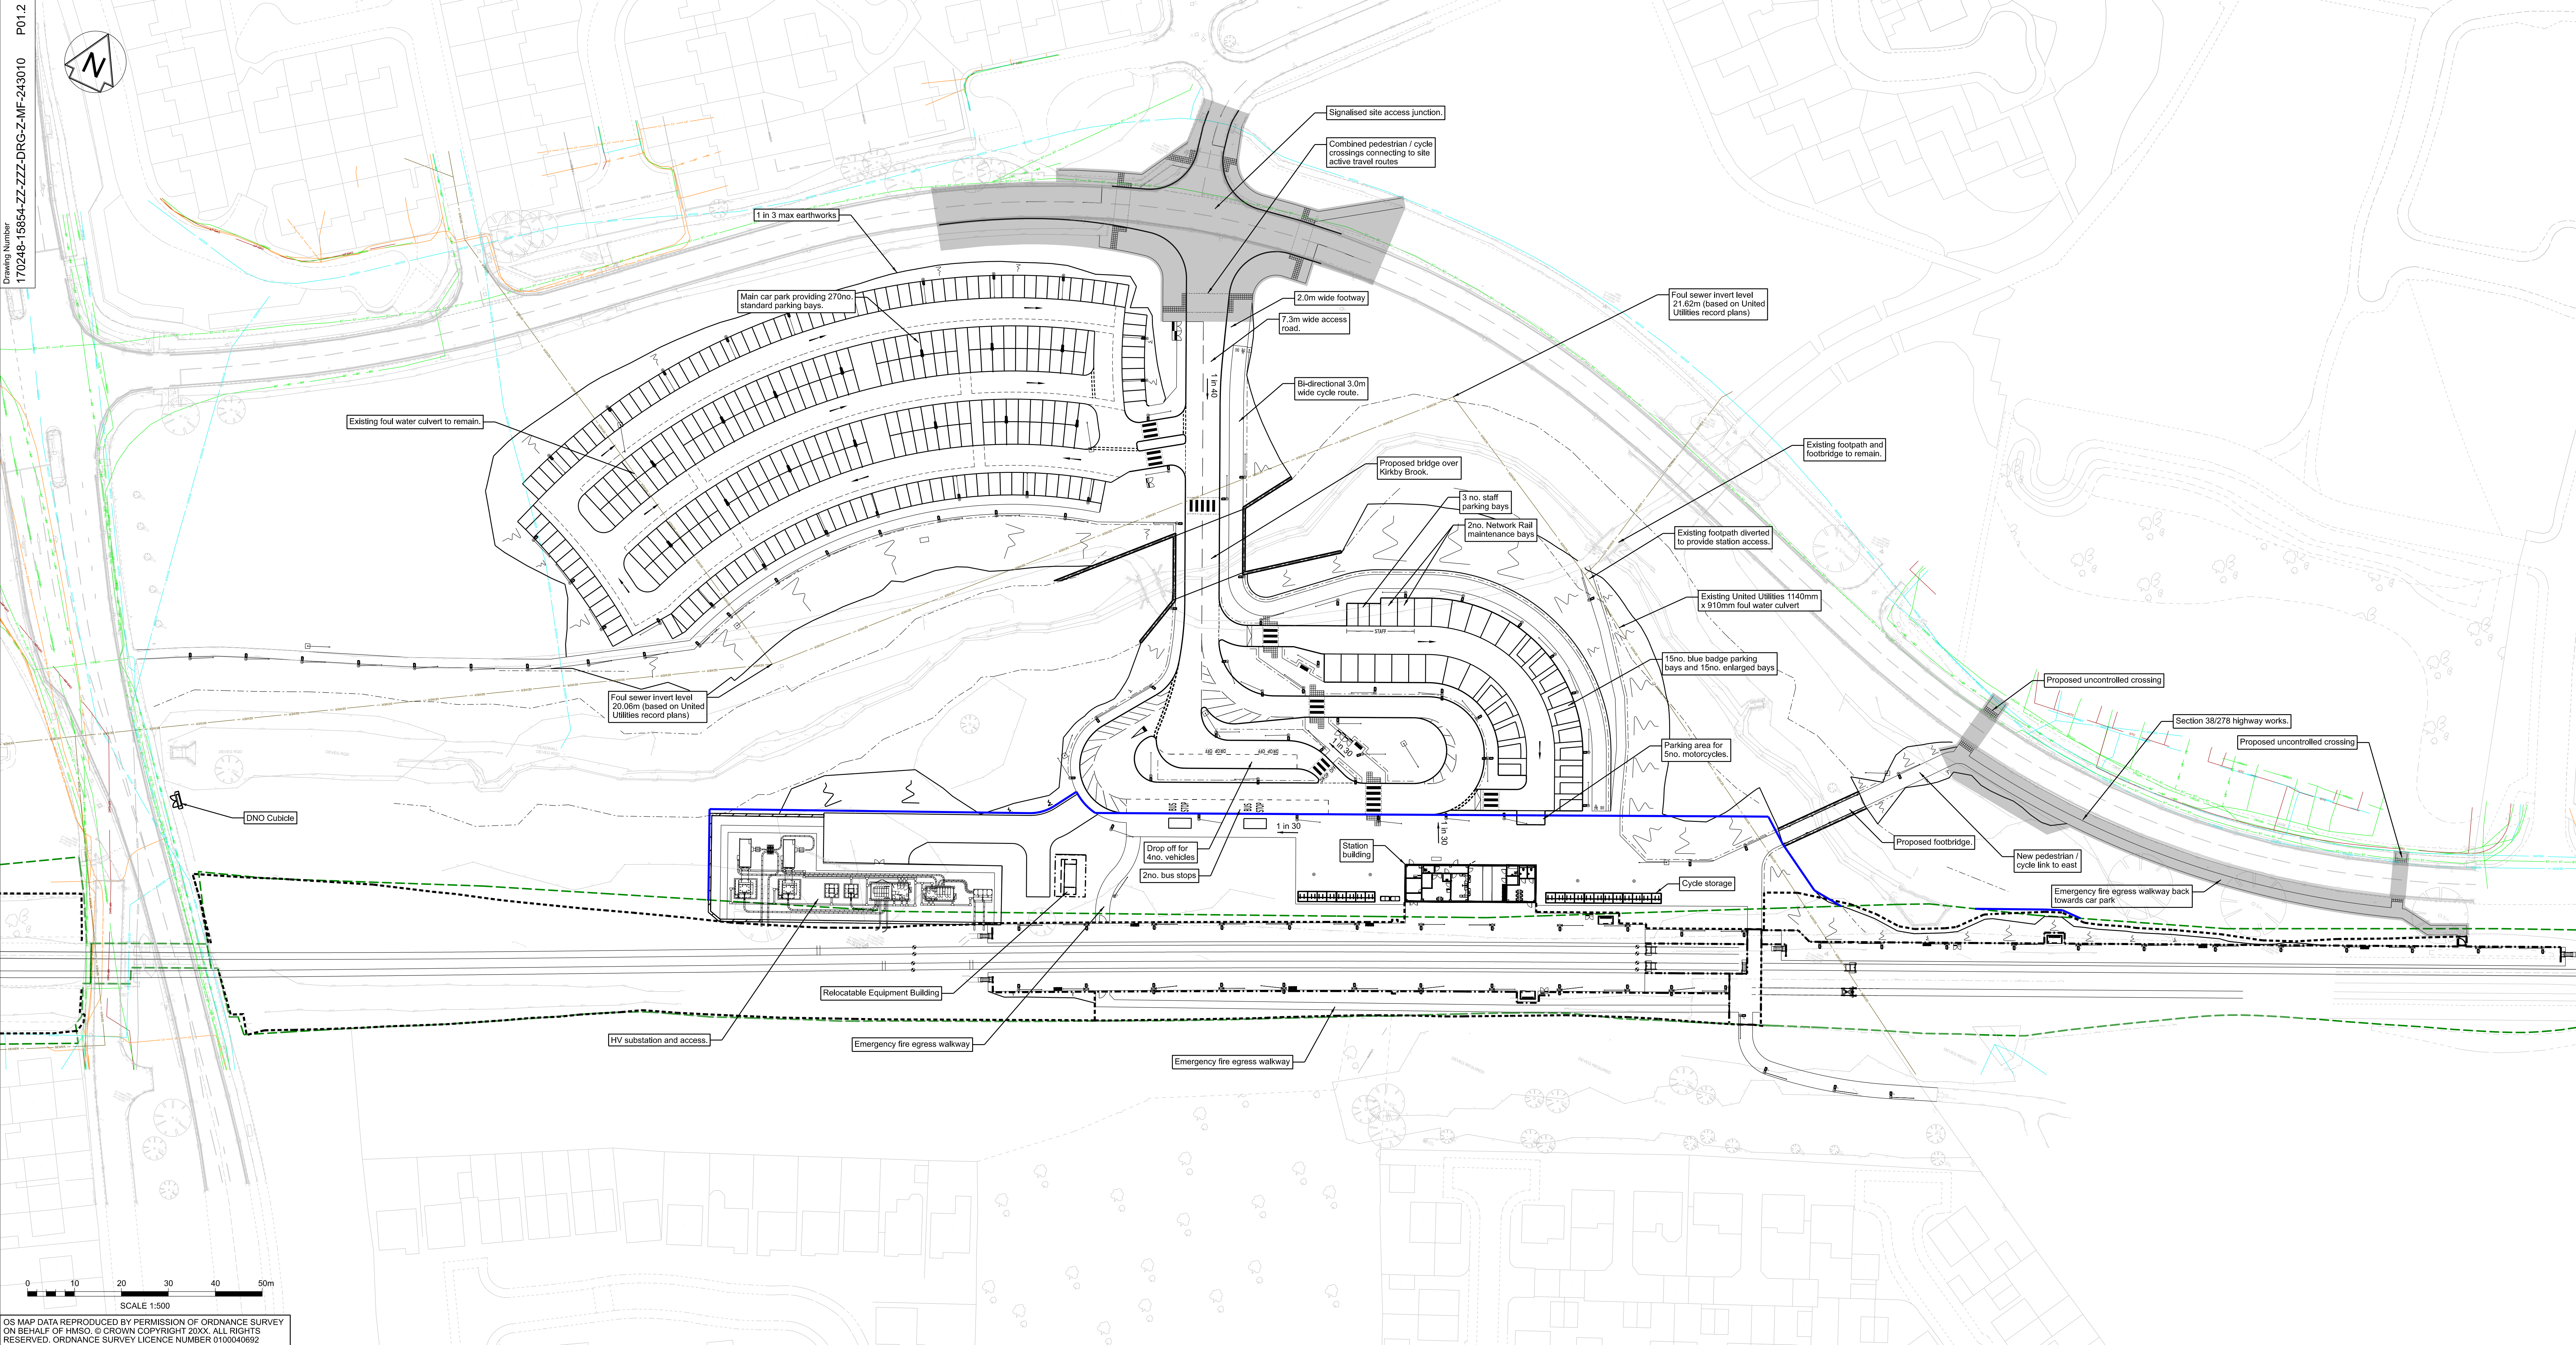

Legend/Notes

1. Do not scale from this drawing.
2. All dimensions are in millimetres unless shown otherwise.

Key:

- Existing Network Rail Boundary
- Proposed Network Rail boundary alterations
- Works subject to Section 278 Agreement
- Seating
- CCTV Column
- Lighting Column

Key (Utilities):

- Existing BT Network
- Existing Surface Water Sewer
- Existing Foul Sewer
- Existing Potable Water
- Existing LV Electric
- Existing HV Electric
- Existing Virgin Media
- Existing Low Pressure Gas

Rev	Date	Description of Revisions	Drawn	Chkd	Appr	Stability
P01.2	18/07/21	First Revision				
Status: Issued for Planning						S0

NetworkRail

Authorised: --- Signed: --- Date: ---

Contractor(s): Ove Arup & Partners

Location/Level: No Specific Location

Type: CAD Drawing Sub-type: Plan

Role: General (non-disciplinary) Discipline: Multi-Functional

Volume/System: No Specific Volume or System

Phasing: Proposed Grip Stage: 4

Project: Headbolt Lane

Contract No.: 170248

Contract Title: Headbolt Lane

Drawing Title: Planning Application Drawing
Car Park and Access Layout

Designed	Signed	Date
---	---	---
Drawn	Signed	Date
---	---	---
Checked	Signed	Date
---	---	---
Approved	Signed	Date
---	---	---

Scales(s): ELR & Mileage WKL2 28.1232 to 29.0913

Alternative Reference: Sheet of Revision

Drawing Number: 170248-15854-ZZZ-DRG-Z-MF-243010

Revision: P01.2