


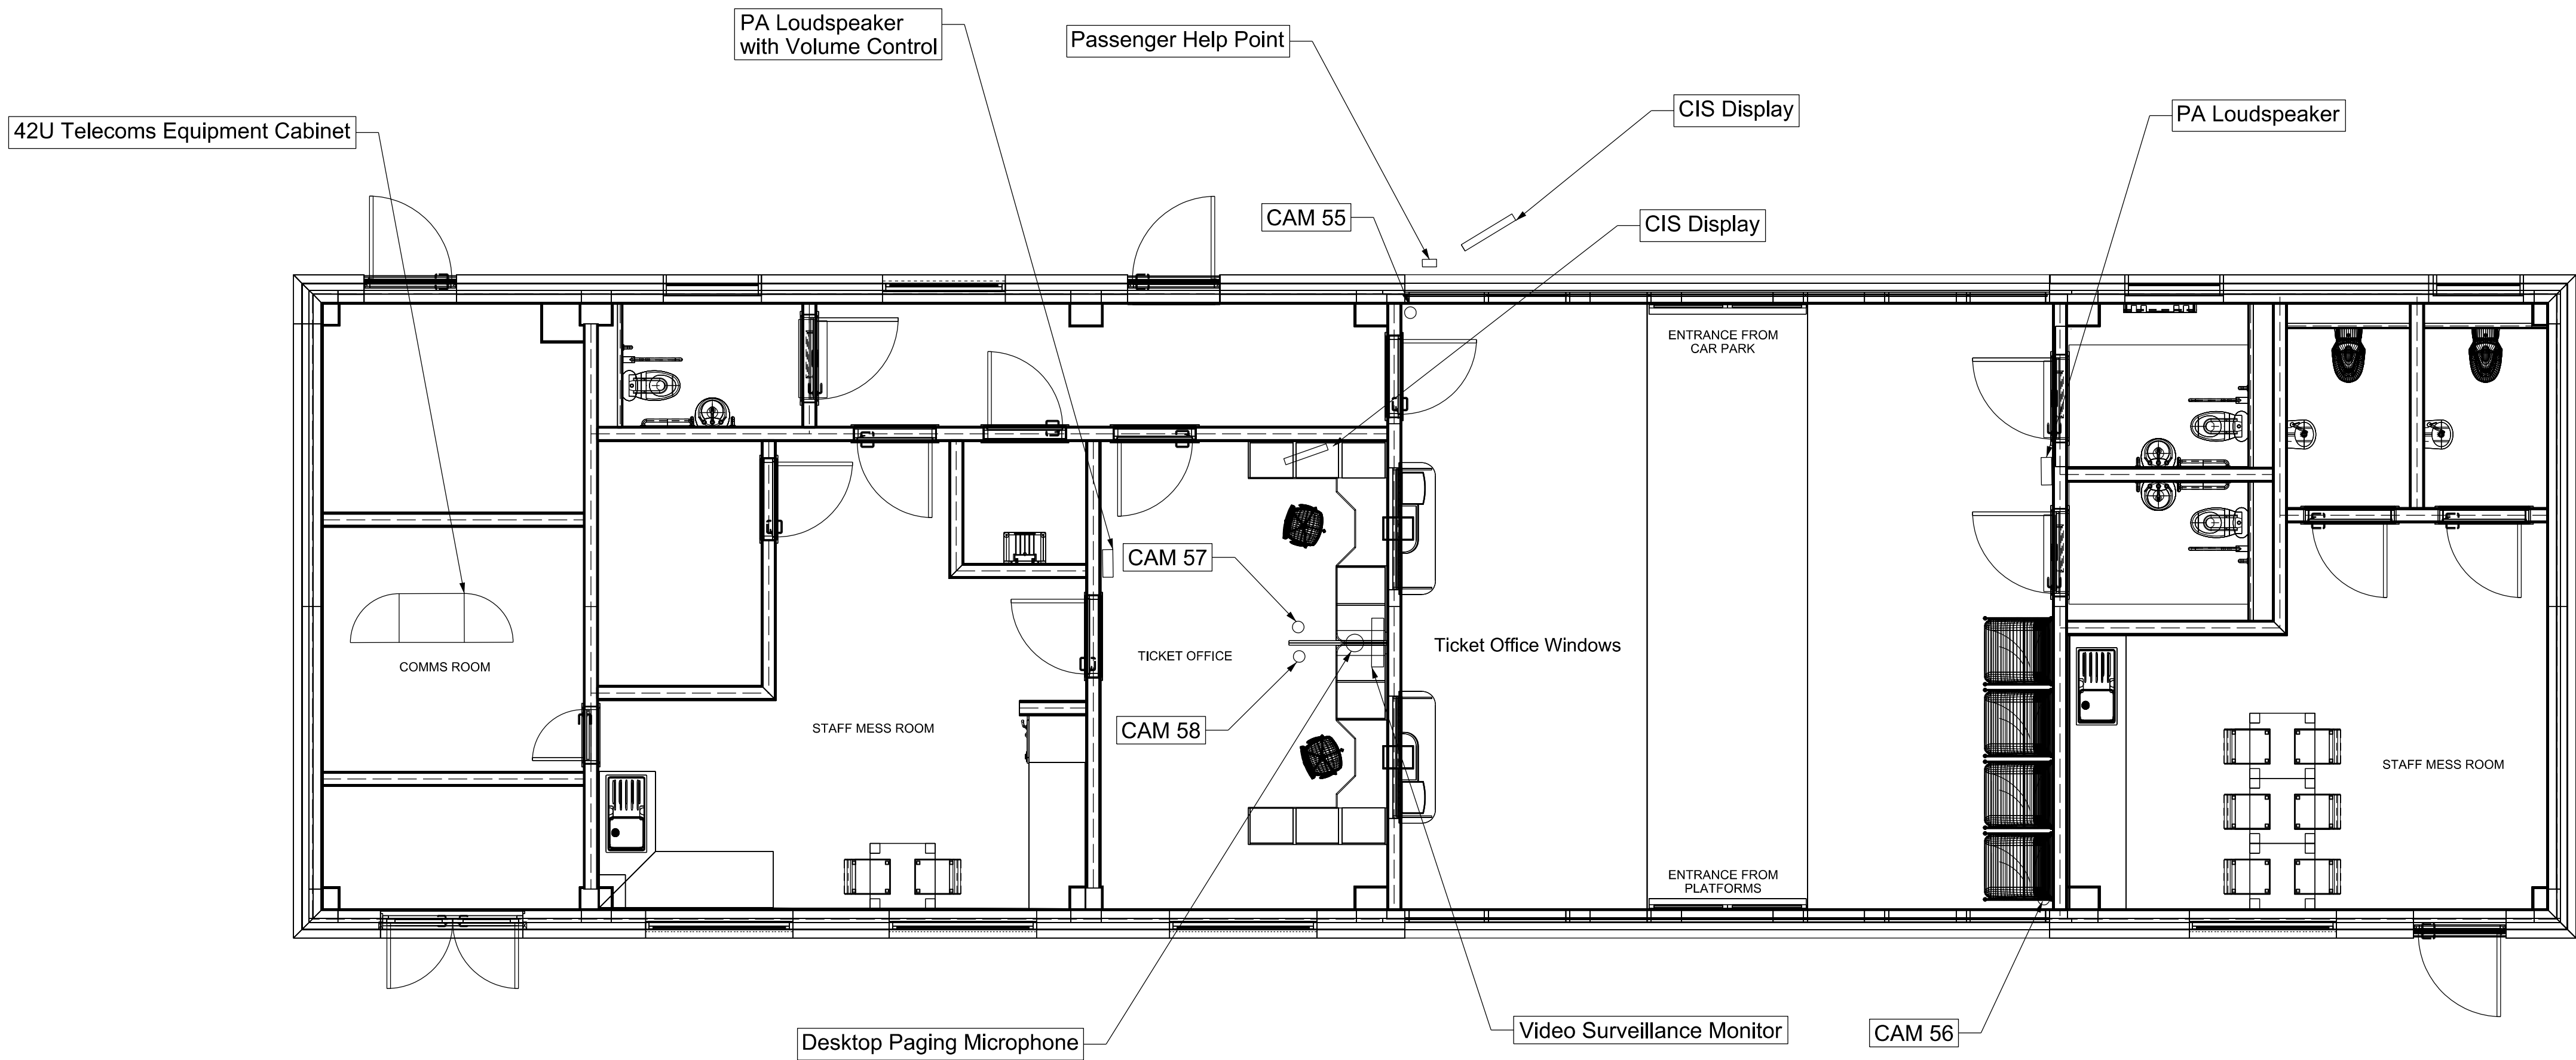

Legend/Notes

- SONIC COUNTER INTERCOM SYSTEM TO BE PROVIDED AT EACH TICKET OFFICE WINDOW.
- CIS DISPLAY AT STATION ENTRANCE TO BE GALLOWS MOUNTED.
- CIS DISPLAY IN THE TICKET OFFICE TO BE WALL MOUNTED.
- PA LOUDSPEAKERS TO BE SURFACE MOUNTED ON THE WALLS.
- A VOLUME CONTROL SHALL BE PROVIDED FOR THE TICKET OFFICE LOUDSPEAKER.
- TELECOMS EQUIPMENT CABINET TO BE AN ABACUS PRO (42U H X 600mm W X 800mm D) WHICH REQUIRES FRONT AND REAR ACCESS.
- VSS CAMERAS ARE CEILING MOUNTED DOME CAMERAS.

P01.1	18/07/21	First Revision	---	---	---
Rev	Date	Description of Revisions	Drawn	Chkd	Appr
Status					Suitability
Issued for Planning					S0



Authorised	---	Signed	---	Date	
------------	-----	--------	-----	------	--

Contractor(s)
Ove Arup & Partners

Location/Level	No Specific Location			
Type	CAD Drawing		Sub-type General Arrangement	
Role	General (non-disciplinary)		Discipline Multi-Functional	
Volume/System	No Specific Volume or System			
Phasing	Proposed		Grip Stage	4
Project				

Headbolt Lane

Contract No.
170248

Contract Title
Headbolt Lane

Drawing Title
**Planning Application Drawing
Station Building Telecoms**

Designed		Signed	---	Date	
Drawn	---	Signed	---	Date	
Checked	---	Signed	---	Date	
Approved	---	Signed	---	Date	
Scale(s)	ELR & Mileage WKL2 28.1232 to 29.0913				
Alternative Reference				Sheet	
Drawing Number	170248-15854-ZZ-ZZZ-DRG-Z-MF-243016			of Revision	P01.1