


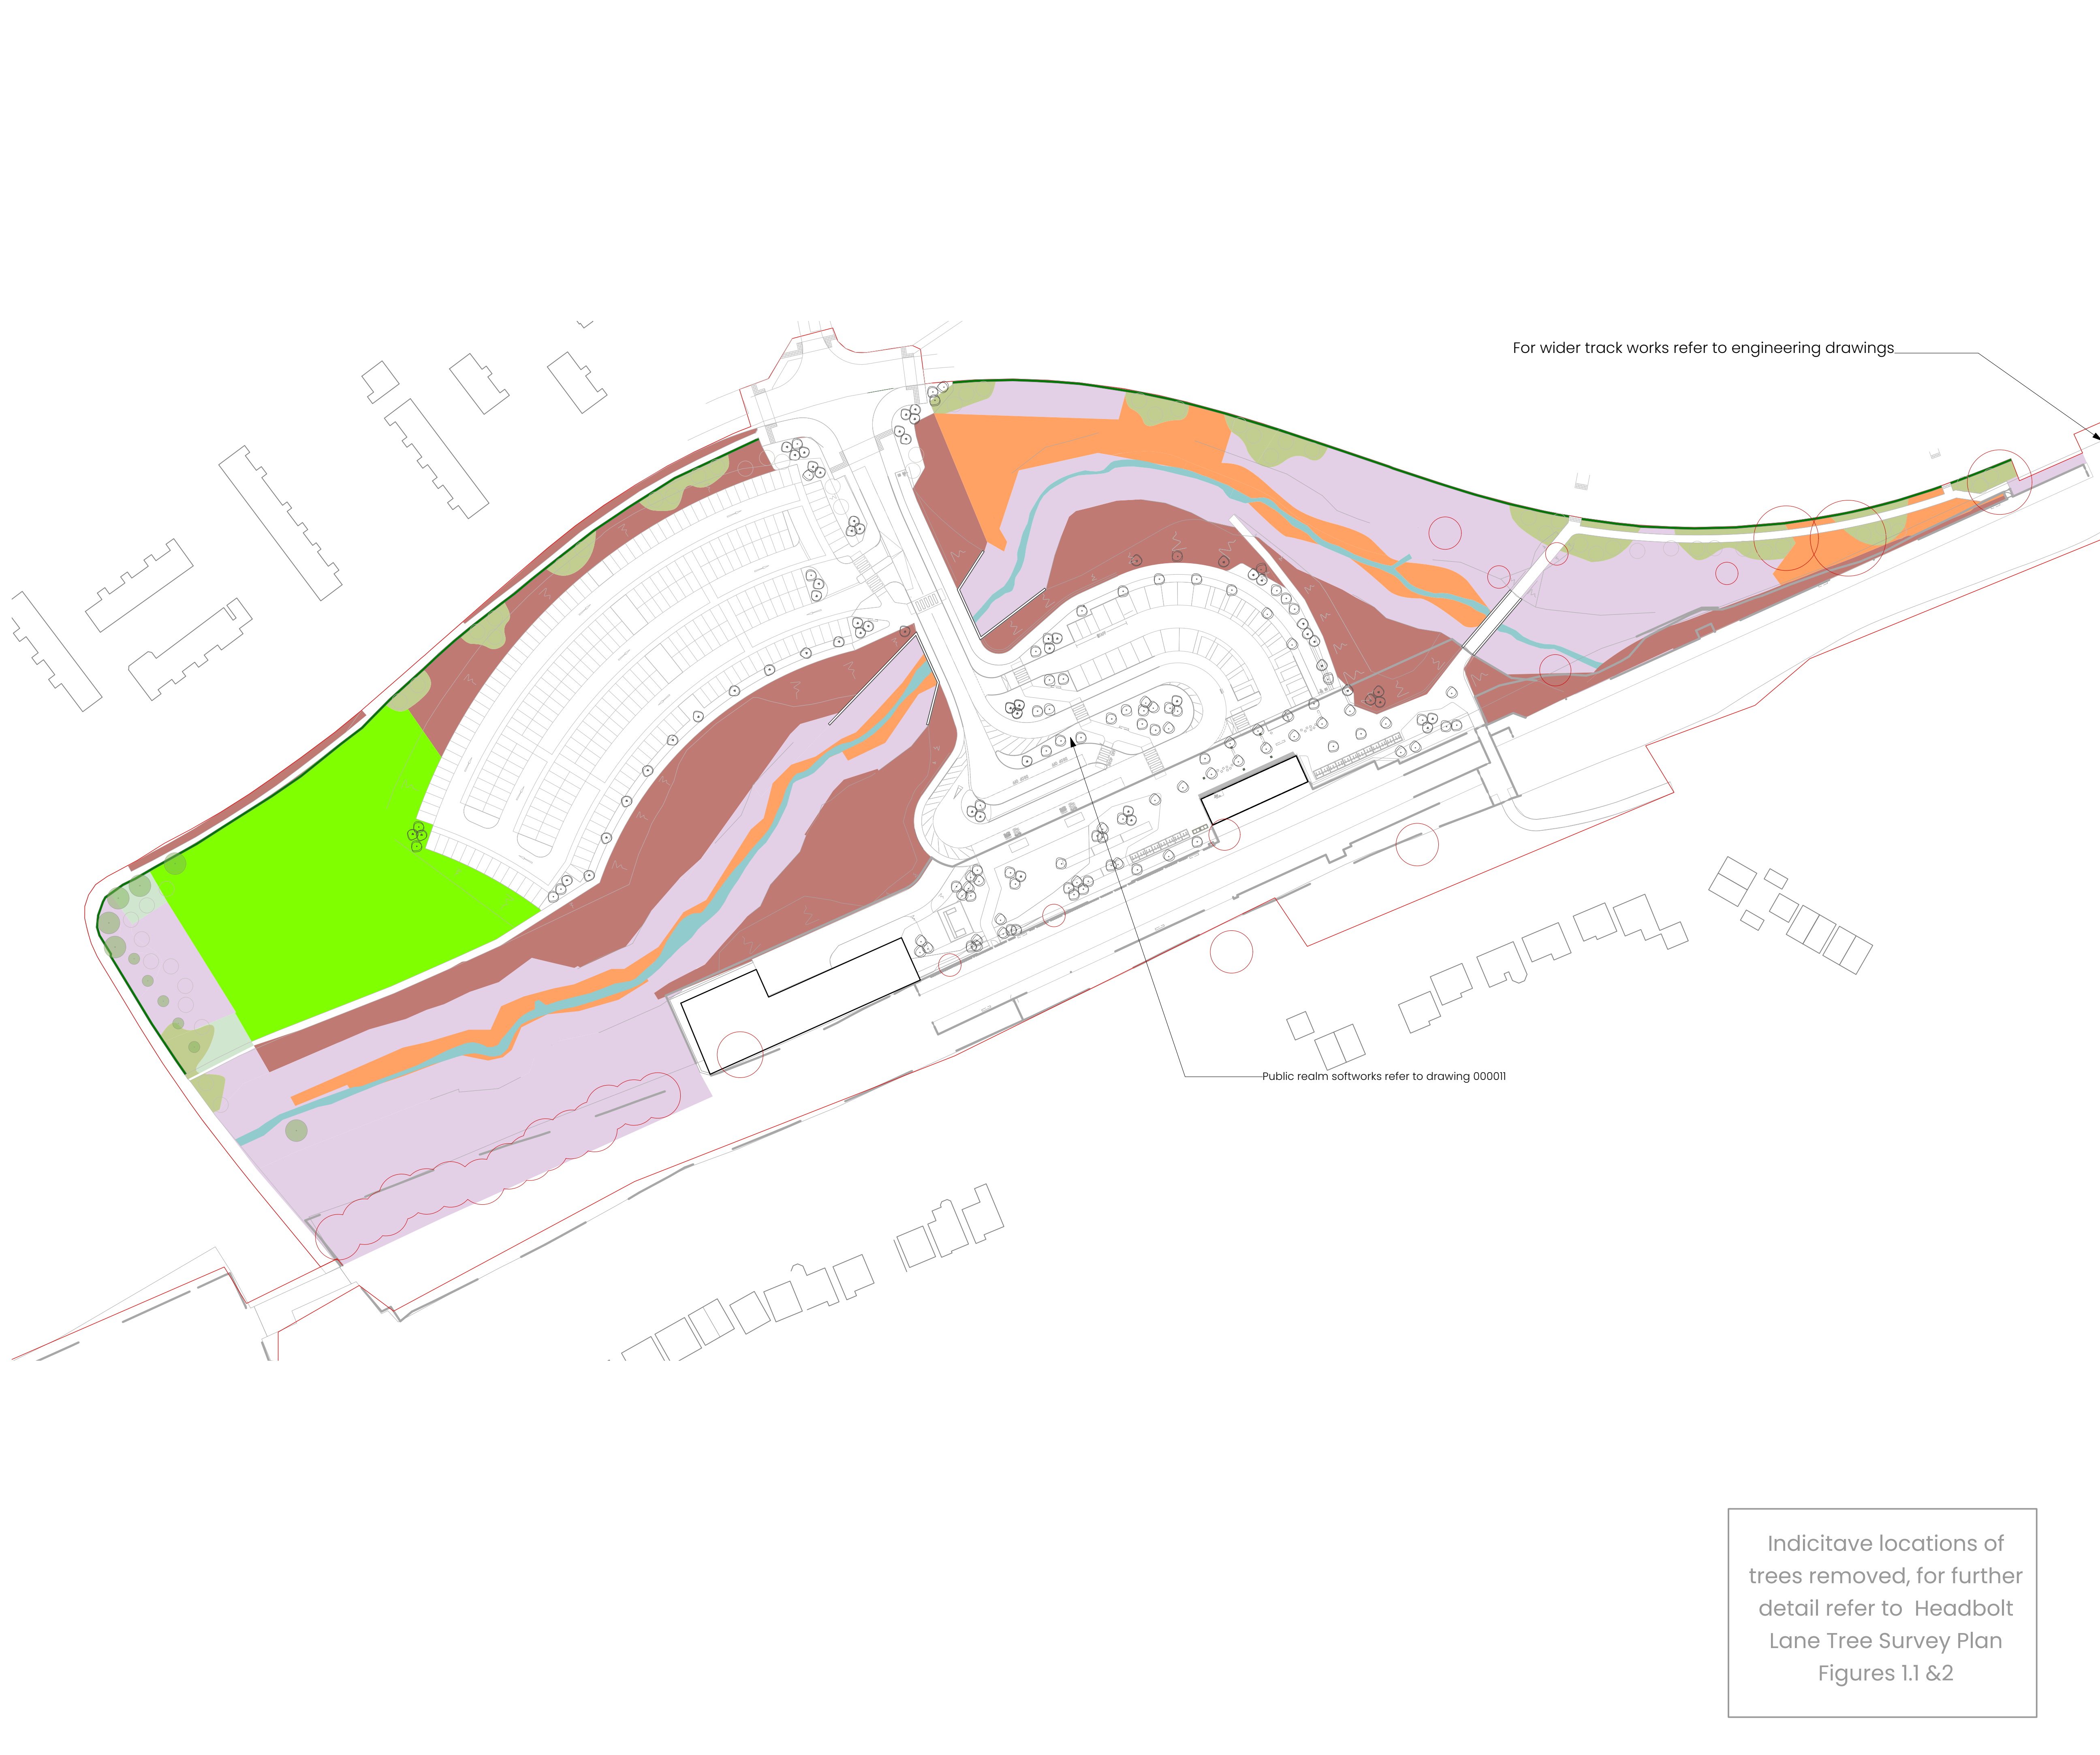

KEY

GENERAL INFORMATION

PLANNING APP BOUNDARY

Wider Works by Others

WATERCOURSE

SOFTWORKS

EXISTING TREE REMOVED /RETAINED

REFER TO TREE SURVEY/ ARB REPORT

SUB CANOPY & UNDERSTORY PLANTING

TO NATIVE TREE PLANTING

REFER TO PLANTING SCHEDULE

NEUTRAL GRASSLAND ENHANCEMENT

HABITAT AREAS

REFER TO PLANTING SCHEDULE / SHEET 3004

NEUTRAL GRASSLAND CREATION

HABITAT AREAS

REFER TO PLANTING SCHEDULE / SHEET 3004

MODIFIED GRASSLAND PLANTING

HABITAT AREAS

REFER TO PLANTING SCHEDULE / SHEET 3004

RETAINED HABITATS

NATIVE HEDGE

REFER TO PLANTING SCHEDULE

Note:
To be read in conjunction with the
Landscape Ecology Management Plan
(LEMP)

P01.2	11/08/21	Updated for planning			
P01.1	21/07/21	Issued for planning			
Rev	Date	Description of Revisions	Drawn	Chkd	Appr
Status Issued for Planning					Suitability



Contractor(s)

SEED Architects

LAYER

studio

W

T

E

layer.studio

01625 523 157

manchester or

newcastle@layer.studio

Location/ Level	No Specific Location				
Type	Drawing		Sub Type	Plan	
Role	Architect		Discipline	Architecture	
Volume/ System	No specific volume or system				
Phasing	Proposed		Grip Stage	4	

Project

Headbolt Lane Station

Drawing Title

Planning Application Drawing
Landscape & Ecology Strategy

Designed		Signed	Date
Drawn		Signed	Date
Checked		Signed	Date
Approved		Signed	Date
Scale(s)	1:800	ELR & Mileage	
Alternative Reference			Sheet 1 of 1
Drawing Number 170248-1584-ZZ-ZZZ-DRG-A-AR-013035			Revision P01.2