




Front (West) Elevation

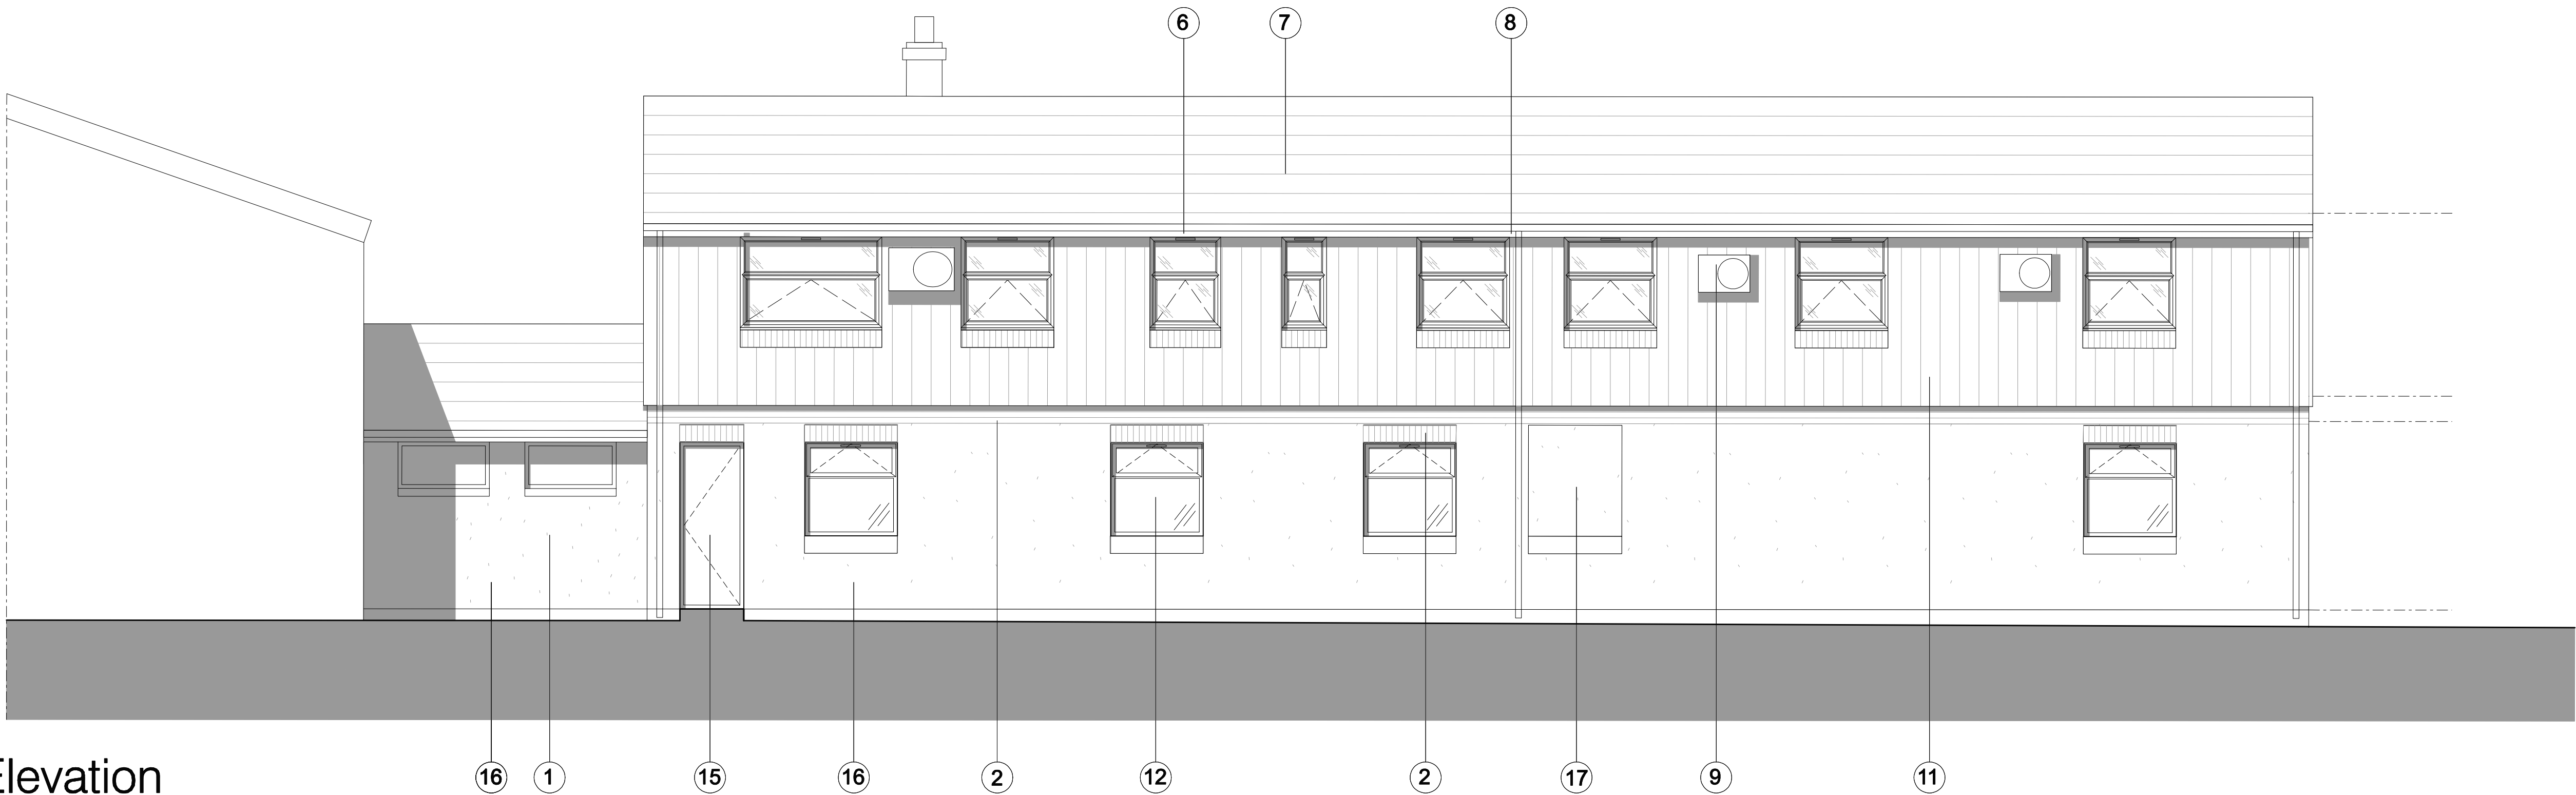

Rear (East) Elevation

DO NOT SCALE Work to annotated dimensions only.		Rev Date Description		Material Index		Status		Project	
Read drawing in conjunction with relevant specification, Structural Engineers' and Services Engineers' drawings.		* 11/09/2023 BUILDING REGULATIONS		01 Existing brown / tan brick		17 Existing window removed & opening closed		Remodelling /Reconfiguration to	
		1 14/11/2023 Issue for Planning		02 Decorative brown band course		18 Rendered dwarf wall with slate coping		Standard Fuel Oils	
				03 Cream painted cementitious render				Proposed Front and Rear Elevation:	
				04 White UPVC double glazing				BUILDING REGULATIONS	
				05 Existing UPVC Doorset				cheshire	
				06 Brown painted fascias and soffits				31a high street	
				07 Brown Marley Modern tiles				trudham	
				08 Brown RWP & ogee-profile gutter				web: 74j	
				09 AC condenser units				t: 01920 723382	
				10 Industrial Roller Shutter				f: 0113 2749911	
				11 Siberian Larch Timber vertical cladding				e: mail@daccus.co.uk	
				12 Triple glazed UPVC windows - Anthracite				Architects and Construction Managers Ltd.	
				13 63mm Oak entrance door					
				14 Electric vehicle charger points					
				15 Metal Security Door / Fire Escape					
				16 White through-colour silicone-based K-Render					
Confirm all dimensions before commencement of any work on site or fabrication.									