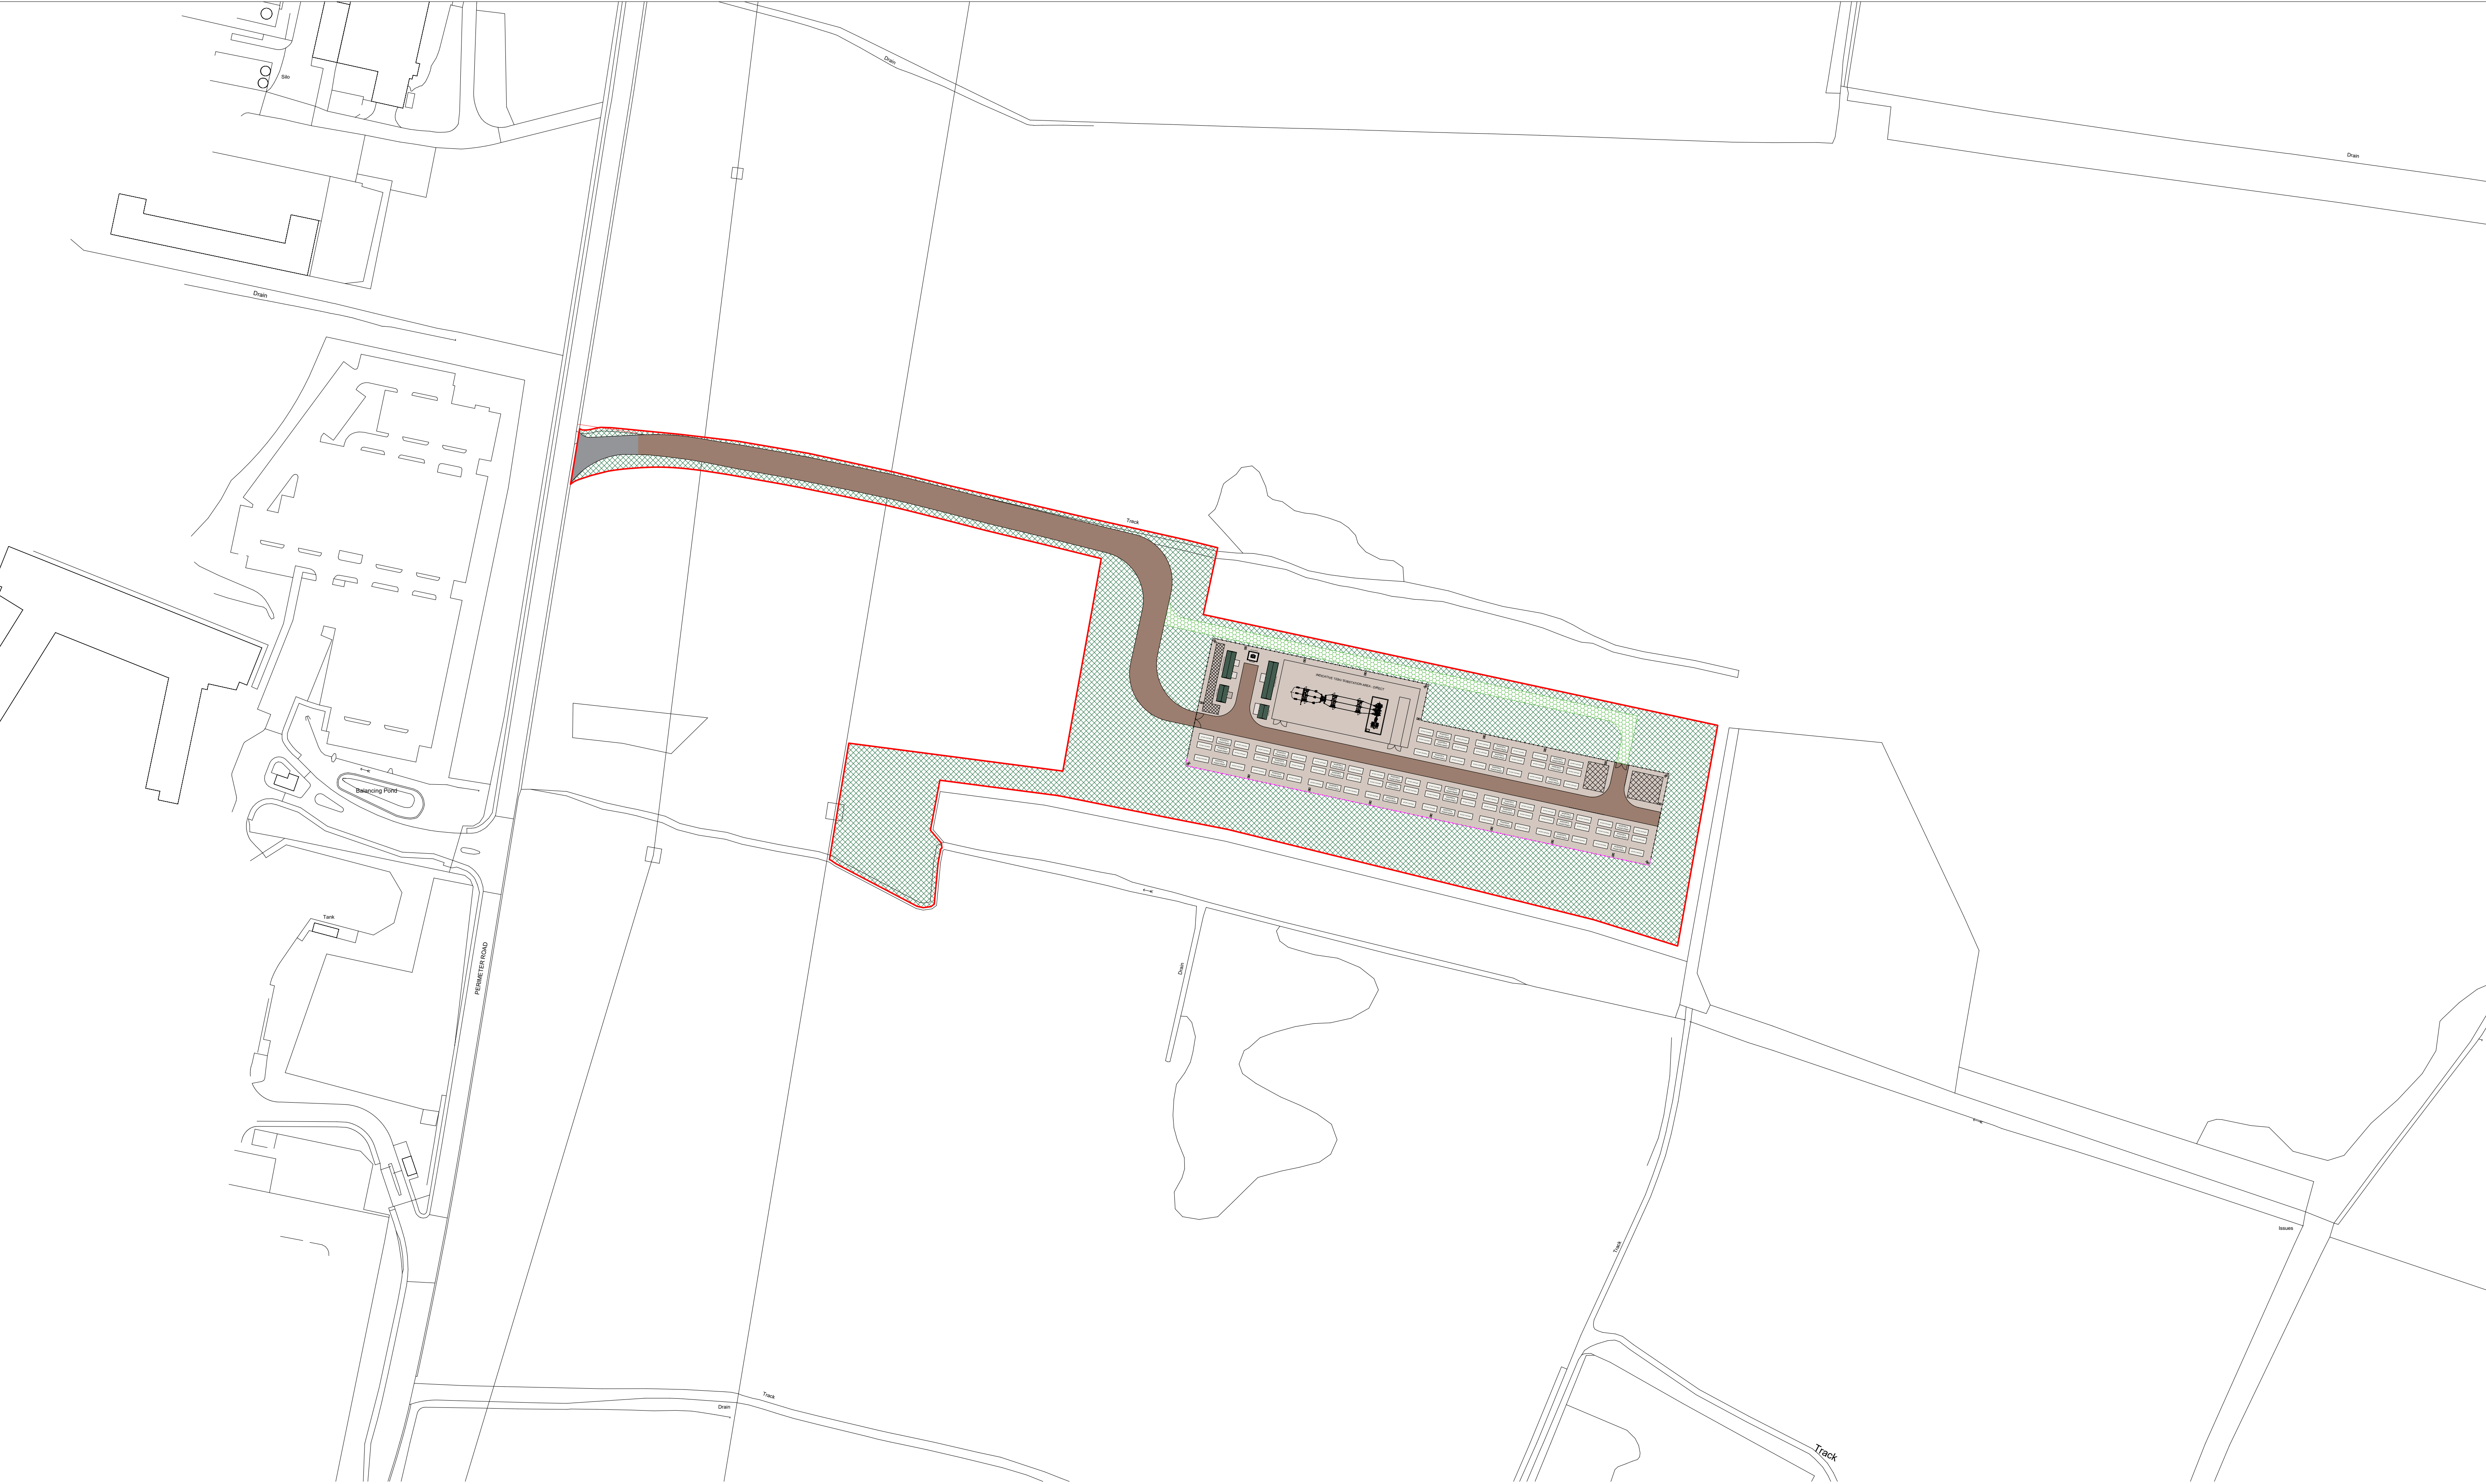


GENERAL
THIS DRAWING IS THE COPYRIGHT OF BALANCE POWER PROJECTS LTD
ALL DIMENSIONS ARE IN METERS UNLESS OTHERWISE SPECIFIED
THIS DRAWING DOES NOT DEFINE THE SCOPE OF SUPPLY

NOTES
(1) N/A

EQUIPMENT LIST
(1) N/A

PROJECT NUMBER
PR871

PROJECT TITLE
SANDYBROW LANE

PROJECT ADDRESS
SANDYBROW LANE_L33 3AP

PROJECT TYPE
ENERGY DEVELOPMENT

DRAWING NUMBER
101

DRAWING TYPE
PROPOSED PLAN

DESIGNER
C. VICK

CHECKED BY & APPROVED BY
R. MACINDOE

DATE
09/04/25

SCALE
1:1250

REVISION
REV G

PAPER SIZE
A1

