

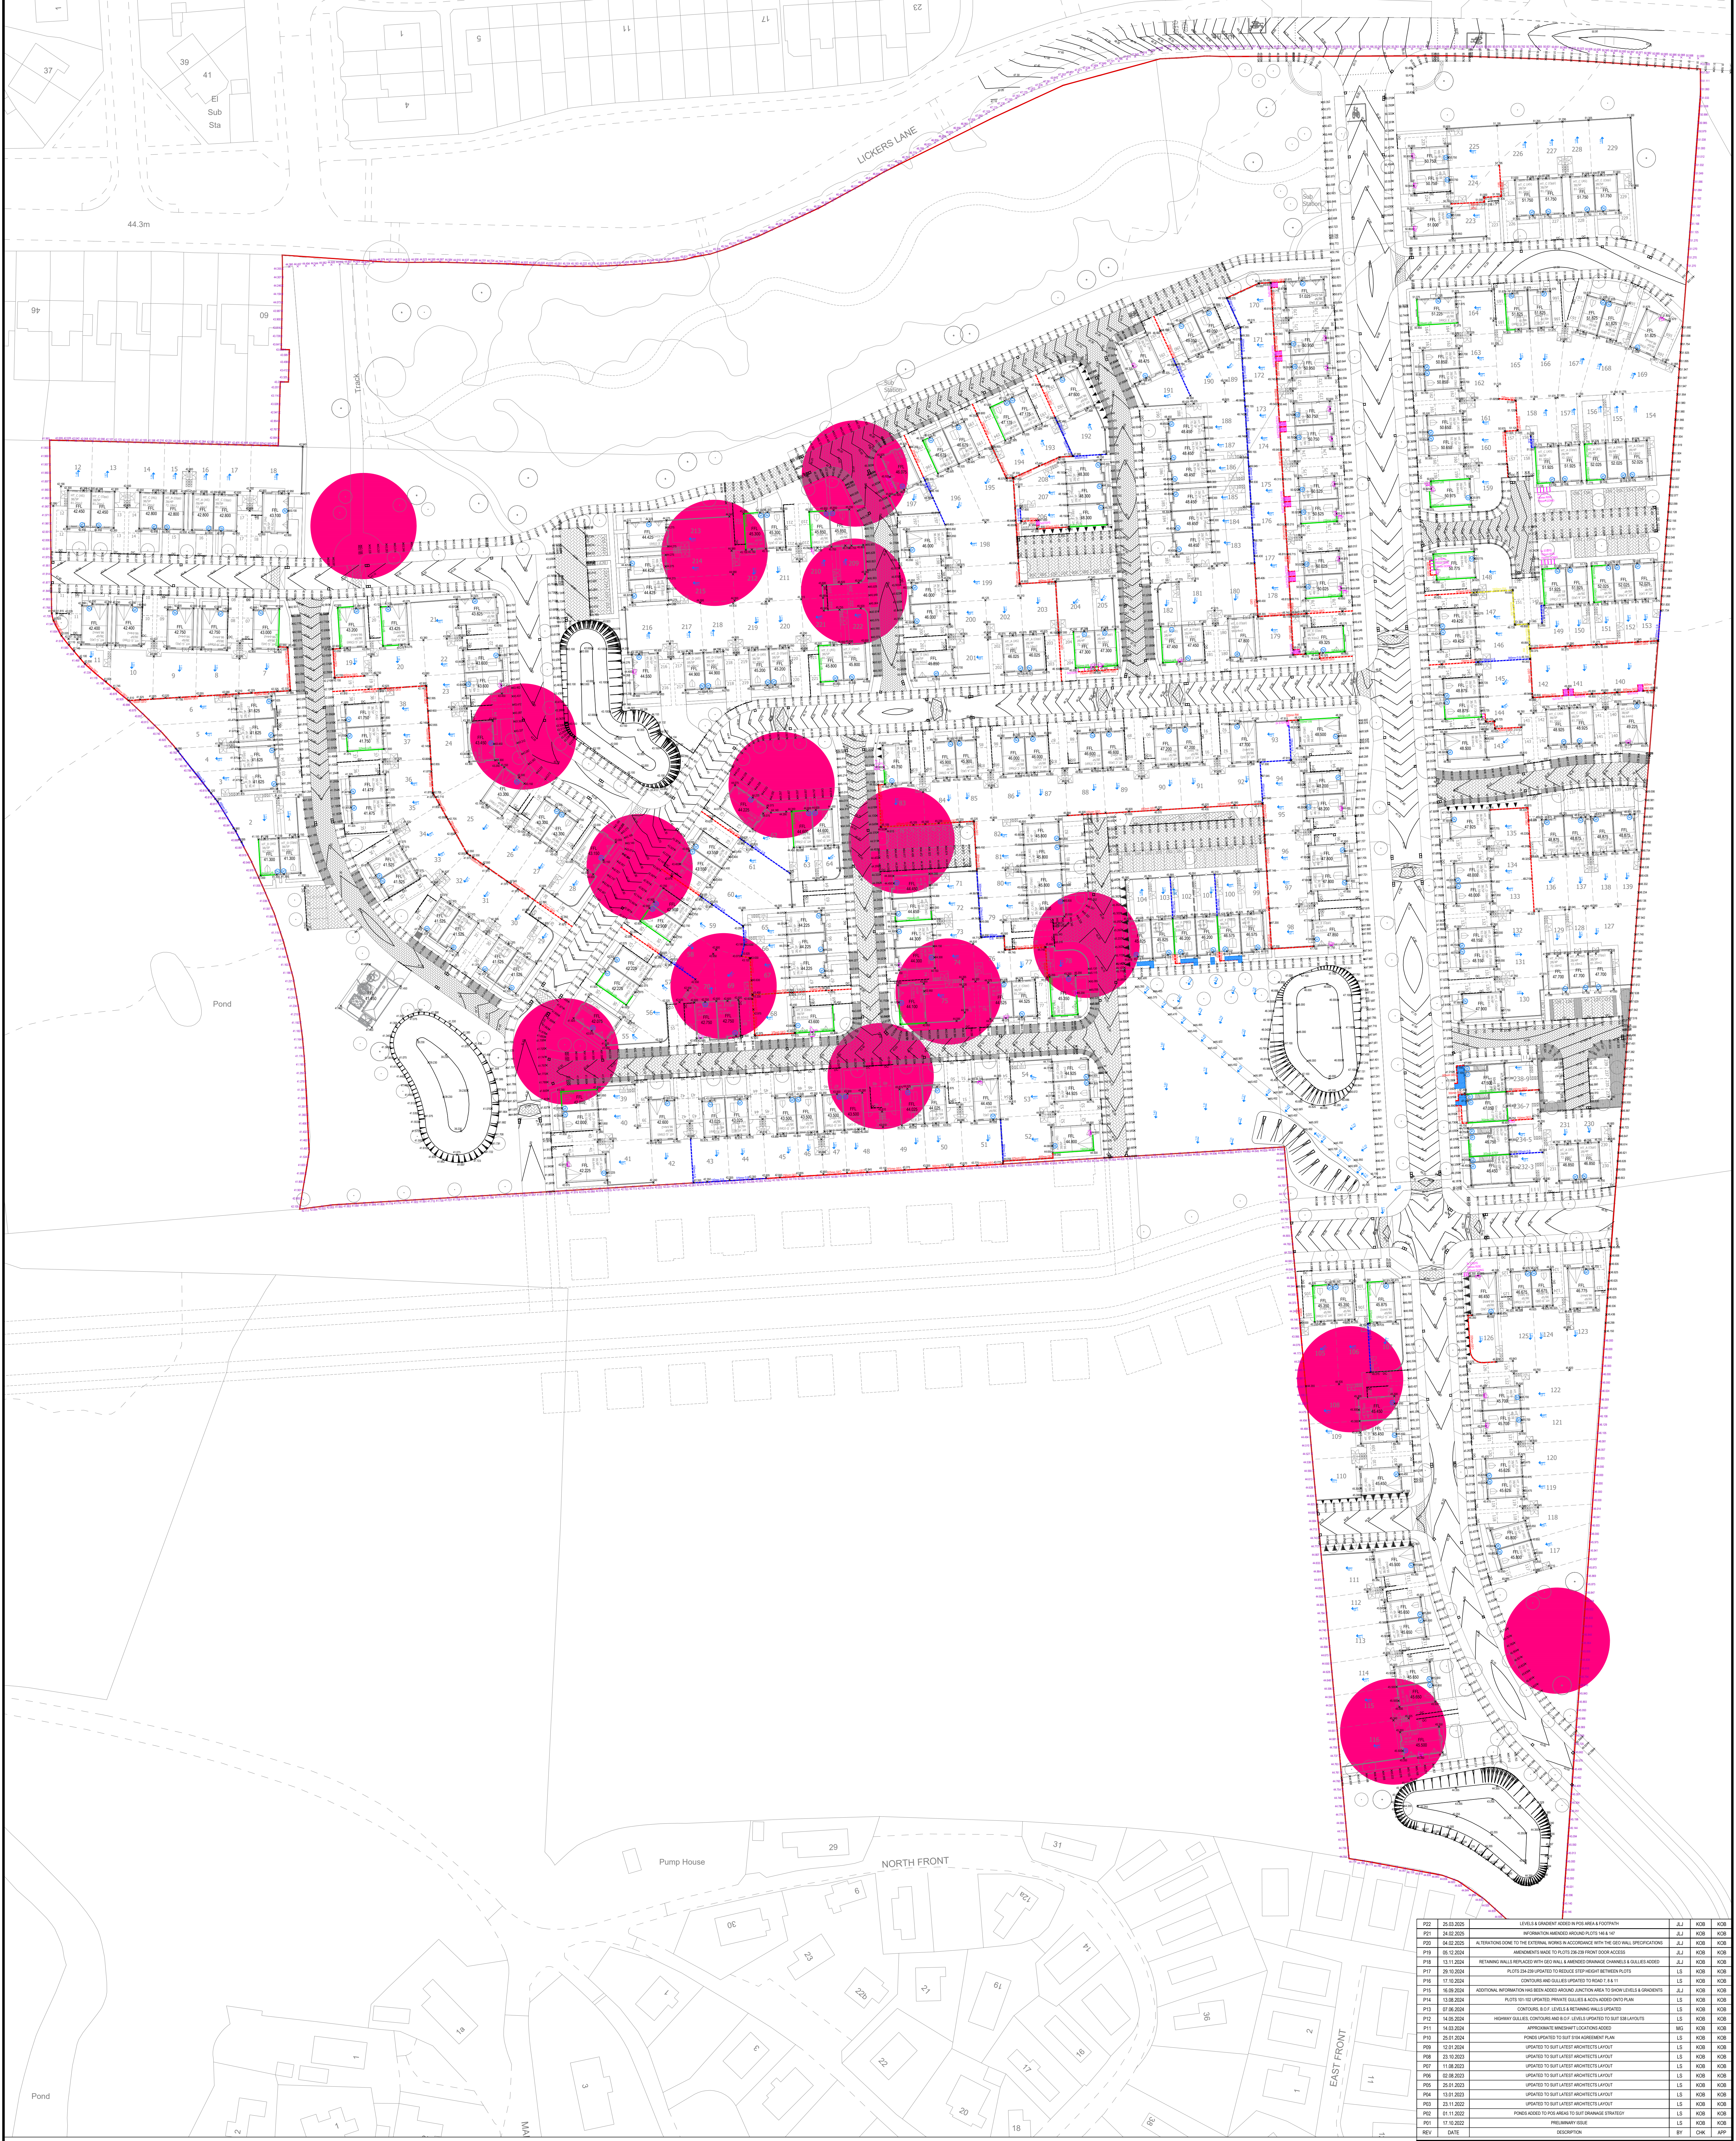


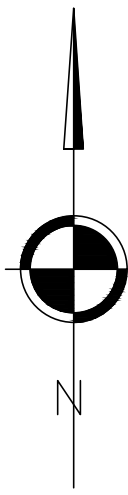

KEY

- PART M LEVEL ACCESS COMPLIANT
- RELOCATED PATH TO PROVIDE FLUSH ACCESS
- EXTERNAL STEPS FOR ACCESS (150mm RISE, 300mm GOING)
- PROPOSED UNDER BUILD
- PROPOSED GRAVEL BOARD
- PROPOSED GEOWALL IN OAKWOOD
- PROPOSED RETAINING OR TORSIONLESS WALL
- GROUND TO BE BATTERED TO MAXIMUM GRADIENT OF 1:3
- APPROXIMATE MINESHAFT LOCATIONS
- PRIVATE GULLY
- PRIVATE DRAINAGE CHANNEL

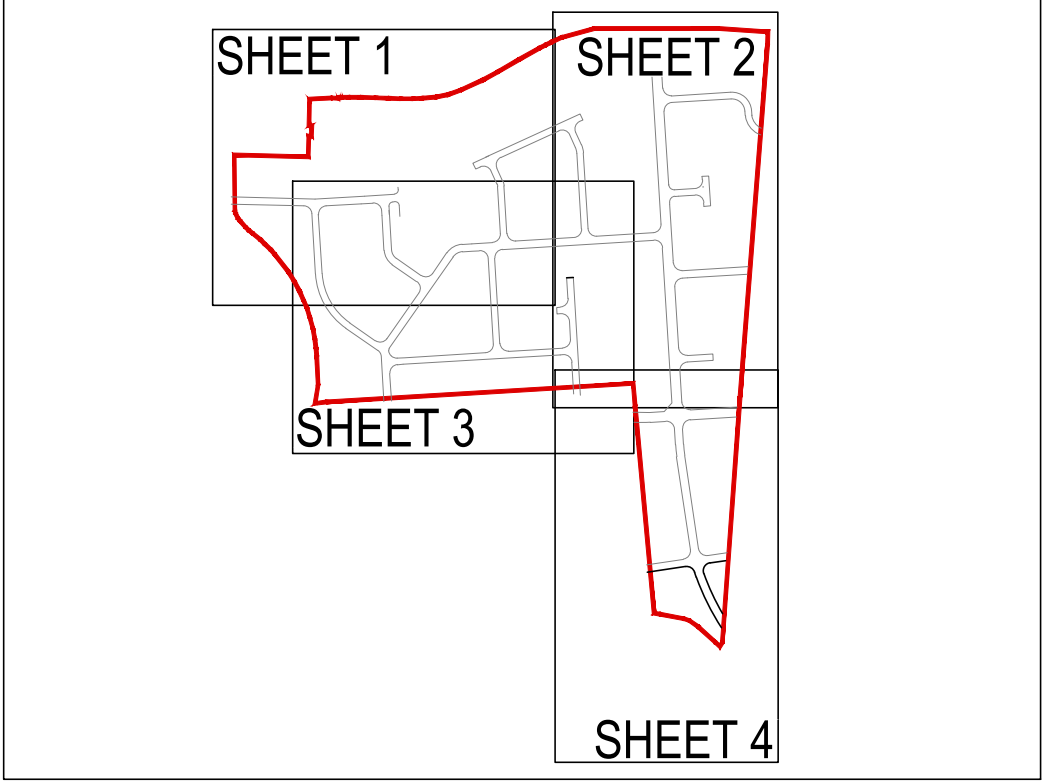

P22	25.03.2025	LEVELS & GRADIENT ADDED IN POB AREA & FOOTPATH	J.J.	KOB	KOB
P21	24.02.2025	INFORMATION AMENDED AROUND PLOTS 16A & 147	J.J.	KOB	KOB
P20	14.02.2025	ALTERATIONS DONE TO THE EXTERNAL WORKS IN ACCORDANCE WITH THE 100 WALL SPECIFICATION	J.J.	KOB	KOB
P19	05.12.2024	REINFORCEMENTS HAVE TO BE DONE FOR THE FOOTPATH ACCESS	J.J.	KOB	KOB
P18	13.11.2024	RETAINING WALLS REPLACED WITH GEO WALL & AMENDED DRAINAGE CHANNELS & GULLIES ADDED	J.J.	KOB	KOB
P17	29.10.2024	PLOTS 20A & 20B UPDATED TO REFLECT STEP HEIGHT BETWEEN PLOTS	LS	KOB	KOB
P16	17.10.2024	CONCRETE WALLS & GULLIES UPDATED TO 1:4.1	LS	KOB	KOB
P15	16.09.2024	ADDITIONAL INFORMATION HAS BEEN ADDED AROUND JUNCTION AREA TO SHOW LEVELS & GRADIENTS	J.J.	KOB	KOB
P14	13.08.2024	PLOTS 101-102 UPDATED, PRIVATE GULLIES & ACORN ADDED ONTO PLAN	LS	KOB	KOB
P13	12.06.2024	CONFOUR 1:0.7 LEVELS & RETAINING WALLS SHAPED	LS	KOB	KOB
P12	14.05.2024	HIGHWAY GULLIES, CONTOURS AND GUY LEVELS UPDATED TO SUIT LAYOUTS	LS	KOB	KOB
P11	14.03.2024	APPROXIMATE MINESHAFT LOCATIONS ADDED	MS	KOB	KOB
P10	25.01.2024	PONDS UPDATED TO SUIT 50A AGREEMENT PLAN	LS	KOB	KOB
P09	15.01.2024	UPDATED TO SUIT LATEST ARCHITECTS LAYOUT	LS	KOB	KOB
P08	23.10.2023	UPDATED TO SUIT LATEST ARCHITECTS LAYOUT	LS	KOB	KOB
P07	11.08.2023	UPDATED TO SUIT LATEST ARCHITECTS LAYOUT	LS	KOB	KOB
P06	02.08.2023	UPDATED TO SUIT LATEST ARCHITECTS LAYOUT	LS	KOB	KOB
P05	26.01.2023	UPDATED TO SUIT LATEST ARCHITECTS LAYOUT	LS	KOB	KOB
P04	13.01.2023	UPDATED TO SUIT LATEST ARCHITECTS LAYOUT	LS	KOB	KOB
P03	23.11.2022	UPDATED TO SUIT LATEST ARCHITECTS LAYOUT	LS	KOB	KOB
P02	01.11.2022	PONDS ADDED TO FORM AREA TO SUIT DRAINAGE STRATEGY	LS	KOB	KOB
P01	17.03.2022	PRELIMINARY ISSUE	LS	KOB	KOB
REV	DATE	DESCRIPTION	BY	CHK	APP

DRAWING STATUS:

PRELIMINARY

CLIENT: YOUR HOUSING GROUP

ARCHITECT: BARTON WILLMORE

PROJECT: HALSNEAD GARDEN VILLAGE
LICKERS LANE
WHISTON

TITLE: FINISHED LEVELS AND RETAINING WALLS
MASTERPLAN

STATUS:	PROJECT NO:	PROJECT:	COORDINATOR:	DESIGNER:	LEVEL:	TYPE:	ROLE:	DRAWING NO:	REV
S2	220-275	HGV - AJP - XX - 00 - DR - C - 1400	P22						

SCALE @ M:	DESIGNED:	DRAWN:	CHECKED:	APPROVED:	DATE:
1:500	LS	LS	KOB	KOB	OCT 2022

AJP consulting engineers
0151 227 1462 | 61info@ajp.co.uk | 91 Dale Street, Liverpool, L2 2ET