




EXISTING GROUND FLOOR PLAN

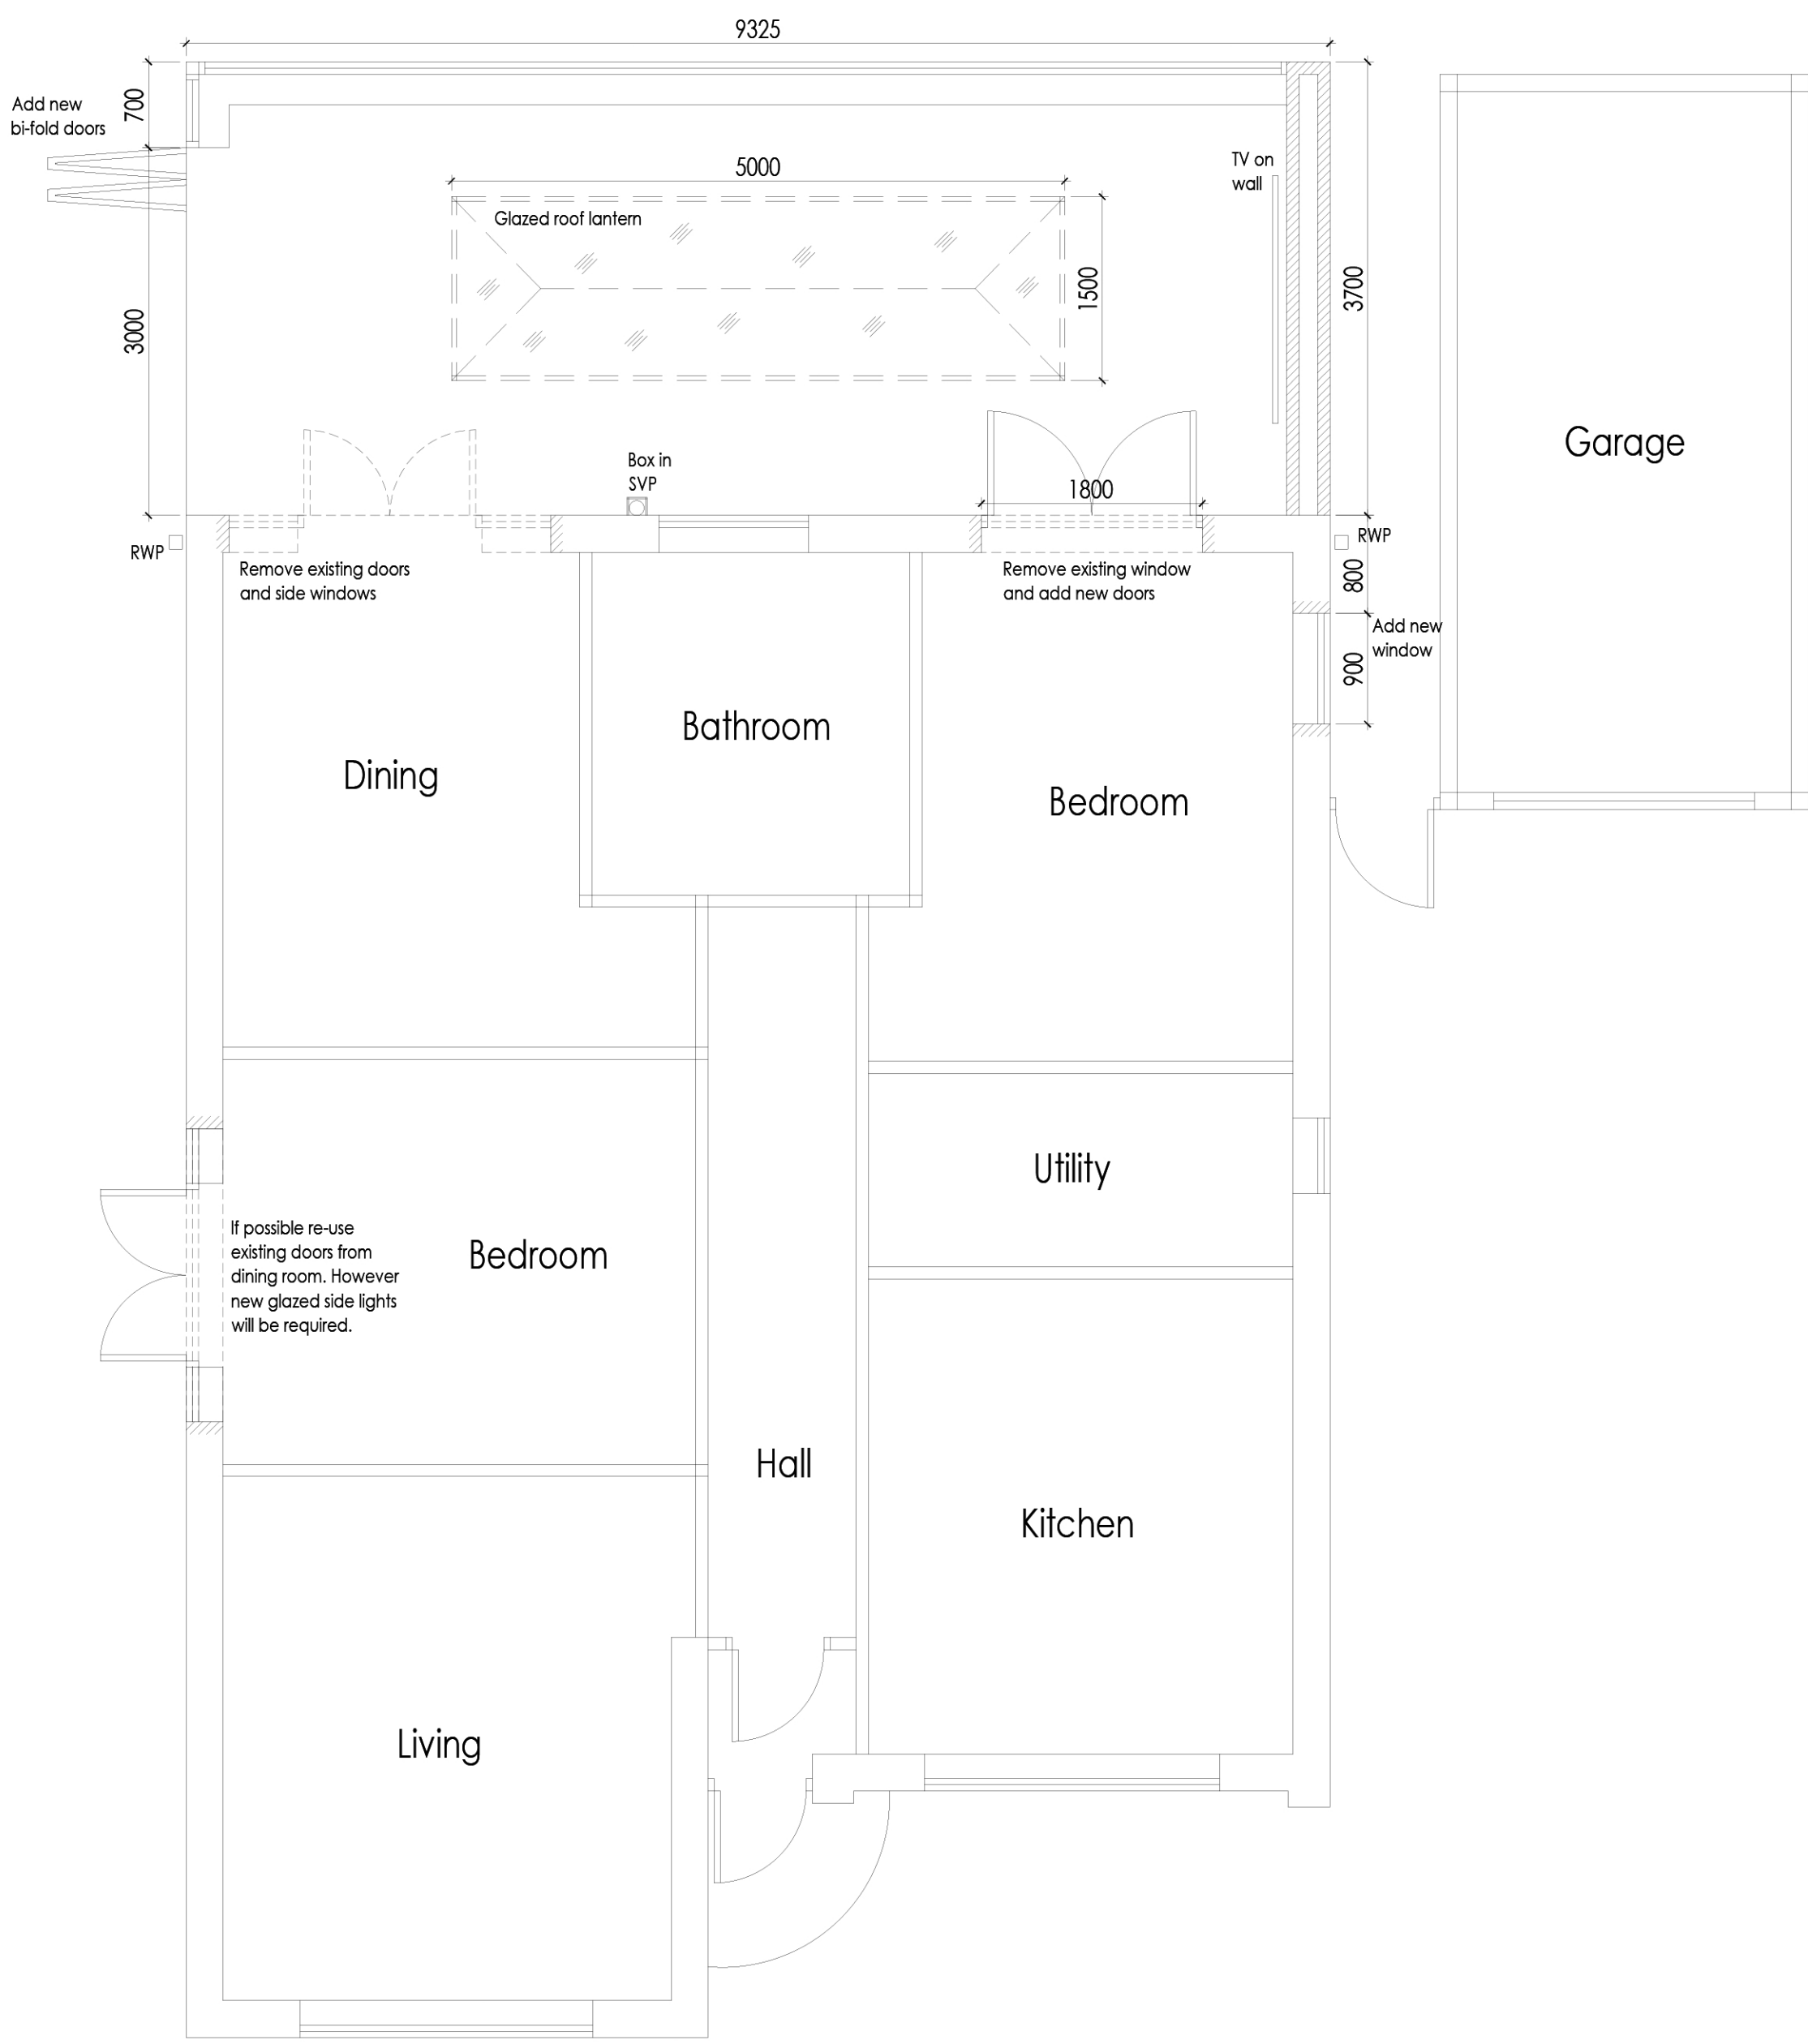

PROPOSED GROUND FLOOR PLAN



PROPOSED GROUND FLOOR PLAN

(not showing demolition)



EXAMPLE IMAGES