


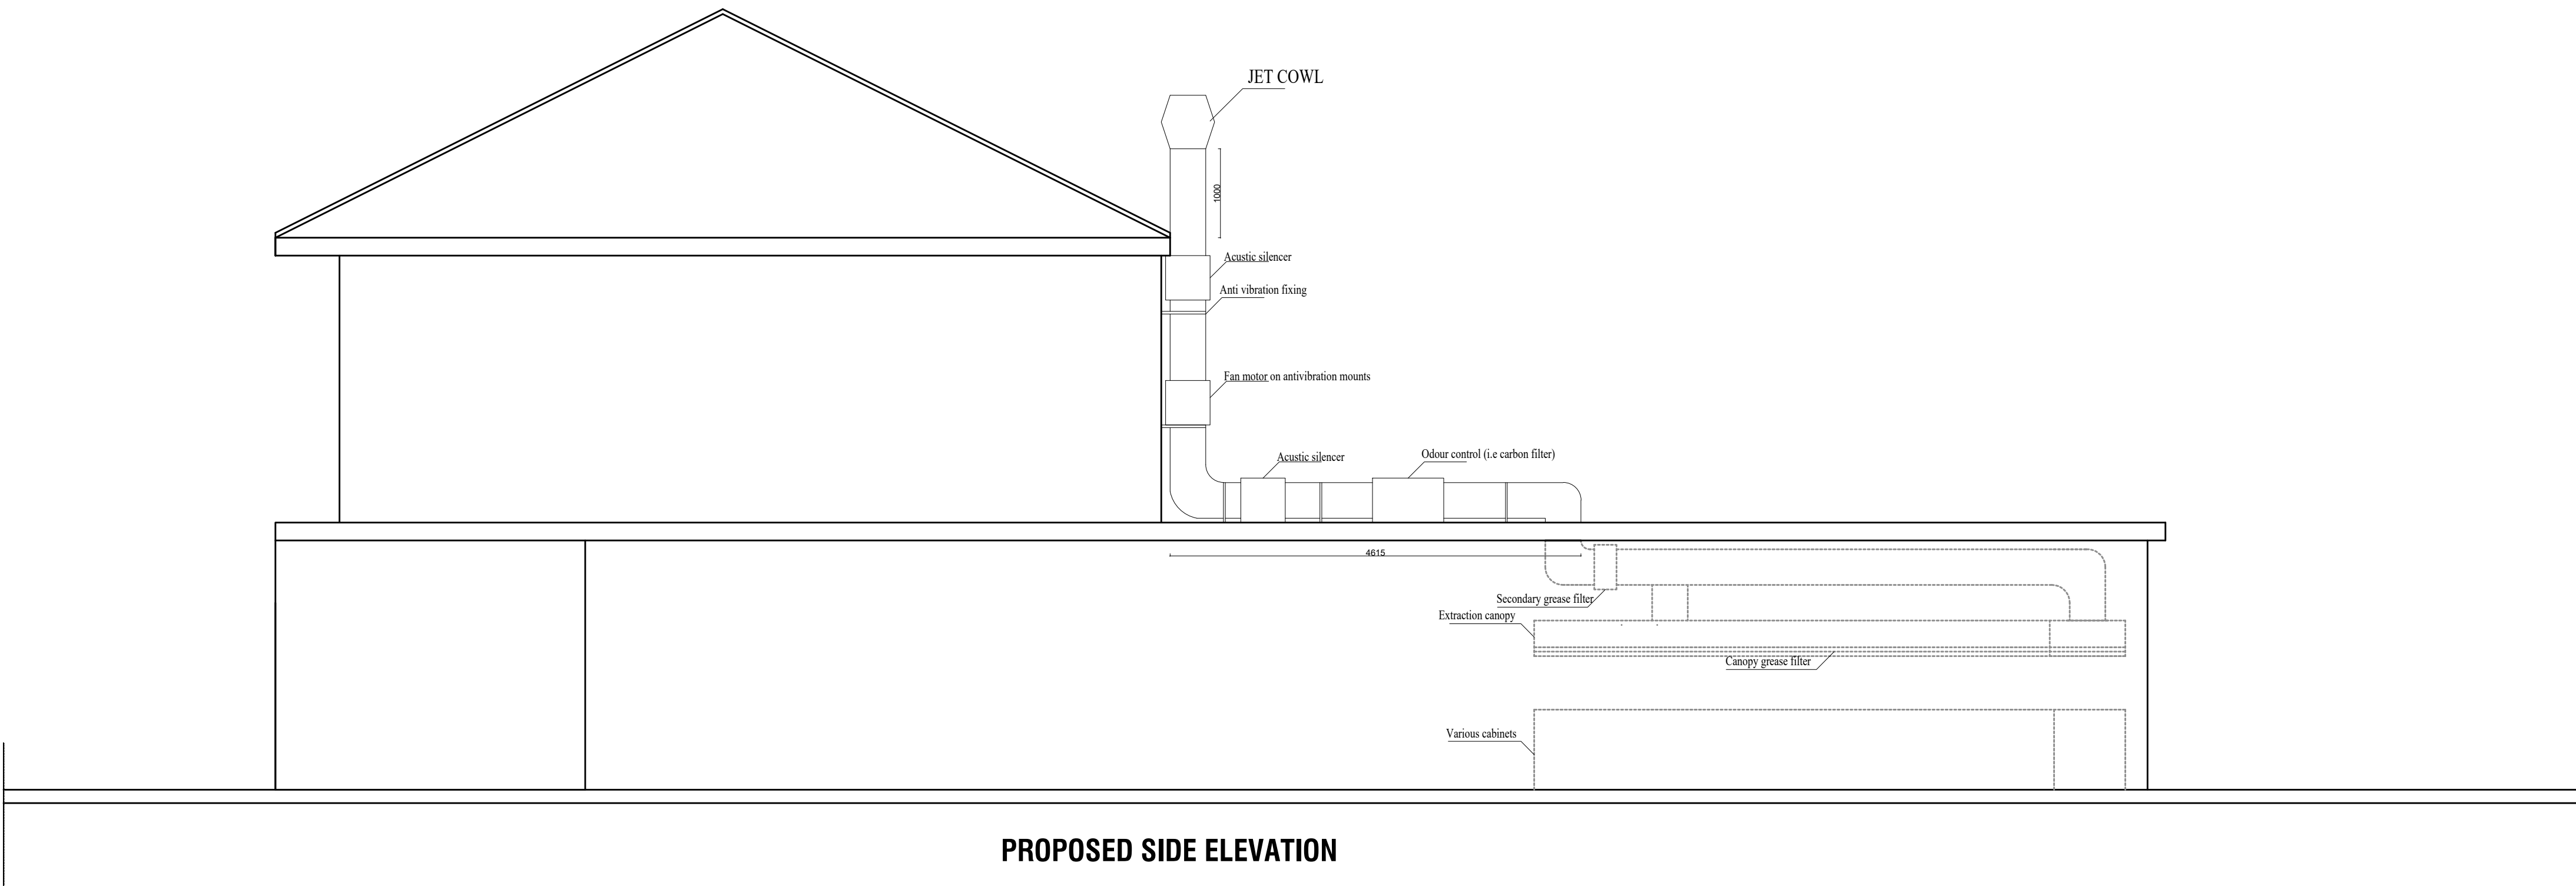

PROJECT: 9 Baileys Lane,Halewood, Liverpool, L26 2XB	
TITLE : Interior Design Project (Restaurant design)	
Scale: 1/50	Date: 01.2022
Drawn By: CLR INTERIOR DESIGN STUDIO	