


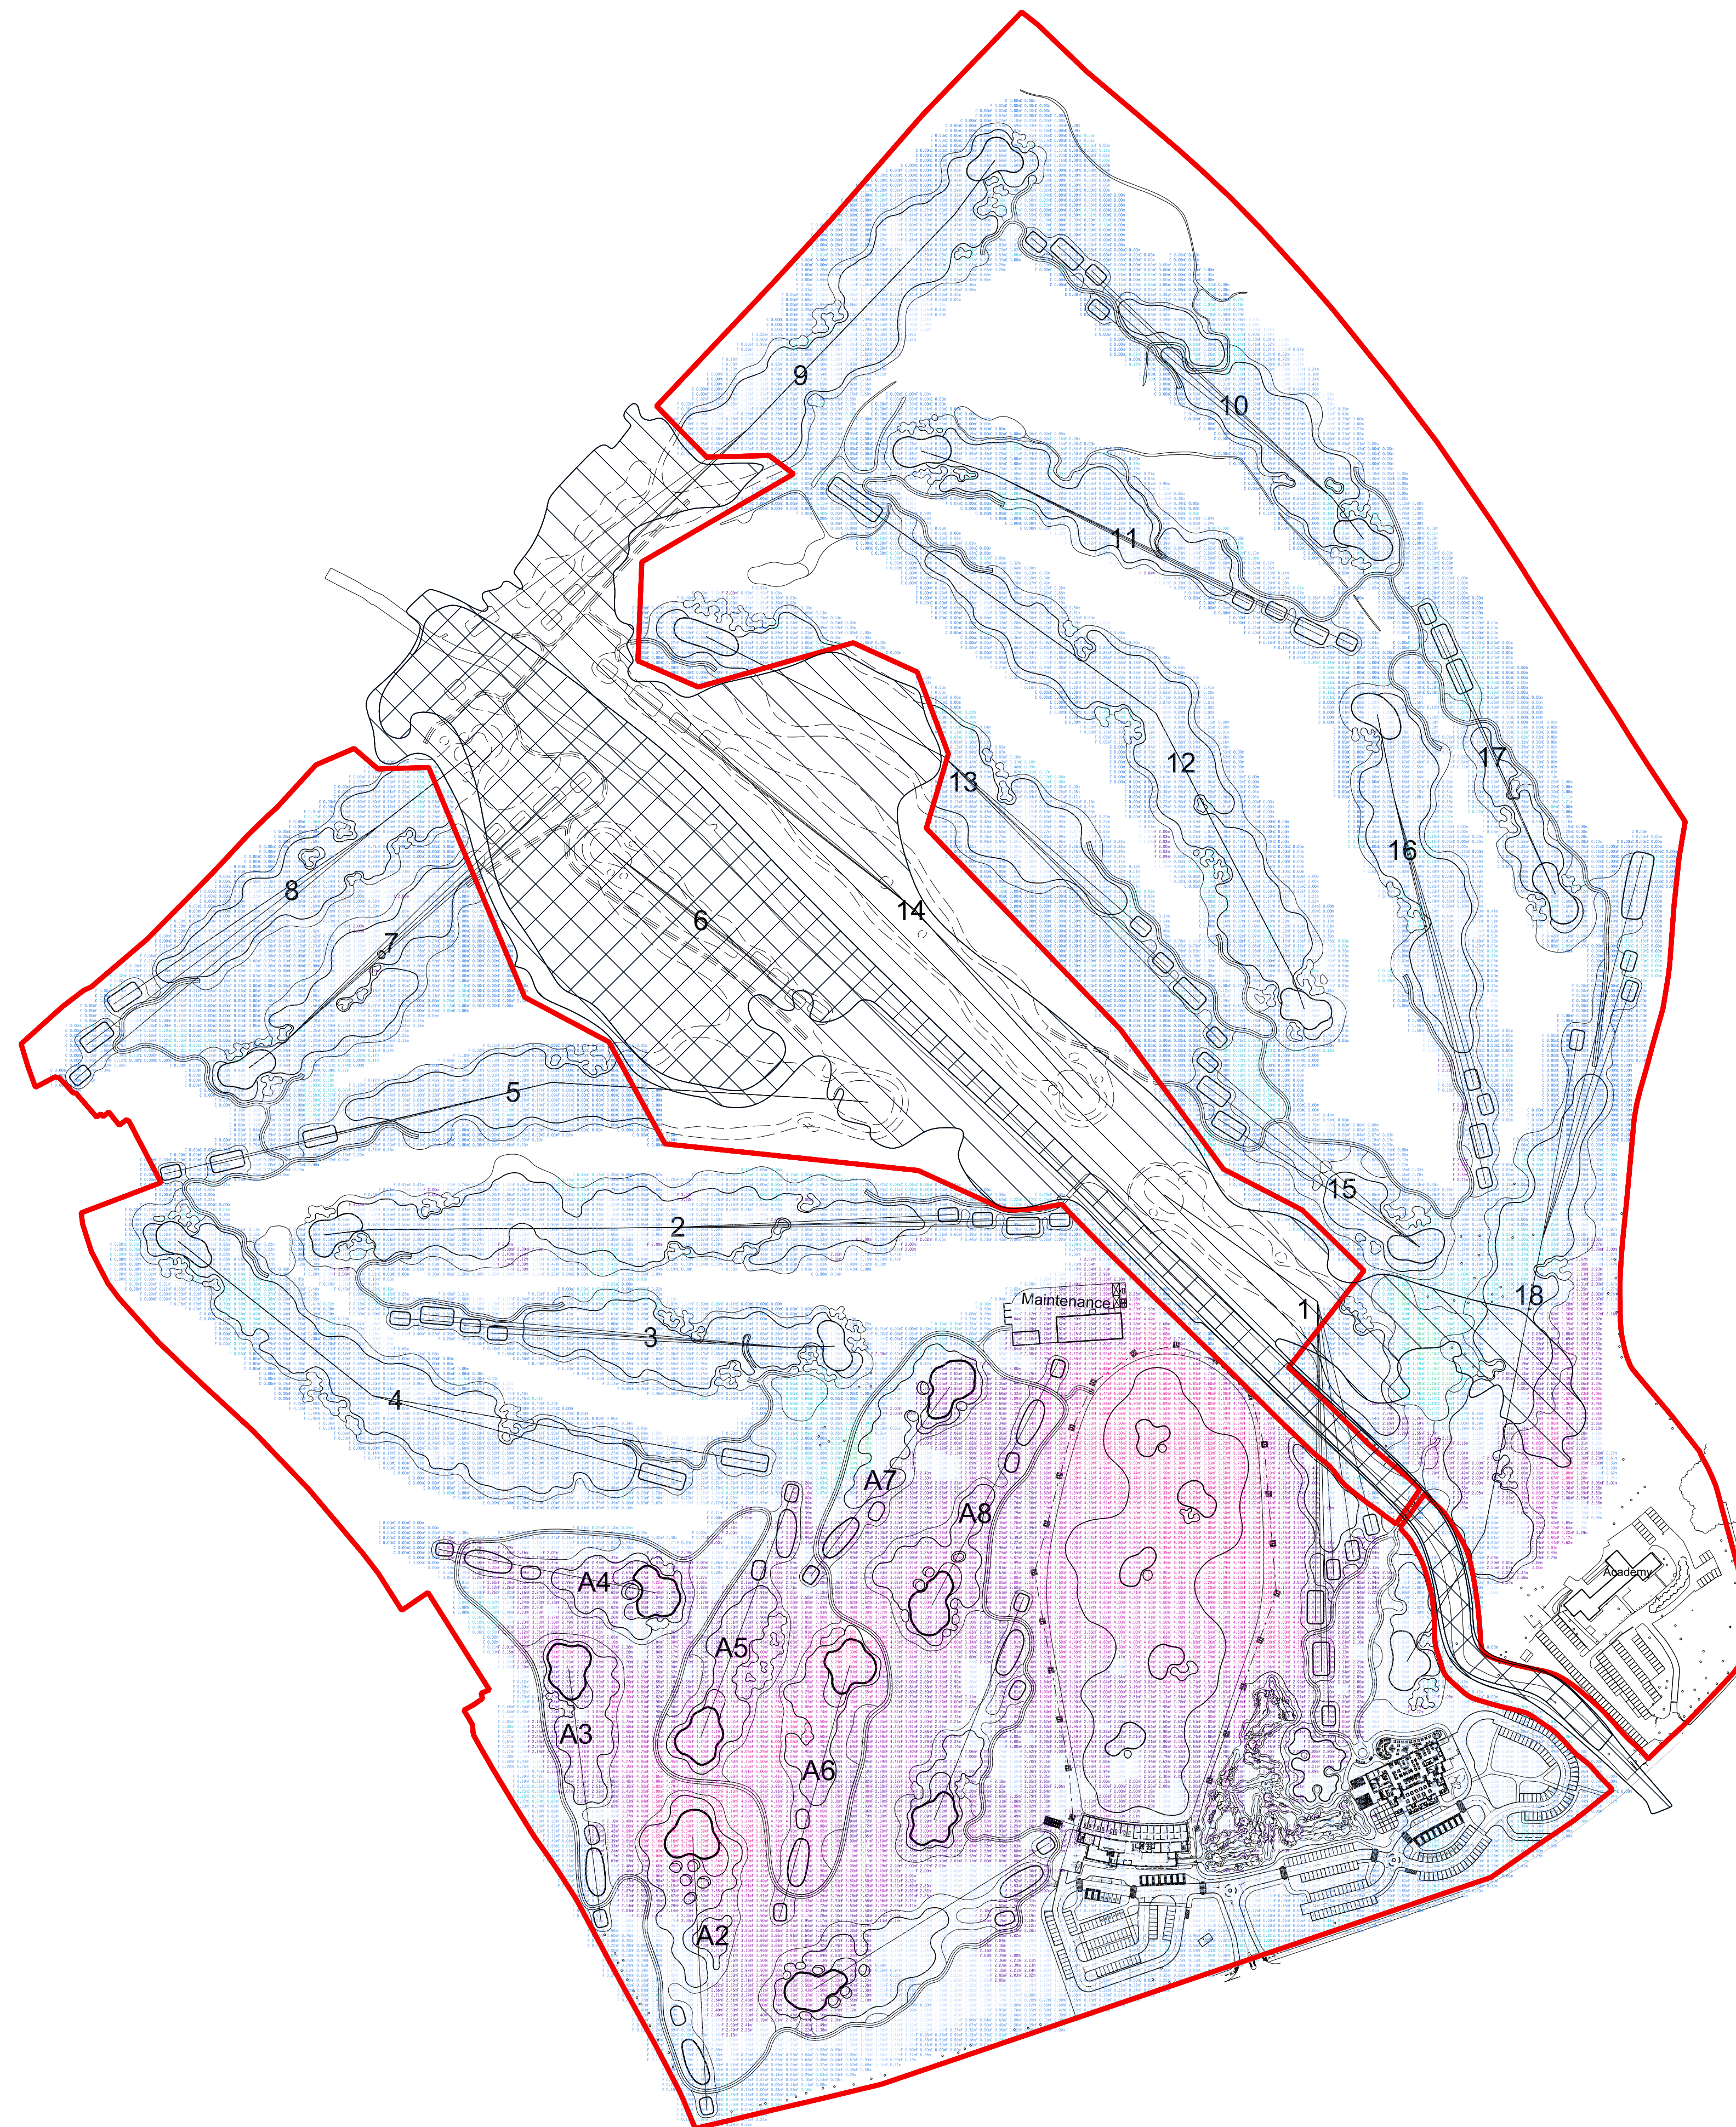

Cut and Fill

C 1.32m	=	Cut	1-2m
C 0.34m	=	Cut	0-1m
C 0.00m	=	Cut	0m
F 0.04m	=	Fill	0-1m
F 1.97m	=	Fill	1-2m
F 2.07m	=	Fill	2-3m
F 3.50m	=	Fill	3-4m
F 4.00m	=	Fill	4-5m
F 5.00m	=	Fill	5-6m

GENERAL NOTES

01.

02.

03.

04.

05.

REVISIONS

REV	DATE	DESCRIPTION	REV BY	CHK BY
A	10.11.23	Boundary line brought 10m back from top of river	ATC	ATC

KEY PLAN

CONSULTANT



LEAD CONSULTANT

CLIENT

Green Circle Estates

ISSUED FOR

Planning Application

PROJECT	
---------	--

Kirkby Valley Golf Club

DRAWING TITLE

242 Cut and Fill Isopach

Drawn	PA	Checked	JH	Approved	AC
Date	13.02.23	Sheet Size	A1	Scale	1:2500
Drawing No.				Rev.	
G935 242 ISOPACH PLAN				A	
CAD File No.		Consultant Project No.			
G935 242					

This drawing, the designs and details shown are the copyright of International Design Group and shall not be copied or reproduced in any form without their written consent.