


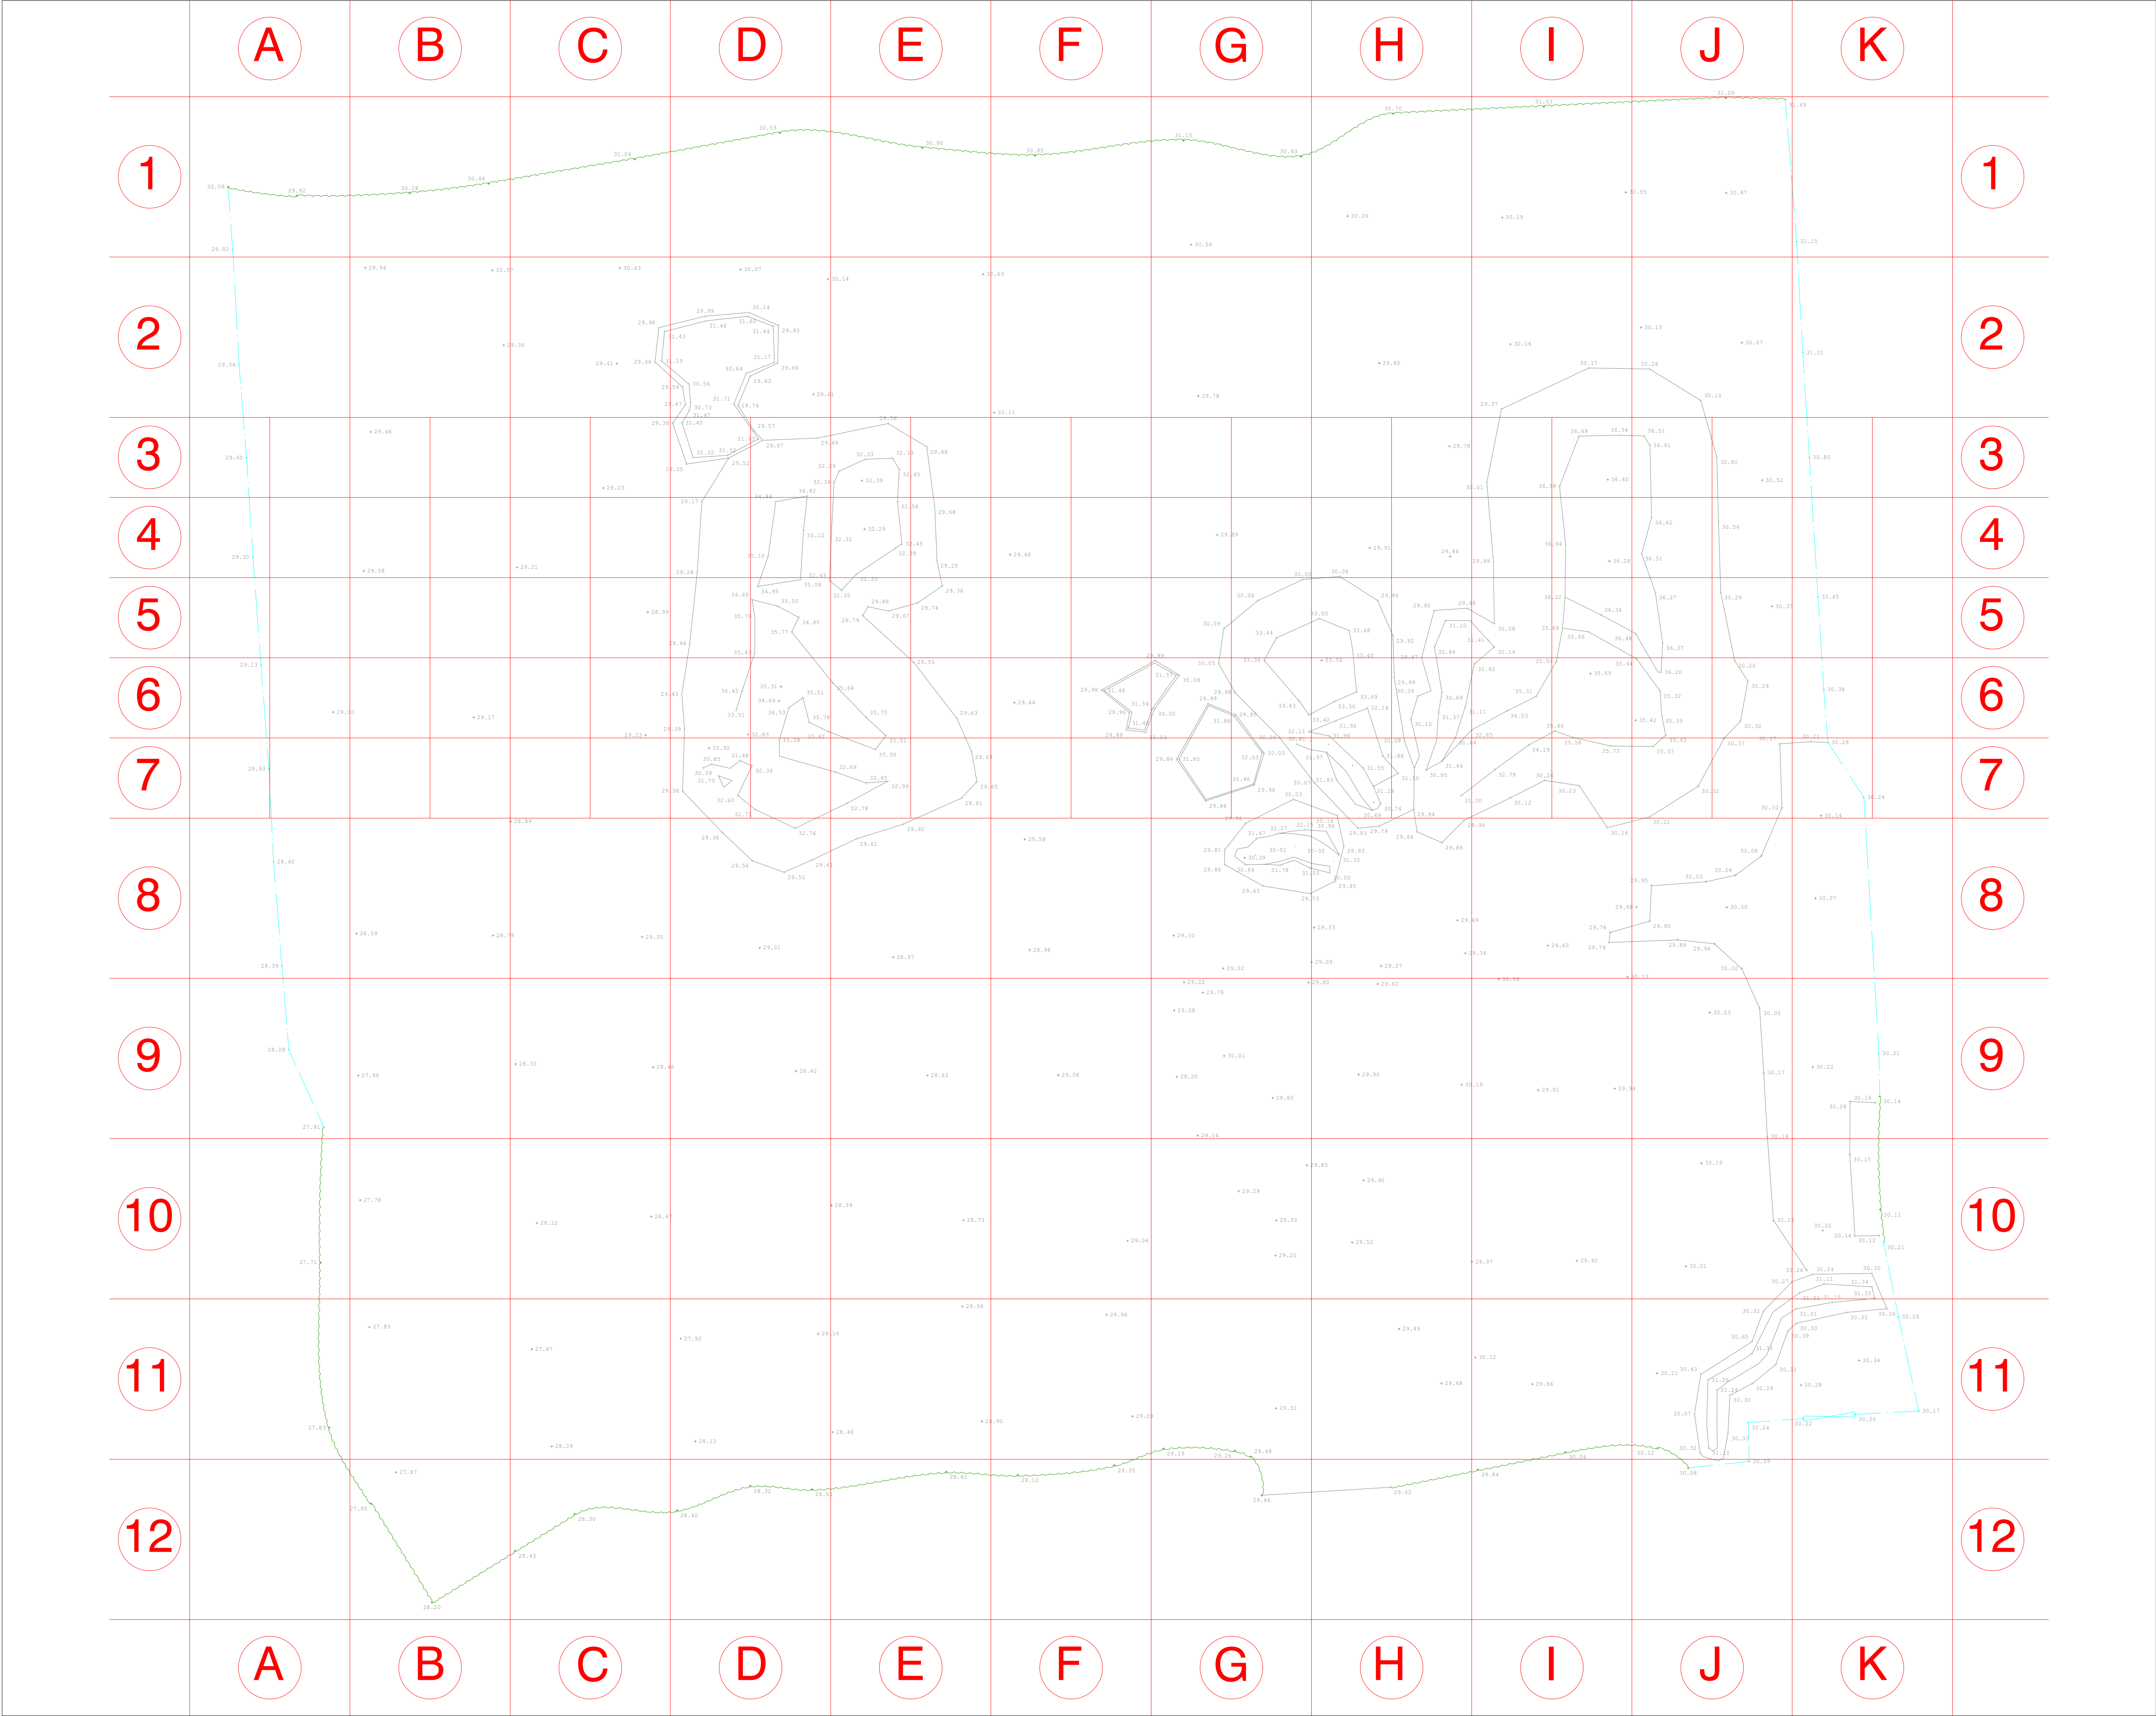

This drawing must not be copied or reproduced without written permission or consent from DSM Demolition Ltd.

Only figured dimensions to be taken from this drawing, do not scale.

The Author of this drawing does not accept any liability for details or information provided by outside organisations.

Boundaries are shown for indicative purposes only, all boundaries are to be confirmed by the legal owner.

Client

Contract number

Address **PENRRHYN ROAD, KNOWSLEY**
L34 9HY

Drawing **Site Layout**

Scale

Sheet Size

n/a

A1

Date

Drawn

Checked

Job No

Drawing No

Rev